



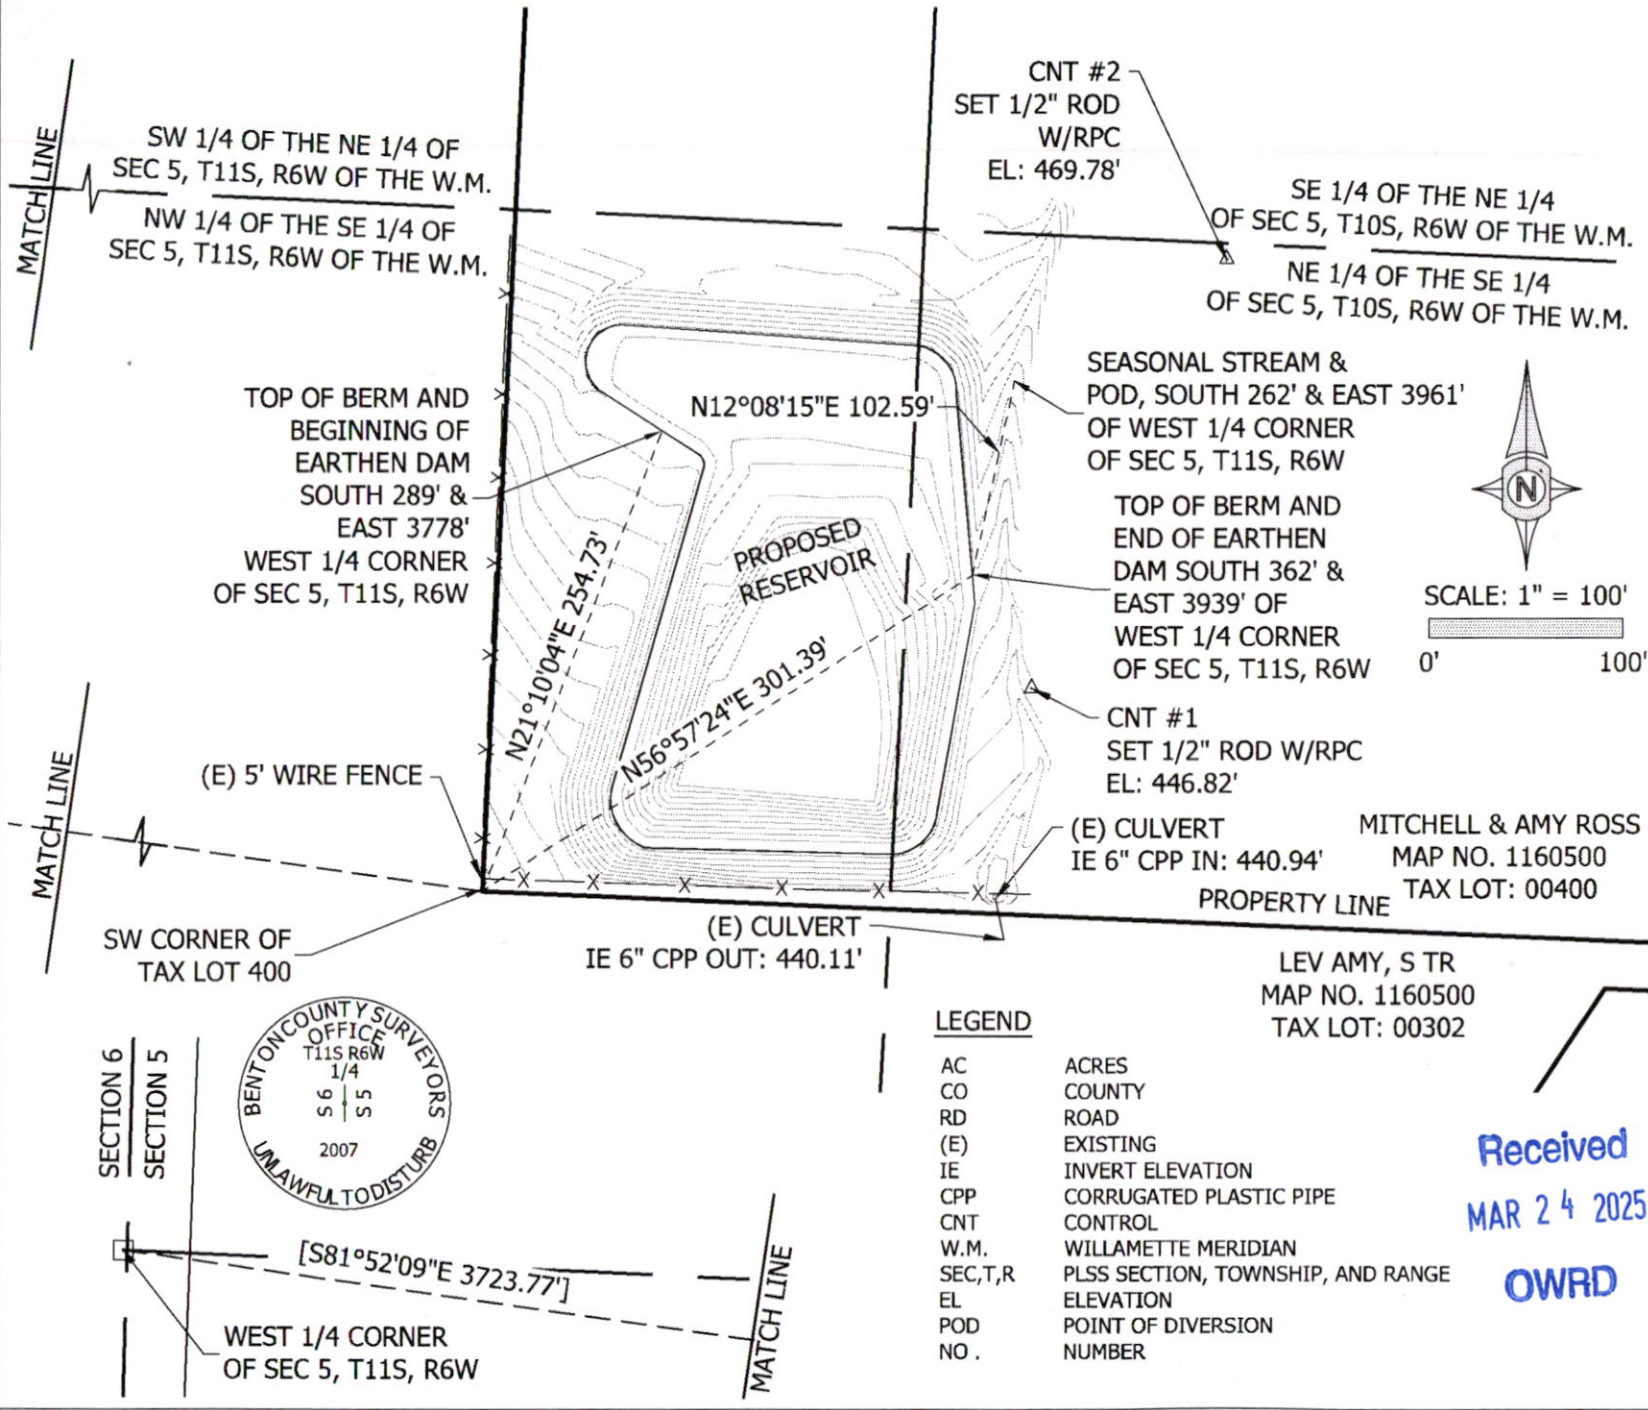

UDELL ENGINEERING
AND
LAND SURVEYING, LLC
63 EAST ASH ST.
LEBANON, OREGON, 97355
541-451-5125

SITE PLAN
ROSS MITCHELL
37060 KINGS VALLEY HWY
PHILOMATH, OR 97370

Date 3/17/2025
Project 24-192
MITCHELL KINGS
Drawn by CJB
Checked by KWL

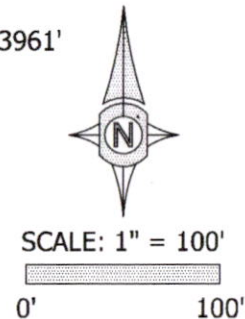

LEGEND

AC	ACRES
CO	COUNTY
RD	ROAD
(E)	EXISTING
IE	INVERT ELEVATION
CPP	CORRUGATED PLASTIC PIPE
CNT	CONTROL
W.M.	WILLAMETTE MERIDIAN
SEC,T,R	PLSS SECTION, TOWNSHIP, AND RANGE
EL	ELEVATION
POD	POINT OF DIVERSION
NO.	NUMBER


Received
MAR 24 2025

OWRD



SHEET 1
of 1

SCALE: AS NOTED

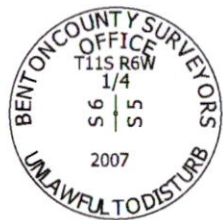

SECTION 6
SECTION 5