

TEMPORARY

T-14669

Name Oregon Caves National Monument (National Park Service)

DESCRIPTION OF WATER RIGHT(S)

Address 19000 Caves Hwy.
Cave Junction, OR 97523Name of Stream Lake Creek, Unnamed StreamTrib. of Sucker Creek, Panther CreekUse Domestic, Fire ProtectionCounty Josephine

Quantity of water (CFS)

No. of Acres

Name of ditch

App# S-15515Per # S-11389Cert # 26542PR Date 9/8/1934App# S-33771Per # S-26663Cert # 29525PR Date 3/23/1960

App#

Per #

Cert #

PR Date

App#

Per #

Cert #

PR Date

App#

Per #

Cert #

PR Date

Contact: Joshua haggett@nps.govChange in APOD, POVDate Filed 6/9/2025Initial notice date 6/17/2025

DPD issued date

PD issued date

PD notice date

Date of FO 10/6/2025 Vol 135 Page 737-740

C-Date

COBU due date

COBU Received date

Certificate issued

Assignments:

Irrigation District

Agent Jeremy Curtisjeremy - curtis@nps.gov

CWRE

CC's list Josephine County Planning☐ - Oversized map - Location

FEES PAID

Date 6-3-2025Amount \$1260.⁰⁰Receipt # Invoice/Transfer
Doc# CR021442

FEES REFUNDED

Date Amount Receipt #



Oregon

Tina Kotek, Governor

Water Resources Department

North Mall Office Building

725 Summer St NE, Suite A

Salem, OR 97301

Phone 503 986-0900

Fax 503 986-0904

www.oregon.gov/owrd

October 6, 2025

Joshua Haggett
19000 Caves Hwy
Cave Junction, OR 97523

REFERENCE: District Temporary Transfer Application T-14669

Enclosed is a copy of the final order approving your TEMPORARY water right transfer application.

The temporary change shall be effective at the **beginning of the 2025 irrigation season**. The use shall revert to the original authorized place of use at the **end of the 2029 irrigation season**.

If you have any questions related to the approval of this temporary transfer, you may contact your caseworker, Scott Grew, by telephone at (503) 986-0890 or by e-mail at Scott.a.grew@water.oregon.gov.

Sincerely,

David V. Jones Jr
Water Rights Services Support
Transfers and Conservation Section

cc: Scott C. Cecilian, Watermaster Dist. # 14 (via email)
Jeremy Curtis, Agent
Josephine County Planning Department, Local Government
Enclosure

**BEFORE THE WATER RESOURCES DEPARTMENT
OF THE
STATE OF OREGON**

In the Matter of Transfer Application	)	FINAL ORDER APPROVING A TEMPORARY
T-14669, Josephine County	)	CHANGE IN PLACE OF USE AND AN
	)	ADDITIONAL POINT OF DIVERSION

Authority

Oregon Revised Statute (ORS) 540.505 to 540.580 establish the process in which a water right holder may submit a request to temporarily transfer the place of use and, if necessary to convey the water to the temporary place of use, the point of diversion authorized under an existing water right.

Oregon Administrative Rule (OAR) Chapter 690, Division 380 implements the statutes and provides the Department's procedures and criteria for evaluating transfer applications.

Applicant

OREGON CAVES NATIONAL MONUMENT (NATIONAL PARK SERVICE)
19000 CAVES HWY
CAVE JUNCTION, OR 97523

Findings of Fact

1. On June 9, 2025, Oregon Caves National Monument (National Park Service) filed an application to temporarily change the place of use and add a point of diversion to serve the proposed place of use under Certificate 26542, and for an additional point of diversion under Certificate 29525 for a period of 5 years. The Department assigned the application number T-14669.
2. Notice of the application for transfer was published on June 17, 2025, pursuant to OAR 690-380-4000.
3. On June 24, 2025, an e-mail was sent to the applicant to request corrections of some deficiencies on the application. Deficiencies included errors on the locations of the points of diversion and locations of places of use. The Department did not receive a response.

This is a final order in other than a contested case. This order is subject to judicial review under ORS 183.484. Any petition for judicial review must be filed within the 60-day time period specified by ORS 183.484(2). Pursuant to ORS 536.075 and OAR 137-004-0080, you may petition for judicial review or petition the Director for reconsideration of this order. A petition for reconsideration may be granted or denied by the Director, and if no action is taken within 60 days following the date the petition was filed, the petition shall be deemed denied.

4. On July 18, 2025, a second e-mail was sent to the applicant requesting corrections of deficiencies on the application. A deadline of July 25, 2025, was given to correct the deficiencies. The Department did not receive a response.
5. On August 15, 2025, the agent requested a deadline of August 30, 2025.
6. On September 2, 2025, the Department received revised paperwork which was still in error. A final deadline of September 17, 2025, was given to make corrections.
7. On September 17, 2025, the agent submitted amended pages removing Certificate 29525 and making corrections to scriveners' errors on the original application.
8. The right to be temporarily transferred is as follows:

Certificate: 26542 in the name of THE UNITED STATES OF AMERICA of CRATER LAKE NATIONAL PARK (perfected under Permit S-11389)
Use: DOMESTIC, HOTEL AND FIRE PROTECTION
Priority Date: SEPTEMBER 8, 1934
Rate: 0.15 CUBIC FOOT PER SECOND
Source: LAKE CREEK a tributary of SUCKER CREEK

Authorized Point of Diversion:

Twp	Rng	Mer	Sec	Q-Q	Measured Distances
40 S	6 W	WM	10	NE SE	NOT DESCRIBED IN CERTIFICATE

Authorized Place of Use:

DOMESTIC, HOTEL AND FIRE PROTECTION				
Twp	Rng	Mer	Sec	Q-Q
40 S	6 W	WM	9	SE SE

9. The Department received information from the applicant that describes the location of the authorized point of diversion for Certificate 26542 as follows:

Twp	Rng	Mer	Sec	Q-Q	Measured Distances
40 S	6 W	WM	10	NE SE	POD 2 – 260 FEET SOUTH AND 245 FEET WEST FROM THE QUARTER CORNER OF SECTIONS 10 AND 11

10. Temporary Transfer Application T-14669 proposes to temporarily change the place of use of the right to:

DOMESTIC, HOTEL AND FIRE PROTECTION				
Twp	Rng	Mer	Sec	Q-Q
40 S	6 W	WM	9	NE NE

11. A change in point of diversion is necessary to convey the water to the proposed temporary place of use. Temporary Transfer Application T-14669 proposes an additional point of diversion approximately 0.6 mile downstream to:

Twp	Rng	Mer	Sec	Q-Q	Measured Distances
40 S	6 W	WM	10	SE NW	POD 3 – 1730 FEET SOUTH AND 1900 FEET EAST FROM THE NW CORNER OF SECTION 10

Temporary Transfer Review Criteria

12. Water has been used within the last five years according to the terms and conditions of the right. There is no evidence available that would demonstrate that the right is subject to forfeiture under ORS 540.610.
13. A diversion structure and ditch sufficient to use the full amount of water allowed under the existing right are present.
14. The proposed changes would prevent the lands from which the water right is removed during the period of the temporary transfer from receiving water under the transferred right, as required by ORS 540.523(7).
15. The proposed changes would not result in injury to other water rights. This finding is made through an abbreviated review recognizing that the transfer may be revoked under ORS 540.523(5) if the Department later finds that the transfer is causing injury to any existing water right.

Conclusions of Law


The temporary change in place of use and additional point of diversion to convey water to the temporary place of use proposed in Temporary Transfer Application T-14669 is consistent with the requirements of ORS 540.523 and OAR 690-380-8000.

Now, therefore, it is ORDERED:

1. The temporary change in place of use and additional point of diversion to convey water to the temporary place of use proposed in Temporary Transfer Application T-14669 is approved.
2. The former place of use **shall not** receive water as part of this water right during the 2025, 2026, 2027, 2028, and 2029 seasons.
3. The use shall revert to the authorized place of use at the end of the 2029 season. The authorization to use the additional point of diversion shall be terminated concurrently.
4. The approval of this temporary transfer may be revoked or modified if the Department finds the changes cause injury to any existing water right.

5. The quantity of water diverted at the proposed temporary additional point of diversion, together with that diverted at the original point of diversion, shall not exceed the quantity of water lawfully available at the original point of diversion.
6. A subsequent application for permanent transfer of Certificate 26542 shall be subject to a full and complete review to determine consistency with the requirements of OAR Chapter 690, Division 380. Approval of this temporary transfer does not establish a precedent for approval of a subsequent application filed for a permanent transfer.
7. The use of water at the temporary place of use authorized by this transfer shall be in accordance with the terms and conditions of Certificate 26542.
8. The time during which water is used under this approved temporary transfer does not apply toward a finding of forfeiture under ORS 540.610.
9. Water use measurement conditions:
 - a. Before water use may begin under this order, the water user shall install a totalizing flow meter, or, with prior approval of the Director, another suitable measuring device, at each point of diversion (new and existing) with the exception that water rights issued to the Bureau of Reclamation or an irrigation district (or similar entity) are not subject to this condition.
 - b. The water user shall maintain the meters or measuring devices in good working order.
 - c. The water user shall allow the Watermaster access to the meters or measuring devices; provided however, where the meters or measuring devices are located within a private structure, the Watermaster shall request access upon reasonable notice.

Dated in Salem, Oregon on OCT 06 2025

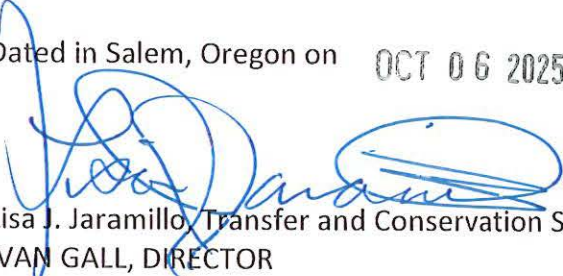
Lisa J. Jaramillo, Transfer and Conservation Section Manager, for
IVAN GALL, DIRECTOR
Oregon Water Resources Department

Mailing Date: OCT 07 2025

WATER RIGHT TRANSFER COVER SHEET

Transfer: T-14669

Transfer Specialist: *Scott*

Transfer Type: Temporary Transfer

DROUGHT? ☐

<u>Applicant:</u> Joshua Haggett Oregon Caves 19000 Caves Hwy Cave Junction, OR 97523	<u>Agent:</u> Jeremy Curtis 19000 Caves Hwy Cave Junction, OR 97523	<u>Receiving Landowner:</u>
<u>Current Landowner if other than Applicant:</u>	<u>CWRE:</u>	<u>Irrigation District:</u>
<u>Affected Local Gov'ts:</u> Josephine County Planning Department	<u>Affected Tribal Gov't:</u>	<u>BOR Notified (date):</u>

Water Rights Affected

File Marked	App. File # or Decree Name	Permit	Certificate
☐	S-15515	S-11389	26542
☐	S-33771	S-26663	29525
☐			

Revised

Key Dates & Initial Actions (Support Staff)

Rec'd: June 9, 2025	Proposed Action(s): ADDITIONAL POINT OF DIVERSION; PLACE OF USE	
Fees Pd:	Acknowledgement Letter Sent ☒	Basin: 15 Rogue
Initial Public Notice: 6/17/2025	County sent cc: of Ack Letter ☒	County: JOSEPHINE
WM District: 14 Scott C. Ceciliani	WM Review request sent: 6/13/2025	WM Review date received:
Groundwater	GW Review sent:	GW Review date received:

Peer Review:

Revised to Approve

Document	Drafted	Peer Review	Coordinator	Changes Made	Signature Bin	Signature Date
FO	Date: <u>9/18/25</u> Initials: <u>Scott</u>	Date: <u>9-19-25</u> Initials: <u>Jon</u>	Date: _____ Initials: _____	Date: _____ Initials: _____	Date: _____ No. of docs for sig: _____ WM Sheet ☐	Date: _____

Special Issues: *Revised pages*

Special Order Volume: Vol. _____ Pages _____

WATER RIGHT TRANSFER COVER SHEET

Transfer: T-14669

Transfer Specialist: Scott

Transfer Type: Temporary Transfer

DROUGHT? ☐

Applicant: Joshua Haggett Oregon Caves 19000 Caves Hwy Cave Junction, OR 97523	Agent: Jeremy Curtis 19000 Caves Hwy Cave Junction, OR 97523	Receiving Landowner:
Current Landowner if other than Applicant:	CWRE:	Irrigation District:
Affected Local Gov'ts: Josephine County Planning Department	Affected Tribal Gov't:	BOR Notified (date):

Water Rights Affected

File Marked	App. File # or Decree Name	Permit	Certificate
☐	S-15515	S-11389	26542
☐	S-33771	S-26663	29525
☐			

Key Dates & Initial Actions (Support Staff)

Rec'd: June 9, 2025	Proposed Action(s): ADDITIONAL POINT OF DIVERSION; PLACE OF USE		
Fees Pd:	Acknowledgement Letter Sent ☒	Basin: 15 Rogue	
Initial Public Notice: 6/17/2025	County sent cc: of Ack Letter ☒	County: JOSEPHINE	
WM District: 14 Scott C. Ceciliani	WM Review request sent: 6/13/2025	WM Review date received:	
Groundwater	GW Review sent:	GW Review date received:	

Peer Review:

Document	Drafted	Peer Review	Coordinator	Changes Made	Signature Bin	Signature Date
FO	Date: <u>8/4/25</u> Initials: <u>Scott</u>	Date: <u>8-5-25</u> Initials: <u>Jan</u>	Date: <u>8/5/25</u> Initials: <u>Corney</u>	Date: <u>8/5/25</u> Initials: <u>Scott</u>	Date: _____ No. of docs for sig: _____ WM Sheet ☐	Date: _____

Special Issues: Denial

Special Order Volume: Vol. _____ Pages _____

GREW Scott A * WRD

From: Scott Fein <sfeinsurveyor@gmail.com>
Sent: Wednesday, September 17, 2025 3:46 PM
To: GREW Scott A * WRD
Cc: Joshua M Haggett; Chico, Elizabeth A; JARAMILLO Lisa J * WRD
Subject: Re: [EXTERNAL] Temporary Transfer T-14669

Scott,
I concur with redline changes you sent for a temporary transfer.

NPS and myself will be submitting a permanent transfer and likely change all of the rights to a quasi municipal use.

In the meantime time let's get this done as they are under construction on the new pod already.

Also, I thought the new legislative timelines for transfers took effect in 2026.
We are all going as fast as we can.

Please confirm receipt and send me a draft order asap.

Thank you,
Scott Fein
Sent from my iPhone

On Sep 17, 2025, at 2:15 PM, GREW Scott A * WRD <Scott.A.GREW@water.oregon.gov> wrote:

Scott, Joshua, and Elizabeth,

I have taken the liberty of correcting of the last copy you sent. (also the pages 1 and 7 for clarity) The corrections as noted are what the Department can approve for a Temporary Transfer.

Please take a look at the pages and let me know by e-mail by 5:00 today if you concur with the changes, otherwise I will need to move forward with a denial. The Department has been given deadlines for processing of Temporary Application by the legislature, and I cannot extend any more deadlines after 5:00 today.

However, if you prefer, the NPS could withdraw this application and instead apply for a permanent Transfer for an APOD to the original footprint of 26542.

Please let me know.
Scott

Scott Grew
Transfer Specialist
Oregon Water Resources Department
503-986-0890

From: GREW Scott A * WRD <Scott.A.GREW@water.oregon.gov>
Sent: Wednesday, September 17, 2025 11:58 AM
To: Scott Fein <sfeinsurveyor@gmail.com>
Cc: Joshua M Haggett <joshua_haggett@nps.gov>; Chico, Elizabeth A <Elizabeth_Chico@nps.gov>;
GREW Scott A * WRD <Scott.A.GREW@water.oregon.gov>
Subject: RE: [EXTERNAL] Temporary Transfer T-14669

Scott,

Yes, that is correct.

Scott Grew
Transfer Specialist
Oregon Water Resources Department
503-986-0890

From: Scott Fein <sfeinsurveyor@gmail.com>
Sent: Wednesday, September 17, 2025 11:00 AM
To: GREW Scott A * WRD <Scott.A.GREW@water.oregon.gov>
Cc: Joshua M Haggett <joshua_haggett@nps.gov>; Chico, Elizabeth A <Elizabeth_Chico@nps.gov>
Subject: Re: [EXTERNAL] Temporary Transfer T-14669

Scott left you a voicemail I explained this to park services engineer who is no longer there.
So what you're saying is only be new POU can be served and the old POU cannot be used
regardless of the POD change?
Sent from my iPhone

On Sep 17, 2025, at 10:22 AM, GREW Scott A * WRD
<Scott.A.GREW@water.oregon.gov> wrote:

Scott,

If you are moving the POU it all needs to be moved, otherwise it is
enlargement.

Scott Grew
Transfer Specialist
Oregon Water Resources Department
503-986-0890

From: Scott Fein <sfeinsurveyor@gmail.com>
Sent: Wednesday, September 17, 2025 10:02 AM

Do you have questions about how to fill-out the tables?
Contact the Department at 503-986-0900 and ask for Transfer Staff.

List only the part of the right that will be changed. For the acreage in each $\frac{1}{4}$, list the change proposed. If more than one change, specify the acreage associated with each change. If more than one POD/POA, specify the acreage associated with each POD/POA.

Revised 7/1/2021

Application for Water Right
Temporary or Drought Temporary Transfer
Part 1 of 5 – Minimum Requirements Checklist



Oregon Water Resources Department
725 Summer Street NE, Suite A
Salem, Oregon 97301-1266
(503) 986-0900
www.oregon.gov/OWRD

This temporary transfer application will be returned if Parts 1 through 5 and all required attachments are not completed and included.

For questions, please call (503) 986-0900, and ask for Transfer Section.

FOR ALL TEMPORARY TRANSFER APPLICATIONS

Check all items included with this application. (N/A = Not Applicable)

- ☐ Part 1 – Completed Minimum Requirements Checklist.
- ☐ Part 2 – Completed Temporary Transfer Application Map Checklist.
- ☐ Part 3 – Application Fee, payable by check to the Oregon Water Resources Department, and completed Fee Worksheet, page 3. Try the online fee calculator at:
http://apps.wrd.state.or.us/apps/misc/wrd_fee_calculator.
- ☐ Part 4 – Completed Applicant Information and Signature.
- ☐ Part 5 – Information about Transferred Water Rights: How many water rights are to be transferred? 2 List them here: 26542 & 29525
Please include a separate Part 5 for each water right. (See instructions on page 6)
- ☐ ☐ N/A For standard Temporary Transfer (one to five years) **Begin Year: 2024 End Year: 2029.**
- ☐ ☐ N/A Temporary Drought Transfer (Only in counties where the Governor has declared drought)

Attachments:

- ☐ Completed Temporary Transfer Application Map.
- ☐ Completed Evidence of Use Affidavit and supporting documentation.
- ☐ Current recorded deed for the land from which the authorized place of use is temporarily being moved.
- ☐ ☐ N/A Affidavit(s) of Consent from Landowner(s) (if the applicant does not own the land upon which the water right is located.)
- ☐ ☐ N/A Supplemental Form D – For water rights served by or issued in the name of a district. Complete when the temporary transfer applicant is not the district.
- ☐ ☐ N/A Oregon Water Resources Department's Land Use Information Form with approval and signature from each local land use authority in which water is to be diverted, conveyed, and/or used. Not required if water is to be diverted, conveyed, and/or used only on federal lands or if all of the following apply: a) a change in place of use only, b) no structural changes, c) the use of water is for irrigation only, and d) the use is located within an irrigation district or an exclusive farm use zone.
- ☐ ☐ N/A Water Well Report/Well Log for changes in point(s) of appropriation (well(s)) or additional point(s) of appropriation (if necessary to convey water to the proposed place of use).

(For Staff Use Only)

WE ARE RETURNING YOUR APPLICATION FOR THE FOLLOWING REASON(S):

- ☐ Application fee not enclosed/insufficient ☐ Map not included or incomplete
- ☐ Land Use Form not enclosed or incomplete
- ☐ Additional signature(s) required ☐ Part _____ is incomplete

Other/Explanation _____
Staff: _____ Phone: _____ Date: ____/____/____

Part 5 of 5 – Water Right Information

Please use a separate Part 5 for each water right being changed. See instructions on page 6, to copy and paste additional Part 5s, or to add rows to tables within the form.

Water Right Certificate # 26542

Received by OWRD

SEP 17 2025

Salem, OR

Description of Water Delivery System

System capacity: 0.15 cubic feet per second (cfs) OR

_____ gallons per minute (gpm)

Describe the current water delivery system or the system that was in place at some time within the last five years. Include information on the pumps, canals, pipelines, and sprinklers used to divert, convey, and apply the water at the authorized place of use. An underground infiltration system in stream bed has been in place and a gravity flow pipe to the place of use has been functioning since 1934.

Table 1. Location of Authorized and Proposed Point(s) of Diversion (POD) or Appropriation (POA)
(Note: If the POD/POA name is not specified on the certificate, assign it a name or number here.)

POD/POA Name or Number	Is this POD/POA Authorized on the Certificate or Is It Proposed?	If POA, OWRD Well Log ID# (or Well ID Tag # L-___)	Twp		Rng		Sec	¼ ¼		Tax Lot, DLC or Gov't Lot	Measured Distances (from a recognized survey corner)
2 1	☒ Authorized ☐ Proposed		40	S	6	W	10	NE	SE	100	Not stated in certificate 26542. Record per permit S11389; from the the Quarter Corner common to Sections 10 and 11; S 260 ft. & W 245 ft.
3 2	☐ Authorized ☒ Proposed		40	S	6	W	10	SE	N W	100	From NW CORNER of Section 10 S 1730 ft. & E 1900 ft.
	☐ Authorized ☐ Proposed										
	☐ Authorized ☐ Proposed										

Check all type(s) of temporary change(s) proposed below (change "CODES" are provided in parentheses):

- | | |
|--|---|
| ☒ Place of Use (POU) | ☐ Appropriation/Well (POA) |
| ☐ Point of Diversion (POD) | ☐ Additional Point of Appropriation (APOA) |
| ☒ Additional Point of Diversion (APOD) | |

Check all type(s) of temporary change(s) due to drought proposed below (change "CODES" are provided in parentheses):

- | | |
|---|---|
| ☐ Place of Use (POU) | ☐ Point of Appropriation/Well (POA) |
| ☐ Character of Use (USE) | ☐ Additional Point of Appropriation (APOA) |
| ☐ Point of Diversion (POD) | ☐ Additional Point of Diversion (APOD) |



Oregon

Tina Kotek, Governor

Water Resources Department

North Mall Office Building

725 Summer St NE, Suite A

Salem, OR 97301

Phone 503 986-0900

Fax 503 986-0904

June 13, 2025

Joshua Haggett
19000 Caves Hwy
Cave Junction, OR 97523

Reference: Application T-14669

On June 9, 2025, the Department received your water right Temporary Transfer Application. We received payment for the application.

By copy of this letter, we are asking the Watermaster for a report regarding the potential for injury to existing water rights which may be caused by the requested change.

Except as provided under ORS 540.510(3) for municipalities, you may not **temporarily** use water at the new place of use or from the new point of diversion until a final order approving the temporary transfer application has been issued by the Department. Additionally, pursuant to OAR 690-380-8010, the lands **from** which an irrigation water right is to be temporarily transferred and the land **to** which the right is to be temporarily transferred may not both receive water during the same season. If the temporary transfer is approved during an irrigation season and water has already been used at the currently authorized location during that season, then the temporary transfer will not take effect until the following season.

If the land is sold before the temporary transfer is approved, the buyer's consent to the temporary transfer will be required unless a recorded deed or other legal document clearly established that the water right was not conveyed in the sale.

If you have any questions, please contact the Transfer Section at (503) 986-0935.

Cc: Watermaster Dist. #14, Scott C. Cecilian (via email)
Jeremy Curtis, Agent
Josephine County Planning Department, Local Government

Enclosure

**MAP FOR TEMPORARY WATER RIGHT TRANSFER
LOCATED IN T40S R6W, SECTIONS 9 & 10 W.M.
ROGUE RIVER BASIN - JOSEPHINE COUNTY, OREGON**

Received by OWRD

SEP 17 2025


Salem, OR

Received by OWRD

JUN 09 2025

Salem, OR

SUPERSEDING

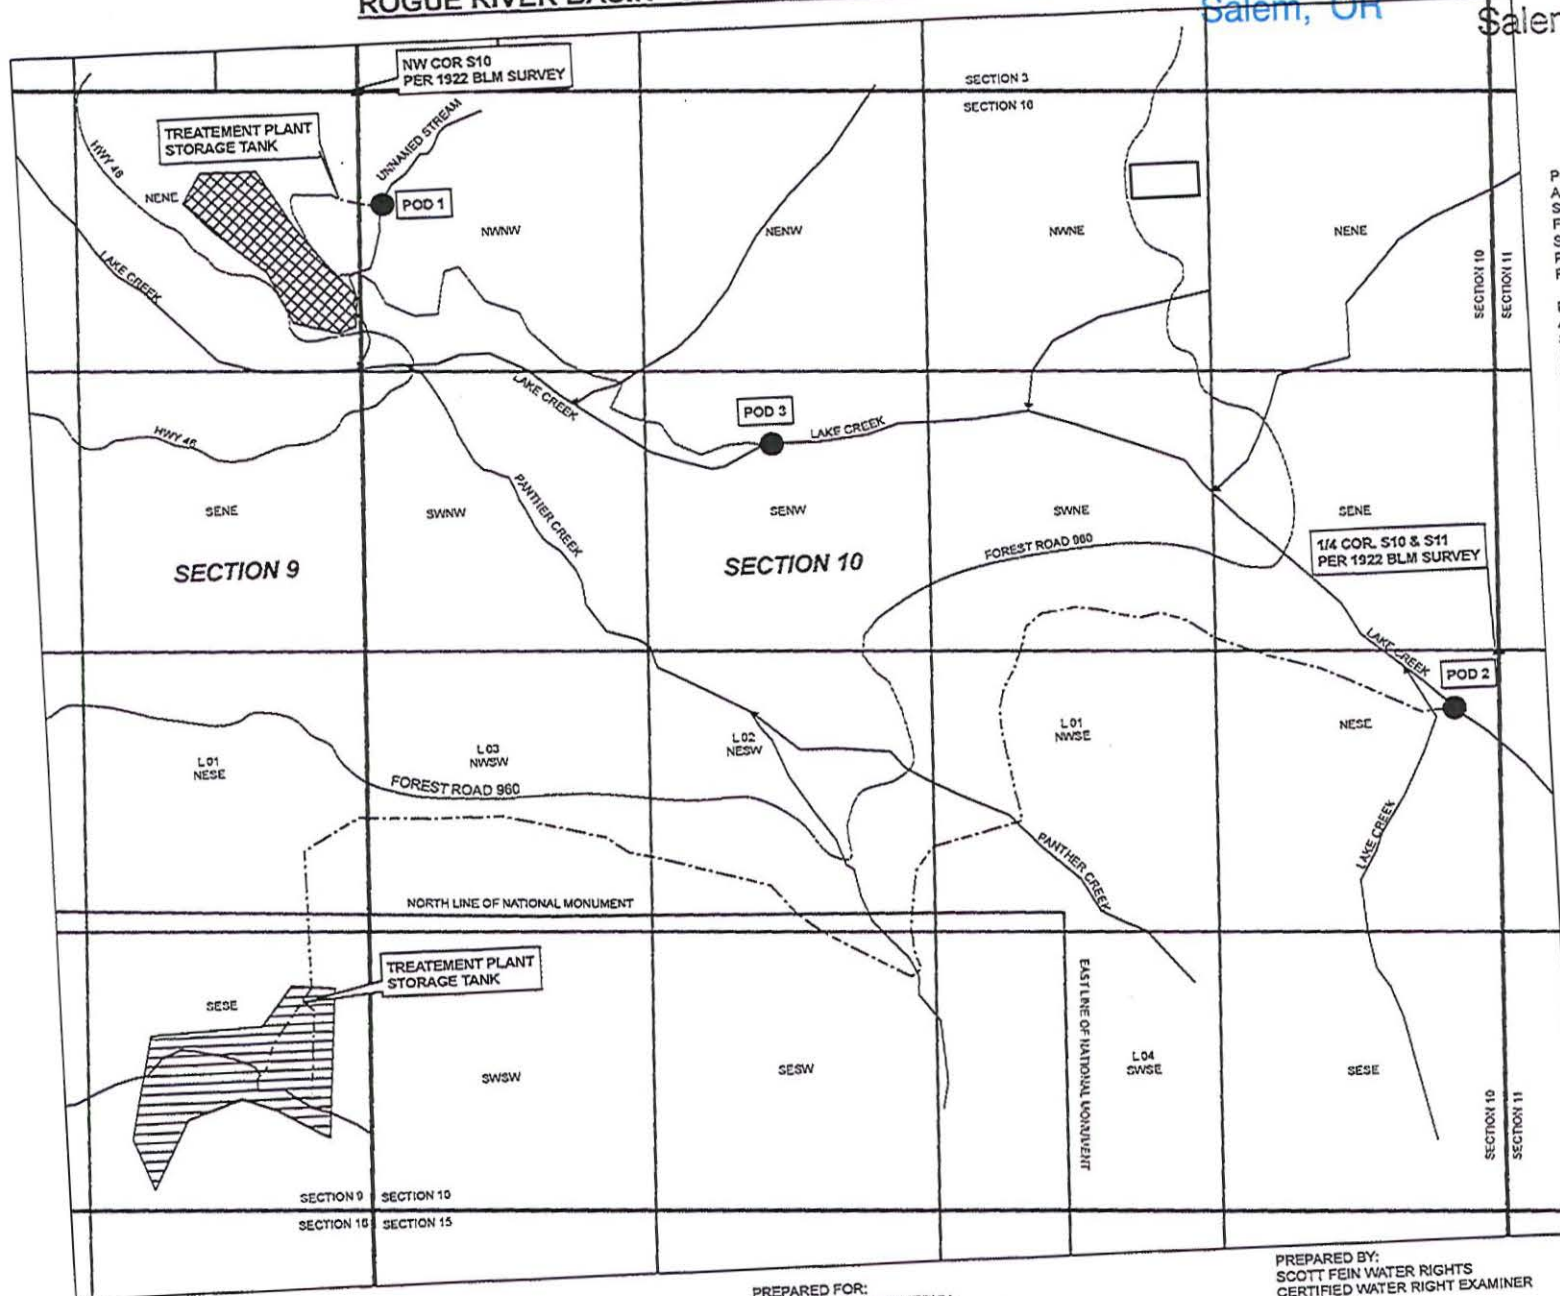

1 inch = 400 feet

POINT OF DIVERSION

POD 1
AUTHORIZED UNDER CERTIFICATE 29525
SOURCE: UNNAMED STREAM
FROM NW COR. SECTION 10
S 536 FT. & E 108 FT. PER OWRD RECORDS
PRIORITY DATE: 3/23/1960
RATE: 0.01 CFS

POD 2
AUTHORIZED UNDER CERTIFICATE 26542
SOURCE: LAKE CREEK
FROM QUARTER CORNER OF SECTIONS 10 & 11
S 260 FT. & W 245 FT. PER OWRD RECORDS
PRIORITY DATE: 9/8/1934
RATE: 0.15 CFS

POD 3
PROPOSED APOD CHANGE CERT. 29525 (0.01 CFS)
PROPOSED APOD FOR CERT. 26542 (0.15 CFS)
SOURCE: LAKE CREEK
FROM NW CORNER SECTION 10
S 1730 FT. & E 1900 FT.
PRIORITY DATE: 9/8/1934
RATE: 0.15 CFS
RATE: 0.01 CFS

CERTIFICATE 29525
Authorized Place of Use; No Change
POD Change from POD 1 to POD 3
Rate: 0.01 CFS
Priority date 3/23/1960

CERTIFICATE 26542
Proposed Place of Use
Addition Point of Diversion POD 3
Rate: 0.15 CFS
Priority Date: 9/8/1934

CERTIFICATE 26542
Authorized Place of Use
Served by POD 2
Rate: 0.15 CFS
Priority Date: 9/8/1934

Existing Pipeline
 Proposed Pipeline
 Surface Water
 Roads

FOR WATER RIGHT PURPOSES ONLY.
NOT FOR PROPERTY BOUNDARY
LOCATION OR DIMENSIONS.
NOT AN ENGINEERING DESIGN.

DATE: 10/4/2024

CERTIFIED WATER RIGHT EXAMINER
83181
Scott Fein
SCOTT D. FEIN
MAY 10, 2012
STATE OF OREGON

RENEWS 12/31/2025

PREPARED FOR:
UNITED STATES OF AMERICA
OREGON CAVES NATIONAL MONUMENT
19000 CAVES HWY.
CAVE JUNCTION, OR 97523

PREPARED BY:
SCOTT FEIN WATER RIGHTS
CERTIFIED WATER RIGHT EXAMINER
PO BOX 694
ASHLAND, OR 97520
sfein@surveyor@gmail.com
541-842-0795

14669

**MAP FOR TEMPORARY WATER RIGHT TRANSFER
LOCATED IN T40S R6W, SECTIONS 9 & 10 W.M.
ROGUE RIVER BASIN - JOSEPHINE COUNTY, OREGON**

SUPERSEDED

Received by OWRD

JUN 09 2025

Salem, OR



1 inch = 400 feet

POINT OF DIVERSION

POD 1
AUTHORIZED UNDER CERTIFICATE 29525
SOURCE: UNNAMED STREAM
FROM NW COR. SECTION 10
S 536 FT. & E 108 FT. PER OWRD RECORDS
PRIORITY DATE: 3/23/1960
RATE: 0.01 CFS

POD 2
AUTHORIZED UNDER CERTIFICATE 26542
SOURCE: LAKE CREEK
FROM QUARTER CORNER OF SECTIONS 10 & 11
S 260 FT. & W 245 FT. PER OWRD RECORDS
PRIORITY DATE: 9/8/1934
RATE: 0.15 CFS

POD 3
PROPOSED APOD CHANGE CERT. 29525 (0.01 CFS)
PROPOSED APOD FOR CERT. 26542 (0.15 CFS)
SOURCE: LAKE CREEK
FROM NW CORNER SECTION 10
S 1730 FT. & E 1900 FT.
PRIORITY DATE: 9/8/1934
RATE: 0.15 CFS
PRIORITY DATE: 3/23/1960
RATE: 0.01 CFS

 CERTIFICATE 29525
Authorized Place of Use; No Change
POD Change from POD 1 to POD 3
Rate: 0.01 CFS
Priority date 3/23/1960

 CERTIFICATE 26542
Proposed Place of Use
Addition Point of Diversion POD 3
Rate: 0.15 CFS
Priority Date: 9/8/1934

 CERTIFICATE 26542
Authorized Place of Use
Served by POD 2
Rate: 0.15 CFS
Priority Date: 9/8/1934

 Existing Pipeline

 Proposed Pipeline

 Surface Water

 Roads


FOR WATER RIGHT PURPOSES ONLY.
NOT FOR PROPERTY BOUNDARY
LOCATION OR DIMENSIONS.
NOT AN ENGINEERING DESIGN.

DATE: 10/4/2024



PREPARED FOR:
UNITED STATES OF AMERICA
OREGON CAVES NATIONAL MONUMENT
19000 CAVES HWY.
CAVE JUNCTION, OR 97523

PREPARED BY:
SCOTT FEIN WATER RIGHTS
CERTIFIED WATER RIGHT EXAMINER
PO BOX 694
ASHLAND, OR 97520
sfeinsurveyor@gmail.com
541-842-0795

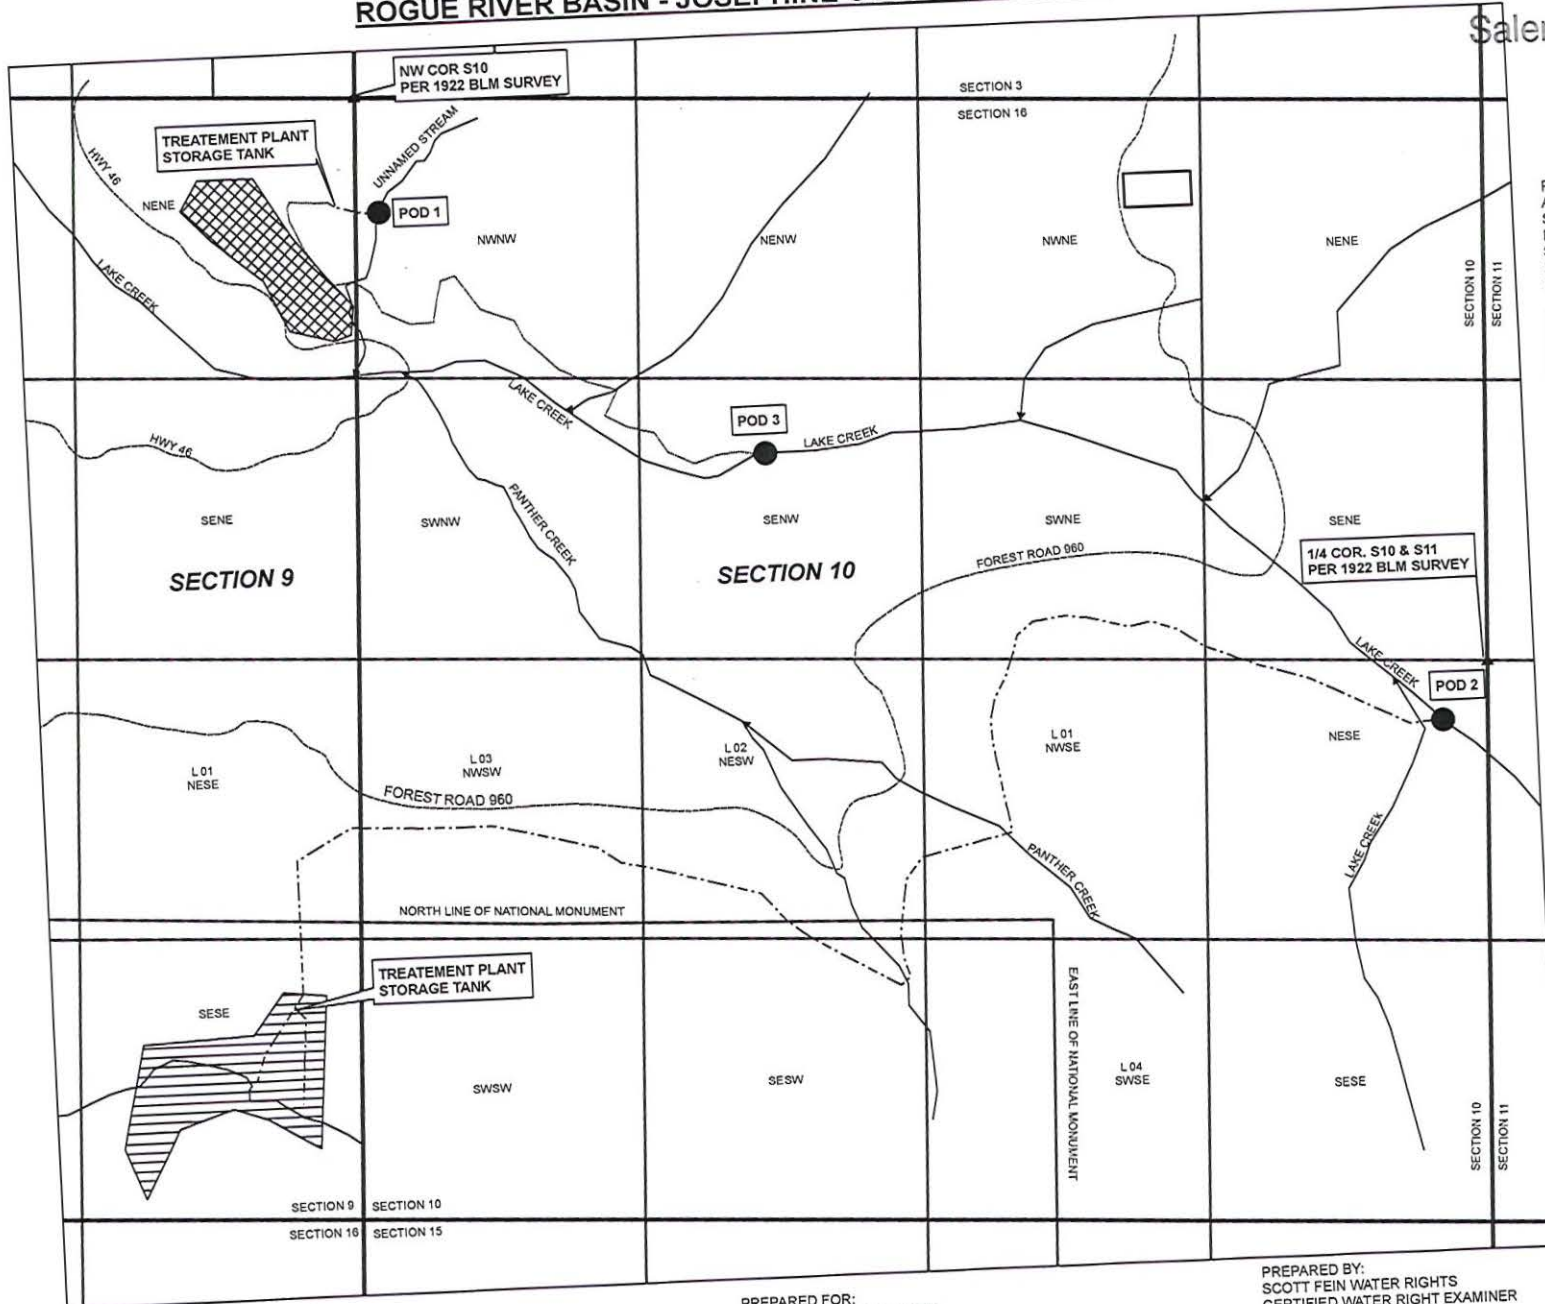

Application for Water Right
Temporary or Drought Temporary Transfer
Part 1 of 5 – Minimum Requirements Checklist



Oregon Water Resources Department
725 Summer Street NE, Suite A
Salem, Oregon 97301-1266
(503) 986-0900
www.oregon.gov/OWRD

This temporary transfer application will be returned if Parts 1 through 5 and all required attachments are not completed and included.

For questions, please call (503) 986-0900, and ask for Transfer Section.

FOR ALL TEMPORARY TRANSFER APPLICATIONS

Received by OWRD

Check all items included with this application. (N/A = Not Applicable)

SEP 17 2025

Salem, OR

SUPERSEDING

- ☐ Part 1 – Completed Minimum Requirements Checklist.
- ☐ Part 2 – Completed Temporary Transfer Application Map Checklist.
- ☐ Part 3 – Application Fee, payable by check to the Oregon Water Resources Department, and completed Fee Worksheet, page 3. Try the online fee calculator at:
http://apps.wrd.state.or.us/apps/misc/wrd_fee_calculator.
- ☐ Part 4 – Completed Applicant Information and Signature.
- ☐ Part 5 – Information about Transferred Water Rights: **How many water rights are to be transferred? 2 List them here: 26542 & 29525**
Please include a separate Part 5 for each water right. (See instructions on page 6)
- ☐ ☐ N/A For standard Temporary Transfer (one to five years) **Begin Year: 2024 End Year: 2029**.
- ☐ ☐ N/A Temporary Drought Transfer (Only in counties where the Governor has declared drought)

Attachments:

- ☐ Completed Temporary Transfer Application Map.
- ☐ Completed Evidence of Use Affidavit and supporting documentation.
- ☐ Current recorded deed for the land **from** which the authorized place of use is temporarily being moved.
- ☐ ☐ N/A Affidavit(s) of Consent from Landowner(s) (if the applicant does not own the land upon which the water right is located.)
- ☐ ☐ N/A Supplemental Form D – For water rights served by or issued in the name of a district. Complete when the temporary transfer applicant is not the district.
- ☐ ☐ N/A Oregon Water Resources Department's Land Use Information Form with approval and signature from each local land use authority in which water is to be diverted, conveyed, and/or used. Not required if water is to be diverted, conveyed, and/or used only on federal lands or if **all** of the following apply: a) a change in place of use only, b) no structural changes, c) the use of water is for irrigation only, and d) the use is located within an irrigation district or an exclusive farm use zone.
- ☐ ☐ N/A Water Well Report/Well Log for changes in point(s) of appropriation (well(s)) or additional point(s) of appropriation (if necessary to convey water to the proposed place of use).

(For Staff Use Only)

WE ARE RETURNING YOUR APPLICATION FOR THE FOLLOWING REASON(S):

- ☐ Application fee not enclosed/insufficient ☐ Map not included or incomplete
- ☐ Land Use Form not enclosed or incomplete
- ☐ Additional signature(s) required ☐ Part _____ is incomplete

Other/Explanation _____

Staff: _____ Phone: _____ Date: ____/____/____

Application for Water Right
Temporary or Drought Temporary Transfer
Part 1 of 5 – Minimum Requirements Checklist



Oregon Water Resources Department
725 Summer Street NE, Suite A
Salem, Oregon 97301-1266
(503) 986-0900
www.oregon.gov/OWRD

This temporary transfer application will be returned if Parts 1 through 5 and all required attachments are not completed and included.

For questions, please call (503) 986-0900, and ask for Transfer Section.

FOR ALL TEMPORARY TRANSFER APPLICATIONS

Check all items included with this application. (N/A = Not Applicable)

- ☒ Part 1 – Completed Minimum Requirements Checklist.
- ☒ Part 2 – Completed Temporary Transfer Application Map Checklist.
- ☐ Part 3 – Application Fee, payable by check to the Oregon Water Resources Department, and completed Fee Worksheet, page 3. Try the online fee calculator at:
http://apps.wrd.state.or.us/apps/misc/wrd_fee_calculator.
- ☐ Part 4 – Completed Applicant Information and Signature.
- ☒ Part 5 – Information about Transferred Water Rights: **How many water rights are to be transferred? 2 List them here: 26542 & 29525**
- Please include a separate Part 5 for each water right. (See instructions on page 6)
- ☒ ☐ N/A For standard Temporary Transfer (one to five years) **Begin Year: 2024 End Year: 2029.**
- ☐ ☐ N/A Temporary Drought Transfer (Only in counties where the Governor has declared drought)

SUPERSEDED

Attachments:

- ☒ Completed Temporary Transfer Application Map.
- ☒ Completed Evidence of Use Affidavit and supporting documentation.
- ☐ Current recorded deed for the land from which the authorized place of use is temporarily being moved.
- ☐ ☒ N/A Affidavit(s) of Consent from Landowner(s) (if the applicant does not own the land upon which the water right is located.)
- ☐ ☒ N/A Supplemental Form D – For water rights served by or issued in the name of a district. Complete when the temporary transfer applicant is not the district.
- ☐ ☒ N/A Oregon Water Resources Department's Land Use Information Form with approval and signature from each local land use authority in which water is to be diverted, conveyed, and/or used. Not required if water is to be diverted, conveyed, and/or used only on federal lands or if all of the following apply: a) a change in place of use only, b) no structural changes, c) the use of water is for irrigation only, and d) the use is located within an irrigation district or an exclusive farm use zone.
- ☐ ☒ N/A Water Well Report/Well Log for changes in point(s) of appropriation (well(s)) or additional point(s) of appropriation (if necessary to convey water to the proposed place of use).

(For Staff Use Only)

WE ARE RETURNING YOUR APPLICATION FOR THE FOLLOWING REASON(S):

- ☐ Application fee not enclosed/insufficient ☐ Map not included or incomplete
- ☐ Land Use Form not enclosed or incomplete
- ☐ Additional signature(s) required ☐ Part _____ is incomplete

Other/Explanation _____
Staff: _____ Phone: _____ Date: _____

Received by OWRD

JUN 09 2025

Salem, OR

Part 2 of 5 – Temporary Transfer Application Map Checklist

Your temporary transfer application will be returned if any of the map requirements listed below are not met.

Please be sure that the temporary transfer application map you submit includes all the required items and matches the existing water right map. Check all boxes that apply.

- ☐ ☒ N/A If more than three water rights are involved, separate maps are needed for each water right.
- ☒ Permanent quality printed with dark ink on good quality paper.
- ☒ The size of the map can be 8½ x 11 inches, 8½ x 14 inches, 11 x 17 inches, or up to 30 x 30 inches. For 30 x 30 inch maps, one extra copy is required.
- ☒ A north arrow, a legend, and scale.
- ☒ The scale of the map must be: 1 inch = 400 feet, 1 inch = 1,320 feet; the scale of the Final Proof/Claim of Beneficial Use Map (the map used when the permit was certificated); the scale of the county assessor map if the scale is not smaller than 1 inch = 1,320 feet; or a scale that has been pre-approved by the Department.
- ☒ Township, Range, Section, ¼ ¼, DLC, Government Lot, and other recognized public land survey lines.
- ☒ Tax lot boundaries (property lines) are required. Tax lot numbers are recommended.
- ☒ Major physical features including rivers and creeks showing direction of flow, lakes and reservoirs, roads, and railroads.
- ☒ Major water delivery system features from the point(s) of diversion/appropriation such as main pipelines, canals, and ditches.
- ☒ Existing place of use that includes separate hachuring for each water right, priority date, and use including number of acres in each quarter-quarter section, government lot, or in each quarter-quarter section as projected within government lots, donation land claims, or other recognized public land survey subdivisions. If less than the entirety of the water right is being changed, a separate hachuring is needed for lands left unchanged.
- ☒ ☐ N/A Proposed temporary place of use that includes separate hachuring for each water right, priority date, and use including number of acres in each quarter-quarter section, government lot, or in each quarter-quarter section as projected within government lots, donation land claims, or other recognized public land survey subdivisions.
- ☒ Existing point(s) of diversion or well(s) with distance and bearing or coordinates from a recognized survey corner. This information can be found in your water right certificate or permit.
- ☒ ☐ N/A If you are proposing a change in point(s) of diversion or well(s) to convey water to the new temporary place of use, show the proposed location and label it clearly with distance and bearing or coordinates. If GPS coordinates are used, latitude-longitude coordinates may be expressed as either degrees-minutes-seconds with at least one digit after the decimal (example – 42°32'15.5") or degrees-decimal with five or more digits after the decimal (example – 42.53764°).

Part 3 of 5 – Fee Worksheet

FEE WORKSHEET for TEMPORARY (not drought) TRANSFERS			
1	Base Fee (includes temporary change to one water right for up to 1 cfs)	1	\$950.00
2	Number of water rights included in transfer: <u>2 (2a)</u> Subtract 1 from the number in 3a above: <u>1 (2b)</u> <i>If only one water right this will be 0</i> Multiply line 2b by \$310.00 and enter » » » » » » » » » » » »	2	310.00
3	Do you propose to change the place of use for a non-irrigation use? ☐ No: enter 0 on line 3 » » » » » » » » » » » » » » » » ☒ Yes: enter the cfs for the portions of the rights to be transferred: <u>0.15 (3a)</u> Subtract 1.0 from the number in 3a above: <u>-0.85 (3b)</u> If 3b is 0, enter 0 on line 3 » » » » » » » » » » » » » » » » If 3b is greater than 0, round up to the nearest whole number: <u>0 (3c)</u> and multiply 4c by \$210.00, then enter on line 3	3	0
4	Do you propose to change the place of use for an irrigation use? ☒ No: enter 0 on line 4 » » » » » » » » » » » » » » » » ☐ Yes: enter the number of acres in the footprint of the place of use for the portions of the rights to be transferred: _____ (4a) Multiply the number of acres in 4a above by \$2.70 and enter on line 4 » »	4	0
5	Add entries on lines 1 through 4 above » » » » » » » » » » Subtotal:	5	1260.00
6	Is this transfer: ☐ necessary to complete a project funded by the Oregon Watershed Enhancement Board (OWEB) under ORS 541.932? ☐ endorsed in writing by ODFW as a change that will result in a net benefit to fish and wildlife habitat? If one or more boxes is checked, multiply line 5 by 0.5 and enter on line 6 »	6	0
7	Subtract line 6 from line 5 » » » » » » » » » » » » Transfer Fee:	7	1260.00

FEE WORKSHEET for TEMPORARY DROUGHT TRANSFERS			
1	Base Fee (includes drought application and recording fee for up to 1 cfs)	1	\$200.00
2	Enter the cfs for the portions of the rights to be transferred (see example below*): _____ (2a) Subtract 1.0 from the number in 2a above: _____ (2b) If 2b is 0, enter 0 on line 2 » » » » » » » » » » » » » » » » If 2b is greater than 0, round up to the nearest whole number: _____ (2c) and multiply 2c by \$50, then enter on line 2 » » » » » » » » » »	2	
3	Add entries on lines 1 through 2 above » » » » » » » » » » Transfer Fee:	3	

*Example for Line 2a calculation to transfer 45.0 acres of Primary Certificate 12345 (total 1.25 cfs for 100 acres) and 45.0 acres of Supplemental Certificate 87654 (1/80 cfs per acre) on the same land:

1. Divide total authorized cfs by total acres in the water right (for C12345, $1.25 \text{ cfs} \div 100 \text{ ac}$); then multiply by the number of acres to be transferred to get the transfer cfs ($\times 45 \text{ ac} = 0.56 \text{ cfs}$).
2. If the water right certificate does not list total cfs, but identifies the allowable use as 1/40 or 1/80 of a cfs per acre; multiply number of acres proposed for change by either 0.025 (1/40) or 0.0125 (1/80). (For C87654, $45.0 \text{ ac} \times 0.0125 \text{ cfs/ac} = 0.56 \text{ cfs}$)
3. Add cfs for the portions of water rights on all the land included in the transfer; however **do not count cfs for supplemental rights on acreage for which you have already calculated the cfs fee for the primary right on the same land**. The fee should be assessed only once for each "on the ground" acre included in the transfer. (In this example, blank 2a would be only 0.56 cfs, since both rights serve the same 45.0 acres. Blank 2b would be 0 and Line 2 would then also become 0).

Received by OWRD

JUN 09 2025

Part 4 of 5 – Applicant Information and Signature

Applicant Information


APPLICANT/BUSINESS NAME Oregon Caves National Monument (National Park Service)		PHONE NO. 541-415-2428	ADDITIONAL CONTACT NO. Joshua Haggett
ADDRESS 19000 Caves Hwy.			FAX NO.
CITY Cave Junction	STATE OR	ZIP 97523	E-MAIL joshua_haggett@nps.gov
BY PROVIDING AN E-MAIL ADDRESS, CONSENT IS GIVEN TO RECEIVE ALL CORRESPONDENCE FROM THE DEPARTMENT ELECTRONICALLY. COPIES OF THE FINAL ORDER DOCUMENTS WILL ALSO BE MAILED.			

Agent Information – The agent is authorized to represent the applicant in all matters relating to this application.

AGENT/BUSINESS NAME Jeremy Curtis		PHONE NO. 541-415-2289	ADDITIONAL CONTACT NO.
ADDRESS 19000 Caves Hwy.			FAX NO.
CITY Cave Junction	STATE OR	ZIP 97523	E-MAIL jeremy_curtis@nps.gov
BY PROVIDING AN E-MAIL ADDRESS, CONSENT IS GIVEN TO RECEIVE ALL CORRESPONDENCE FROM THE DEPARTMENT ELECTRONICALLY. COPIES OF THE FINAL ORDER DOCUMENTS WILL ALSO BE MAILED.			

Explain in your own words what you propose to accomplish with this transfer application and why: Improve water quality, infrastructure and efficiency of the domestic and fire protection system of the National Park Service, Oregon Caves National Monument through an point of diversion change to certificate 29525 and an additional point of diversion and place of use change to certificate 26542. Temporary transfer needed for additional point of diversion during construction; a permanent transfer will occur post construction. This is necessary due to the length of pipeline to construct and the remote location. If you need additional space, continue on a separate piece of paper and attach to the application as "Attachment 1".

I (we) affirm that the information contained in this application is true and accurate.

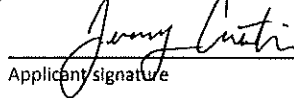 Applicant signature	_____ Print Name (and Title if applicable)	_____ Date
_____ Applicant signature	_____ Print Name (and Title if applicable)	_____ Date

Is the applicant the sole owner of the land on which the water right, or portion thereof, proposed for transfer is located? ☒ Yes ☐ No

If NO, include signatures of all landowners (and mailing and/or e-mail addresses if different than the applicant's) or attach affidavits of consent from all landowners or individuals/entities (and mailing and/or e-mail addresses) to which the water right(s) has been conveyed.

Part 5 of 5 – Water Right Information

Please use a separate Part 5 for each water right being changed. See instructions on page 6, to copy and paste additional Part 5s, or to add rows to tables within the form.

Water Right Certificate # 26542

Received by OWRD

Description of Water Delivery System

System capacity: 0.15 cubic feet per second (cfs) OR **SUPERSEDING**
 _____ gallons per minute (gpm)

SEP 17 2025

Salem, OR

Describe the current water delivery system or the system that was in place at some time within the last five years. Include information on the pumps, canals, pipelines, and sprinklers used to divert, convey, and apply the water at the authorized place of use. An underground infiltration system in stream bed has been in place and a gravity flow pipe to the place of use has been functioning since 1934.

Table 1. Location of Authorized and Proposed Point(s) of Diversion (POD) or Appropriation (POA)

(Note: If the POD/POA name is not specified on the certificate, assign it a name or number here.)

POD/POA Name or Number	Is this POD/POA Authorized on the Certificate or is it Proposed?	If POA, OWRD Well Log ID# (or Well ID Tag # L-___)	Twp		Rng		Sec	¼ ¼		Tax Lot, DLC or Gov't Lot	Measured Distances (from a recognized survey corner)
2 1	☒ Authorized ☐ Proposed		40	S	6	W	10	NE	SE	100	Not stated in certificate 26542. Record per permit S11389; from the the Quarter Corner common to Sections 10 and 11; S 260 ft. & W 245 ft.
3 2	☐ Authorized ☒ Proposed		40	S	6	W	10	SE	N W	100	From NW CORNER of Section 10 S 1730 ft. & E 1900 ft.
	☐ Authorized ☐ Proposed										
	☐ Authorized ☐ Proposed										

Check all type(s) of temporary change(s) proposed below (change "CODES" are provided in parentheses):

- | | |
|--|---|
| ☒ Place of Use (POU) | ☐ Appropriation/Well (POA) |
| ☐ Point of Diversion (POD) | ☐ Additional Point of Appropriation (APOA) |
| ☒ Additional Point of Diversion (APOD) | |

Check all type(s) of temporary change(s) due to drought proposed below (change "CODES" are provided in parentheses):

- | | |
|---|---|
| ☐ Place of Use (POU) | ☐ Point of Appropriation/Well (POA) |
| ☐ Character of Use (USE) | ☐ Additional Point of Appropriation (APOA) |
| ☐ Point of Diversion (POD) | ☐ Additional Point of Diversion (APOD) |

Will all of the proposed changes affect the entire water right?

- ☐ Yes Complete only the Proposed ("to" lands) section of Table 2 on the next page. Use the "CODES" listed above to describe the proposed changes.
- ☒ No Complete all of Table 2 to describe the portion of the water right to be changed.

Part 5 of 5 – Water Right Information

Please use a separate Part 5 for each water right being changed. See instructions on page 6, to copy and paste additional Part 5s, or to add rows to tables within the form.

Water Right Certificate # 26542

Description of Water Delivery System

Received by OWRD

System capacity: 0.15 cubic feet per second (cfs) OR
_____ gallons per minute (gpm)

SUPERSEDED JUN 09 2025

Salem, OR

Describe the current water delivery system or the system that was in place at some time within the last five years. Include information on the pumps, canals, pipelines, and sprinklers used to divert, convey, and apply the water at the authorized place of use. An underground infiltration system in stream bed has been in place and a gravity flow pipe to the place of use has been functioning since 1934.

Table 1. Location of Authorized and Proposed Point(s) of Diversion (POD) or Appropriation (POA)

(Note: If the POD/POA name is not specified on the certificate, assign it a name or number here.)

POD/POA Name or Number	Is this POD/POA Authorized on the Certificate or is it Proposed?	If POA, OWRD Well Log ID# (or Well ID Tag # L-___)	Twp		Rng		Sec	¼ ¼		Tax Lot, DLC or Gov't Lot	Measured Distances (from a recognized survey corner)
2	☒ Authorized ☐ Proposed		40	S	6	W	10	NE	NE	100	Not stated in certificate 26542. Record per permit S11389; from the the Quarter Corner common to Sections 10 and 11; S 260 ft. & W 245 ft.
3	☐ Authorized ☒ Proposed		40	S	6	W	10	SE	N W	100	From NW CORNER of Section 10 S 1730 ft. & E 1900 ft.
	☐ Authorized ☐ Proposed										
	☐ Authorized ☐ Proposed										

Check all type(s) of temporary change(s) proposed below (change "CODES" are provided in parentheses):

- | | |
|--|---|
| ☒ Place of Use (POU) | ☐ Appropriation/Well (POA) |
| ☐ Point of Diversion (POD) | ☐ Additional Point of Appropriation (APOA) |
| ☒ Additional Point of Diversion (APOD) | |

Check all type(s) of temporary change(s) due to drought proposed below (change "CODES" are provided in parentheses):

- | | |
|---|---|
| ☐ Place of Use (POU) | ☐ Point of Appropriation/Well (POA) |
| ☐ Character of Use (USE) | ☐ Additional Point of Appropriation (APOA) |
| ☐ Point of Diversion (POD) | ☐ Additional Point of Diversion (APOD) |

Will all of the proposed changes affect the entire water right?

- ☐ Yes Complete only the Proposed ("to" lands) section of Table 2 on the next page. Use the "CODES" listed above to describe the proposed changes.
- ☒ No Complete all of Table 2 to describe the portion of the water right to be changed.

Do you have questions about how to fill-out the tables?
Contact the Department at 503-986-0900 and ask for Transfer Staff.

List only the part of the right that will be changed. For the acreage in each $\frac{1}{4}$ $\frac{1}{4}$, list the change proposed. If more than one change, specify the acreage associated with each change. If more than one POD/POA, specify the acreage associated with each POD/POA.

AUTHORIZED (the "from" or "off" lands) The listing that appears on the Certificate BEFORE PROPOSED CHANGES List only that part or portion of the water right that will be changed.													Proposed Changes (see "CODES" from previous page)	PROPOSED (the "to" or "on" lands) The listing as it would appear AFTER PROPOSED CHANGES are made.												
Twp	Rng	Sec	¼ ¼	Tax Lot	Gvt Lot or DLC	Acres	Type of USE listed on Certificate	POD(s) or POA(s) (name or number from Table 1)	Priority Date	Twp	Rng	Sec		¼ ¼	Tax Lot	Gvt Lot or DLC	Acres	New Type of USE	POD(s)/ POA(s) to be used (from Table 1)	Priority Date						
EXAMPLE																										
2	S	9	E	15	NE	NW	100		15.0	Irrigation	POD #1 POD #2	1901	POU/POD	2	S	9	E	1	NW	NW	500	1	10.0		POD #5	1901
"	"	"	"	"	"	"	"	"	"	EXAMPLE	"	"	"	2	S	9	E	2	SW	NW	500		5.0		POD #6	1901
40	S	6	W	10	NE	SE	100			Domestic, Hotel, Fire Protection	POD 1	9/8/ 1934	APOD/POU	40	S	6	W	10	NW	NE	100			No Change	POD 1, 2	9/8/1934
40	S	6	W	10	NE	SE	100			Domestic, Hotel, Fire Protection	POD 1	9/8/ 1934	APOD	40	S	6	W	9	SE	SE	100			No Change	POD 1,2	9/8/1934
TOTAL ACRES						N/A							TOTAL ACRES						N/A							

Salem, OR

Please use and attach additional pages of Table 2 as needed.
See page 6 for instructions.

Do you have questions about how to fill-out the tables?
Contact the Department at 503-986-0900 and ask for Transfer Staff.

Table 2. Description of Temporary Changes to Water Right Certificate # 26542

List only the part of the right that will be changed. For the acreage in each ¼ ¼, list the change proposed. If more than one change, specify the acreage associated with each change. If more than one POD/POA, specify the acreage associated with each POD/POA.

AUTHORIZED (the "from" or "off" lands) The listing that appears on the Certificate BEFORE PROPOSED CHANGES List only that part or portion of the water right that will be changed.													Proposed Changes (see "CODES" from previous page)	PROPOSED (the "to" or "on" lands) The listing as it would appear AFTER PROPOSED CHANGES are made.										
Twp	Rng	Sec	¼ ¼	Tax Lot	Gvt Lot or DLC	Acres	Type of USE listed on Certificate	POD(s) or POA(s) (name or number from Table 1)	Priority Date	Twp	Rng	Sec		¼ ¼	Tax Lot	Gvt Lot or DLC	Acres	New Type of USE	POD(s)/ POA(s) to be used (from Table 1)	Priority Date				
EXAMPLE																								
2	S	9	E 15 NE NW	100		15.0	Irrigation	POD #1 POD #2	1901	POU/POD	2	S	9	E 1 NW NW	500	1	10.0		POD #5	1901				
"	"	"	" " " "	"	"	"	EXAMPLE	"	"	"	2	S	9	E 2 SW NW	500		5.0		POD #6	1901				
40	S	6	W 10 NE SE	100			Domestic, Hotel, Fire Protection	POD 2	9/8/ 1934	APOD/POU	40	S	6	W 10 NW NE	100			No Change	POD 3	9/8/1934				
40	S	6	W 10 NE SE	100			Domestic, Hotel, Fire Protection	POD 2	9/8/ 1934	NO CHANGE	40	S	6	W 10 NE SE	100			No Change	POD 2	9/8/1934				
TOTAL ACRES						N/A																		

Additional remarks:Certificate 29525 is a change in the point of diversion from an unnamed upland tributary of Lake Creek for to Lake Creek itself; this is a downstream move allowing for water to remain in the unnamed upland tributary of Lake Creek improving habitat. Certificate 26542 is an additional point of diversion which is downstream of the authorized point of diversion and for a place of use change from this additional point of diversion. The impetus behind these changes is water quality as the use of this water is for domestic purposes for Oregon Caves National Monument's domestic uses (residences, headquarters, offices, concession area, campgrounds, day use areas, visitor center, etc), hotel, and fire protection. The National Park Service has engineered a new low flow fish friendly infiltration gallery diversion and pipeline delivery system of which plans are attached to this application. Approval of this application improves the water quality for domestic water and reliability for fire protection purposes for the Oregon Caves National Monument and leaves water in stream for longer as all are downstream diversion moves from the authorized diversion locations The additional point of diversion is only temporary until construction is complete. A permanent transfer application will be completed in the future.

Part 5 of 5 – Water Right Information

Please use a separate Part 5 for each water right being changed. See instructions on page 6, to copy and paste additional Part 5s, or to add rows to tables within the form.

Water Right Certificate # 29525

Description of Water Delivery System

System capacity: 0.01 cubic feet per second (cfs) OR
 _____ gallons per minute (gpm)

SUPERSEDED
Removal

Describe the current water delivery system or the system that was in place at some time within the last five years. Include information on the pumps, canals, pipelines, and sprinklers used to divert, convey, and apply the water at the authorized place of use. An underground infiltration system in stream bed has been in place and a gravity flow pipe to the place of use has been functioning since 1960.

Table 1. Location of Authorized and Proposed Point(s) of Diversion (POD) or Appropriation (POA)
 (Note: If the POD/POA name is not specified on the certificate, assign it a name or number here.)

POD/POA Name or Number	Is this POD/POA Authorized on the Certificate or is it Proposed?	If POA, OWRD Well Log ID# (or Well ID Tag # L-___)	Twp		Rng		Sec	¼ ¼		Tax Lot, DLC or Gov't Lot	Measured Distances (from a recognized survey corner)
1	☒ Authorized ☐ Proposed		40	S	6	W	10	NE	NE	100	Not stated in certificate S29525 per permit S26663 and scaled from certificate S29525 Map, from the NW CORNER of Section 10; S 536 ft. & E 108 ft.
3	☐ Authorized ☒ Proposed		40	S	6	W	10	SE	N W	100	From NW CORNER of Section 10 S 1730 ft. & E 1900 ft.
	☐ Authorized ☐ Proposed										
	☐ Authorized ☐ Proposed										

Check all type(s) of temporary change(s) proposed below (change "CODES" are provided in parentheses):

- ☐ Place of Use (POU)

☐ Appropriation/Well (POA)

☐ Point of Diversion (POD)

☐ Additional Point of Appropriation (APOA)

☒ Additional Point of Diversion (APOD)

Check all type(s) of temporary change(s) due to drought proposed below (change "CODES" are provided in parentheses):

- ☐ Place of Use (POU)

☐ Point of Appropriation/Well (POA)

☐ Character of Use (USE)

☐ Additional Point of Appropriation (APOA)

☐ Point of Diversion (POD)


☐ Additional Point of Diversion (APOD)

☐ Check here if any of the water rights proposed for transfer are or will be located within or served by an irrigation or other water district. (NOTE: If this box is checked, you must complete and attach Supplemental Form D.)

DISTRICT NAME	ADDRESS	
CITY Levittown	STATE	ZIP

☐ Check here if water for any of the rights supplied under a water service agreement or other contract for stored water with a federal agency or other entity.

ENTITY NAME	ADDRESS	
CITY	STATE	ZIP

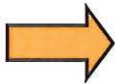

To meet State Land Use Consistency Requirements, you must list all local governments (each county, city, municipal corporation, or tribal government) within whose jurisdiction water will be diverted, conveyed and/or used.

ENTITY NAME Josephine County Planning	ADDRESS 710 NW Dimmick ST.	
CITY Grants Pass	STATE OR	ZIP 97526

ENTITY NAME	ADDRESS	
CITY	STATE	ZIP

Received by OWRD

JUN 09 2025

Salem, OR

Please use and attach additional pages of Table 2 as needed.
See page 6 for instructions.

Do you have questions about how to fill-out the tables?
Contact the Department at 503-986-0900 and ask for Transfer Staff.

SUPERSEDED **Removed**

Table 2. Description of Temporary Changes to Water Right Certificate # 29525

List only the part of the right that will be changed. For the acreage in each $\frac{1}{4}$ $\frac{1}{4}$, list the change proposed. If more than one change, specify the acreage associated with each change. If more than one POD/POA, specify the acreage associated with each POD/POA.

AUTHORIZED (the "from" or "off" lands) The listing that appears on the Certificate BEFORE PROPOSED CHANGES List only that part or portion of the water right that will be changed.													Proposed Changes (see "CODES" from previous page)	PROPOSED (the "to" or "on" lands) The listing as it would appear AFTER PROPOSED CHANGES are made.									
Twp	Rng	Sec	$\frac{1}{4}$ $\frac{1}{4}$	Tax Lot	Gvt Lot or DLC	Acres	Type of USE listed on Certificate	POD(s) or POA(s) (name or number from Table 1)	Priority Date	Twp	Rng	Sec		$\frac{1}{4}$ $\frac{1}{4}$	Tax Lot	Gvt Lot or DLC	Acres	New Type of USE	POD(s)/ POA(s) to be used (from Table 1)	Priority Date			
EXAMPLE																							
2	S	9	E 15 NE NW	100		15.0	Irrigation	POD #1 POD #2	1901	POU/POD	2	S	9	E 1 NW NW	500	1	10.0		POD #5	1901			
"	"	"	" " " "	"	"	"	EXAMPLE	"	"	"	2	S	9	E 2 SW NW	500		5.0		POD #6	1901			
40	S	6	W 9 NE NE	100			Domestic, Fire Protection	POD 1	3/23/ 1960	APOD	40	S	6	W 9 NE NE	100			No Change	POD 3	3/23/1960			
TOTAL ACRES						N/A																	
							TOTAL ACRES N/A																

Will all of the proposed changes affect the entire water right?

- ☒ Yes Complete only the Proposed ("to" lands) section of Table 2 on the next page. Use the "CODES" listed above to describe the proposed changes.
- ☐ No Complete all of Table 2 to describe the portion of the water right to be changed.

14669-1

Received by OWRD

JUN 09 2025

Salem, OR

Application for Water Right Transfer Evidence of Use Affidavit



Oregon Water Resources Department
725 Summer Street NE, Suite A
Salem, Oregon 97301-1266
(503) 986-0900
www.wrd.state.or.us

Please print legibly or type. Be as specific as possible. Attach additional pages if you need more spacing.
Supporting documentation must be attached.

State of Oregon)
) ss

County of JOSEPHINE

I, Joshua Haggard, in my capacity as Facility Manager,
mailing address 19000 CAVES HWY EAVE Junction dr 97523
telephone number (541) 415-2428, being first duly sworn depose and say:

1. My knowledge of the exercise or status of the water right is based on (check one):

☒ Personal observation

☐ Professional expertise

2. I attest that:

☒ Water was used during the previous five years on the entire place of use for
Certificate # 26542; OR

☐ My knowledge is specific to the use of water at the following locations within the last five years:

Certificate #	Township	Range	Mer	Sec	¼ ¼	Gov't Lot or DLC	Acres (if applicable)

OR

☐ Confirming Certificate # _____ has been issued within the past five years; OR

☐ Part or all of the water right was leased instream at some time within the last five years. The
instream lease number is: _____ (Note: If the entire right proposed for
transfer was not leased, additional evidence of use is needed for the portion not leased instream.); OR

☐ The water right is not subject to forfeiture and documentation that a presumption of forfeiture for non-use
would be rebutted under ORS 540.610(2) is attached.

☐ Water has been used at the actual current point of diversion or appropriation for more than
10 years for Certificate # _____ (For Historic POD/POA Transfers)

(continues on reverse side)

Received
JUL 10 2025
OWRD

3. The water right was used for: (e.g., crops, pasture, etc.): DOMESTIC, HOTEL, FIRE PROTECTION

4. I understand that if I do not attach one or more of the documents shown in the table below to support the above statements, my application will be considered incomplete.

John + Karen
Signature of Affiant

06/30/2025

Date

Signed and sworn to (or affirmed) before me this 30th day of June, 2025.



[Signature]
Notary Public for Oregon

My Commission Expires: Dec 12th, 2026

Supporting Documents	Examples
☐ Copy of a water right certificate that has been issued within the last five years. (not a remaining right certificate)	Copy of confirming water right certificate that shows issue date
☐ Copies of receipts from sales of irrigated crops or for expenditures related to use of water	• Power usage records for pumps associated with irrigation use • Fertilizer or seed bills related to irrigated crops • Farmers Co-op sales receipt
☐ Records such as FSA crop reports, irrigation district records, NRCS farm management plan, or records of other water suppliers	• District assessment records for water delivered • Crop reports submitted under a federal loan agreement • Beneficial use reports from district • IRS Farm Usage Deduction Report • Agricultural Stabilization Plan • CREP Report
☒ Aerial photos containing sufficient detail to establish location and date of photograph	Multiple photos can be submitted to resolve different areas of a water right. If the photograph does not print with a "date stamp" or without the source being identified, the date of the photograph and source should be added. Sources for aerial photos: OSU – www.oregonexplorer.info/imagery OWRD – www.wrd.state.or.us Google Earth – earth.google.com TerraServer – www.terra-server.com
☐ Approved Lease establishing beneficial use within the last 5 years	Copy of instream lease or lease number

Received

JUL 10 2025

OWRD

For Place of Use Changes

Are there other water right certificates, water use permits or ground water registrations associated with the "from" or the "to" lands? ☐ Yes ☒ No

If YES, list the certificate, water use permit, or ground water registration numbers: _____

Pursuant to ORS 540.525, any "layered" water use such as an irrigation right that is supplemental to a primary right proposed for temporary transfer can be included in the transfer or remain unused on the authorized place of use. If the primary water right does not revert soon enough to allow use of the supplemental right within five years, the supplemental right shall become subject to cancellation for nonuse under ORS 540.610.

If a change in point(s) of appropriation (well(s)) or additional point(s) of appropriation is necessary to convey the water to the new temporary place of use you must provide:

- ☐ Well log(s) for each authorized and proposed well(s) that are clearly labeled and associated with the corresponding well(s) in Table 1 above and on the accompanying application map. (Tip: You may search for well logs on the Department's web page at: http://apps.wrd.state.or.us/apps/gw/well_log/Default.aspx)

AND/OR

- ☐ Describe the construction of the authorized and proposed well(s) in Table 3 below for any well that does not have a well log. For a *proposed well(s) not yet constructed or built*, provide "a best estimate" for each requested information element in the table. The Department recommends you consult a licensed well driller, geologist, or certified water right examiner to assist with assembling the information necessary to complete Table 3.

Table 3. Construction of Point(s) of Appropriation

Any well(s) in this listing must be clearly tied to corresponding well(s) described in Table 1 and shown on the accompanying application map. Failure to provide the information will delay the processing of your transfer application until it is received. The information is necessary for the Department to assess whether the proposed well(s) will access the same source aquifer as the authorized point(s) of appropriation (POA). The Department is prohibited by law from approving POA changes that do not access the same source aquifer.

Proposed or Authorized POA Name or Number	Is well already built? (Yes or No)	If an existing well, OWRD Well ID Tag No. L-____	Total well depth	Casing Diameter	Casing Intervals (feet)	Seal depth(s) (intervals)	Perforated or screened intervals (in feet)	Static water level of completed well (in feet)	Source aquifer (sand, gravel, basalt, etc.)	Well - specific rate (cfs or gpm). If less than full rate of water right

Received by OWRD

JUN 09 2025

Application for Water Right Transfer Evidence of Use Affidavit



Oregon Water Resources Department
725 Summer Street NE, Suite A
Salem, Oregon 97301-1266
(503) 986-0900
www.wrd.state.or.us

Please print legibly or type. Be as specific as possible. Attach additional pages if you need more spacing.
Supporting documentation must be attached.

State of Oregon)
) ss

County of JOSEPHINE

I, _____, in my capacity as _____

mailing address _____

telephone number (____) _____, being first duly sworn depose and say:

1. My knowledge of the exercise or status of the water right is based on (check one):

☒ Personal observation

☐ Professional expertise

2. I attest that:

☒ Water was used during the previous five years on the entire place of use for
Certificate # 26542; OR

☐ My knowledge is specific to the use of water at the following locations within the last five years:

Certificate #	Township		Range		Mer	Sec	¼ ¼	Gov't Lot or DLC	Acres (if applicable)

OR

☐ Confirming Certificate # _____ has been issued within the past five years; OR

☐ Part or all of the water right was leased instream at some time within the last five years. The
instream lease number is: _____ (Note: If the entire right proposed for
transfer was not leased, additional evidence of use is needed for the portion not leased instream.); OR

☐ The water right is not subject to forfeiture and documentation that a presumption of forfeiture for non-use
would be rebutted under ORS 540.610(2) is attached.

☐ Water has been used at the actual current point of diversion or appropriation for more than
10 years for Certificate # _____ (For Historic POD/POA Transfers)

(continues on reverse side)

3. The water right was used for: (e.g., crops, pasture, etc.): DOMESTIC, HOTEL, FIRE PROTECTION

4. I understand that if I do not attach one or more of the documents shown in the table below to support the above statements, my application will be considered incomplete.

Signature of Affiant

Date

Signed and sworn to (or affirmed) before me this ____ day of _____, 20____.

Notary Public for Oregon

My Commission Expires: _____

Supporting Documents	Examples
☐ Copy of a water right certificate that has been issued within the last five years. (not a remaining right certificate)	Copy of confirming water right certificate that shows issue date
☐ Copies of receipts from sales of irrigated crops or for expenditures related to use of water	• Power usage records for pumps associated with irrigation use • Fertilizer or seed bills related to irrigated crops • Farmers Co-op sales receipt
☐ Records such as FSA crop reports, irrigation district records, NRCS farm management plan, or records of other water suppliers	• District assessment records for water delivered • Crop reports submitted under a federal loan agreement • Beneficial use reports from district • IRS Farm Usage Deduction Report • Agricultural Stabilization Plan • CREP Report
☒ Aerial photos containing sufficient detail to establish location and date of photograph	Multiple photos can be submitted to resolve different areas of a water right. If the photograph does not print with a "date stamp" or without the source being identified, the date of the photograph and source should be added. Sources for aerial photos: OSU – www.oregonexplorer.info/imagery OWRD – www.wrd.state.or.us Google Earth – earth.google.com TerraServer – www.terraserver.com
☐ Approved Lease establishing beneficial use within the last 5 years	Copy of instream lease or lease number

Received by OWRD

JUN 09 2025

Received by OWRD
29525 PLACE OF USE

JUN 09 2025

Google Earth

Image © 2024 Airbus

600 ft

14669 -

Lake C



Application for Water Right Transfer

Evidence of Use Affidavit



Oregon Water Resources Department
725 Summer Street NE, Suite A
Salem, Oregon 97301-1266
(503) 986-0900
www.wrd.state.or.us

Please print legibly or type. Be as specific as possible. Attach additional pages if you need more spacing.
Supporting documentation must be attached.


State of Oregon)
) ss

County of JOSEPHINE

I, Jashua Haggert, in my capacity as Facility Manager

mailing address 19600 Caves Hwy. Cave Junction OR 97523

telephone number (541) 415-2428

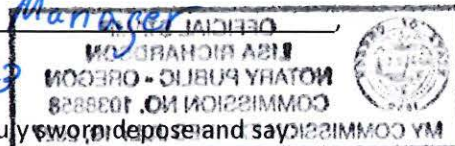

1. My knowledge of the exercise or status of the water right is based on (check one):

☒ Personal observation

☐ Professional expertise

2. I attest that:

☒ Water was used during the previous five years on the entire place of use for
Certificate # 29525; OR

☐ My knowledge is specific to the use of water at the following locations within the last five years:

Certificate #	Township	Range	Mer	Sec	¼ ¼	Gov't Lot or DLC	Acres (if applicable)

OR

☐ Confirming Certificate # _____ has been issued within the past five years; OR

☐ Part or all of the water right was leased instream at some time within the last five years. The
instream lease number is: _____ (Note: If the entire right proposed for
transfer was not leased, additional evidence of use is needed for the portion not leased instream.); OR

☐ The water right is not subject to forfeiture and documentation that a presumption of forfeiture for non-use
would be rebutted under ORS 540.610(2) is attached.


☐ Water has been used at the actual current point of diversion or appropriation for more than
10 years for Certificate # _____ (For Historic POD/POA Transfers)

(continues on reverse side)

Received
JUL 10 2025
OWRD


3. The water right was used for: (e.g., crops, pasture, etc.): DOMESTIC, FIRE PROTECTION


4. I understand that if I do not attach one or more of the documents shown in the table below to support the above statements, my application will be considered incomplete.

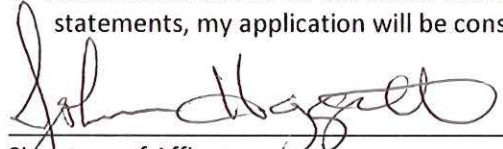
Signature of Affiant

06/09/2025
Date

Signed and sworn to (or affirmed) before me this 9th day of June, 2025

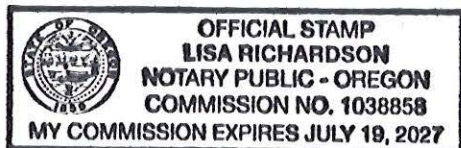

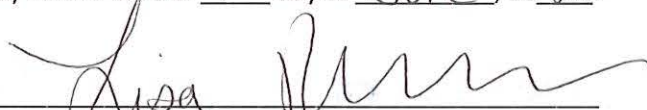
Notary Public for Oregon



My Commission Expires: July 19, 2027

Supporting Documents	Examples
☐ Copy of a water right certificate that has been issued within the last five years. (not a remaining right certificate)	Copy of confirming water right certificate that shows issue date
☐ Copies of receipts from sales of irrigated crops or for expenditures related to use of water	• Power usage records for pumps associated with irrigation use • Fertilizer or seed bills related to irrigated crops • Farmers Co-op sales receipt
☐ Records such as FSA crop reports, irrigation district records, NRCS farm management plan, or records of other water suppliers	• District assessment records for water delivered • Crop reports submitted under a federal loan agreement • Beneficial use reports from district • IRS Farm Usage Deduction Report • Agricultural Stabilization Plan • CREP Report
☒ Aerial photos containing sufficient detail to establish location and date of photograph	Multiple photos can be submitted to resolve different areas of a water right. If the photograph does not print with a "date stamp" or without the source being identified, the date of the photograph and source should be added. Sources for aerial photos: OSU – www.oregonexplorer.info/imagery OWRD – www.wrd.state.or.us Google Earth – earth.google.com TerraServer – www.terra-server.com
☐ Approved Lease establishing beneficial use within the last 5 years	Copy of instream lease or lease number

Received
JUL 10 2025

OWRD
TACS

25/2319 12127 PM WE

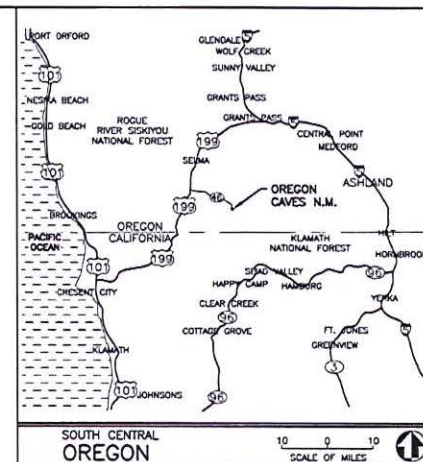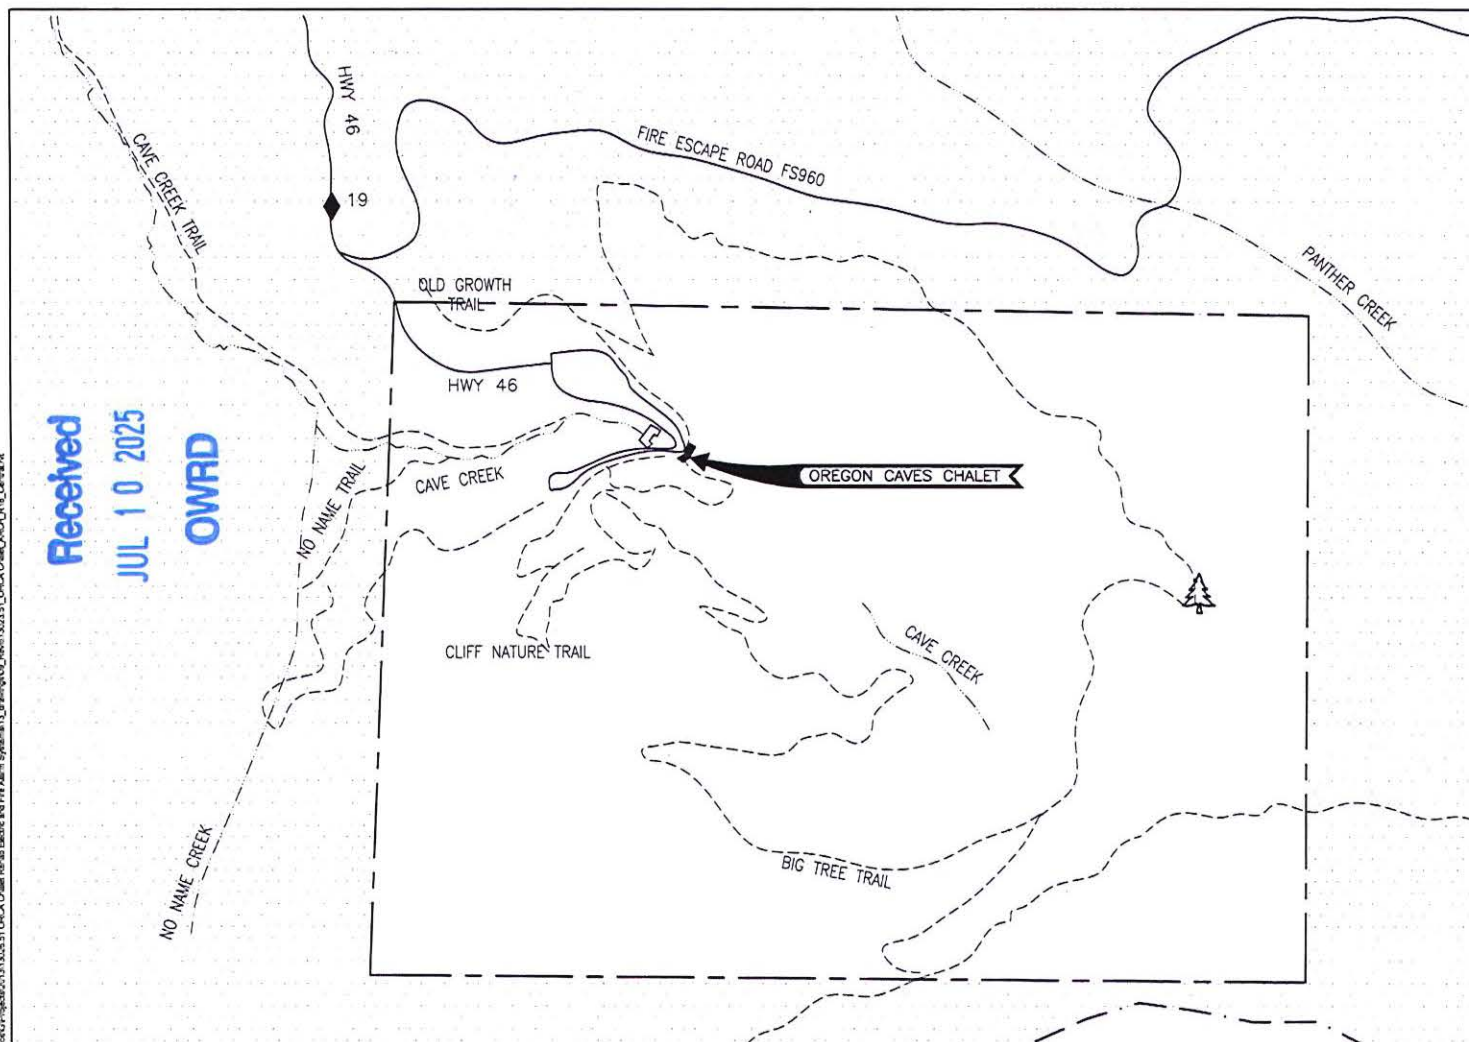

LEGEND

-  NATIONAL PRESERVE
BOUNDARY
 NATIONAL MONUMENT
BOUNDARY
 STATE BOUNDARY
 PAVED ROAD
 TRAIL
 STREAM

V.C. VISITOR CENTER
HQ. PARK HEADQUARTERS
 CAMPGROUND

OREGON CAVES NATIONAL MONUMENT

ORCA - PMIS 209106

ME FIRMS PROJECT: ARCHITECTURAL RESOURCES GROUP 720 SW WASHINGTON STREET, SUITE 300 PORTLAND, OR 97205 ELECTRICAL ENGINEER: O'MAHONY & MYER 6340 REDWOOD HIGHWAY, #245 SAN RAFAEL, CA 94903		Mark Issued REVISION Date Initial		QUALITY DESIGN CERTIFICATION ☐ Prepared in Accordance with Design Development (Title I) _____ Drawing No. _____ ☐ Variance from Design Development (Title I) _____ ☐ Approved by Superintendent on _____ Date _____ ☐ Construction Drawings Not Preceded by Design Development (Title I) _____ Project Inspector _____ Date _____				100% CONSTRUCTION DOCUMENTS UNITED STATES DEPARTMENT OF THE INTERIOR NATIONAL PARK SERVICE DENVER SERVICE CENTER		TITLE OF DRAWING: UPGRADE CHALET ELECTRIC AND FIRE ALARM SYSTEMS LOCATION WITHIN PARK: OREGON CAVES CHALET NAME OF PARK: OREGON CAVES NATIONAL MONUMENT REGION: NORTHWEST COUNTY: JOSEPHINE STATE: OREGON		DRAWING NO. 150 148535 PHILADELPH. NO. 209156 SHEET 1 OF 17	
--	--	--	--	---	--	---	--	---	--	--	--	---	--

&	AND
<	ANGLE
@	AT
⊕	CENTERLINE
⌀	DIAMETER/ ROUND
ℙ	PROPERTY LINE OR
	PLATE
SF	SQUARE FEET
1R1S	1 ROD, 1 SHELF

Received

JUL 10 2025

OWBD

1. CONTRACTOR SHALL VERIFY THAT (E) CONDITIONS ARE AS INDICATED ON THE DRAWINGS. NOTIFY THE CONTRACTING OFFICER IMMEDIATELY OF VARIATIONS OR DISCREPANCIES. DO NOT PROCEED WITH AFFECTED WORK UNTIL THE VARIATIONS OR DISCREPANCIES ARE RESOLVED BY THE CONTRACTING OFFICER.
2. ALL DEMOLITION, CONSTRUCTION, AND INSTALLATION WORK SHOWN ON DRAWINGS SHALL BE DONE IN ACCORDANCE WITH ALL APPLICABLE CODES AND ORDINANCES. USE METHODS AS REQUIRED TO COMPLETE WORK WITHIN LIMITATIONS OF ALL PREVALING LAWS AND CODES.
3. DO NOT SCALE DRAWINGS: USE DIMENSIONS SHOWN. ALL DIMENSIONS SHALL BE VERIFIED IN THE FIELD. DIMENSIONS SHOWN: (E) CONDITIONS ARE TO FACE OF (E) FINISH. U.O.N. DIMENSIONS AT NEW WORK ARE TO FACE OF FRAMING. U.O.N. DIMENSIONS OF (E) CONDITIONS ARE FOR REFERENCE ONLY AND SHALL BE VERIFIED BY THE CONTRACTOR IN THE FIELD. WHERE NO DIMENSIONS IS PROVIDED CONSULT WITH THE CONTRACTING OFFICER FOR CLARIFICATION BEFORE PROCEEDING WITH AFFECTED WORK.
4. SAFETY MEASURES: AT ALL TIMES THE CONTRACTOR SHALL BE SOLELY RESPONSIBLE FOR THE CONDITIONS AT THE JOB SITE, INCLUDING SAFETY OF PEOPLE AND PROPERTY. CONTRACTING OFFICER SITE VISITS ARE NOT INTENDED TO REVIEW THE ADEQUACY OF THE CONTRACTOR'S SAFETY MEASURES.
5. INSTALL MANUFACTURED MATERIALS AND EQUIPMENT PER MANUFACTURER'S RECOMMENDATIONS AND INSTRUCTIONS, UNLESS OTHERWISE INSTRUCTED.
6. ALL WASTE AND REFUSE CAUSED IN CONNECTION WITH THE WORK SHALL BE REMOVED FROM THE PREMISES AND DISPOSED OF BY THE CONTRACTOR. THE PREMISES SHALL BE LEFT CLEAR AND CLEAN TO THE SATISFACTION OF THE CONTRACTING OFFICER.
7. APPLICATION OF FINISH: SURFACES PREVIOUSLY PREPARED OR INSTALLED BY ANOTHER TRADE SHALL BE INSPECTED CAREFULLY BY THE CONTRACTOR BEFORE APPLYING SUBSEQUENT MATERIALS OR FINISHES. IF SURFACES ARE NOT ACCEPTABLE, THE CONTRACTING OFFICER SHALL BE NOTIFIED IMMEDIATELY IN ORDER THAT CORRECTIONS MAY BE MADE. APPLICATIONS OF FINISHES WILL BE CONSTRUED AS ACCEPTANCE OF RESPONSIBILITY BY THE SUBCONTRACTOR FOR THE BASE UPON WHICH IT IS APPLIED.
8. INSTALL ALL WORK PLUMB, LEVEL AND STRAIGHT, OR AS REQUIRED TO ALIGN WITH (E) ADJACENT SURFACES.
9. CONTRACTOR SHALL DESIGN AND INSTALL SHORING AS REQUIRED TO PERFORM WORK. RESPONSIBILITY FOR ENGINEERING, CONSTRUCTION, AND SAFETY OF THE SHORING SHALL BE THE RESPONSIBILITY OF THE CONTRACTOR.
10. REFER TO SPECIFICATIONS FOR ADDITIONAL INFORMATION. THE DRAWINGS AND SPECIFICATIONS ARE INTENDED TO BE COMPLEMENTARY. CONFLICTS BETWEEN VARIOUS ELEMENTS OF THE DRAWINGS, SPECIFICATIONS, NOTES AND DETAILS SHALL BE BROUGHT TO THE ATTENTION OF THE CONTRACTING OFFICER AND RESOLVED BEFORE PROCEEDING WITH WORK.
11. DETAILS SHOWN SHALL BE INCORPORATED INTO THE PROJECT AT ALL APPROPRIATE LOCATIONS WHETHER SPECIFICALLY CALLED OUT OR NOT.
12. THE CONTRACTOR MUST SUBMIT IN WRITING ANY REQUESTS FOR MODIFICATIONS TO THE PLANS AND SPECIFICATIONS. SHOP DRAWINGS SUBMITTED TO THE CONTRACTING OFFICER FOR REVIEW DO NOT CONSTITUTE "IN WRITING" UNLESS IT IS CLEARLY NOTED ON THE SUBMITTAL THAT SPECIFIC CHANGES ARE BEING REQUESTED WITH THE PHRASE "REQUESTED CHANGE".
13. THROUGHOUT THE CONSTRUCTION DOCUMENTS, ITEMS THAT ARE EXISTING ARE INDICATED AS "EXISTING" OR "EY". ITEMS INDICATED AS "NEW OR IN" ARE NEW CONSTRUCTION. WHERE REQUIRED FOR PURPOSES OF CLARITY, SOME ITEMS MAY BE INDICATED AS "NEW OR IN".

PROJECT DESCRIPTION:

THE WORK INCLUDES UPGRADING THE ELECTRICAL BACKBONE OF THE CHALET BUILDING, AND INSTALLING A MANUAL TRANSFER SWITCH FOR A MOBILE GENERATOR. UPGRADES TO EXIT SIGNAGE AND EGRESS LIGHTING THROUGHOUT THE BUILDING, AND INSTALLATION OF A FIRE ALARM SYSTEM AT ALL THREE FLOORS.

1. ARCHITECTURAL RESOURCES GROUP ASSUMES NO RESPONSIBILITY FOR THE MANAGEMENT OF HAZARDOUS MATERIALS THAT MAY BE ON THIS SITE.

2. THE CONTRACTOR SHALL BE RESPONSIBLE FOR INSURING THAT PERSONNEL WITHIN THE WORK AREA ARE PROTECTED FROM EXPOSURE TO ANY HAZARDOUS MATERIALS ENCOUNTERED. IF MATERIALS ARE DISCOVERED THAT MAY BE HAZARDOUS, THE CONTRACTOR SHALL IMMEDIATELY NOTIFY THE CONTRACTING OFFICER AND CEASE WORK UNTIL CONDITIONS CAN BE MAINTAINED IN COMPLIANCE WITH ALL APPLICABLE REGULATIONS.

THE NUMBERING SYSTEM
USED FOR DETAILS ON
THE DRAWINGS IS AS
SHOWN IN THE
FOLLOWING DIAGRAM.

12	9	6	3
11	8	5	2
10	7	4	1

WHEN MORE THAN ONE BLOCK IS USED FOR A SINGLE DETAIL, THE NUMBER OF THE LOWEST NUMBERED BLOCK IS USED, THUS NUMBERS ARE ALWAYS IN THE SAME LOCATION ON THE SHEET.



SHEET	SUB SHEET	TITLE OF SHEET
1	-	COVER SHEET
2	T1.01	DRAWING INDEX, GENERAL NOTES, AND PROJECT DATA


SHEET	SUB SHEET	TITLE OF SHEET
3	A2.01	FLOOR PLAN - LEVEL 1 AND 2
4	A2.02	FLOOR PLAN - LEVEL 3 AND ATTIC
5	A5.01	ENLARGED FLOOR PLANS & ELEVATIONS

SHEET	SUB SHEET	TITLE OF SHEET
6	E0.01	ELECTRICAL SYMBOLS LIST & ABBREVIATIONS
7	E0.02	GENERAL NOTES
8	E1.01	SITE PLAN - ELECTRICAL
9	E2.01	FLOOR PLAN - LEVEL 1 AND LEVEL 2 - ELECTRICAL DEMO
10	E2.02	FLOOR PLAN - LEVEL 3 AND ATTIC - ELEC DEMO
11	E3.01	FLOOR PLAN - LEVEL 1 AND LEVEL 2
12	E3.02	FLOOR PLAN - LEVEL 3 AND ATTIC
13	E4.01	EQUIPMENT ELEVATIONS
14	E5.01	SINGLE LINE DIAGRAM
15	E5.02	FIRE ALARM RIBER DIAGRAMS
16	E7.01	DETAILS
17	E7.02	DETAILS

THE SECRETARY OF THE INTERIOR STANDARDS FOR THE TREATMENT OF HISTORIC
PROPERTIES, GUIDELINES FOR REHABILITATION
2015 INTERNATIONAL EXISTING BUILDING CODE
2015 INTERNATIONAL BUILDING CODE
2017 NESC NATIONAL ELECTRICAL SAFETY CODE
IESNA 10TH EDITION ILLUMINATING ENGINEERS SOCIETY OF NORTH AMERICA
2014 NFPA 70 NATIONAL ELECTRICAL CODE (NEC)
NFPA NATIONAL FIRE CODES, INCLUDING ANNEXES (EXCEPT NFPA 5000) EFFECTIVE 1-11-2016


	EXISTING CONSTRUCTION TO REMAIN		<u>VIEW NAME</u>	VIEW TITLE
	EXISTING CONSTRUCTION TO BE REMOVED		SCALE:	
	NEW CONSTRUCTION		NAME	LEVEL ELEVATION
	DOOR NUMBER		ELEVATION	
	WINDOW NUMBER			DETAIL SYMBOL
	KEY NOTE			REVISION SYMBOL
<u>ROOM NAME</u> 	ROOM NAME & NUMBER			ALIGN SURFACES
	GRID LINE			INTERIOR ELEVATION OR PHOTO LOCATION
				SECTION SYMBOL
				WALL TYPE

DESIGNED:	SUB SHEET NO.	TITLE OF SHEET	DRAWING NO.
ARG		DRAWING INDEX,	150
DATE		GENERAL NOTES, AND	148535
BY		PROJECT DATA	PROJECT NO.
		UPGRADE CHALET ELECTRIC AND	209106
TECH REVIEW:		FIRE ALARM SYSTEMS	SHEET
CC		OREGON CAVES NATIONAL MONUMENT	2 OF 17
DATE:			
08/30/2019			

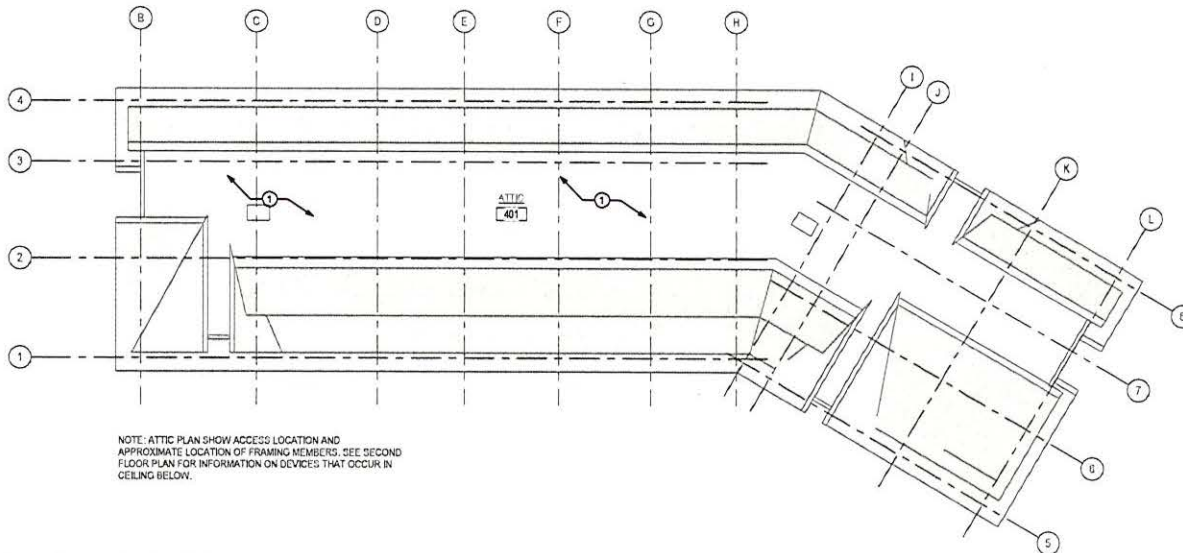

NOTE: ATTIC PLAN SHOW ACCESS LOCATION AND APPROXIMATE LOCATION OF FRAMING MEMBERS. SEE SECOND FLOOR PLAN FOR INFORMATION ON DEVICES THAT OCCUR IN CEILING BELOW.

2 FLOOR PLAN - ATTIC - DEMO
SCALE:

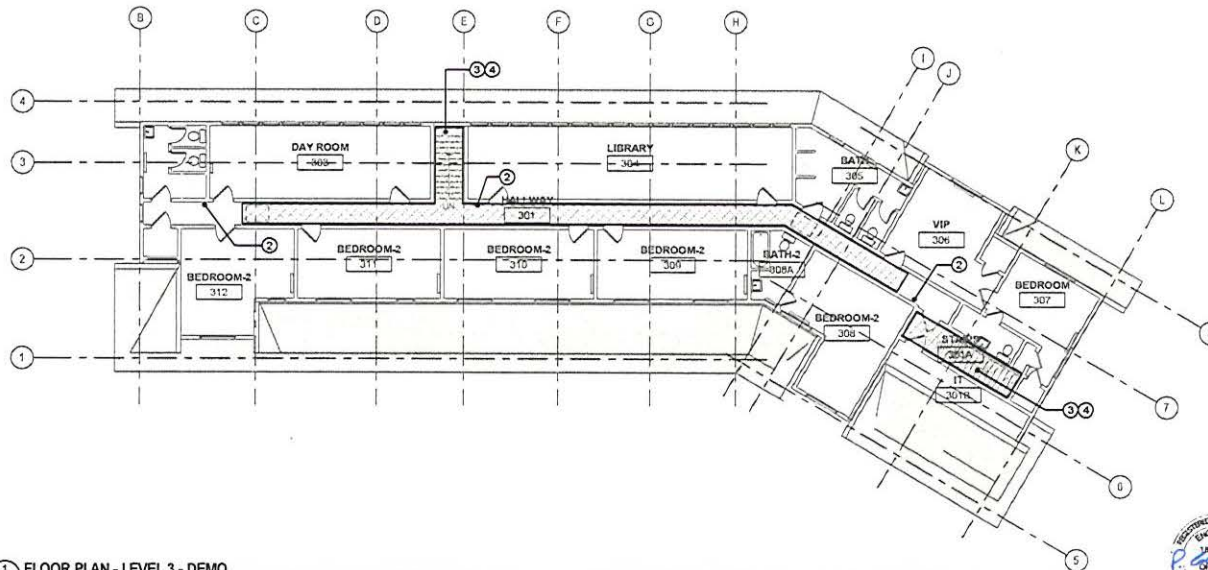

1 FLOOR PLAN - LEVEL 3 - DEMO
SCALE:

② NUMBERED SHEET NOTES

- 1 ALL KNOB AND TUBE, AND NM CABLING ENCOUNTERED WITHIN THE ORIGINALLY CONSTRUCTED ATTIC SPACES SHALL BE REPLACED WITH NEW CABLING, 32ED KIND, INCLUDE BID AMOUNT FOR 300' OF DEMOLISHED CABLING, AND 300' OF NEW MC TYPE CABLING INTENDED FOR MAXIMUM 20A BRANCH CIRCUIT WIRING. INCLUDE 8 HOURS OF INVESTIGATION WITHIN ATTIC SPACES.
- 2 DISCONNECT AND REMOVE EXISTING PULL STATION, AND ASSOCIATED CONDUIT/WIRE BACK TO SOURCES. REPAIR ALL FINISHES PER ARCHITECTURAL REQUIREMENTS
- 3 INVESTIGATE GENERAL AREA TO INTERCEPT EXISTING LIGHTING BRANCH CIRCUITS, FOR EXTENSION TO NEW EGRESS AND EXIT LIGHTING. REFER TO NEW FLOOR PLANS FOR LOCATIONS OF NEW DEVICES.
- 4 EXISTING EXIT SIGNS (NON-ELECTRICAL) SHALL BE REMOVED AND REPLACED WITH NEW ILLUMINATED EXIT SIGNS. SEE FLOOR PLANS FOR NEW LOCATIONS.

NOTES AND LEGEND:

SEE SHEET E0.1 FOR ELECTRICAL SYMBOLS LIST AND ABBREVIATIONS.


INDICATES AREA REQUIRING ELECTRICAL INVESTIGATION, DOES NOT INDICATE DEMOLITION OF EXISTING FINISHES. REFER TO ARCHITECTURAL PLANS FOR WORK REQUIRED AT ALL FINISHES.

SCALE 8 0 8 16
SCALE OF FEET


100% CONSTRUCTION DOCUMENTS

DESIGNED:	SUB SHEET NO.	TITLE OF SHEET	DRAWING NO.
Designer	E2.02	FLOOR PLAN - LEVEL 3 AND ATTIC - ELEC DEMO	150
Author			148535
TECH REVIEW:			PASADENA NO. 209106
Checker			SHEET
DATE: 08/30/2019			10 OF 17



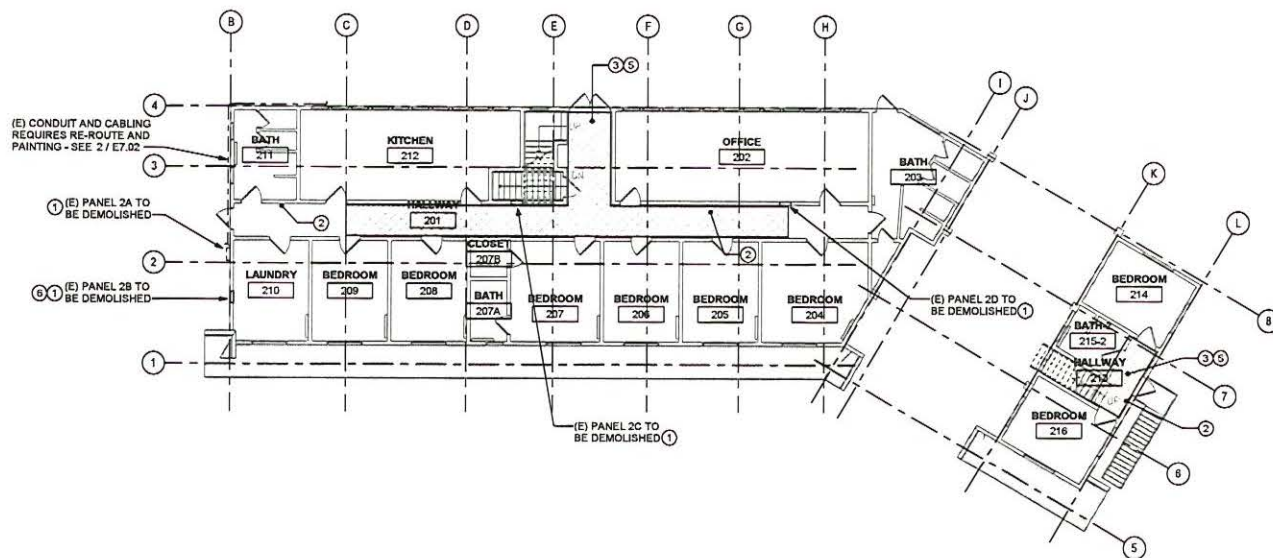

1 FLOOR PLAN - LEVEL 2 - DEMO
SCALE: (K)

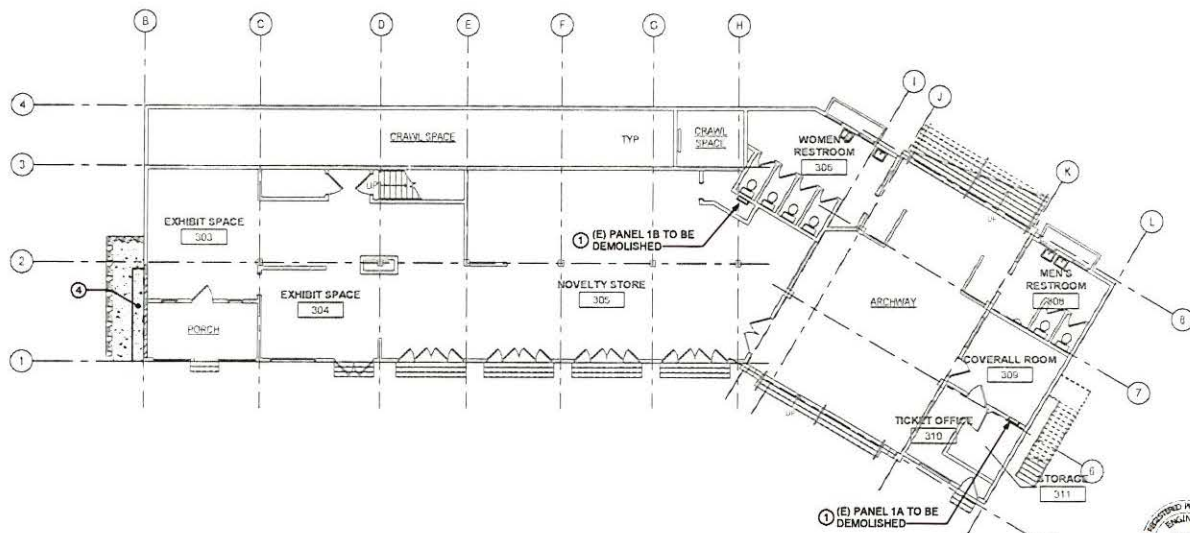

2 FLOOR PLAN - LEVEL 1 - DEMO
SCALE: (K)

9 NUMBERED SHEET NOTES

- 1 DISCONNECT AND PRESERVE ALL EXISTING BRANCH CIRCUIT WIRING WITHIN EXISTING PANELBOARD, FOR RECONNECTION TO NEW PANELBOARD, REFER TO GENERAL DEMOLITIONS NOTES ON SHEET E0.01.
- 2 DISCONNECT AND REMOVE EXISTING PULL STATION, AND ASSOCIATED CONDUIT/WIRE BACK TO SOURCES. REPAIR ALL FINISHES PER ARCHITECTURAL REQUIREMENTS.
- 3 INVESTIGATE GENERAL AREA TO INTERCEPT EXISTING LIGHTING BRANCH CIRCUITS, FOR EXTENSION TO NEW EGRESS AND EXIT LIGHTING, REFER TO NEW FLOOR PLANS FOR LOCATIONS OF NEW DEVICES.
- 4 EXISTING ELECTRICAL SERVICE ENTRANCE EQUIPMENT AND DISTRIBUTION EQUIPMENT SHALL BE REPLACED WITH NEW, DISCONNECT AND PRESERVE ALL EXISTING CABLING REQUIRED TO REMAIN. COORDINATE SHUT-DOWN SCHEDULE WITH CONTRACTING OFFICER PRIOR TO COMMENCING WORK.
- 5 EXISTING EXIT SIGNS (NON-ELECTRICAL) SHALL BE REMOVED AND REPLACED WITH NEW ILLUMINATED EXIT SIGNS, SEE FLOOR PLANS FOR NEW LOCATIONS.
- 6 INTERCEPT ALL EXISTING BRANCH CIRCUIT WIRING WITHIN THIS EXISTING PANEL AND EXTEND TO NEW PANEL 2A LOCATION. THE EXISTING PANEL LOCATION WITHIN THE LAUNDRY ROOM DOES NOT ALLOW CODE REQUIRED CLEARANCE.

Received
JUL 10 2025
OWRD

NOTES AND LEGEND:

SEE SHEET E0.1 FOR ELECTRICAL SYMBOLS LIST AND ABBREVIATIONS.

INDICATES AREA REQUIRING ELECTRICAL INVESTIGATION, DOES NOT INDICATE DEMOLITION OF EXISTING FINISHES. REFER TO ARCHITECTURAL PLANS FOR WORK REQUIRED AT ALL FINISHES.


SCALE: (K) 0 8 16
SCALE OF FEET

100% CONSTRUCTION DOCUMENTS

DESIGNED:	SUB SHEET NO.	TITLE OF SHEET	DRAWING NO.
Author	E2.01	FLOOR PLAN - LEVEL 1 AND LEVEL 2 - ELECTRICAL DEMO	150
Author		UPGRADE CHALET ELECTRIC AND FIRE ALARM SYSTEMS	148535
TECH REVIEW:			PROJECT NO. 209106
Checker			SHEET
DATE			9 OF 17
08/30/2019			



Received
JUL 10 2025
OWRD

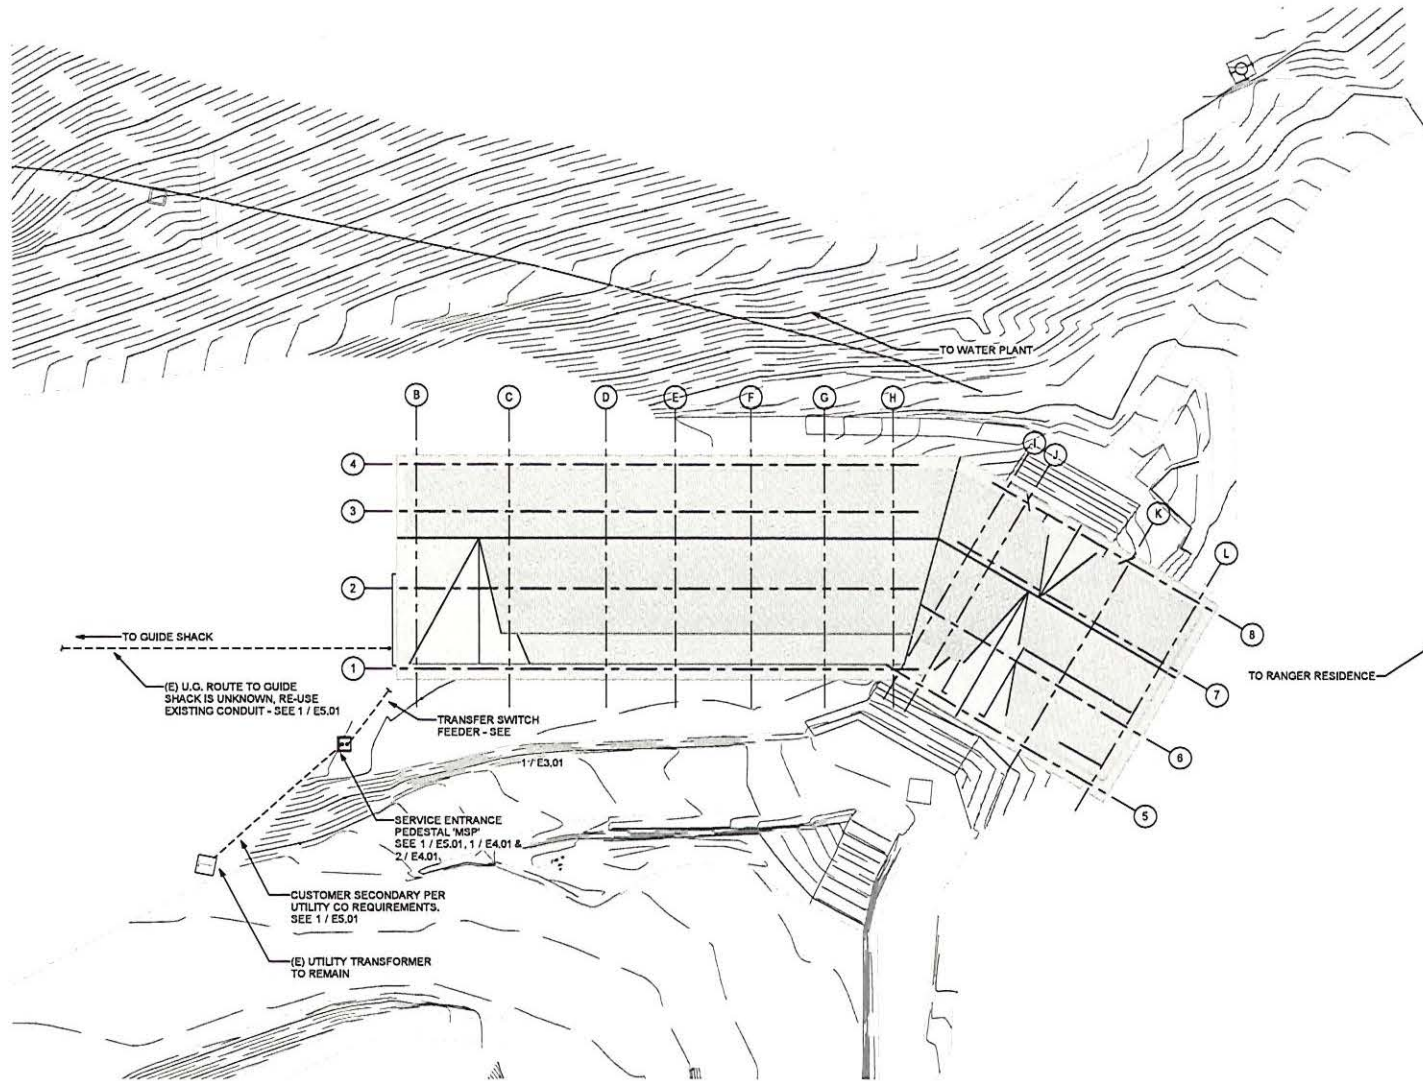

SCALE (L) 10 0 10 20
SCALE OF FEET

1 SITE PLAN - ELECTRICAL
SCALE: (L)



DESIGNED:
Designer
8/2/20
Author
TECH REVIEW:
Checker
DATE: 06/30/2019

SUB SHEET NO.

E1.01

100% CONSTRUCTION DOCUMENTS

TITLE OF SHEET

SITE PLAN - ELECTRICAL

UPGRADE CHALET ELECTRIC AND
FIRE ALARM SYSTEMS
OREGON CAVES NATIONAL MONUMENT

DRAWING NO.
150
148535
PROJECT NO.
209106
SHEET
8 OF 17

GENERAL DEMOLITION NOTES

1. THE CONTRACTOR SHALL VERIFY IN THE FIELD ALL LINES, LEVELS, DIMENSIONS AND EXISTING CONDITIONS. THE INFORMATION ON THE DRAWINGS REGARDING EXISTING ELECTRICAL EQUIPMENT AND BRANCH CIRCUITS IS THE RESULT OF FIELD SURVEY AND IS ACCURATE TO THE BEST OF OUR KNOWLEDGE. IT IS INTENDED, HOWEVER, AS A GUIDE FOR USE IN VERIFICATION ONLY.
2. ANY EXISTING ELECTRICAL EQUIPMENT IN THE AREA OF NEW CONSTRUCTION NOT SHOWN ON THE EXISTING PLANS SHALL BE DOCUMENTED AND SUBMITTED TO THE ENGINEER FOR DETERMINATION OF ACTION REQUIRED.
3. WHEREVER THE REMOVAL OF EXISTING ELECTRICAL EQUIPMENT IS CALLED FOR AND ALL EQUIPMENT ON A PARTICULAR BRANCH CIRCUIT IS TO BE REMOVED, ALL CONDUIT AND WIRE BACK TO THE PANEL SHALL BE ENTIRELY REMOVED AND THE CIRCUIT IN PANEL SHALL BE MARKED "SPARE". THIS APPLIES TO SIGNAL AND COMMUNICATIONS SYSTEMS EQUIPMENT, CONDUIT, AND WIRE AS WELL.
4. WHEREVER THE REMOVAL OF EXISTING ELECTRICAL EQUIPMENT IS CALLED FOR AND ALL EQUIPMENT ON A PARTICULAR BRANCH CIRCUIT IS NOT TO BE REMOVED, THE CIRCUIT SHALL BE MAINTAINED CONTINUOUS TO THE EXISTING EQUIPMENT IN USE WITH MINIMUM INTERRUPTIONS OF POWER. THIS APPLIES TO SIGNAL AND COMMUNICATIONS SYSTEMS EQUIPMENT, CONDUIT, AND WIRE AS WELL.
5. WHENEVER THE REMOVAL OF EXISTING CONSTRUCTION REVEALS ELECTRICAL WORK THAT IS TO REMAIN, BUT IS IN CONFLICT WITH NEW CONSTRUCTION, CONTRACTOR SHALL NOTIFY THE CONTRACTING OFFICER FOR DIRECTION.
6. CARE SHALL BE TAKEN IN ORDER TO IDENTIFY AND PROTECT ALL EXISTING ELECTRICAL WORK THAT IS TO REMAIN.
7. ENSURE RECONNECTION OF EXISTING DEVICES WHOSE CIRCUITS HAVE BEEN INTERRUPTED BY DEMOLITION BY PROVIDING NEW CONNECTION TO ANOTHER EXISTING TO REMAIN DEVICE OR PANEL.
8. THE ELECTRICAL CONTRACTOR SHALL REVISE EXISTING PANEL SCHEDULES TO CORRESPOND TO ACTUAL CONDITIONS AFTER ALL DEMOLITION AND NEW WORK IS COMPLETED.
9. REMOVE ALL ABANDONED CONDUIT AND WIRE.
10. WHEN ELECTRICAL EQUIPMENT OR DEVICE IS REMOVED FROM AN EXISTING WALL OR CEILING WHICH IS TO REMAIN, PATCH ABANDONED OPENINGS TO MATCH EXISTING FINISH.
11. THE ELECTRICAL CONTRACTOR SHALL COORDINATE WITH THE CONTRACTING OFFICER PRIOR TO REMOVAL OF EXISTING ELECTRICAL EQUIPMENT, AND TURN OVER REMOVED EQUIPMENT THAT THE CONTRACTING OFFICER REQUESTS, IN AS-FOUND CONDITION. EQUIPMENT THAT IS TO BE TURNED OVER SHALL BE BOXED AND TAGGED TO IDENTIFY THE SPECIFIC EQUIPMENT.
12. IF ANY EQUIPMENT THAT IS SCHEDULED TO REMAIN IN OPERATION IS DAMAGED BY THE CONTRACTOR, IT SHALL BE REPLACED TO ITS ORIGINAL CONDITION, SATISFACTORY TO THE CONTRACTING OFFICER AT CONTRACTOR'S EXPENSE.

GENERAL ELECTRICAL NOTES

1. PRIOR TO STARTING WORK AND AFTER AWARD OF CONTRACT, THE CONTRACTOR SHALL VISIT THE SITE TO ADEQUATELY DETERMINE ALL PRE-EXISTING CONDITIONS.
2. PROVIDE PARITY SIZED GREEN GROUND WIRE IN ALL POWER CONDUITS, BRANCH CIRCUITS (LIGHTING & POWER) AND HOMERUNS.
3. REFER TO ARCHITECTURAL PLANS, ELEVATIONS, AND DETAILS FOR EXACT LOCATION OF ALL LIGHTING FIXTURES.
4. COORDINATE TRENCHING WITH CONTRACTING OFFICER AND OTHER TRADES BEFORE BEGINNING WORK.
5. THE CONTRACTOR IS RESPONSIBLE FOR BECOMING COMPLETELY FAMILIAR WITH THE ARCHITECTURAL AND STRUCTURAL CONDITIONS AND LIMITATIONS IN THE BUILDING AND SITE AND TO PROVIDE ALL LABOR, TOOLS AND MATERIALS REQUIRED TO PRODUCE A COMPLETELY CONCEALED INSTALLATION WHEREVER POSSIBLE.
6. MAINTAIN "AS-BUILT" RECORDS AT ALL TIMES, SHOWING EXACT LOCATION OF ALL UNDERGROUND AND/OR CONCEALED CONDUITS AND SERVICES INSTALLED UNDER THIS CONTRACT, INCLUDING CIRCUIT IDENTIFICATION WHERE APPLICABLE. PROVIDE CONTRACTING OFFICER WITH "AS-BUILT" DOCUMENTS AS INDICATED IN THE SPECIFICATIONS.
7. DRAWINGS INDICATE THE LOCATION OF DEVICES, FIXTURES AND EQUIPMENT AND THE CIRCUIT NUMBER AND PANEL DESIGNATION WHICH SUPPLIES THEM. THE CONTRACTOR SHALL BE RESPONSIBLE FOR COMPLETELY CONNECTING ALL ELECTRICAL DEVICES TO CIRCUITS INDICATED ON THE DRAWINGS.
8. UNLESS OTHERWISE NOTED, ALL WORK SHOWN ON DRAWINGS IS NEW AND TO BE PROVIDED AND INSTALLED UNDER THIS CONTRACT.
9. ALL EQUIPMENT GROUNDING SHALL CONFORM TO ARTICLE 250 OF THE 2014 NATIONAL ELECTRIC CODE (N.E.C.).
10. ALL EXTERIOR CONDUIT ABOVE GRADE, INCLUDING ALL ROOF MOUNTED CONDUIT, SHALL BE RIGID GALVANIZED STEEL. COAT ALL EXPOSED THREADS WITH GALVANIZING PAINT.
11. ALL ELECTRICAL WORK SHALL BE CARRIED OUT IN ACCORDANCE WITH THE 2014 N.E.C., AS WELL AS STATE, AND LOCAL CODES AND REQUIREMENTS.
12. ALL CONDUIT SHALL BE CONCEALED, UNLESS OTHERWISE NOTED.
13. EQUIPMENT OVERLOADS AND FUSES SHALL BE PROVIDED AND INSTALLED AS PER NAME PLATE ON THE EQUIPMENT ACTUALLY PURCHASED.
14. THE CONTRACTOR SHALL VERIFY ALL CRITICAL DIMENSIONS WITH THE ARCHITECTURAL DRAWINGS PRIOR TO ROUGH-IN.
15. ALL FIRE ALARM EQUIPMENT, WIRING AND RACEWAY SHALL BE PROVIDED AND INSTALLED BY THE CONTRACTOR. SUBMIT COMPLETE FIRE ALARM SHOP DRAWINGS TO LOCAL AUTHORITY HAVING JURISDICTION.
16. ALL CIRCUITS IN ALL JUNCTION BOXES AND DEVICES SHALL BE CLEARLY IDENTIFIED BY MEANS OF "EZ" NUMBERING TAGS OR EQUIVALENT TO IDENTIFY THE CIRCUIT NUMBER OR RELAY SUPPLYING THE CONDUCTOR. ALL JUNCTION BOXES SHALL BE LABELED PER SPECIFICATIONS.
17. PROVIDE PROPER SEALS ON ALL EXTERIOR BUILDING FLOOR, WALL, AND CEILING PENETRATIONS TO PREVENT WEATHER AND RODENT INTRUSION. REFER TO THE US DEPARTMENT OF INTERIOR "MECHANICAL RODENT PROOFING TECHNIQUES" FOR REQUIRED SEALS AND APPROVED MATERIALS FOR RODENT PROOFING. PROVIDE LINK SEALS FOR ALL PENETRATIONS FOR PROPER WEATHER SEALING. PROVIDE CABLE SEALS INSIDE CONDUITS LEAVING PULLBOXES INTO BUILDINGS.
18. THE CONTRACTOR SHALL BE RESPONSIBLE FOR DETERMINING THE EXACT LOCATION OF ALL UTILITIES BEFORE ANY EXCAVATION. THE CONTRACTOR SHALL BE RESPONSIBLE FOR COMPLETE REPAIRS TO ANY NPS UTILITIES DAMAGED BY THIS CONTRACTOR.
19. ALL EXPOSED CONDUITS, JUNCTION BOXES, ENCLOSURES, FITTINGS, ETC. SHALL BE PAINTED TO MATCH ADJACENT EXISTING SURFACES PER THE ARCHITECTURAL PAINT SCHEDULE.

Received
JUL 10 2025
OWRD



100% CONSTRUCTION DOCUMENTS			
DESIGNED: Designer (Signature) Author	SUB SHEET NO. E0.02	TITLE OF SHEET GENERAL NOTES	DRAWING NO. 150 148535 PROJECT NO. 205106
TECH REVIEW: Checker DATE 08/30/2019		UPGRADE CHALET ELECTRIC AND FIRE ALARM SYSTEMS OREGON CAVES NATIONAL MONUMENT	SHEET 7 OF 17

6/30/2019 12:42 PM A:\proj RECHT 2018 E311 P:\00104REGON CAVES CHALET - 210035REVIT\ORCA CHALET_ELEC_R18.rvt

Received
JUL 10 2025
OWRD

ABBREVIATIONS

A.F.F.	ABOVE FINISHED FLOOR
A.F.G.	ABOVE FINISHED GRADE
C	CONDUIT
CATV	CABLE TV
C.O.	CONDUIT ONLY
CU	COPPER
E.C.	ELECTRICAL CONTRACTOR
E.G.C.	EQUIPMENT GROUNDING CONDUCTOR
(E)	EXISTING
EQPT	EQUIPMENT
EXT	EXTERIOR
FA	FIRE ALARM
FMC	FLEXIBLE METALLIC CONDUIT
FTL	FEED THROUGH LUGS
G.E.C.	GROUNDING ELECTRODE CONDUCTOR
GFI	GROUND FAULT CIRCUIT INTERRUPTING TYPE RECEPTACLE
L	LOCKABLE
LV	LOW VOLTAGE
MC	METAL CLAD CABLING
MCB	MAIN CIRCUIT BREAKER
MDF	MAIN DISTRIBUTION FRAME
MFGR	MANUFACTURER
MLO	MAIN LUGS ONLY
MTD	MOUNTED
(N)	NEW
N.E.C.	NATIONAL ELECTRICAL CODE
NEU	NEUTRAL
N.I.E.C.	NOT IN ELECTRICAL CONTRACT
O.A.H.	OVERALL HEIGHT
PA	PUBLIC ADDRESS
PNL	PANEL
S.A.D.	SEE ARCHITECTURAL DRAWINGS
STC	SIGNAL TERMINAL CABINET
TELE	TELEPHONE
UFER	CONCRETE ENCASED CU G.E.C.
U.O.N.	UNLESS OTHERWISE NOTED
U.G.	UNDERGROUND
WP	WEATHER PROOF, NEMA 3R


ELECTRICAL SYMBOLS LIST

	FIRE ALARM SYSTEM ADDRESSABLE SMOKE DETECTOR
	FIRE ALARM SYSTEM HORN/STROBE, UP 80° U.O.N. NUMBER ADJACENT INDICATES CANDELA VALUE FOR STROBE
	FIRE ALARM SYSTEM STROBE, UP 80° U.O.N. NUMBER ADJACENT INDICATES CANDELA VALUE FOR STROBE
	FIRE ALARM SYSTEM HORN, UP 90° U.O.N.
	FIRE ALARM SYSTEM ADDRESSABLE MANUAL PULL STATION, UP 48° U.O.N.
	FIRE ALARM SYSTEM ADDRESSABLE CONTROL/RELAY MODULE
	FIRE ALARM SYSTEM ADDRESSABLE MONITOR MODULE
	FIRE SPRINKLER SYSTEM TAMPER SWITCH, N.I.E.C.
	FIRE SPRINKLER SYSTEM FLOW SWITCH, N.I.E.C.
	SURFACE MOUNTED PANELBOARD OR EQUIPMENT AS NOTED ON DRAWINGS
	FLUSH MOUNTED PANELBOARD OR EQUIPMENT AS NOTED ON DRAWINGS
	RECESSED EGRESS LIGHTING
	ILLUMINATED EXIT SIGN
	PAD MOUNTED TRANSFORMER
	PAD MOUNTED SERVICE PEDESTAL
	FLUSH WALL MOUNTED JUNCTION BOX, UP 18° U.O.N.
	NUMBERED SHEET NOTE
	CONDUIT AND WIRE (OR MC CABLING) IN CEILING OR WALL
	CONDUIT AND WIRE UNDERGROUND, OR CONCEALED UNDER SLAB
	CONDUIT AND WIRE RUN EXPOSED, PAINTED TO MATCH ALL ADJACENT FINISHES WITHIN FINISHED SPACES
	HOME RUN TO PANELBOARD OR TERMINAL BOARD, AS NOTED ON PLANS
	UTILITY METER
	CIRCUIT BREAKER, INDICATES 30 AMP, 2 POLE
	COPPER GROUND ROD
	CONDUCTOR LANDING LUGS




100% CONSTRUCTION DOCUMENTS			
DESIGNED:	SUB SHEET NO.	TITLE OF SHEET	DRAWING NO.
Designer		E0.01 ELECTRICAL SYMBOLS LIST & ABBREVIATIONS UPGRADE CHALET ELECTRIC AND FIRE ALARM SYSTEMS OREGON CAVES NATIONAL MONUMENT	150
Author			148535
Author			
TECH REVIEW:			PROJECT NO.
Checker			209106
DATE:	08/30/2019		SHEET
			8 OF 17

Received
JUL 10 2025
OWRD

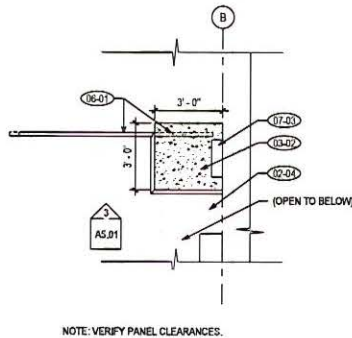


NOTE: VERIFY PANEL CLEARANCES.

5 ENLARGED FLOOR PLAN - LEVEL 2
AS.01 SCALE: (H)

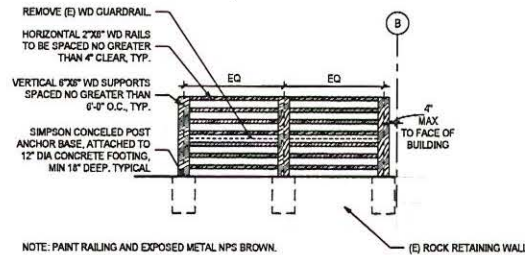


NOTE: PAINT RAILING AND EXPOSED METAL NPS BROWN.


3 (N) WOOD RAILING
AS.01 SCALE: (H)

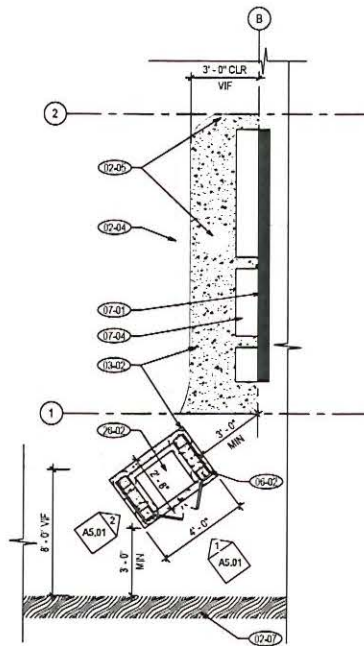

4 ENLARGED FLOOR PLAN - LEVEL 1
AS.01 SCALE: (H)

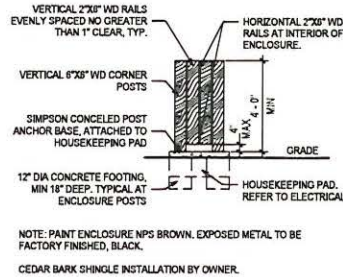

2 ELEC. EQUIPMENT ENCLOSURE
AS.01 SCALE: (H)

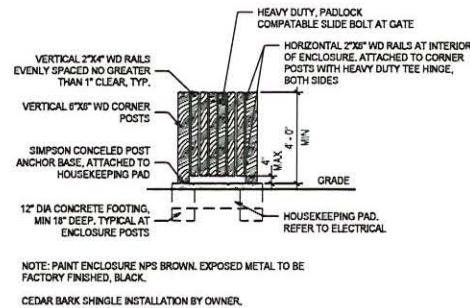

1 ELEC. EQUIPMENT ENCLOSURE GATE
AS.01 SCALE: (H)

FLOOR PLAN GENERAL NOTES

- SEE T1.01 FOR PROJECT GENERAL NOTES, SYMBOLS, AND ABBREVIATIONS.
- PROTECT MATERIALS AND FINISHES TO REMAIN.
- SEE ELECTRICAL FOR FULL EXTENT OF IMPACTS RELATED TO WORK, CUT, PATCH, AND REPAIR TO ACCOMMODATE (N) WORK.
- PATCH ALL AREAS WHERE EXISTING CONSTRUCTION WAS REMOVED FOR WORK, REPAIR SURFACES AND FINISH TO MATCH ADJACENT OR ADJOINING SURFACES.
- THE ARCHITECTURAL KEYNOTES IDENTIFY FINISHES / MATERIALS AT DEVICE LOCATIONS, EITHER BY WHOLE ROOM OR AT A PARTICULAR LOCATION. SEE ELECTRICAL DRAWINGS FOR PROPOSED LOCATIONS OF PANELS, DEVICES, AND ROUTING FOR WIRING.
- PANELS AND DEVICES SHOWN FOR REFERENCE ONLY. REFER TO ELECTRICAL DRAWINGS FOR QUANTITIES AND LOCATIONS.
- DIMENSIONS WITHIN THE BUILDING ARE SHOWN ONLY WHERE CRITICAL CLEARANCES HAVE BEEN IDENTIFIED.
- PAINT FULL LENGTH AND WIDTH OF WALL OR CEILING SURFACES WHERE PATCH / REPAIR OCCURS.
- PATCH ABANDONED PENETRATIONS THROUGH EXTERIOR SHEATHING WITH WEATHER BARRIER.

FLOOR PLAN KEY NOTES

- 02-04 (E) ROCK RETAINING WALL.
02-05 (E) INACTIVE WATER LINE. ABANDON IN PLACE.
02-07 (E) WOOD BARRIER.
03-02 6" CONCRETE HOUSEKEEPING PAD. TOP OF PAD TO BE LEVEL WITH (E) GRADE.
06-01 REMOVE EXISTING WD GUARDRAIL. INSTALL NEW 42" HIGH WD GUARDRAIL. HORIZONTAL 2X6 RAILS TO BE SPACED NO GREATER THAN 4" CLEAR. 6X8 VERTICAL SUPPORTS SPACED AT 6'-0" O.C. PAINT NPS BROWN. REFER TO DETAIL 1/AS.01.
06-02 ELECTRICAL EQUIPMENT ENCLOSURE WITH DOUBLE HUNG GATE.
07-01 RUN (N) CONDUIT RECESSED TO EXTERIOR FACE OF (E) BUILDING PAPER-SHEATHING. PATCH BARK SIDING FLUSH TO BOTH SIDES OF CONDUIT. PAINT EXPOSED CONDUIT NPS BROWN.
07-03 EXTERIOR ELECTRICAL INSTALLATION AT CEDAR BARK SIDING. REFER TO ELECTRICAL.
07-04 EXTERIOR ELECTRICAL INSTALLATION AT CONCRETE WALL. REFER TO ELECTRICAL.
08-07 (N) STAND-ONE ELECTRICAL EQUIPMENT. PAINT NPS BROWN OR APPLY CEDAR BARK SIDING.
26-02 EXTERIOR ELECTRICAL INSTALLATION. REFER TO ELECTRICAL.

FLOOR PLAN LEGEND


← (E) WALL ASSEMBLY TO REMAIN	■ WALL REPAIR
← (E) DOOR TO REMAIN	▨ CEDAR BARK SIDING REPAIR
■ NEW WALL	▨ CEILING DEMOLITION. PATCH AND REPAIR TO MATCH ADJACENT FINISH.
■ NEW DOOR	▨ CONCRETE PAD
□ CONTRACT LINE ITEM OPTION A SCOPE BOX	

SCALE (H) 4 0 4 8
SCALE OF FEET




100% CONSTRUCTION DOCUMENTS			
DESIGNED ARG (02/03) BW	SUB SHEET NO.	TITLE OF SHEET ENLARGED FLOOR PLANS & ELEVATIONS	DRAWING NO. 150 148535
TECH REVIEW: CPC	A5.01	UPGRADE CHALET ELECTRIC AND FIRE ALARM SYSTEMS	PROJECT NO. 208106
DATE 08/30/2019		OREGON CAVES NATIONAL MONUMENT	SHEET 5 OF 17

Received
JUL 10 2025
OWRD

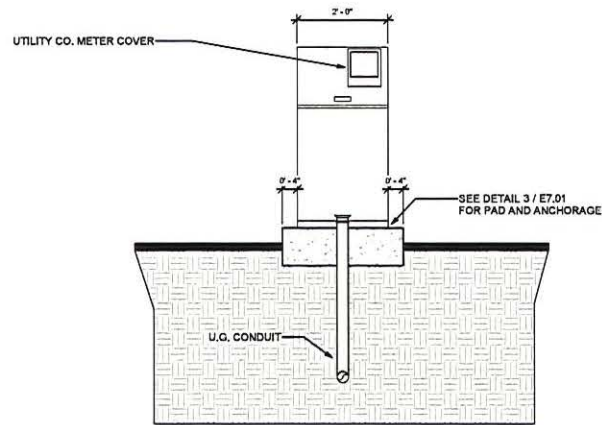

2 DETAILS - EQUIPMENT FRONT ELEVATION
SCALE: (F)

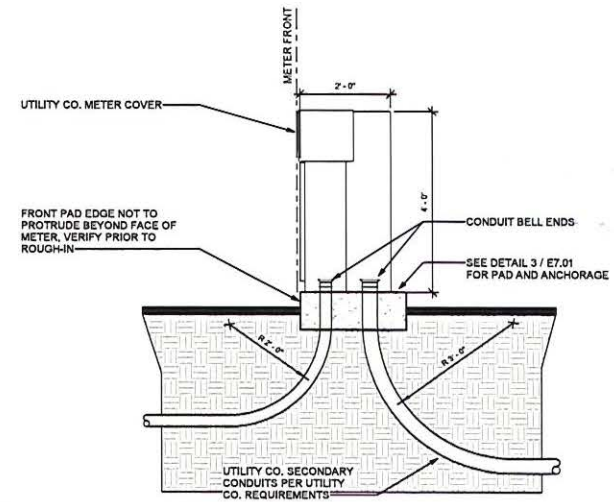


1 DETAILS - EQUIPMENT SIDE ELEVATION
SCALE: (F)

SCALE 1 0 1 2 3
SCALE OF FEET



100% CONSTRUCTION DOCUMENTS			
DESIGNED:	SUB SHEET NO.	TITLE OF SHEET	DRAWING NO.
Designer B0000	E4.01	EQUIPMENT ELEVATIONS	150
Author			148535
TECH REVIEW:			PMS/PGO. NO. 209106
Checker	DATE: 08/30/2019	UPGRADE CHALET ELECTRIC AND FIRE ALARM SYSTEMS	SHEET
		OREGON CAVES NATIONAL MONUMENT	13 OF 17

1 SINGLE LINE DIAGRAM
SCALE:

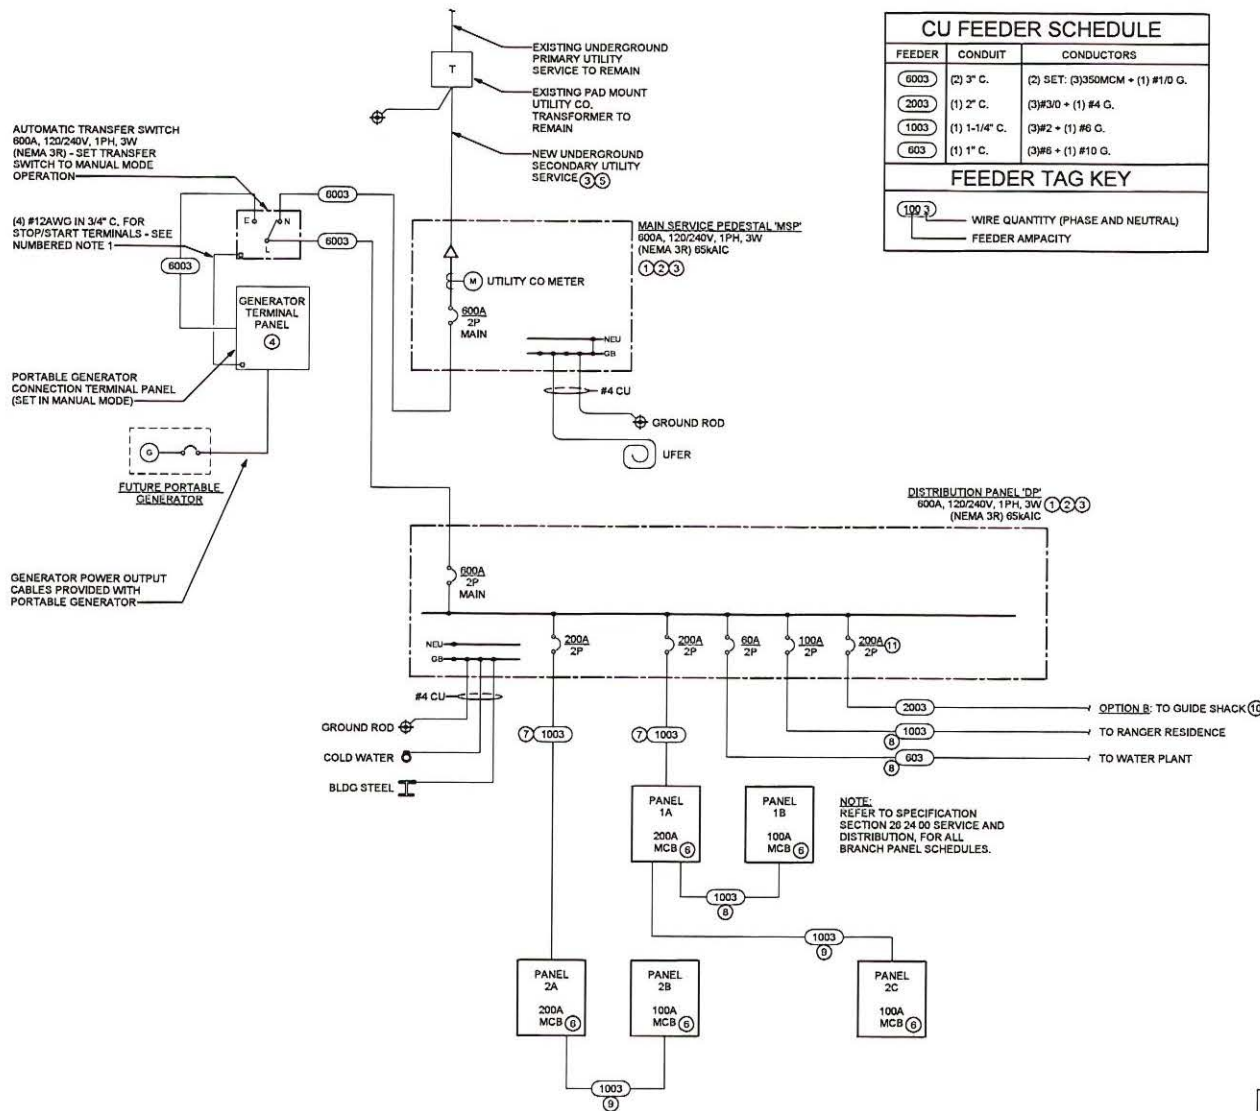

CU FEEDER SCHEDULE		
FEEDER	CONDUIT	CONDUCTORS
6003	(2) 3" C.	(2) SET: (3) 350MCM + (1) #1/0 G.
2003	(1) 2" C.	(3) #3/0 + (1) #4 G.
1003	(1) 1-1/4" C.	(3) #2 + (1) #6 G.
603	(1) 1" C.	(3) #6 + (1) #10 G.

FEEDER TAG KEY	
1003	WIRE QUANTITY (PHASE AND NEUTRAL)
603	FEEDER AMPACITY

© NUMBERED SHEET NOTES

- THE CONTRACTOR SHALL SUBMIT THE MAIN SWITCHBOARD SHOP DRAWINGS TO UTILITY COMPANY FOR FINAL APPROVAL AND AIC (ASYMMETRIC INTERRUPTING CURRENT) VERIFICATION PRIOR TO RELEASE FOR MANUFACTURING. THE CONTRACTOR SHALL VERIFY AND COORDINATE WITH UTILITY COMPANY ALL REQUIREMENTS FOR A PERMANENT SERVICE PRIOR TO ORDERING ANY EQUIPMENT OR BEGINNING ANY SERVICE CONSTRUCTION. NO EXTRA CHARGES SHALL BE APPROVED FOR FAILURE TO DO SO. THE SWITCHBOARD SHALL MEET ALL REQUIREMENTS FOR UTILITY COMPANY FOR A COMPLETE AND PERMANENT INSTALLATION.
- THE CONTRACTOR SHALL HIRE THE SERVICES OF AN INDEPENDENT TESTING COMPANY TO PERFORM ALL STUDIES REQUIRED FOR ARC FLASH LABELS. REFER TO 'SERVICE AND DISTRIBUTION' SPECIFICATION FOR REQUIREMENTS.
- THE CONTRACTOR SHALL VERIFY AND COORDINATE WITH UTILITY COMPANY. ALL REQUIREMENTS FOR A PERMANENT SERVICE PRIOR TO ORDERING ANY EQUIPMENT OR BEGINNING ANY SERVICE CONSTRUCTION. NO ALLOWANCES WILL BE GIVEN FOR FAILURE TO DO SO.
- PAD MOUNTED PORTABLE GENERATOR CONNECTION TERMINAL CABINET, ACSSO SERIES 300 QUICK CONNECT POWER PANEL, OR EQUAL 600A, 120/240V, 1PH, 3W, NEMA 3R. PROVIDE WITH FACTORY INSTALLED CAM LOCK RECEPTACLES FOR QUICK CONNECTION. PROVIDE (2) SETS OF CAM LOCK CONNECTORS AND TURN OVER TO CONTRACTING OFFICER FOR STORAGE.
- PROVIDE AND INSTALL (2) 4" NEW SECONDARY SERVICE CONDUITS TO NEW MAIN SWITCHBOARD, PER UTILITY COMPANY REQUIREMENTS.
- NEW BRANCH PANEL TO REPLACE EXISTING. REFER TO FLOOR PLANS FOR EXACT LOCATION AND REQUIREMENTS.
- NEW FEEDER ROUTED WITHIN EXISTING 3" RACEWAY
- NEW FEEDER ROUTED WITHIN EXISTING 1-1/4" RACEWAY
- NEW MC CABLING FEEDER ROUTED CONCEALED VIA EXISTING ATTIC OR WALL/CEILING OPENINGS PER ARCHITECTURAL PLANS.
- OPTION B: REPLACE FEEDER TO GUIDE SHACK IN EXISTING CONDUIT.
- BASE SCOPE: PROVIDE CIRCUIT BREAKER PROVISIONS FOR GUIDE SHACK. ALSO SEE OPTION B.

Received
JUL 10 2025
OWRD

100% CONSTRUCTION DOCUMENTS			
DESIGNED: Designer E5.01	SUB SHEET NO. E5.01	TITLE OF SHEET SINGLE LINE DIAGRAM	DRAWING NO. 150
TECH REVIEW Checker DATE: 08/30/2019		UPGRADE CHALET ELECTRIC AND FIRE ALARM SYSTEMS OREGON CAVES NATIONAL MONUMENT	148535 PENDING NO. 209106 SHEET 14 OF 17

Received

JUL 10 2025

OWRD

⑩ NUMBERED SHEET NOTES


- 1 MC TYPE FIRE ALARM CABLING FISHED THROUGH EXISTING WALLS FROM CRAWL SPACE BELOW, WEATHERPROOF PENETRATION TO INTERIOR.
- 2 MC CABLING SHALL BE NEATLY SECURED TO STRUCTURE WITHIN CRAWL SPACE.
- 4 ROUTE CABLING CONCEALED TO ATTIC SPACE, FOR TRANSITION TO 2ND LEVEL AND 3RD LEVEL DEVICES.
- 5 MC CABLING SHALL BE ROUTED CONCEALED WITHIN CEILINGS AND WALLS. REFER TO ARCHITECTURAL PLANS FOR WHERE OPENINGS IN EXISTING WALLS OCCUR. REPAIR ALL FINISHES.
- 6 TELEPHONE AND IP DATA CABLING TO IT CLOSET FOR PRIMARY AND SECONDARY COMMUNICATION TO CENTRAL STATION MONITORING.
- 8 VERIFY EXACT LOCATION PRIOR TO ROUGH-IN. ROUTE BRANCH CIRCUIT VIA FLOW SWITCH CONTACTS. REFER TO FLOOR PLANS FOR BRANCH CIRCUIT LOCATION AND BELL LOCATION.
- 9 LOCATE ANNUNCIATOR PANEL PER FIRE DEPARTMENT RECOMMENDATIONS.
- 10 PANEL SHALL BE FULLY ADDRESSABLE, AND PROVIDED WITH BACKUP BATTERIES TO POWER FIRE ALARM SYSTEM IN STANDBY MODE FOR 24 HOURS, PLUS 5 MINUTES OF FULL SYSTEM ALARM.

FA SYSTEM WIRING LEGEND

- | | | |
|---|------------------------------------|--------------------------|
| A | INITIATION CIRCUIT | (2) #16 TWISTED/SHIELDED |
| B | STROBE NOTIFICATION CIRCUIT | (2) #12 THHN/THWN |
| C | ANNUNCIATOR POWER & COMMUNICATIONS | (2) #12 THHN/THWN |

FA SYSTEM GENERAL NOTES

1. WIRE TYPES SHALL BE PER MANUFACTURER'S REQUIREMENTS.
2. ALL NOTIFICATION CIRCUITS SHALL BE 'SYNCHRONIZED' WITH SYNC-MODULES OR OTHER APPROVED MEANS.
3. ALL FIRE ALARM SYSTEM WIRING SHALL BE IN 3/4 INCH CONDUIT MINIMUM OR MC CABLING. ALL FIRE ALARM CONDUIT AND WIRING SHALL BE PROVIDED AND INSTALLED BY ELECTRICAL.
4. CONTRACTOR SHALL SUBMIT COMPLETE FIRE ALARM SYSTEM SHOP DRAWINGS, INCLUDING VOLTAGE DROP, SPEAKER LOAD AND BATTERY CALCULATIONS TO THE AUTHORITY HAVING JURISDICTION FOR REVIEW AND APPROVAL.
5. A FULLY FUNCTIONING ADDRESSABLE FIRE ALARM SYSTEM IS REQUIRED FOR THIS PROJECT. CONTRACTOR SHALL BE REQUIRED TO SUBMIT PLANS, SHOP DRAWINGS, AND CALCULATIONS TO THE LOCAL AUTHORITY HAVING JURISDICTION AND FIRE DEPARTMENT FOR APPROVAL PRIOR TO ANY INSTALLATION WORK. THESE CONTRACT DRAWINGS SHOW THE SCOPE OF WORK, THE LEVEL OF QUALITY REQUIRED FOR THE COMPONENTS, AND THE TYPES OF DEVICES THAT SHALL BE UTILIZED. CONTRACTOR SHALL NOT MAKE ANY CLAIMS FOR ANY DESIGN VARIANCES BETWEEN THE CONTRACT DOCUMENTS AND THE FINAL APPROVED PLANS. CONTRACTOR SHALL SCHEDULE THEIR WORK TO ALLOW ADEQUATE TIME FOR THE FIRE DEPARTMENT TO APPROVE THE PLANS AND TO AND TO PERFORM THEIR FINAL INSPECTION. NO CLAIMS FOR TIME DELAYS WILL BE ALLOWED RELATED TO FIRE DEPARTMENT SIGN-OFF OF THE FIRE ALARM SYSTEM.

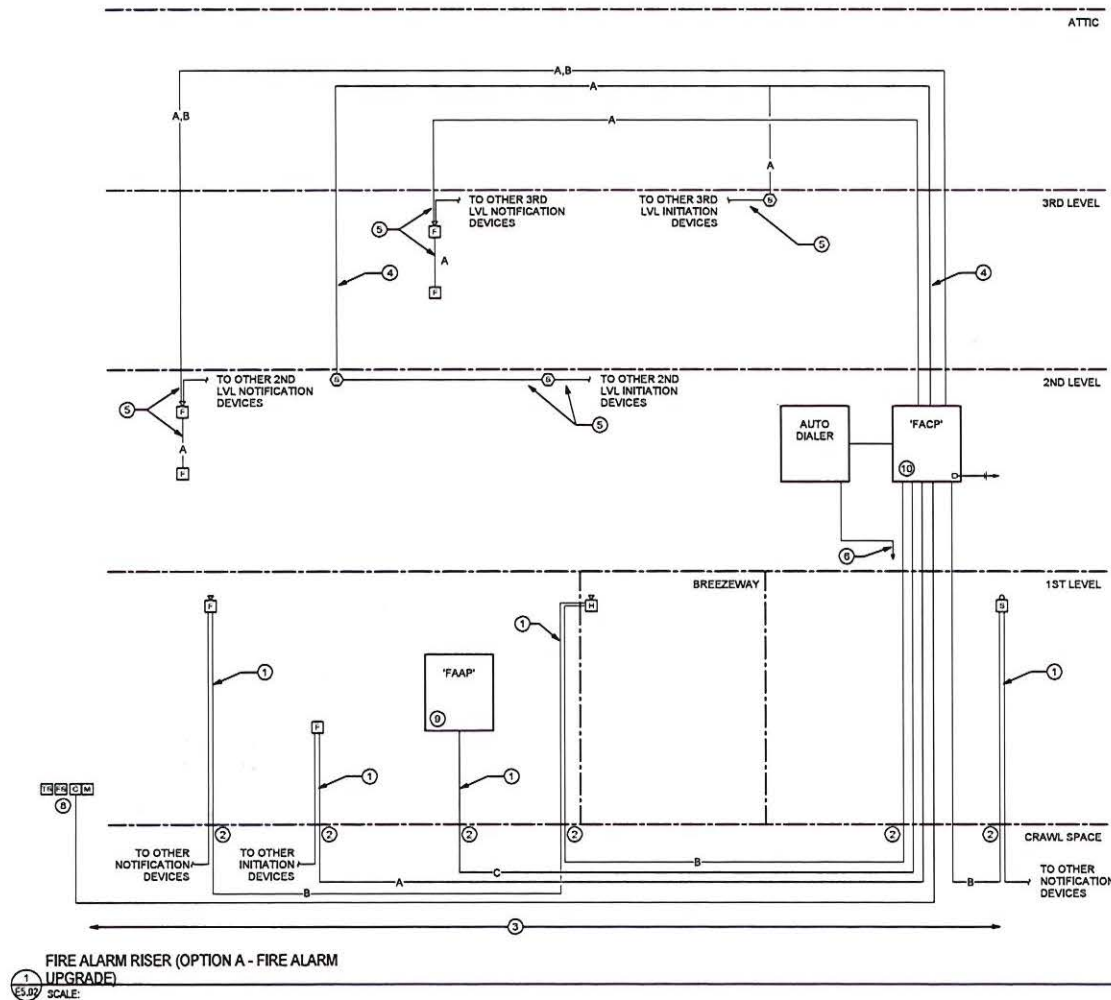


100% CONSTRUCTION DOCUMENTS




DESIGNED:	SUB SHEET NO.	TITLE OF SHEET	DRAWING NO.
Designer		FIRE ALARM RISER DIAGRAMS	150
Author			148535
TECH REVIEW:			PROJECT NO. 209106
Checker			SHEET
DATE: 08/30/2019		UPGRADE CHALET ELECTRIC AND FIRE ALARM SYSTEMS	15 OF 17
		OREGON CAVES NATIONAL MONUMENT	


Received
JUL 10 2025
OWRD

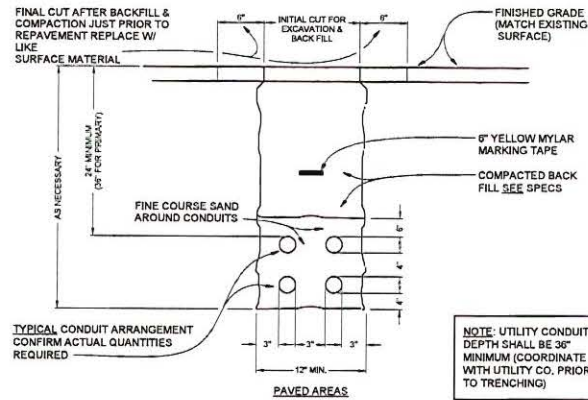


1 DETAILS - TRENCH
SCALE:

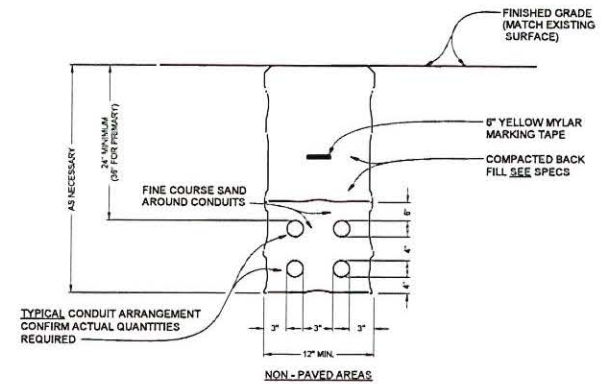

2 DETAILS - TRENCH
SCALE:

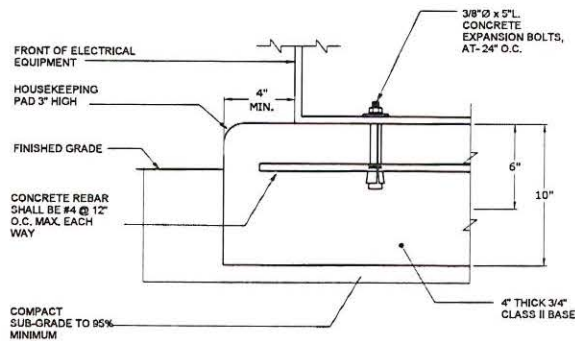


3 DETAILS - ANCHORAGE
SCALE:

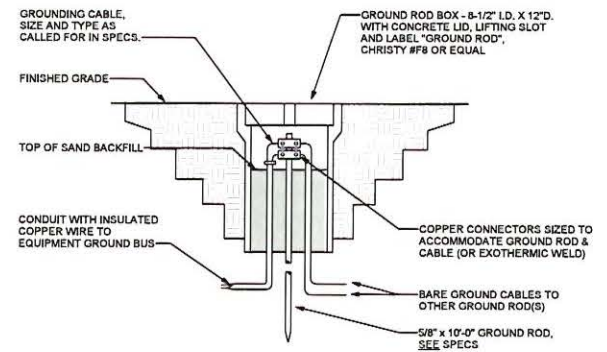

4 DETAILS - GROUND ROD
SCALE:



100% CONSTRUCTION DOCUMENTS				
DESIGNED Designer 08/03/19	SUB SHEET NO. E7.01	TITLE OF SHEET DETAILS		DRAWING NO. 150
Author				148535
TECH REVIEW Checker				PMIS/PROJ. NO. 209106
DATE 08/30/2019		UPGRADE CHALET ELECTRIC AND FIRE ALARM SYSTEMS OREGON CAVES NATIONAL MONUMENT		SHEET 16 OF 17

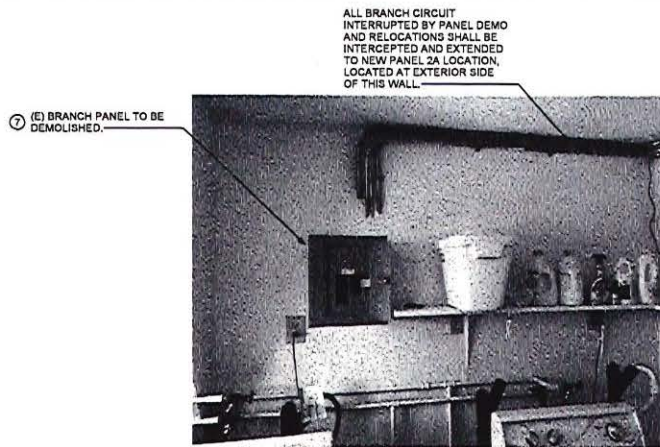

LAUNDRY ROOM PHOTO 1



LAUNDRY ROOM PHOTO 2




LAUNDRY ROOM PHOTO 3

2ND FLOOR - LAUNDRY ROOM EQUIPMENT RELOCATION AND DEMO


②
E7.02
SCALE:

⑥ NUMBERED SHEET NOTES


- 1 EXISTING PANEL TO BE REPLACED WITH NEW, AND RELOCATED.
- 2 RELOCATE EXISTING TIMECLOCK
- 3 INTERCEPT EXISTING EQUIPMENT AND RELOCATE ADJACENT NEW BRANCH PANEL LOCATION.
- 3 INTERCEPT EXISTING EQUIPMENT AND RELOCATE ADJACENT NEW BRANCH PANEL LOCATION.
- 4 EQUIPMENT TO BE DEMOLISHED. EXISTING CONDUIT TO BE INTERCEPTED AND EXTENDED TO ACCOMMODATE EQUIPMENT RELOCATIONS.
- 5 INTERCEPT EXISTING BRANCH CIRCUIT WIRING WITHIN GUTTER, AND EXTEND IN CONDUIT TO NEW EQUIPMENT LOCATIONS.
- 6 IN GENERAL, ALL EXISTING EQUIPMENT SHALL BE RELOCATED (U.O.N. WITH SHEET NOTES) AWAY FROM LEDGE, AND WITHIN AREA OF NEW RAILING. SEE ARCHITECTURAL PLANS FOR RAILING. ALL BRANCH CIRCUITS WITHIN THIS EXISTING PANEL SHALL BE INTERCEPTED AND EXTENDED, WITH LIKE CONDUCTORS, TO NEW BRANCH PANEL 2A AT EXTERIOR.
- 7

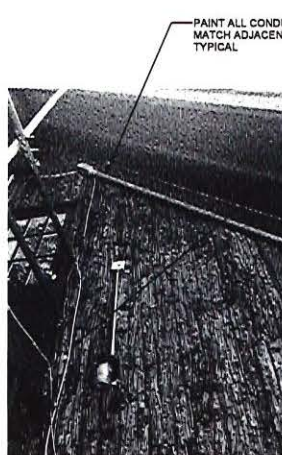


EXISTING EQUIPMENT PHOTO 4

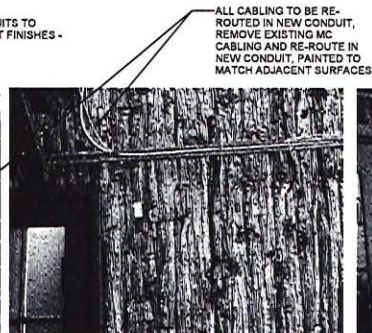

EXISTING EQUIPMENT PHOTO 3

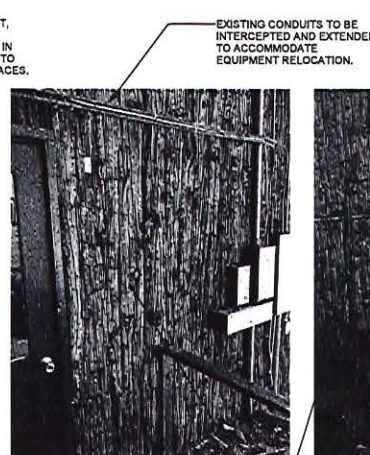


EXISTING EQUIPMENT PHOTO 2

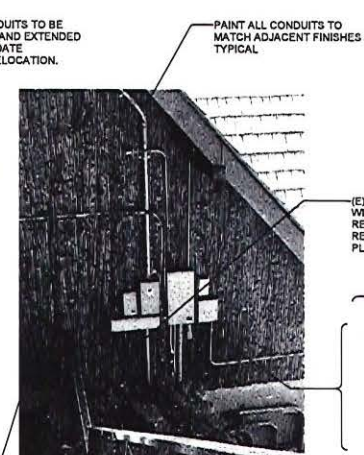

EXISTING EQUIPMENT PHOTO 1

(E) RAILING TO BE REPLACED WITH NEW, TO ALLOW FOR RELOCATED EQUIPMENT. REFER TO ARCHITECTURAL PLAN FOR RAILING.

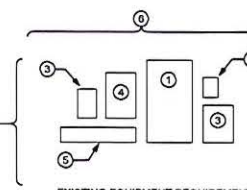

EXISTING EQUIPMENT REQUIREMENTS

2ND FLOOR - EXTERIOR EQUIPMENT RELOCATION AND DEMO


①
E7.02
SCALE:

Received
JUL 10 2025
OWRD




100% CONSTRUCTION DOCUMENTS				
DESIGNED:	SUB SHEET NO. E7.02	TITLE OF SHEET		DRAWING NO.
Designer:		DETAILS		150
Author:				148535
TECH REVIEW:				PENDING NO.
Checker:	DATE:	UPGRADE CHALET ELECTRIC AND FIRE ALARM SYSTEMS		209106
	08/30/2019	OREGON CAVES NATIONAL MONUMENT		SHEET
				17 OF 17

00000019 2:31:08 PM BW REVISIT 2017 A2.01 Upgrade of Project 2013.0000.01 CRCA Chalet Panels, Electric and Fire Alarm Systems (18 drawings) 03_Rev 13003.01 CRCA Chalet, ASDA, RJA, Corbett, et al.

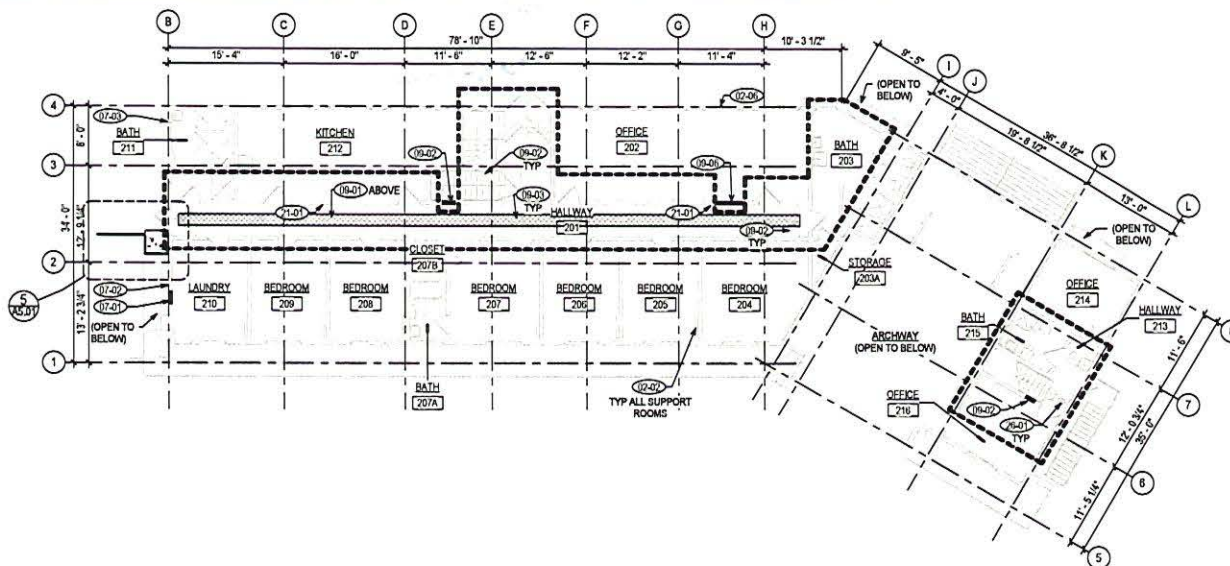

11 FLOOR PLAN - LEVEL 2
 A2.01 SCALE: 1/8" = 1'-0"

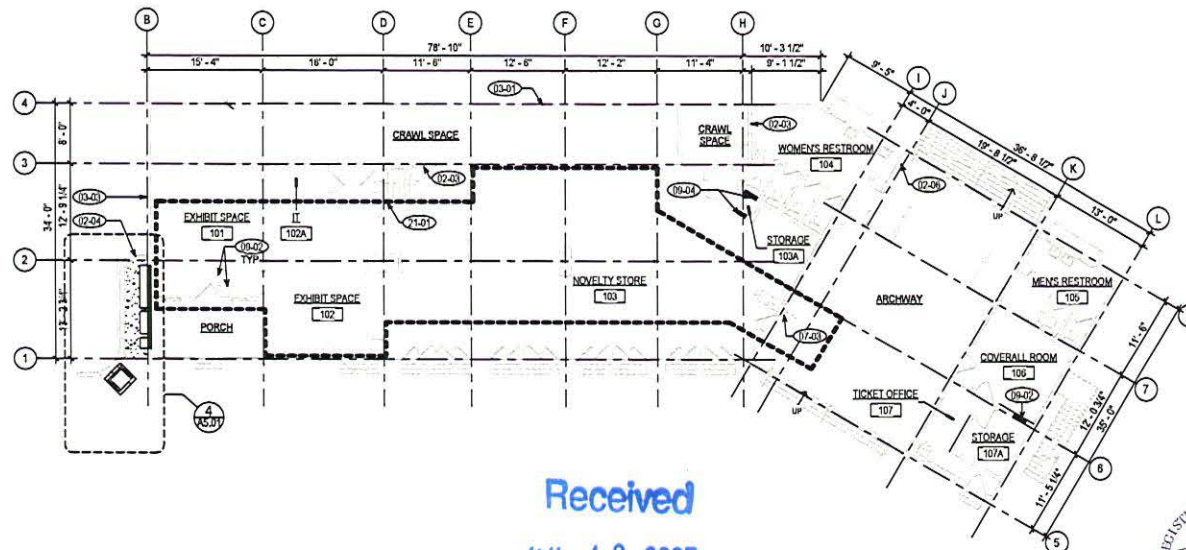

10 FLOOR PLAN - LEVEL 1
 A2.01 SCALE: 1/8" = 1'-0"

FLOOR PLAN GENERAL NOTES

- SEE T1.01 FOR PROJECT GENERAL NOTES, SYMBOLS, AND ABBREVIATIONS.
- PROTECT MATERIALS AND FINISHES TO REMAIN.
- SEE ELECTRICAL FOR FULL EXTENT OF IMPACTS RELATED TO WORK, CUT, PATCH, AND REPAIR TO ACCOMMODATE (N) WORK.
- PATCH ALL AREAS WHERE EXISTING CONSTRUCTION WAS REMOVED FOR WORK, REPAIR SURFACES AND FINISH TO MATCH ADJACENT OR ADJOINING SURFACES.
- THE ARCHITECTURAL KEYNOTES IDENTIFY FINISHES / MATERIALS AT DEVICE LOCATIONS, EITHER BY WHOLE ROOM OR AT A PARTICULAR LOCATION. SEE ELECTRICAL DRAWINGS FOR PROPOSED LOCATIONS OF PANELS, DEVICES, AND ROUTING FOR WIRING.
- PANELS AND DEVICES SHOWN FOR REFERENCE ONLY. REFER TO ELECTRICAL DRAWINGS FOR QUANTITIES AND LOCATIONS.
- DIMENSIONS WITHIN THE BUILDING ARE SHOWN ONLY WHERE CRITICAL CLEARANCES HAVE BEEN IDENTIFIED.
- PATCH FULL LENGTH AND WIDTH OF WALL OR CEILING SURFACES WHERE PATCH / REPAIR OCCURS.
- PATCH ABANDONED PENETRATIONS THROUGH EXTERIOR SHEATHING WITH WEATHER BARRIER.

PLAN KEY NOTES

- 02-02 (E) BASEBOARD HEATER.
- 02-03 (E) CRAWLSPACE ACCESS.
- 02-04 (E) ROCK RETAINING WALL.
- 02-06 (E) FIRE ALARM BELL.
- 03-01 (E) CONCRETE FOUNDATION WALLS.
- 03-03 (E) WOOD-FRAME WALLS ON CONCRETE FOUNDATION WALLS.
- 07-01 RUN (N) CONDUIT RECESSED TO EXTERIOR FACE OF (E) BUILDING PAPER/SHEATHING. PATCH BARK SIDING FLUSH TO BOTH SIDES OF CONDUIT. PAINT EXPOSED CONDUIT NPS BROWN.
- 07-02 SEAL AROUND CONDUIT PENETRATION THROUGH (E) SHEATHING.
- 07-03 EXTERIOR ELECTRICAL INSTALLATION AT CEDAR BARK SIDING. REFER TO ELECTRICAL.
- 09-01 REMOVE PLASTER AT CEILING TO ACCOMMODATE INSTALLATION OF FIRE ALARM. PATCH AND REPAIR TO MATCH ADJACENT FINISH. COORDINATE DEMO WITH (E) SPRINKLER PIPING TO REMAIN.
- 09-02 REPAIR PLASTER WALL AT ELECTRICAL OR FIRE ALARM INSTALLATION.
- 09-03 REPAIR PLASTER CEILING AT ELECTRICAL OR FIRE ALARM INSTALLATION FROM PENETRATION FROM ATTIC.
- 09-04 REPAIR WOOD PANELING AT ELECTRICAL OR FIRE ALARM INSTALLATION.
- 09-06 REPAIR GYPSUM WALL AT ELECTRICAL OR FIRE ALARM INSTALLATION. REMOVE WOOD. PATCH AND REPAIR TO MATCH ADJACENT.
- 21-01 (E) FIRE ALARM HORN TO REMAIN. INSTALL SIGNAGE READING "HISTORIC FIRE ALARM HORN. NOT FUNCTIONAL." REMOVE (E) CONDUIT AND PULL STATION.
- 26-01 EGRESS LIGHTING. REFER TO ELECTRICAL.

FLOOR PLAN LEGEND

(E) WALL ASSEMBLY TO REMAIN	WALL REPAIR
(E) DOOR TO REMAIN	CEDAR BARK SIDING REPAIR
NEW WALL	CEILING DEMOLITION, PATCH AND REPAIR TO MATCH ADJACENT FINISH.
NEW DOOR	CONCRETE PAD
CONTRACT LINE ITEM OPTION A SCOPE BOX	

SCALE 1/8" = 1'-0"
 SCALE OF FEET




100% CONSTRUCTION DOCUMENTS			
DESIGNED: ARG 08/03/09 BW	SUB SHEET NO. A2.01	TITLE OF SHEET FLOOR PLAN - LEVEL 1 AND 2 UPGRADE CHALET ELECTRIC AND FIRE ALARM SYSTEMS OREGON CAVES NATIONAL MONUMENT	DRAWING NO. 150 148535 PROJECT NO. 209106 SHEET 3 OF 17
TECH REVIEW: CC	DATE: 08/30/2019		

Received


JUL 10 2025

OWRD

03/03/2019 13:11:24 PM INW REVISIT 2017 A2.02 Upgrade of Electrical and Fire Alarm Systems and Fire Alarm System #13, Drawing NO. 148535, Project 1302151, OREGON CHALET, AND/OR LUNA, CORP.

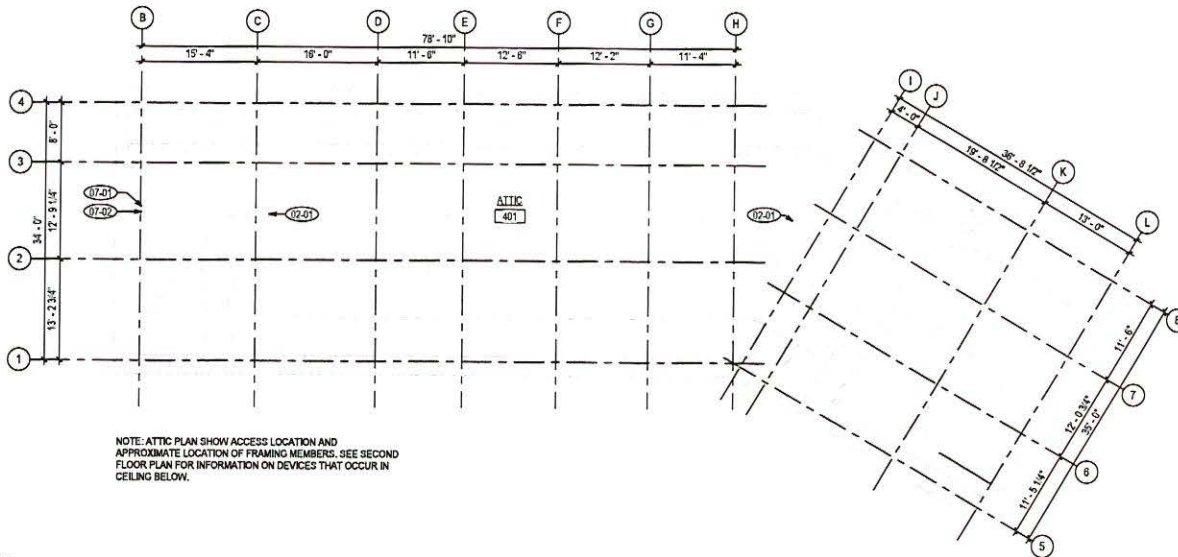

11 FLOOR PLAN - ATTIC
SCALE: 1"

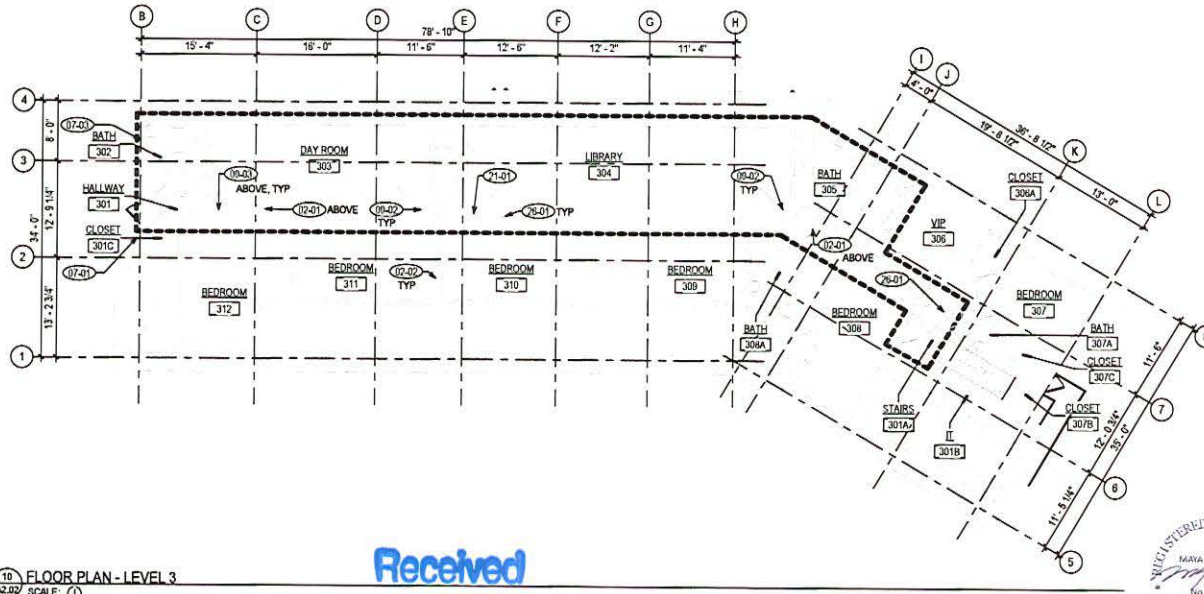

10 FLOOR PLAN - LEVEL 3
SCALE: 1"

FLOOR PLAN GENERAL NOTES

- SEE T1.01 FOR PROJECT GENERAL NOTES, SYMBOLS, AND ABBREVIATIONS.
- PROTECT MATERIALS AND FINISHES TO REMAIN.
- SEE ELECTRICAL FOR FULL EXTENT OF IMPACTS RELATED TO WORK, CUT, PATCH, AND REPAIR TO ACCOMMODATE (N) WORK.
- PATCH ALL AREAS WHERE EXISTING CONSTRUCTION WAS REMOVED FOR WORK, REPAIR SURFACES AND FINISH TO MATCH ADJACENT OR ADJOINING SURFACES.
- THE ARCHITECTURAL KEYNOTES IDENTIFY FINISHES / MATERIALS AT DEVICE LOCATIONS, EITHER BY WHOLE ROOM OR AT A PARTICULAR LOCATION. SEE ELECTRICAL DRAWINGS FOR PROPOSED LOCATIONS OF PANELS, DEVICES, AND ROUTING FOR WIRING.
- PANELS AND DEVICES SHOWN FOR REFERENCE ONLY. REFER TO ELECTRICAL DRAWINGS FOR QUANTITIES AND LOCATIONS.
- DIMENSIONS WITHIN THE BUILDING ARE SHOWN ONLY WHERE CRITICAL CLEARANCES HAVE BEEN IDENTIFIED.
- PAINT FULL LENGTH AND WIDTH OF WALL OR CEILING SURFACES WHERE PATCH / REPAIR OCCURS.
- PATCH ABANDONED PENETRATIONS THROUGH EXTERIOR SHEATHING WITH WEATHER BARRIER.

PLAN KEY NOTES

- 02-01 (E) ATTIC ACCESS.
- 02-02 (E) BASEBOARD HEATER.
- 02-03 RUN (N) CONDUIT RECESSED TO EXTERIOR FACE OF (E) BUILDING PAPER/SHEATHING. PATCH BARK SIDING FLUSH TO BOTH SIDES OF CONDUIT. PAINT EXPOSED CONDUIT NPS BROWN.
- 02-04 SEAL AROUND CONDUIT PENETRATION THROUGH (E) SHEATHING.
- 02-05 EXTERIOR ELECTRICAL INSTALLATION AT CEDAR BARK SIDING. REFER TO ELECTRICAL.
- 02-06 REPAIR PLASTER WALL AT ELECTRICAL OR FIRE ALARM INSTALLATION.
- 02-07 REPAIR PLASTER CEILING AT ELECTRICAL OR FIRE ALARM INSTALLATION FROM PENETRATION FROM ATTIC.
- 02-08 (E) FIRE ALARM HORN TO REMAIN. INSTALL SIGNAGE READING "HISTORIC FIRE ALARM HORN. NOT FUNCTIONAL." REMOVE (E) CONDUIT AND PULL STATION.
- 02-09 EGRESS LIGHTING. REFER TO ELECTRICAL.

FLOOR PLAN LEGEND

	(E) WALL ASSEMBLY TO REMAIN		WALL REPAIR
	(E) DOOR TO REMAIN		CEDAR BARK SIDING REPAIR
	NEW WALL		CEILING DEMOLITION, PATCH AND REPAIR TO MATCH ADJACENT FINISH
	NEW DOOR		CONCRETE PAD
	CONTRACT LINE ITEM OPTION A SCOPE BOX		

SCALE 1" = 4' 0" 8' 0" 12' 0"

100% CONSTRUCTION DOCUMENTS

DESIGNED: ARG BCTD BW	SUB SHEET NO. A2.02	TITLE OF SHEET FLOOR PLAN - LEVEL 3 AND ATTIC UPGRADE CHALET ELECTRIC AND FIRE ALARM SYSTEMS OREGON CAVES NATIONAL MONUMENT	DRAWING NO. 150 148535 PROJECT NO. 200106 SHEET 4 OF 17
--------------------------------	----------------------------	--	---

Received
 JUL 10 2025
 OWRD

Application for Water Right Transfer Evidence of Use Affidavit



Oregon Water Resources Department
725 Summer Street NE, Suite A
Salem, Oregon 97301-1266
(503) 986-0900
www.wrd.state.or.us

Please print legibly or type. Be as specific as possible. Attach additional pages if you need more spacing.
Supporting documentation must be attached.

State of Oregon)
) ss
County of JOSEPHINE

I, _____, in my capacity as _____,

mailing address _____

telephone number (____) _____, being first duly sworn depose and say:

1. My knowledge of the exercise or status of the water right is based on (check one):

☒ Personal observation

☐ Professional expertise

2. I attest that:

☒ Water was used during the previous five years on the **entire** place of use for
Certificate # 29525; OR

☐ My knowledge is specific to the use of water at the following locations within the last five years:

Certificate #	Township		Range		Mer	Sec	¼ ¼	Gov't Lot or DLC	Acres (if applicable)

OR

☐ Confirming Certificate # _____ has been issued within the past five years; OR

☐ Part or all of the water right was leased instream at some time within the last five years. The
instream lease number is: _____ (Note: If the entire right proposed for
transfer was not leased, additional evidence of use is needed for the portion not leased instream.); OR

☐ The water right is not subject to forfeiture and documentation that a presumption of forfeiture for non-use
would be rebutted under ORS 540.610(2) is attached.

☐ Water has been used at the actual current point of diversion or appropriation for more than
10 years for Certificate # _____ (For Historic POD/POA Transfers)

Received by OWRD

(continues on reverse side)

JUN 09 2025

3. The water right was used for: (e.g., crops, pasture, etc.): DOMESTIC, FIRE PROTECTION

4. I understand that if I do not attach one or more of the documents shown in the table below to support the above statements, my application will be considered incomplete.

Signature of Affiant

Date

Signed and sworn to (or affirmed) before me this ____ day of _____, 20 ____.

Notary Public for Oregon

My Commission Expires: _____

Supporting Documents	Examples
☐ Copy of a water right certificate that has been issued within the last five years. (not a remaining right certificate)	Copy of confirming water right certificate that shows issue date
☐ Copies of receipts from sales of irrigated crops or for expenditures related to use of water	• Power usage records for pumps associated with irrigation use • Fertilizer or seed bills related to irrigated crops • Farmers Co-op sales receipt
☐ Records such as FSA crop reports, irrigation district records, NRCS farm management plan, or records of other water suppliers	• District assessment records for water delivered • Crop reports submitted under a federal loan agreement • Beneficial use reports from district • IRS Farm Usage Deduction Report • Agricultural Stabilization Plan • CREP Report
☒ Aerial photos containing sufficient detail to establish location and date of photograph	Multiple photos can be submitted to resolve different areas of a water right. If the photograph does not print with a "date stamp" or without the source being identified, the date of the photograph and source should be added. Sources for aerial photos: OSU – www.oregonexplorer.info/imagery OWRD – www.wrd.state.or.us Google Earth – earth.google.com TerraServer – www.terra-server.com
☐ Approved Lease establishing beneficial use within the last 5 years	Copy of instream lease or lease number

29525 PLACE OF USE

Received by OWRD

Google Earth

Image © 2024 Airbus

Lake O



600 ft

14669

STATE OF OREGON
COUNTY OF JOSEPHINE
CERTIFICATE OF WATER RIGHT

This Is to Certify, That UNITED STATES OF AMERICA
OREGON CAVES NATIONAL MONUMENT

of Box 672, Medford, State of Oregon, has made proof
to the satisfaction of the STATE ENGINEER of Oregon, of a right to the use of the waters of
an unnamed stream
a tributary of Lake Creek for the purpose of

domestic use of one family and fire protection
under Permit No. 26663 of the State Engineer, and that said right to the use of said waters
has been perfected in accordance with the laws of Oregon; that the priority of the right hereby
confirmed dates from March 23, 1960

that the amount of water to which such right is entitled and hereby confirmed, for the purposes
aforesaid, is limited to an amount actually beneficially used for said purposes, and shall not exceed
0.01 cubic foot per second

or its equivalent in case of rotation, measured at the point of diversion from the stream.
The point of diversion is located in the NW $\frac{1}{4}$ NE $\frac{1}{4}$, Section 10, T. 40 S., R. 6 W., W. M.

The amount of water used for irrigation, together with the amount secured under any other
right existing for the same lands, shall be limited to - - - - - of one cubic foot per second
per acre,

and shall
conform to such reasonable rotation system as may be ordered by the proper state officer.

A description of the place of use under the right hereby confirmed, and to which such right is
appurtenant, is as follows:

NE $\frac{1}{4}$ NE $\frac{1}{4}$
Section 9
T. 40 S., R. 6 W., W. M.

Received by OWRD

JUN 09 2025

Salem, OR

The right to the use of the water for the purposes aforesaid is restricted to the lands or place of
use herein described.

WITNESS the signature of the State Engineer, affixed

this date. MARCH 9 1962

LEWIS A. STANLEY


State Engineer

Recorded in State Record of Water Right Certificates, Volume 21, page 29525

14669

RECEIVED
SEP 27 1961
STATE OF OREGON
DEPT. OF AGRICULTURE
DIVISION OF LAND

TWP 40 S R 6 WWM

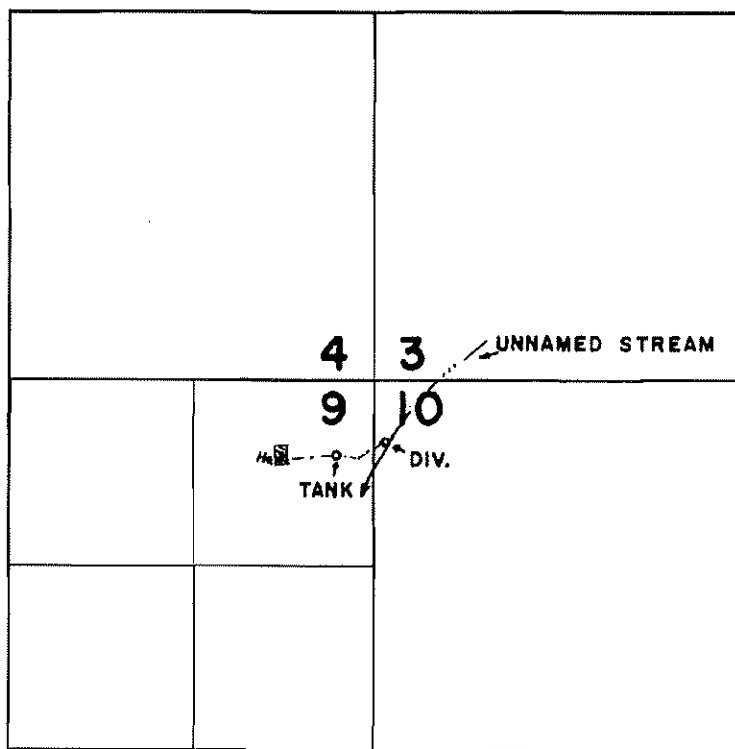

FINAL PROOF SURVEY
under

Application No. 33771 Permit No. 26663

in name of
UNITED STATES OF AMERICA
OREGON CAVES NATIONAL MONUMENT

Surveyed Sept. 27 1961 By Steimer

RECEIVED
MAR 23 1950
STATE ENGINEER
SALEM, OREGON

Permit No. 26663

APPLICATION FOR PERMIT

To appropriate the Public Waters of the State of Oregon

I, Otto M. Brown, for the United States of America
Oregon Caves National Monument, Box 672, Medford,
Oregon
State of Oregon do hereby make application for a permit to appropriate the
following described public waters of the State of Oregon, **SUBJECT TO EXISTING RIGHTS:**

If the applicant is a corporation, give date and place of incorporation

1. The source of the proposed appropriation is unnamed stream, tributary to Lake Creek,
a tributary of Cave Creek, a tributary of Bunker Creek

2. The amount of water which the applicant intends to apply to beneficial use is .01
cubic feet per second.

**3. The use to which the water is to be applied is domestic and fire protection
(Irrigation, power, mining, manufacturing, domestic supplies, etc.)

4. The point of diversion is located 536 ft. S. and 108 ft. E. from the N.W.
corner of Section 10, Township 40 S, Range 6 W, WM
(Section or subdivision)

(If preferable, give distance and bearing to section corner)

(If there is more than one point of diversion, each must be described. Use separate sheet if necessary)
being within the NW 1/4, NW 1/4 of Sec. 10, Tp. 40 S.
(Give smallest legal subdivision) (N. or S.)

R. 6W, W. M., in the county of Josephine
(E. or W.)

5. The pipeline to be 1039
(Main ditch, canal or pipe line) (Miles or feet)
in length, terminating in the NE 1/4, NE 1/4 of Sec. 9, Tp. 40S.
(Smallest legal subdivision) (N. or S.)

R. 6W, W. M., the proposed location being shown throughout on the accompanying map.
(E. or W.)

DESCRIPTION OF WORKS

Diversion Works—

6. (a) Height of dam _____ feet, length on top _____ feet, length at bottom
_____ feet; material to be used and character of construction underground infiltration
system in stream bed consisting of 50 feet of open joint pipe.
(Loose rock, concrete, masonry,
rock and brush, timber crib, etc., wasteway over or around dam)

(b) Description of headgate None
(Timber, concrete, etc., number and size of openings)

(c) If water is to be pumped give general description not pumped.
(Size and type of pump)

(Size and type of engine or motor to be used, total head water is to be lifted, etc.)

Received, by OWRD

JUN 09 2025

Salem, OR

*A different form of application is provided where storage works are contemplated.

**Application for permits to appropriate water for the generation of electricity, with the exception of municipalities, must be made to the
Hydroelectric Commission. Either of the above forms may be secured, without cost, together with instructions by addressing the State Engineer, Salem,
Oregon.

14669

Canal System or Pipe Line—

7. (a) Give dimensions at each point of canal where materially changed in size, stating miles from headgate. At headgate: width on top (at water line) Does not apply feet; width on bottom Does not apply feet; depth of water Does not apply feet; grade Does not apply feet fall per one thousand feet.

(b) At _____ miles from headgate: width on top (at water line) _____
feet; width on bottom _____ feet; depth of water _____ feet;
grade _____ feet fall per one thousand feet.

(c) Length of pipe, 1839 ft.; size at intake, 2 in.; size at 610 ft. from intake 6 in.; size at place of use 6 in.; difference in elevation between intake and place of use, 130 ft. Is grade uniform? No. Estimated capacity, 0.043 sec. ft. controlling grade of 2" pipe, 17.1 ft per 1000'

8. Location of area to be irrigated, or place of use

[illegible]

(If more space required, attach separate sheet)

(a) Character of soil

(b) Kind of crops raised

Power or Mining Purposes—

9. (a) Total amount of power to be developed theoretical horsepower.

(b) Quantity of water to be used for power sec. ft.

(c) Total fall to be utilized feet.

(d) The nature of the works by means of which the power is to be developed

(e) Such works to be located in _____ of Sec. _____
(Legal subdivision)

Tp. _____, R. _____, W. M. _____
(No. N. or S.) (No. E. or W.)

(f) Is water to be returned to any stream?
(Yes or No)

(g) If so, name stream and locate point of return _____

Sec. _____ Tp. _____ R. _____ W. M. _____
(No. N. or S.) (No. E. or W.)

(h) The use to which power is to be applied is _____.

(i) **The nature of the mines to be served**

10. (a) To supply the city of _____
_____, County, having a present population of _____
(Name of) _____
and an estimated population of _____ in 19____

(b) If for domestic use state number of families to be supplied. One

1. Answer questions 1, 2, 3, and 4 in all cases:

11. Estimated cost of proposed works, \$10,200

12. Construction work will begin on or before July 1, 1959

13. Construction work will be completed on or before June 30, 1960

14. The water will be completely applied to the proposed use on or before July 1, 1960

Otto M. Brown. (Signature of applicant)
Supt., Oregon Caves National Monument

Remarks: Water is to be appropriated by the United States and is to be used by the National Park Service within Siskiyou National Forest under a Memorandum of Understanding between the United States Forest Service and the National Park Service, dated June 12, 1958, issued by H. C. Obye, Forest Supervisor, Siskiyou National Forest to Thomas J. Williams, Superintendent of Crater Lake National Park and Oregon Caves National Monument.

Nothing herein shall constitute a waiver of any other rights which the United States may have to the same water.

STATE OF OREGON, } ss.
County of Marion, }

This is to certify that I have examined the foregoing application, together with the accompanying maps and data, and return the same for

In order to retain its priority, this application must be returned to the State Engineer, with corrections on or before _____, 19__.

WITNESS my hand this day of 19

Received by OWRD

JUN 09 2025
STATE ENGINEER

By 14669

Salem, OR
ASSISTANT

PERMIT

STATE OF OREGON,

County of Marion,

This is to certify that I have examined the foregoing application and do hereby grant the same, SUBJECT TO EXISTING RIGHTS and the following limitations and conditions:

The right herein granted is limited to the amount of water which can be applied to beneficial use and shall not exceed 0.01 cubic feet per second measured at the point of diversion from the stream, or its equivalent in case of rotation with other water users, from unnamed stream.

The use to which this water is to be applied is domestic use of one family and fire protection.

If for irrigation, this appropriation shall be limited to - - of one cubic foot per second or its equivalent for each acre irrigated

and shall be subject to such reasonable rotation system as may be ordered by the proper state officer.

The priority date of this permit is March 23, 1960

Actual construction work shall begin on or before May 13, 1961 and shall thereafter be prosecuted with reasonable diligence and be completed on or before October 1, 1962

Complete application of the water to the proposed use shall be made on or before October 1, 1963

WITNESS my hand this 13 th day of May 1960

STATE ENGINEER

Application No. 33771

Permit No. 26663

PERMIT

TO APPROPRIATE THE PUBLIC WATERS OF THE STATE OF OREGON

This instrument was first received in the office of the State Engineer at Salem, Oregon, on the 23 day of March 1960, at 4:00 o'clock: P. M.

Returned to applicant:

Approved:

May 13, 1960

Recorded in book No. 72 of 26663 Permits on page

LEWIS A. STANLEY

STATE ENGINEER

Drainage Basin No. 15 page 79

Fees 20.00

State Printing Plant

STATE OF OREGON

COUNTY OF JOSEPHINE

CERTIFICATE OF WATER RIGHT

This Is to Certify, That THE UNITED STATES OF AMERICA

of Crater Lake National Park, Medford, State of Oregon, has made proof to the satisfaction of the STATE ENGINEER of Oregon of a right to the use of the waters of Lake Creek

a tributary of: Sucker Creek

for the purpose of

domestic, hotel and fire protection

under Permit No. 11389 of the State Engineer, and that said right to the use of said waters has been perfected in accordance with the laws of Oregon; that the priority of the right hereby confirmed dates from September 8, 1934,

that the amount of water to which such right is entitled and hereby confirmed, for the purposes aforesaid, is limited to an amount actually beneficially used for said purposes, and shall not exceed 0.15 cubic foot per second measured at the point of diversion from the stream,

or its equivalent in case of rotation.

The point of diversion is located in the NE $\frac{1}{4}$ SE $\frac{1}{4}$, Section 10, Township 40 South, Range 6 West, W.M.

The amount of water used for irrigation, together with the amount secured under any other right existing for the same lands, shall be limited to one cubic foot per second per acre,

and shall conform to such reasonable rotation system as may be ordered by the proper state officer.

A description of the place of use under the right hereby confirmed, and to which such right is appurtenant, is as follows:

SE $\frac{1}{4}$ SE $\frac{1}{4}$
Section 9
Township 40 South, Range 6 West, W.M.

This certificate is issued to correct and supersede that certain water right certificate issued to Oregon Caves National Monument and recorded in State Record of Water Right Certificates, Volume 10, Page 11631, so as to show the United States of America as the owner of the right described.

The right to the use of the water for the purposes aforesaid is restricted to the lands or place of use herein described.

After the expiration of fifty years from the date of this certificate or on the expiration of any federal power license issued in connection with this right, and after not less than two years' notice in writing to the holder hereof, the State of Oregon, or any municipality thereof, shall have the right to take over the dams, plants and other structures and all appurtenances thereto which have been constructed for the purpose of devoting to beneficial use the water rights specified herein, upon condition that before taking possession the State or municipality shall pay not to exceed the fair value of the property so taken, plus such reasonable damages, if any, to valuable, serviceable and dependable property of the holder of this certificate; not taken over, as may be caused by the severance therefrom of the property taken in accordance with the provisions of ~~section 47-508 Oregon Code 1930~~ ORS 537.290.

Received by OWRD WITNESS the signature of the State Engineer, affixed

JUN 09 2025

this 23rd day of February, 1936.

Salem, OR

LEWIS A. STANLEY

State Engineer

Recorded in State Record of Water Right Certificates, Volume 18, page 26542

14669

No Final Proof Map Available
See Permit Map
through
OWRD WrisQuery page

All Scanned Documents

Correction CERTIFICATE NO. 26542

CERTIFICATE NO. 11631

*APPLICATION FOR A PERMIT

To appropriate the Public Waters of the State of Oregon

I, David H. Canfield, Acting Superintendent, Oregon Caves National Monument
 of Medford (Postoffice), Jackson County of Oregon
 State of Oregon, do hereby make application for a permit to appropriate the
 following described public waters of the State of Oregon, **SUBJECT TO EXISTING RIGHTS:**

If the applicant is a corporation, give date and place of incorporation

1. The source of the proposed appropriation is Lake Creek, a tributary of Sucker Creek
 (Name of stream)
 thence Illinois River

2. The amount of water which the applicant intends to apply to beneficial use is 0.15
 cubic feet per second. (If water is to be used from more than one source, give quantity from each)

**3. The use to which the water is to be applied is domestic and hotel supply including
 (Irrigation, power, mining, manufacturing, domestic supplies, etc.)
fire protection

4. The point of diversion is located 260 ft. South and 245 ft. West from the 1/4
 (N. or S.) (E. or W.)
 corner of Sections 10 and 11, T. 40 S., R. 6 W.W.M.
 (Section or subdivision)
 (If preferable, give distance and bearing to section corner)

(If there is more than one point of diversion, each must be described. Use separate sheet if necessary)
 being within the NE 1/4 SE 1/4 of Sec. 10, Tp. 40 S.
 (Give smallest legal subdivision) (N. or S.)
R. 6 W. W. M., in the county of Josephine
 (E. or W.)

5. The 3" pipe line to be 8800 ft. approx.
 (Main ditch, canal or pipe line) (Miles or feet)
 in length, terminating in the SE 1/4 SE 1/4 of Sec. 9, Tp. 40 S.
 (Smallest legal subdivision) (N. or S.)
R. 6 W. W. M., the proposed location being shown throughout on the accompanying map.
 (E. or W.)

DESCRIPTION OF WORKS

DIVERSION WORKS—

6. (a) Height of dam 2 1/2 feet, length on top 18 feet, length at bottom
5 feet; material to be used and character of construction rubble masonry
 (Loose rock, concrete, masonry,
 rock and brush, timber crib, etc., wasteway over or around dam)

(b) Description of headgate 3" standard gate valve, outside screw stem and yoke
 (Timber, concrete, etc., number and size of openings)

(c) If water is to be pumped give general description
 (Site and type of pump)
 (Site and type of engine or motor to be used, total head water is to be lifted, etc.)

* A different form of application is provided where storage works are contemplated.

** Applications for permits to appropriate water for the generation of electricity, with the exception of municipalities, must be made to the Hydroelectric Commission. Either of the above forms may be secured, without cost, together with instructions by addressing the State Engineer, Salem, Oregon.

Received by OWRD

JUN 09 2025

Salem, OR

14669 -

CANAL SYSTEM OR PIPE LINE—

7. (a) Give dimensions at each point of canal where materially changed in size, stating miles from headgate. At headgate: width on top (at water line) none feet; width on bottom feet; depth of water feet; grade feet fall per one thousand feet.

(b) At no miles from headgate: width on top (at water line)
 feet; width on bottom feet; depth of water feet;
 grade feet fall per one thousand feet.

(c) Length of pipe, 8800 ft.; size at intake, 3" in.; size at 8100 ft. from intake 4 in.; size at place of use 4 in.; difference in elevation between intake and place of use, 480 ft. Is grade uniform? no Estimated capacity, 0.15 sec. ft.

8. Location of area to be irrigated, or place of use Concession Area at Oregon
Caves National Monument.

[illegible]

(If more space required, attach separate sheet)

(a) *Character of soil*

(b) Kind of crops raised

POWER OR MINING PURPOSES—

9. (a) Total amount of power to be developed theoretical horsepower.

(b) Quantity of water to be used for power sec. ft.

(c) Total fall to be utilized feet.
(Head)

(d) *The nature of the works by means of which the power is to be developed*

(e) Such works to be located in _____ of Sec. _____
(Legal subdivision)

Tp......, *R.*....., *W. M.*
(No. N. or S.) (No. E. or W.)

(f) Is water to be returned to any stream?
(Yes or No)

(g) If so, name stream and locate point of return

....., Sec....., Tp....., R....., W. M.
(No. N. or S.) (No. E. or W.)

(h) The use to which power is to be applied is

(i) *The nature of the mines to be served*

MUNICIPAL OR DOMESTIC SUPPLY—

10. (a) To supply the city of Concession Area of Oregon Caves National Monument
Josephine County, having a present population of 500 guests daily
(Name of)
 and an estimated population of 1000 guests in 1939

(b) If for domestic use state number of families to be supplied See 10 (a)

(Answer questions 11, 12, 13, and 14 in all cases)

11. Estimated cost of proposed works, \$ 7500.00

12. Construction work will begin on or before Oct. 1, 1934

13. Construction work will be completed on or before April 1, 1935

14. The water will be completely applied to the proposed use on or before April 1, 1935

David H. Canfield
(Signature of applicant)

Signed in the presence of us as witnesses:

- (1) Don C. Fisher, Klamath Falls, Oregon
(Name) (Address of witness)
- (2) Geo. F. Westbrook, Crater Lake Park, Oregon
(Name) (Address of witness)

Remarks: A 40,000 gal. reinforced concrete storage tank to be constructed
at a point approximately 200 feet in elevation above point of mean usage to act
as pressure regulator and auxiliary fire protection. Approximately 85% of all
waters diverted will revert to Sucker Creek as result of overflow, etc., by way
of another tributary.

STATE OF OREGON, }
 County of Marion, } ss.

This is to certify that I have examined the foregoing application, together with the accompanying maps and data, and return the same for

In order to retain its priority, this application must be returned to the State Engineer, with corrections on or before, 193.....

WITNESS my hand this day of, 193.....

STATE ENGINEER

Received by OWRD
 JUN 09 2025
 Salem, OR

Application No. 15515
Permit No. 11389

PERMIT
TO APPROPRIATE THE PUBLIC
WATERS OF THE STATE
OF OREGON

Division No. District No.

This instrument was first received in the
office of the State Engineer at Salem, Oregon,
on the 8th day of Sept.

1934, at 8:00 o'clock A. M.

Returned to applicant:

Corrected application received:

Approved:

October 16, 1934

Recorded in book No. 38 of

Permits on page 11389

CHAS. E. STRICKLIN

STATE ENGINEER

Drainage Basin No. 15 Page 381 B

Fees Paid \$10.00

STATE OF OREGON, }
County of Marion. } ss.

PERMIT

This is to certify that I have examined the foregoing application and do hereby grant the same,
subject to existing rights and the following limitations and conditions:

The right herein granted is limited to the amount of water which can be applied to beneficial use
and shall not exceed 0.15 cubic feet per second measured at the point of diversion from the
stream, or its equivalent in case of rotation with other water users, from
Lake Creek

The use to which this water is to be applied is Domestic, hotel and fire protection

If for irrigation, this appropriation shall be limited to * * * * of one cubic foot per
second

and shall be subject to such reasonable rotation system as may be ordered by the proper state officer.

The priority date of this permit is September 8, 1934

Actual construction work shall begin on or before October 16, 1935 and shall
thereafter be prosecuted with reasonable diligence and be completed on or before
Oct. 1, 1936


Complete application of the water to the proposed use shall be made on or before
Oct. 1, 1937

WITNESS my hand this 16th day of October, 1934.

CHAS. E. STRICKLIN

STATE ENGINEER

TOWNSHIP 40 , RANGE 6.W, W. M.

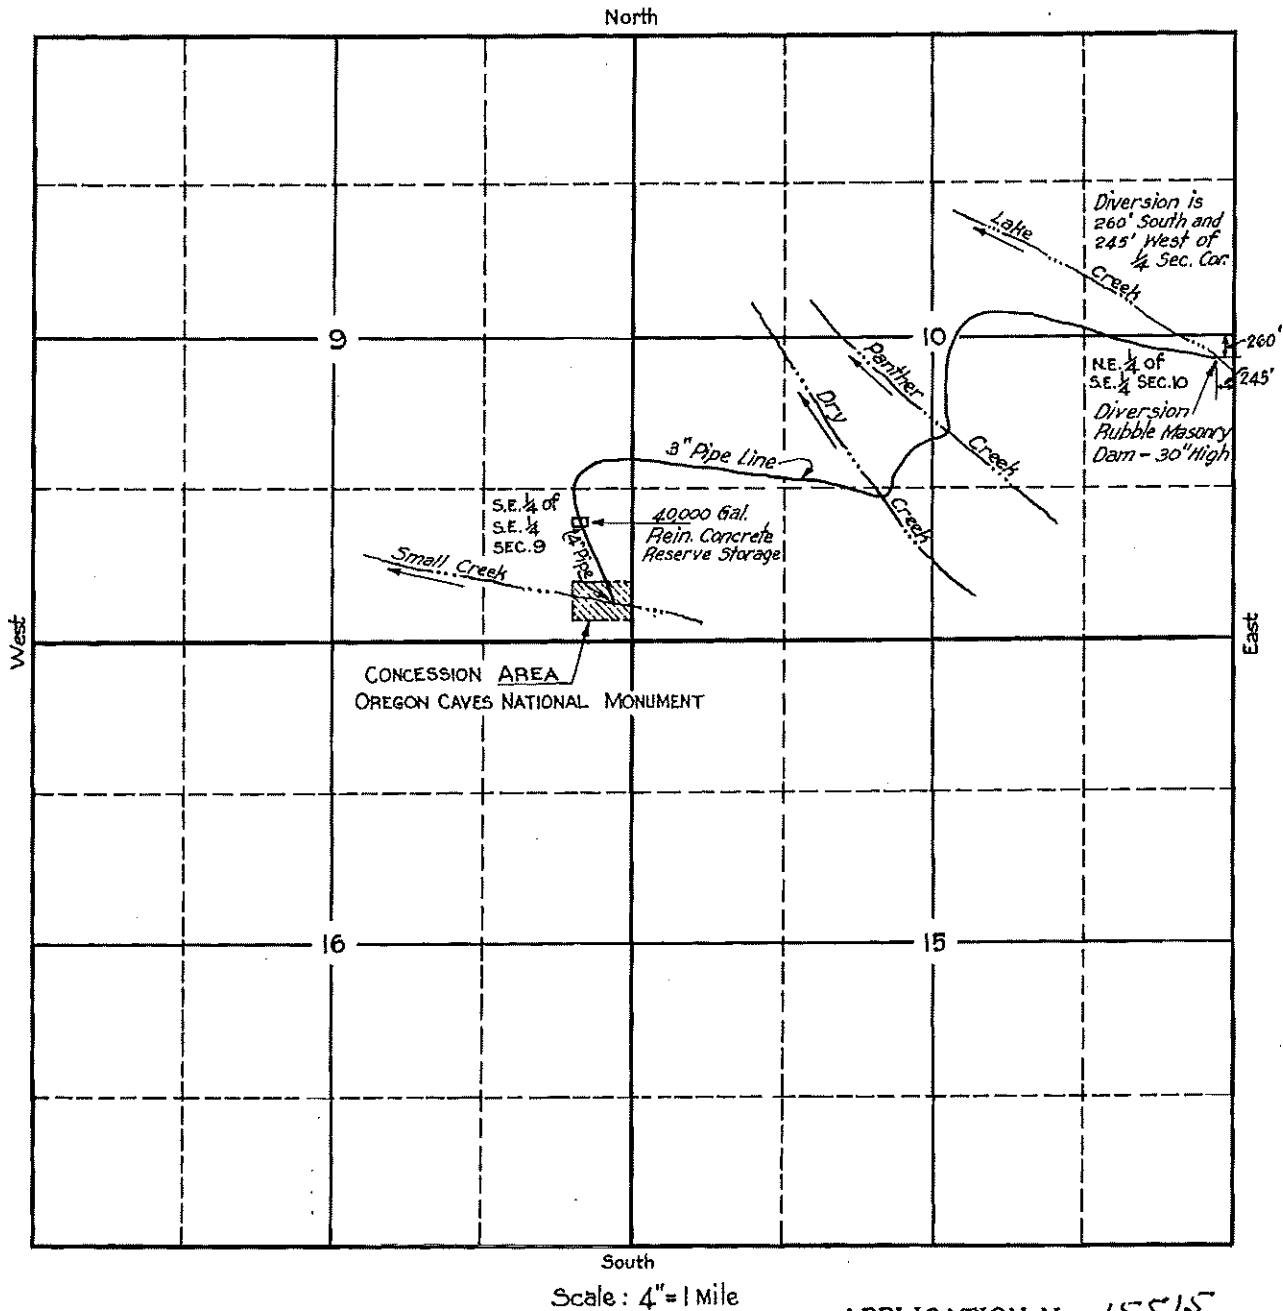

Scale : 4" = 1 Mile

APPLICATION No. 15515

PERMIT No. 11389

DEPARTMENT OF THE INTERIOR
NATIONAL PARK SERVICE

OREGON CAVES NAT. MONUMENT
MAP TO ACCOMPANY APPLICATION
FOR WATER RIGHTS IN THE STATE OF OREGON
OFFICE OF THE CHIEF ENGINEER
SAN FRANCISCO, CALIF.
AUGUST 1934.

NM
OC-4931

Received by OWRD

14669 -

JUN 09 2025

Salem, OR

Application for Water Right
Temporary or Drought Temporary Transfer
Part 1 of 5 – Minimum Requirements Checklist



Oregon Water Resources Department
725 Summer Street NE, Suite A
Salem, Oregon 97301-1266
(503) 986-0900
www.oregon.gov/OWRD

This temporary transfer application will be returned if Parts 1 through 5 and all required attachments are not completed and included.

For questions, please call (503) 986-0900, and ask for Transfer Section.

FOR ALL TEMPORARY TRANSFER APPLICATIONS

Check all items included with this application. (N/A = Not Applicable)

- ☒ Part 1 – Completed Minimum Requirements Checklist.
- ☒ Part 2 – Completed Temporary Transfer Application Map Checklist.
- ☐ Part 3 – Application Fee, payable by check to the Oregon Water Resources Department, and completed Fee Worksheet, page 3. Try the online fee calculator at:
http://apps.wrd.state.or.us/apps/misc/wrd_fee_calculator.
- ☐ Part 4 – Completed Applicant Information and Signature.
- ☒ Part 5 – Information about Transferred Water Rights: **How many water rights are to be transferred? 2 List them here: 26542 & 29525**
- Please include a separate Part 5 for each water right. (See instructions on page 6)
- ☒ ☐ N/A For standard Temporary Transfer (one to five years) **Begin Year: 2024 End Year: 2029.**
- ☐ ☐ N/A Temporary Drought Transfer (Only in counties where the Governor has declared drought)

Attachments:

- ☒ Completed Temporary Transfer Application Map.
- ☒ Completed Evidence of Use Affidavit and supporting documentation.
- ☐ Current recorded deed for the land from which the authorized place of use is temporarily being moved.
- ☐ ☒ N/A Affidavit(s) of Consent from Landowner(s) (if the applicant does not own the land upon which the water right is located.)
- ☐ ☒ N/A Supplemental Form D – For water rights served by or issued in the name of a district. Complete when the temporary transfer applicant is not the district.
- ☐ ☒ N/A Oregon Water Resources Department's Land Use Information Form with approval and signature from each local land use authority in which water is to be diverted, conveyed, and/or used. Not required if water is to be diverted, conveyed, and/or used only on federal lands or if all of the following apply: a) a change in place of use only, b) no structural changes, c) the use of water is for irrigation only, and d) the use is located within an irrigation district or an exclusive farm use zone.
- ☐ ☒ N/A Water Well Report/Well Log for changes in point(s) of appropriation (well(s)) or additional point(s) of appropriation (if necessary to convey water to the proposed place of use).

(For Staff Use Only)

WE ARE RETURNING YOUR APPLICATION FOR THE FOLLOWING REASON(S):

- ☐ Application fee not enclosed/insufficient ☐ Map not included or incomplete
- ☐ Land Use Form not enclosed or incomplete
- ☐ Additional signature(s) required ☐ Part _____ is incomplete

Other/Explanation _____

Staff: _____ Phone: _____ Date: ____/____/____

Received by OWRD

JUN 09 2025

Salem, OR

JUN 09 2025

Part 2 of 5 – Temporary Transfer Application Map Checklist

Your temporary transfer application will be returned if any of the map requirements listed below are not met.

Salem, OR

Please be sure that the temporary transfer application map you submit includes all the required items and matches the existing water right map. Check all boxes that apply.

- ☐ ☒ N/A If more than three water rights are involved, separate maps are needed for each water right.
- ☒ Permanent quality printed with dark ink on good quality paper.
- ☒ The size of the map can be 8½ x 11 inches, 8½ x 14 inches, 11 x 17 inches, or up to 30 x 30 inches. For 30 x 30 inch maps, one extra copy is required.
- ☒ A north arrow, a legend, and scale.
- ☒ The scale of the map must be: 1 inch = 400 feet, 1 inch = 1,320 feet; the scale of the Final Proof/Claim of Beneficial Use Map (the map used when the permit was certificated); the scale of the county assessor map if the scale is not smaller than 1 inch = 1,320 feet; or a scale that has been pre-approved by the Department.
- ☒ Township, Range, Section, ¼ ¼, DLC, Government Lot, and other recognized public land survey lines.
- ☒ Tax lot boundaries (property lines) are required. Tax lot numbers are recommended.
- ☒ Major physical features including rivers and creeks showing direction of flow, lakes and reservoirs, roads, and railroads.
- ☒ Major water delivery system features from the point(s) of diversion/appropriation such as main pipelines, canals, and ditches.
- ☒ Existing place of use that includes separate hachuring for each water right, priority date, and use including number of acres in each quarter-quarter section, government lot, or in each quarter-quarter section as projected within government lots, donation land claims, or other recognized public land survey subdivisions. If less than the entirety of the water right is being changed, a separate hachuring is needed for lands left unchanged.
- ☒ ☐ N/A Proposed temporary place of use that includes separate hachuring for each water right, priority date, and use including number of acres in each quarter-quarter section, government lot, or in each quarter-quarter section as projected within government lots, donation land claims, or other recognized public land survey subdivisions.
- ☒ Existing point(s) of diversion or well(s) with distance and bearing or coordinates from a recognized survey corner. This information can be found in your water right certificate or permit.
- ☒ ☐ N/A If you are proposing a change in point(s) of diversion or well(s) to convey water to the new temporary place of use, show the proposed location and label it clearly with distance and bearing or coordinates. If GPS coordinates are used, latitude-longitude coordinates may be expressed as either degrees-minutes-seconds with at least one digit after the decimal (example – 42°32'15.5") or degrees-decimal with five or more digits after the decimal (example – 42.53764°).

Part 3 of 5 – Fee Worksheet

FEE WORKSHEET for TEMPORARY (not drought) TRANSFERS			
1	Base Fee (includes temporary change to one water right for up to 1 cfs)	1	\$950.00
2	Number of water rights included in transfer: <u>2 (2a)</u> Subtract 1 from the number in 3a above: <u>1 (2b)</u> <i>If only one water right this will be 0</i> Multiply line 2b by \$310.00 and enter » » » » » » » » » » » » » » » »	2	310.00
3	Do you propose to change the place of use for a non-irrigation use? ☐ No: enter 0 on line 3 » » » » » » » » » » » » » » » » ☒ Yes: enter the cfs for the portions of the rights to be transferred: <u>0.15 (3a)</u> Subtract 1.0 from the number in 3a above: <u>-0.85 (3b)</u> If 3b is 0, enter 0 on line 3 » » » » » » » » » » » » » » » » If 3b is greater than 0, round up to the nearest whole number: <u>0 (3c)</u> and multiply 4c by \$210.00, then enter on line 3	3	0
4	Do you propose to change the place of use for an irrigation use? ☒ No: enter 0 on line 4 » » » » » » » » » » » » » » » » ☐ Yes: enter the number of acres in the footprint of the place of use for the portions of the rights to be transferred: _____ (4a) Multiply the number of acres in 4a above by \$2.70 and enter on line 4 » »	4	0
5	Add entries on lines 1 through 4 above » » » » » » » » » » » Subtotal:	5	1260.00
6	Is this transfer: ☐ necessary to complete a project funded by the Oregon Watershed Enhancement Board (OWEB) under ORS 541.932? ☐ endorsed in writing by ODFW as a change that will result in a net benefit to fish and wildlife habitat? If one or more boxes is checked, multiply line 5 by 0.5 and enter on line 6 »	6	0
7	Subtract line 6 from line 5 » » » » » » » » » » » Transfer Fee:	7	1260.00

FEE WORKSHEET for TEMPORARY DROUGHT TRANSFERS			
1	Base Fee (includes drought application and recording fee for up to 1 cfs)	1	\$200.00
2	Enter the cfs for the portions of the rights to be transferred (see example below*): _____ (2a) Subtract 1.0 from the number in 2a above: _____ (2b) If 2b is 0, enter 0 on line 2 » » » » » » » » » » » » » » » » If 2b is greater than 0, round up to the nearest whole number: _____ (2c) and multiply 2c by \$50, then enter on line 2 » » » » » » » » » »	2	
3	Add entries on lines 1 through 2 above » » » » » » » » » » » Transfer Fee:	3	

*Example for Line 2a calculation to transfer 45.0 acres of Primary Certificate 12345 (total 1.25 cfs for 100 acres) and 45.0 acres of Supplemental Certificate 87654 (1/80 cfs per acre) on the same land:

1. Divide total authorized cfs by total acres in the water right (for C12345, $1.25 \text{ cfs} \div 100 \text{ ac}$); then multiply by the number of acres to be transferred to get the transfer cfs ($\times 45 \text{ ac} = 0.56 \text{ cfs}$).
2. If the water right certificate does not list total cfs, but identifies the allowable use as 1/40 or 1/80 of a cfs per acre; multiply number of acres proposed for change by either 0.025 (1/40) or 0.0125 (1/80). (For C87654, $45.0 \text{ ac} \times 0.0125 \text{ cfs/ac} = 0.56 \text{ cfs}$)
3. Add cfs for the portions of water rights on all the land included in the transfer; however **do not count cfs for supplemental rights on acreage for which you have already calculated the cfs fee for the primary right on the same land**. The fee should be assessed only once for each "on the ground" acre included in the transfer. (In this example, blank 2a would be only 0.56 cfs, since both rights serve the same 45.0 acres. Blank 2b would be 0 and Line 2 would then also become 0).

Received by OWRD

JUN 09 2025

Part 4 of 5 – Applicant Information and Signature

Applicant Information


APPLICANT/BUSINESS NAME Oregon Caves National Monument (National Park Service)			PHONE NO. 541-415-2428	ADDITIONAL CONTACT NO. Joshua Haggett
ADDRESS 19000 Caves Hwy.				FAX NO.
CITY Cave Junction	STATE OR	ZIP 97523	E-MAIL joshua_haggett@nps.gov	
BY PROVIDING AN E-MAIL ADDRESS, CONSENT IS GIVEN TO RECEIVE ALL CORRESPONDENCE FROM THE DEPARTMENT ELECTRONICALLY. COPIES OF THE FINAL ORDER DOCUMENTS WILL ALSO BE MAILED.				

Agent Information – The agent is authorized to represent the applicant in all matters relating to this application.

AGENT/BUSINESS NAME Jeremy Curtis			PHONE NO. 541-415-2289	ADDITIONAL CONTACT NO.
ADDRESS 19000 Caves Hwy.				FAX NO.
CITY Cave Junction	STATE OR	ZIP 97523	E-MAIL jeremy_curtis@nps.gov	
BY PROVIDING AN E-MAIL ADDRESS, CONSENT IS GIVEN TO RECEIVE ALL CORRESPONDENCE FROM THE DEPARTMENT ELECTRONICALLY. COPIES OF THE FINAL ORDER DOCUMENTS WILL ALSO BE MAILED.				

Explain in your own words what you propose to accomplish with this transfer application and why: Improve water quality, infrastructure and efficiency of the domestic and fire protection system of the National Park Service, Oregon Caves National Monument through an point of diversion change to certificate 29525 and an additional point of diversion and place of use change to certificate 26542. Temporary transfer needed for additional point of diversion during construction; a permanent transfer will occur post construction. This is necessary due to the length of pipeline to construct and the remote location. If you need additional space, continue on a separate piece of paper and attach to the application as "Attachment 1".

I (we) affirm that the information contained in this application is true and accurate.

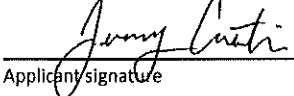 Applicant signature	Jeremy Curtis Print Name (and Title if applicable)	Digitally signed by Jeremy Curtis Date: 2024.11.27 12:21:12 -08'00' Date
_____ Applicant signature	_____ Print Name (and Title if applicable)	_____ Date

Is the applicant the sole owner of the land on which the water right, or portion thereof, proposed for transfer is located? ☒ Yes ☐ No

If NO, include signatures of all landowners (and mailing and/or e-mail addresses if different than the applicant's) or attach affidavits of consent from all landowners or individuals/entities (and mailing and/or e-mail addresses) to which the water right(s) has been conveyed.

Received by OWRD

JUN 09 2025


Salem, OR

☐ Check here if any of the water rights proposed for transfer are or will be located within or served by an irrigation or other water district. (NOTE: If this box is checked, you must complete and attach Supplemental Form D.)

DISTRICT NAME	ADDRESS	
CITY	STATE	ZIP

☐ Check here if water for any of the rights supplied under a water service agreement or other contract for stored water with a federal agency or other entity.

ENTITY NAME	ADDRESS	
CITY	STATE	ZIP

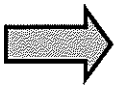

To meet State Land Use Consistency Requirements, you must list all local governments (each county, city, municipal corporation, or tribal government) within whose jurisdiction water will be diverted, conveyed and/or used.

ENTITY NAME Josephine County Planning	ADDRESS 710 NW Dimmick ST.	
CITY Grants Pass	STATE OR	ZIP 97526

ENTITY NAME	ADDRESS	
CITY	STATE	ZIP

Received by OWRD
JUN 09 2025
Salem, OR

Part 5 of 5 – Water Right Information

Please use a separate Part 5 for each water right being changed. See instructions on page 6, to copy and paste additional Part 5s, or to add rows to tables within the form.

Water Right Certificate # **26542**

Received by OWRD

Description of Water Delivery System

JUN 09 2025

System capacity: **0.15** cubic feet per second (cfs) OR
_____ gallons per minute (gpm)

Salem, OR

Describe the current water delivery system or the system that was in place at some time within the last five years. Include information on the pumps, canals, pipelines, and sprinklers used to divert, convey, and apply the water at the authorized place of use. **An underground infiltration system in stream bed has been in place and a gravity flow pipe to the place of use has been functioning since 1934.**

Table 1. Location of Authorized and Proposed Point(s) of Diversion (POD) or Appropriation (POA)
(Note: If the POD/POA name is not specified on the certificate, assign it a name or number here.)

POD/POA Name or Number	Is this POD/POA Authorized on the Certificate or is it Proposed?	If POA, OWRD Well Log ID# (or Well ID Tag # L-___)	Twp		Rng		Sec		¼ ¼		Tax Lot, DLC or Gov't Lot	Measured Distances (from a recognized survey corner)
2	☒ Authorized ☐ Proposed		40	S	6	W	10	NE	NE	100	Not stated in certificate 26542. Record per permit S11389; from the the Quarter Corner common to Sections 10 and 11; S 260 ft. & W 245 ft.	
3	☐ Authorized ☒ Proposed		40	S	6	W	10	SE	N W	100	From NW CORNER of Section 10 S 1730 ft. & E 1900 ft.	
	☐ Authorized ☐ Proposed											
	☐ Authorized ☐ Proposed											

Check all type(s) of temporary change(s) proposed below (change "CODES" are provided in parentheses):

- | | |
|--|---|
| ☒ Place of Use (POU) | ☐ Appropriation/Well (POA) |
| ☐ Point of Diversion (POD) | ☐ Additional Point of Appropriation (APOA) |
| ☒ Additional Point of Diversion (APOD) | |

Check all type(s) of temporary change(s) due to drought proposed below (change "CODES" are provided in parentheses):

- | | |
|---|---|
| ☐ Place of Use (POU) | ☐ Point of Appropriation/Well (POA) |
| ☐ Character of Use (USE) | ☐ Additional Point of Appropriation (APOA) |
| ☐ Point of Diversion (POD) | ☐ Additional Point of Diversion (APOD) |

Please use and attach additional pages of Table 2 as needed.
See page 6 for instructions.

Do you have questions about how to fill-out the tables?
Contact the Department at 503-986-0900 and ask for Transfer Staff.

Table 2. Description of Temporary Changes to Water Right Certificate # 26542

List only the part of the right that will be changed. For the acreage in each ¼ ¼, list the change proposed. If more than one change, specify the acreage associated with each change. If more than one POD/POA, specify the acreage associated with each POD/POA.

AUTHORIZED (the "from" or "off" lands) The listing that appears on the Certificate BEFORE PROPOSED CHANGES List only that part or portion of the water right that will be changed.											Proposed Changes (see "CODES" from previous page)	PROPOSED (the "to" or "on" lands) The listing as it would appear AFTER PROPOSED CHANGES are made.										
Twp	Rng	Sec	¼ ¼	Tax Lot	Gvt Lot or DLC	Acres	Type of USE listed on Certificate	POD(s) or POA(s) (name or number from Table 1)	Priority Date	Twp		Rng	Sec	¼ ¼	Tax Lot	Gvt Lot or DLC	Acres	New Type of USE	POD(s)/ POA(s) to be used (from Table 1)	Priority Date		
EXAMPLE																						
2	S	9	E 15 NE NW	100		15.0	Irrigation	POD #1 POD #2	1901	POU/POD	2	S	9	E 1 NW NW	500	1	10.0		POD #5	1901		
"	"	"	"	"	"	"	EXAMPLE	"	"	"	2	S	9	E 2 SW NW	500		5.0		POD #6	1901		
40	S	6	W 10 NE SE	100			Domestic, Hotel, Fire Protection	POD 2	9/8/ 1934	APOD/POU	40	S	6	W 10 NW NE	100			No Change	POD 3	9/8/1934		
40	S	6	W 10 NE SE	100			Domestic, Hotel, Fire Protection	POD 2	9/8/ 1934	NO CHANGE	40	S	6	W 10 NE SE	100			No Change	POD 2	9/8/1934		
TOTAL ACRES						N/A																
							TOTAL ACRES N/A															

Will all of the proposed changes affect the entire water right?

- ☐ Yes Complete only the Proposed ("to" lands) section of Table 2 on the next page. Use the "CODES" listed above to describe the proposed changes.
- ☒ No Complete all of Table 2 to describe the portion of the water right to be changed.

Received by OWRD

JUN 09 2025

Salem, OR

Part 5 of 5 – Water Right Information

Please use a separate Part 5 for each water right being changed. See instructions on page 6, to copy and paste additional Part 5s, or to add rows to tables within the form.

Water Right Certificate # **29525**

Received by OWRD

Description of Water Delivery System

JUN 09 2025

System capacity: 0.01 cubic feet per second (cfs) OR
_____ gallons per minute (gpm)

Salem, OR

Describe the current water delivery system or the system that was in place at some time within the last five years. Include information on the pumps, canals, pipelines, and sprinklers used to divert, convey, and apply the water at the authorized place of use. **An underground infiltration system in stream bed has been in place and a gravity flow pipe to the place of use has been functioning since 1960.**

Table 1. Location of Authorized and Proposed Point(s) of Diversion (POD) or Appropriation (POA)
(Note: If the POD/POA name is not specified on the certificate, assign it a name or number here.)

POD/POA Name or Number	Is this POD/POA Authorized on the Certificate or Is it Proposed?	If POA, OWRD Well Log ID# (or Well ID Tag # L-___)	Twp	Rng	Sec	¼	¼	Tax Lot, DLC or Gov't Lot	Measured Distances (from a recognized survey corner)
1	☒ Authorized ☐ Proposed		40 S	6 W	10	NE	NE	100	Not stated in certificate S29525 per permit S26663 and scaled from certificate S29525 Map, from the NW CORNER of Section 10; S 536 ft. & E 108 ft.
3	☐ Authorized ☒ Proposed		40 S	6 W	10	SE	N W	100	From NW CORNER of Section 10 S 1730 ft. & E 1900 ft.
	☐ Authorized ☐ Proposed								
	☐ Authorized ☐ Proposed								

Check all type(s) of temporary change(s) proposed below (change "CODES" are provided in parentheses):

- | | |
|--|---|
| ☐ Place of Use (POU) | ☐ Appropriation/Well (POA) |
| ☐ Point of Diversion (POD) | ☐ Additional Point of Appropriation (APOA) |
| ☒ Additional Point of Diversion (APOD) | |

Check all type(s) of temporary change(s) due to drought proposed below (change "CODES" are provided in parentheses):

- | | |
|---|---|
| ☐ Place of Use (POU) | ☐ Point of Appropriation/Well (POA) |
| ☐ Character of Use (USE) | ☐ Additional Point of Appropriation (APOA) |
| ☐ Point of Diversion (POD) | ☐ Additional Point of Diversion (APOD) |

Will all of the proposed changes affect the entire water right?

- ☒ Yes Complete only the Proposed ("to" lands) section of Table 2 on the next page. Use the "CODES" listed above to describe the proposed changes.
- ☐ No Complete all of Table 2 to describe the portion of the water right to be changed.

Received by OWRD

JUN 09 2025

Salem, OR

Please use and attach additional pages of Table 2 as needed.
See page 6 for instructions.

Do you have questions about how to fill-out the tables?
Contact the Department at 503-986-0900 and ask for Transfer Staff.

Table 2. Description of Temporary Changes to Water Right Certificate # 29525

List only the part of the right that will be changed. For the acreage in each ¼ ¼, list the change proposed. If more than one change, specify the acreage associated with each change. If more than one POD/POA, specify the acreage associated with each POD/POA.

AUTHORIZED (the "from" or "off" lands) The listing that appears on the Certificate BEFORE PROPOSED CHANGES List only that part or portion of the water right that will be changed.													Proposed Changes (see "CODES" from previous page)	PROPOSED (the "to" or "on" lands) The listing as it would appear AFTER PROPOSED CHANGES are made.									
Twp	Rng	Sec	¼ ¼	Tax Lot	Gvt Lot or DLC	Acres	Type of USE listed on Certificate	POD(s) or POA(s) (name or number from Table 1)	Priority Date	Twp	Rng	Sec		¼ ¼	Tax Lot	Gvt Lot or DLC	Acres	New Type of USE	POD(s)/ POA(s) to be used (from Table 1)	Priority Date			
EXAMPLE																							
2	S	9	E 15 NE NW	100		15.0	Irrigation	POD #1 POD #2	1901	POU/POD	2	S	9	E 1 NW NW	500	1	10.0		POD #5	1901			
"	"	"	"	"	"	"	EXAMPLE	"	"	"	2	S	9	E 2 SW NW	500		5.0		POD #6	1901			
40	S	6	W 9 NE NE	100			Domestic, Fire Protection	POD 1	3/23/ 1960	APOD	40	S	6	W 9 NE NE	100			No Change	POD 3	3/23/1960			
TOTAL ACRES						N/A																	
							TOTAL ACRES N/A																

Additional remarks:Certificate 29525 is a change in the point of diversion from an unammed upland tributary of Lake Creek for to Lake Creek itself; this is a downstream move allowing for water to remain in the unammed upland tributary of Lake Creek improving habitat. Certificate 26542 is an additional point of diversion which is downstream of the authorized point of diversion and for a place of use change from this additonal point of diversion. The impetus behind these changes is water quality as the use of this water is for domestic purposes for Oregon Caves National Monument's domestic uses (residences, headquarters, offices, concession area,campgrounds, day use areas, visitor center, etc), hotel, and fire protection. The National Park Service has engineered a new low flow fish friendly infiltration gallery diversion and pipeline delivery system of which plans are attached to this application. Approval of this application improves the water quality for domestic water and reliability for fire protection puproses for the Oregon Caves National Monument and leaves water in stream for longer as all are downstream diversion moves from the authoized diversion locations The additional point of diversion is only temporary until construction is complete. A permanent transfer application will be completed in the future.

Received by OWRD

JUN 09 2025

Salem, OR

For Place of Use Changes

Are there other water right certificates, water use permits or ground water registrations associated with the "from" or the "to" lands? ☐ Yes ☒ No

If YES, list the certificate, water use permit, or ground water registration numbers: _____

Pursuant to ORS 540.525, any "layered" water use such as an irrigation right that is supplemental to a primary right proposed for temporary transfer can be included in the transfer or remain unused on the authorized place of use. If the primary water right does not revert soon enough to allow use of the supplemental right within five years, the supplemental right shall become subject to cancellation for nonuse under ORS 540.610.

If a change in point(s) of appropriation (well(s)) or additional point(s) of appropriation is necessary to convey the water to the new temporary place of use you must provide:

- ☐ Well log(s) for each authorized and proposed well(s) that are clearly labeled and associated with the corresponding well(s) in Table 1 above and on the accompanying application map. (Tip: You may search for well logs on the Department's web page at: http://apps.wrd.state.or.us/apps/gw/well_log/Default.aspx)

AND/OR

- ☐ Describe the construction of the authorized and proposed well(s) in Table 3 below for any well that does not have a well log. For a *proposed well(s) not yet constructed or built*, provide "a best estimate" for each requested information element in the table. The Department recommends you consult a licensed well driller, geologist, or certified water right examiner to assist with assembling the information necessary to complete Table 3.

Table 3. Construction of Point(s) of Appropriation

Any well(s) in this listing must be clearly tied to corresponding well(s) described in Table 1 and shown on the accompanying application map. Failure to provide the information will delay the processing of your transfer application until it is received. The information is necessary for the Department to assess whether the proposed well(s) will access the same source aquifer as the authorized point(s) of appropriation (POA). The Department is prohibited by law from approving POA changes that do not access the same source aquifer.

Proposed or Authorized POA Name or Number	Is well already built? (Yes or No)	If an existing well, OWRD Well ID Tag No. L- ____	Total well depth	Casing Diameter	Casing Intervals (feet)	Seal depth(s) (intervals)	Perforated or screened intervals (in feet)	Static water level of completed well (in feet)	Source aquifer (sand, gravel, basalt, etc.)	Well - specific rate (cfs or gpm). If less than full rate of water right

Received by OWRD

JUN 09 2025

Salem, OR TACS

Application for Water Right Transfer Evidence of Use Affidavit



Oregon Water Resources Department
725 Summer Street NE, Suite A
Salem, Oregon 97301-1266
(503) 986-0900
www.wrd.state.or.us

Please print legibly or type. Be as specific as possible. Attach additional pages if you need more spacing.
Supporting documentation must be attached.

State of Oregon)
) ss
County of JOSEPHINE

I, _____, in my capacity as _____,

mailing address _____

telephone number (____) _____, being first duly sworn depose and say:

1. My knowledge of the exercise or status of the water right is based on (check one):

☒ Personal observation

☐ Professional expertise

Received by OWRD

JUN 09 2025

2. I attest that:

☒ Water was used during the previous five years on the entire place of use for
Certificate # 26542; OR

Salem, OR

☐ My knowledge is specific to the use of water at the following locations within the last five years:

Certificate #	Township	Range	Mer	Sec	¼ ¼	Gov't Lot or DLC	Acres (if applicable)

OR

☐ Confirming Certificate # _____ has been issued within the past five years; OR

☐ Part or all of the water right was leased instream at some time within the last five years. The
instream lease number is: _____ (Note: If the entire right proposed for
transfer was not leased, additional evidence of use is needed for the portion not leased instream.); OR

☐ The water right is not subject to forfeiture and documentation that a presumption of forfeiture for non-use
would be rebutted under ORS 540.610(2) is attached.

☐ Water has been used at the actual current point of diversion or appropriation for more than
10 years for Certificate # _____ (For Historic POD/POA Transfers)

(continues on reverse side)

3. The water right was used for: (e.g., crops, pasture, etc.): DOMESTIC, HOTEL, FIRE PROTECTION

4. I understand that if I do not attach one or more of the documents shown in the table below to support the above statements, my application will be considered incomplete.

Signature of Affiant

Date

Signed and sworn to (or affirmed) before me this ____ day of _____, 20____.

Received by OWRD

JUN 09 2025

Notary Public for Oregon

Salem, OR

My Commission Expires: _____

Supporting Documents	Examples
☐ Copy of a water right certificate that has been issued within the last five years. (not a remaining right certificate)	Copy of confirming water right certificate that shows issue date
☐ Copies of receipts from sales of irrigated crops or for expenditures related to use of water	• Power usage records for pumps associated with irrigation use • Fertilizer or seed bills related to irrigated crops • Farmers Co-op sales receipt
☐ Records such as FSA crop reports, irrigation district records, NRCS farm management plan, or records of other water suppliers	• District assessment records for water delivered • Crop reports submitted under a federal loan agreement • Beneficial use reports from district • IRS Farm Usage Deduction Report • Agricultural Stabilization Plan • CREP Report
☒ Aerial photos containing sufficient detail to establish location and date of photograph	Multiple photos can be submitted to resolve different areas of a water right. If the photograph does not print with a "date stamp" or without the source being identified, the date of the photograph and source should be added. Sources for aerial photos: OSU – www.oregonexplorer.info/imagery OWRD – www.wrd.state.or.us Google Earth – earth.google.com TerraServer – www.terraserver.com
☐ Approved Lease establishing beneficial use within the last 5 years	Copy of instream lease or lease number

29525 PLACE OF USE

Google Earth

Image © 2024 Airbus

600 ft

N

Lake

Application for Water Right Transfer Evidence of Use Affidavit



Oregon Water Resources Department
725 Summer Street NE, Suite A
Salem, Oregon 97301-1266
(503) 986-0900
www.wrd.state.or.us

Please print legibly or type. Be as specific as possible. Attach additional pages if you need more spacing.
Supporting documentation must be attached.

State of Oregon)
) ss
County of JOSEPHINE

I, _____, in my capacity as _____,

mailing address _____

telephone number (____) _____, being first duly sworn depose and say:

1. My knowledge of the exercise or status of the water right is based on (check one):

☒ Personal observation

☐ Professional expertise

Received by OWRD

JUN 09 2025

2. I attest that:

☒ Water was used during the previous five years on the entire place of use for
Certificate # 29525; OR

Salem, OR

☐ My knowledge is specific to the use of water at the following locations within the last five years:

Certificate #	Township		Range		Mer	Sec	¼ ¼	Gov't Lot or DLC	Acres (if applicable)

OR

☐ Confirming Certificate # _____ has been issued within the past five years; OR

☐ Part or all of the water right was leased instream at some time within the last five years. The
instream lease number is: _____ (Note: If the entire right proposed for
transfer was not leased, additional evidence of use is needed for the portion not leased instream.); OR

☐ The water right is not subject to forfeiture and documentation that a presumption of forfeiture for non-use
would be rebutted under ORS 540.610(2) is attached.

☐ Water has been used at the actual current point of diversion or appropriation for more than
10 years for Certificate # _____ (For Historic POD/POA Transfers)

(continues on reverse side)

3. The water right was used for: (e.g., crops, pasture, etc.): DOMESTIC, FIRE PROTECTION

4. I understand that if I do not attach one or more of the documents shown in the table below to support the above statements, my application will be considered incomplete.

Signature of Affiant

Date

Signed and sworn to (or affirmed) before me this ____ day of _____, 20 ____.

Received by OWRD

JUN 09 2025

Salem, OR

Notary Public for Oregon

My Commission Expires: _____

Supporting Documents	Examples
☐ Copy of a water right certificate that has been issued within the last five years. (not a remaining right certificate)	Copy of confirming water right certificate that shows issue date
☐ Copies of receipts from sales of irrigated crops or for expenditures related to use of water	• Power usage records for pumps associated with irrigation use • Fertilizer or seed bills related to irrigated crops • Farmers Co-op sales receipt
☐ Records such as FSA crop reports, irrigation district records, NRCS farm management plan, or records of other water suppliers	• District assessment records for water delivered • Crop reports submitted under a federal loan agreement • Beneficial use reports from district • IRS Farm Usage Deduction Report • Agricultural Stabilization Plan • CREP Report
☒ Aerial photos containing sufficient detail to establish location and date of photograph	Multiple photos can be submitted to resolve different areas of a water right. If the photograph does not print with a "date stamp" or without the source being identified, the date of the photograph and source should be added. Sources for aerial photos: OSU – www.oregonexplorer.info/imagery OWRD – www.wrd.state.or.us Google Earth – earth.google.com TerraServer – www.terra-server.com
☐ Approved Lease establishing beneficial use within the last 5 years	Copy of instream lease or lease number

29525 PLACE OF USE

Google Earth

Image © 2024 Airbus

600 ft



Lake O

STATE OF OREGON
COUNTY OF JOSEPHINE
CERTIFICATE OF WATER RIGHT

This Is to Certify, That UNITED STATES OF AMERICA
OREGON CAVES NATIONAL MONUMENT

of Box 672, Medford, State of Oregon, has made proof to the satisfaction of the STATE ENGINEER of Oregon, of a right to the use of the waters of an unnamed stream a tributary of Lake Creek for the purpose of domestic use of one family and fire protection under Permit No. 26663 of the State Engineer, and that said right to the use of said waters has been perfected in accordance with the laws of Oregon; that the priority of the right hereby confirmed dates from March 23, 1960

that the amount of water to which such right is entitled and hereby confirmed, for the purposes aforesaid, is limited to an amount actually beneficially used for said purposes, and shall not exceed 0.01 cubic foot per second

or its equivalent in case of rotation, measured at the point of diversion from the stream. The point of diversion is located in the NW $\frac{1}{4}$ NW $\frac{1}{4}$, Section 10, T. 40 S., R. 6 W., W. M.

The amount of water used for irrigation, together with the amount secured under any other right existing for the same lands, shall be limited to - - - - - of one cubic foot per second per acre,

and shall conform to such reasonable rotation system as may be ordered by the proper state officer.

A description of the place of use under the right hereby confirmed, and to which such right is appurtenant, is as follows:

NE $\frac{1}{4}$ NE $\frac{1}{4}$
Section 9
T. 40 S., R. 6 W., W. M.

Received by OWRD

JUN 09 2025

Salem, OR

The right to the use of the water for the purposes aforesaid is restricted to the lands or place of use herein described.

WITNESS the signature of the State Engineer, affixed

this date. MARCH 9 1962


LEWIS A. STANLEY

State Engineer

Recorded in State Record of Water Right Certificates, Volume 21, page 29525

RECEIVED
JUN 10 1961
STEIMER
JUL 12 1961

TWP 40 S R 6 WWM

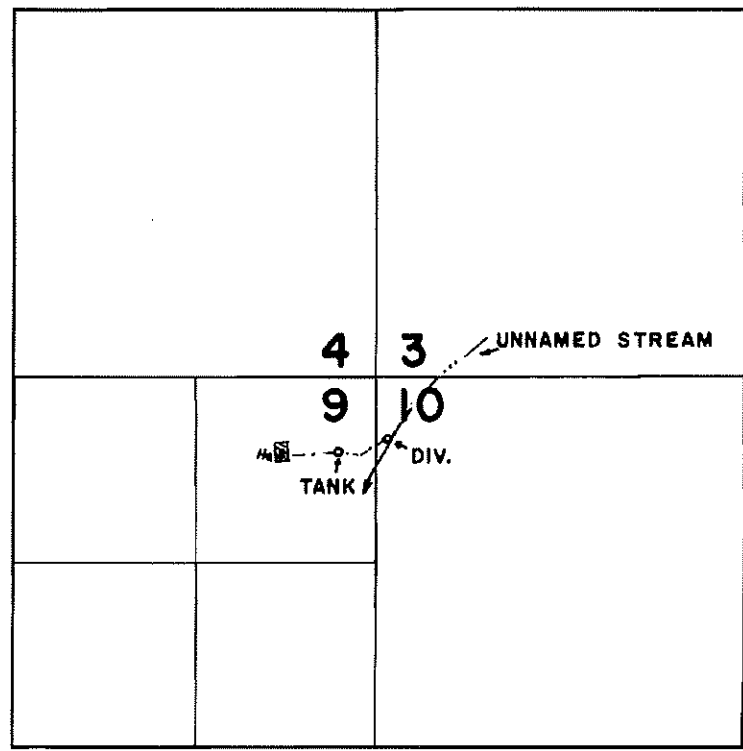

FINAL PROOF SURVEY
under

Application No. 33771 Permit No. 26663

In name of
UNITED STATES OF AMERICA
OREGON CAVES NATIONAL MONUMENT

Surveyed Sept. 27 1961 By Steimer

Received by OWRD
JUN 09 2025
Salem, OR

RECEIVED
MAR 23 1960
STATE ENGINEER
SALEM, OREGON

Permit No. 26663

APPLICATION FOR PERMIT

To appropriate the Public Waters of the State of Oregon

I, Otto M. Brown, for the United States of America
of Oregon Caves National Monument, Box 672, Medford,
Oregon (Mailing address)
do hereby make application for a permit to appropriate the
following described public waters of the State of Oregon, SUBJECT TO EXISTING RIGHTS:

If the applicant is a corporation, give date and place of incorporation

1. The source of the proposed appropriation is unnamed stream, tributary to Lake Creek,
a tributary of Cave Creek (Name of stream),
a tributary of Sucker Creek

2. The amount of water which the applicant intends to apply to beneficial use is .01
cubic feet per second.
(If water is to be used from more than one source, give quantity from each)

**3. The use to which the water is to be applied is domestic and fire protection
(Irrigation, power, mining, manufacturing, domestic supplies, etc.)

4. The point of diversion is located 536 ft. S. and 108 ft. E. from the N.W.
corner of Section 10, Township 40 S, Range 6 W, WM
(Section or subdivision)

Received by OWRD

JUN 09 2025

(If preferable, give distance and bearing to section corner)

Salem, OR

(If there is more than one point of diversion, each must be described. Use separate sheet if necessary)
being within the NW 1/4, NW 1/4 of Sec. 10, Tp. 40 S.
(Give smallest legal subdivision) (N. or S.)

R. 6W, W. M., in the county of Josephine
(E. or W.)

5. The pipeline (Main ditch, canal or pipe line) to be 1039
in length, terminating in the NE 1/4, NE 1/4 of Sec. 9, Tp. 40S.
(Smallest legal subdivision) (Miles or feet)
(N. or S.)

R. 6W, W. M., the proposed location being shown throughout on the accompanying map.
(E. or W.)

DESCRIPTION OF WORKS

Diversion Works—

6. (a) Height of dam _____ feet, length on top _____ feet, length at bottom
_____ feet; material to be used and character of construction underground infiltration
system in stream bed consisting of 50 feet of open joint pipe.
(Loose rock, concrete, masonry,
rock and brush, timber crib, etc., wasteway over or around dam)

(b) Description of headgate None
(Timber, concrete, etc., number and size of openings)

(c) If water is to be pumped give general description not pumped.
(Size and type of pump)

(Size and type of engine or motor to be used, total head water is to be lifted, etc.)

*A different form of application is provided where storage works are contemplated.

**Application for permits to appropriate water for the generation of electricity, with the exception of municipalities, must be made to the Hydroelectric Commission. Either of the above forms may be secured, without cost, together with instructions by addressing the State Engineer, Salem, Oregon.

Canal System or Pipe Line—

7. (a) Give dimensions at each point of canal where materially changed in size, stating miles from headgate. At headgate: width on top (at water line) Does not apply feet; width on bottom Does not apply feet; depth of water Does not apply feet; grade Does not apply feet fall per one thousand feet.

(b) At _____ miles from headgate: width on top (at water line) _____ feet; width on bottom _____ feet; depth of water _____ feet; grade _____ feet fall per one thousand feet.

(c) Length of pipe, 1835 ft.; size at intake, 2 in.; size at 610 ft.
from intake 6 in.; size at place of use 6 in.; difference in elevation between
intake and place of use, 130 ft. Is grade uniform? No. Estimated capacity,
0.043 sec. ft. controlling grade of 2" pipe, 17.1 ft per 1000'

8. Location of area to be irrigated, or place of use .

[illegible]

(If more space required, attach separate sheet)

(a) Character of soil

(b) Kind of crops raised

Power or Mining Purposes—

9. (a) Total amount of power to be developed theoretical horsepower.

(b) Quantity of water to be used for power sec. ft.

(c) Total fall to be utilized feet.

(d) The nature of the works by means of which the power is to be developed

(e) Such works to be located in _____ of Sec. _____
(Legal subdivision)

Tp. _____, R. _____, W. M. _____
(No. H. or B.) (No. E. or W.)

(f) Is water to be returned to any stream?

(g) If so, name stream and locate point of return

Sec. _____ Tp. _____ R. _____ W. M. _____

(h) The use to which power is to be applied is

(i) The nature of the mines to be served _____

10. (a) To supply the city of _____
 _____ County, having a present population of _____
 and an estimated population of _____ in 19____

(b) If for domestic use state number of families to be supplied One

(Answer questions 11, 12, 13, and 14 in all cases)

11. Estimated cost of proposed works, \$19,200

12. Construction work will begin on or before July 1, 1959

13. Construction work will be completed on or before June 30, 1960

14. The water will be completely applied to the proposed use on or before July 1, 1960

Otto M. Brown
 (Signature of applicant)
 Otto M. Brown
 Supt., Oregon Caves National Monument

Remarks: Water is to be appropriated by the United States and is to be
used by the National Park Service within Biskiyou National Forest under a
Memorandum of Understanding between the United States Forest Service and the
National Park Service, dated June 12, 1958, issued by H. C. Obye, Forest Supervisor,
Biskiyou National Forest to Thomas J. Williams, Superintendent of Crater Lake
National Park and Oregon Caves National Monument.

Nothing herein shall constitute a waiver of any other rights which
the United States may have to the same water.

Received by OWRD

JUN 09 2025

Salem, OR

STATE OF OREGON, }
 County of Marion, } ss.

This is to certify that I have examined the foregoing application, together with the accompanying maps and data, and return the same for _____

In order to retain its priority, this application must be returned to the State Engineer, with corrections on or before _____, 19____

WITNESS my hand this _____ day of _____, 19____

STATE ENGINEER

By _____

ASSISTANT

PERMIT

STATE OF OREGON

County of Marion

This is to certify that I have examined the foregoing application and do hereby grant the same, SUBJECT TO EXISTING RIGHTS and the following limitations and conditions:

The right herein granted is limited to the amount of water which can be applied to beneficial use and shall not exceed 0.01 cubic feet per second measured at the point of diversion from the stream, or its equivalent in case of rotation with other water users, from unnamed stream.

The use to which this water is to be applied is domestic use of one family and fire protection.

If for irrigation, this appropriation shall be limited to of one cubic foot per second or its equivalent for each acre irrigated.

Received by OWRD

JUN 09 2025

Salem, OR

and shall be subject to such reasonable rotation system as may be ordered by the proper state officer.

The priority date of this permit is March 23, 1960

Actual construction work shall begin on or before May 13, 1961 and shall

thereafter be prosecuted with reasonable diligence and be completed on or before October 1, 1962.

Complete application of the water to the proposed use shall be made on or before October 1, 1963.

WITNESS my hand this 13th day of May, 1960.

Lewis A. Stanley
STATE ENGINEER

Application No. 23971

Permit No. 26663

PERMIT

TO APPROPRIATE THE PUBLIC WATERS OF THE STATE OF OREGON

This instrument was first received in the office of the State Engineer at Salem, Oregon, on the 23 day of March 1960, at 4:00 o'clock P. M.

Returned to applicant:

Approved:

May 13, 1960

Recorded in book No. 72

26663

Permits on page

LEWIS A. STANLEY

STATE ENGINEER

Drainage Basin No. 15 page 79

Fees 20.00

State Printing Unit

STATE OF OREGON

COUNTY OF JOSEPHINE

CERTIFICATE OF WATER RIGHT

This Is to Certify, That THE UNITED STATES OF AMERICA

of Crater Lake National Park, Medford, State of Oregon, has made proof to the satisfaction of the STATE ENGINEER of Oregon of a right to the use of the waters of Lake Creek

a tributary of: Sucker Creek

for the purpose of

domestic, hotel and fire protection

under Permit No. 11389 of the State Engineer, and that said right to the use of said waters has been perfected in accordance with the laws of Oregon; that the priority of the right hereby confirmed dates from September 8, 1934.

that the amount of water to which such right is entitled and hereby confirmed, for the purposes aforesaid, is limited to an amount actually beneficially used for said purposes, and shall not exceed 0.15 cubic foot per second measured at the point of diversion from the stream,

or its equivalent in case of rotation.

The point of diversion is located in the NE $\frac{1}{4}$ SE $\frac{1}{4}$, Section 10, Township 40 South, Range 6 West, W.M.

The amount of water used for irrigation, together with the amount secured under any other right existing for the same lands, shall be limited to one cubic foot per second per acre,

and shall conform to such reasonable rotation system as may be ordered by the proper state officer.

A description of the place of use under the right hereby confirmed, and to which such right is appurtenant, is as follows:

SE $\frac{1}{4}$ SE $\frac{1}{4}$
Section 9
Township 40 South, Range 6 West, W.M.

This certificate is issued to correct and supersede that certain water right certificate issued to Oregon Caves National Monument and recorded in State Record of Water Right Certificates, Volume 10, Page 11631, so as to show the United States of America as the owner of the right described.

The right to the use of the water for the purposes aforesaid is restricted to the lands or place of use herein described.

After the expiration of fifty years from the date of this certificate or on the expiration of any federal power license issued in connection with this right, and after not less than two years' notice in writing to the holder hereof, the State of Oregon, or any municipality thereof, shall have the right to take over the dams, plants and other structures and all appurtenances thereto which have been constructed for the purpose of devoting to beneficial use the water rights specified herein, upon condition that before taking possession the State or municipality shall pay not to exceed the fair value of the property so taken, plus such reasonable damages, if any, to valuable, serviceable and dependable property of the holder of this certificate, not taken over, as may be caused by the severance therefrom of the property taken in accordance with the provisions of ~~section 47-508 Oregon Code 1930~~ ORS 537.290.

Received by OWRD WITNESS the signature of the State Engineer, affixed

JUN 09 2025

this 23rd day of February, 1960.

Salem, OR

LEWIS A. STANLEY

State Engineer

Recorded in State Record of Water Right Certificates, Volume 18, page 26542

No Final Proof Map Available
See Permit Map
through
OWRD WrisQuery page

All Scanned Documents

Received by OWRD

JUN 09 2025

Salem, OR

Correction CERTIFICATE NO. 26542

CERTIFICATE NO. 11631

*APPLICATION FOR A PERMIT

To appropriate the Public Waters of the State of Oregon

I, David H. Canfield, Acting Superintendent, Oregon Caves National Monument
 of Medford (Postoffice), County of Jackson,
 State of Oregon, do hereby make application for a permit to appropriate the
 following described public waters of the State of Oregon, SUBJECT TO EXISTING RIGHTS:

If the applicant is a corporation, give date and place of incorporation

1. The source of the proposed appropriation is Lake Creek, a tributary of Sucker Creek
 (Name of stream)
 thence, a tributary of Illinois River

2. The amount of water which the applicant intends to apply to beneficial use is 0.15
 cubic feet per second.
 (If water is to be used from more than one source, give quantity from each)

**3. The use to which the water is to be applied is domestic and hotel supply including
 (Irrigation, power, mining, manufacturing, domestic supplies, etc.)
fire protection

4. The point of diversion is located 260 ft. South and 245 ft. West from the 1/4
 (N. or S.) (E. or W.)
 corner of Sections 10 and 11, T. 40 S., R. 6 W., W.M.
 (Section or subdivision)

(If preferable, give distance and bearing to section corner)

(If there is more than one point of diversion, each must be described. Use separate sheet if necessary)
 being within the NE 1/4 SE 1/4 of Sec. 10, Tp. 40 S.
 (Give smallest legal subdivision) (N. or S.)
R. 6 W., W. M., in the county of Josephine
 (E. or W.)

5. The 3" pipe line to be 8800 ft. approx.
 (Main ditch, canal or pipe line) (Miles or feet)
 in length, terminating in the SE 1/4 SE 1/4 of Sec. 9, Tp. 40 S.
 (Smallest legal subdivision) (N. or S.)
R. 6 W., W. M., the proposed location being shown throughout on the accompanying map.
 (E. or W.)

DESCRIPTION OF WORKS

DIVERSION WORKS—

6. (a) Height of dam 2 1/2 feet, length on top 18 feet, length at bottom
5 feet; material to be used and character of construction rubble masonry
 (Loose rock, concrete, masonry,
 rock and brush, timber crib, etc., wasteway over or around dam)

(b) Description of headgate 3" standard gate valve, outside screw stem and yoke
 (Timber, concrete, etc., number and size of openings)

(c) If water is to be pumped give general description
 (Size and type of pump)
 (Size and type of engine or motor to be used, total head water is to be lifted, etc.)

* A different form of application is provided where storage works are contemplated.

** Applications for permits to appropriate water for the generation of electricity, with the exception of municipalities, must be made to the Hydroelectric Commission. Either of the above forms may be secured, without cost, together with instructions by addressing the State Engineer, Salem, Oregon.

Received by OWRD

JUN 09 2025

Salem, OR

CANAL SYSTEM OR PIPE LINE—

(b) At no miles from headgate: width on top (at water line)
 feet; width on bottom feet; depth of water feet;
 grade feet fall per one thousand feet.

(c) Length of pipe, 8800 ft.; size at intake, 3" in.; size at 8100 ft. from intake 4 in.; size at place of use 4 in.; difference in elevation between intake and place of use, 480 ft. Is grade uniform? no Estimated capacity, 0.15 sec. ft.

8. Location of area to be irrigated, or place of use Concession Area at Oregon
Caves National Monument.

[illegible]

(a) *Character of soil*

(b) Kind of crops raised

POWER OR MINING PURPOSES—

9. (a) Total amount of power to be developed theoretical horsepower.

(b) Quantity of water to be used for power sec. ft.

(c) Total fall to be utilized feet.

(d) *The nature of the works by means of which the power is to be developed*

(e) Such works to be located in of Sec.....

Tr......, *R.*....., *W. M.*
(No. N. or S.) (No. E. or W.)

(f) Is water to be returned to any stream?
(Yes or No)

(g) If so, name stream and locate point of return

....., *Sec.*....., *Tr.*....., *R.*....., *W. M.*.....
(No. N. or S.) (No. E. or W.)

(h) The use to which power is to be applied is

(i) *The nature of the mines to be served*

MUNICIPAL OR DOMESTIC SUPPLY—

10. (a) To supply the city of Concession Area of Oregon Caves National Monument
Josephine County, having a present population of 500 guests daily
(Name of)
 and an estimated population of 1000 guests in 1939

(b) If for domestic use state number of families to be supplied See 10 (a.)

(Answer questions 11, 12, 13, and 14 in all cases)

11. Estimated cost of proposed works, \$ 7500.00

12. Construction work will begin on or before Oct. 1, 1934

13. Construction work will be completed on or before April 1, 1935

14. The water will be completely applied to the proposed use on or before April 1, 1935

David H. Canfield

(Signature of applicant)

Signed in the presence of us as witnesses:

(1) Don C. Fisher, Klamath Falls, Oregon
(Name) (Address of witness)

(2) Geo. F. Westbrook, Crater Lake Park, Oregon
(Name) (Address of witness)

Remarks: A 40,000 gal. reinforced concrete storage tank to be constructed
at a point approximately 200 feet in elevation above point of mean usage to act
as pressure regulator and auxiliary fire protection. Approximately 85% of all
waters diverted will revert to Sucker Creek as result of overflow, etc., by way
of another tributary.

Received by OWRD

JUN 09 2025

Salem, OR

STATE OF OREGON, }
 County of Marion, } ss.

This is to certify that I have examined the foregoing application, together with the accompanying maps and data, and return the same for

In order to retain its priority, this application must be returned to the State Engineer, with corrections on or before, 193.....

WITNESS my hand this day of, 193.....

STATE ENGINEER

Application No. 15515
Permit No. 11389

PERMIT
TO APPROPRIATE THE PUBLIC
WATERS OF THE STATE
OF OREGON

Division No. District No.

This instrument was first received in the
office of the State Engineer at Salem, Oregon,

on the 8th day of Sept.

1934, at 8:00 o'clock A.M.

Returned to applicant:

Corrected application received:

Approved:

October 16, 1934

Recorded in book No. 58 of

Permits on page 11389

CHAS. E. STRICKLIN

STATE ENGINEER

Drainage Basin No. 15 Page 581 B

Fees Paid \$10.00

Received by OWRD

JUN 09 2025

Salem, OR

STATE OF OREGON, } ss.
County of Marion. }

PERMIT

This is to certify that I have examined the foregoing application and do hereby grant the same,
subject to existing rights and the following limitations and conditions:

The right herein granted is limited to the amount of water which can be applied to beneficial use
and shall not exceed 0.15 cubic feet per second measured at the point of diversion from the
stream, or its equivalent in case of rotation with other water users, from
Lake Creek

The use to which this water is to be applied is Domestic, hotel and fire protection

If for irrigation, this appropriation shall be limited to * * * of one cubic foot per
second

and shall be subject to such reasonable rotation system as may be ordered by the proper state officer.

The priority date of this permit is September 8, 1934

Actual construction work shall begin on or before October 16, 1935 and shall
thereafter be prosecuted with reasonable diligence and be completed on or before
Oct. 1, 1936


Complete application of the water to the proposed use shall be made on or before
Oct. 1, 1937

WITNESS my hand this 16th day of October, 1934

CHAS. E. STRICKLIN

STATE ENGINEER

TOWNSHIP 40 , RANGE 6.W, W. M.

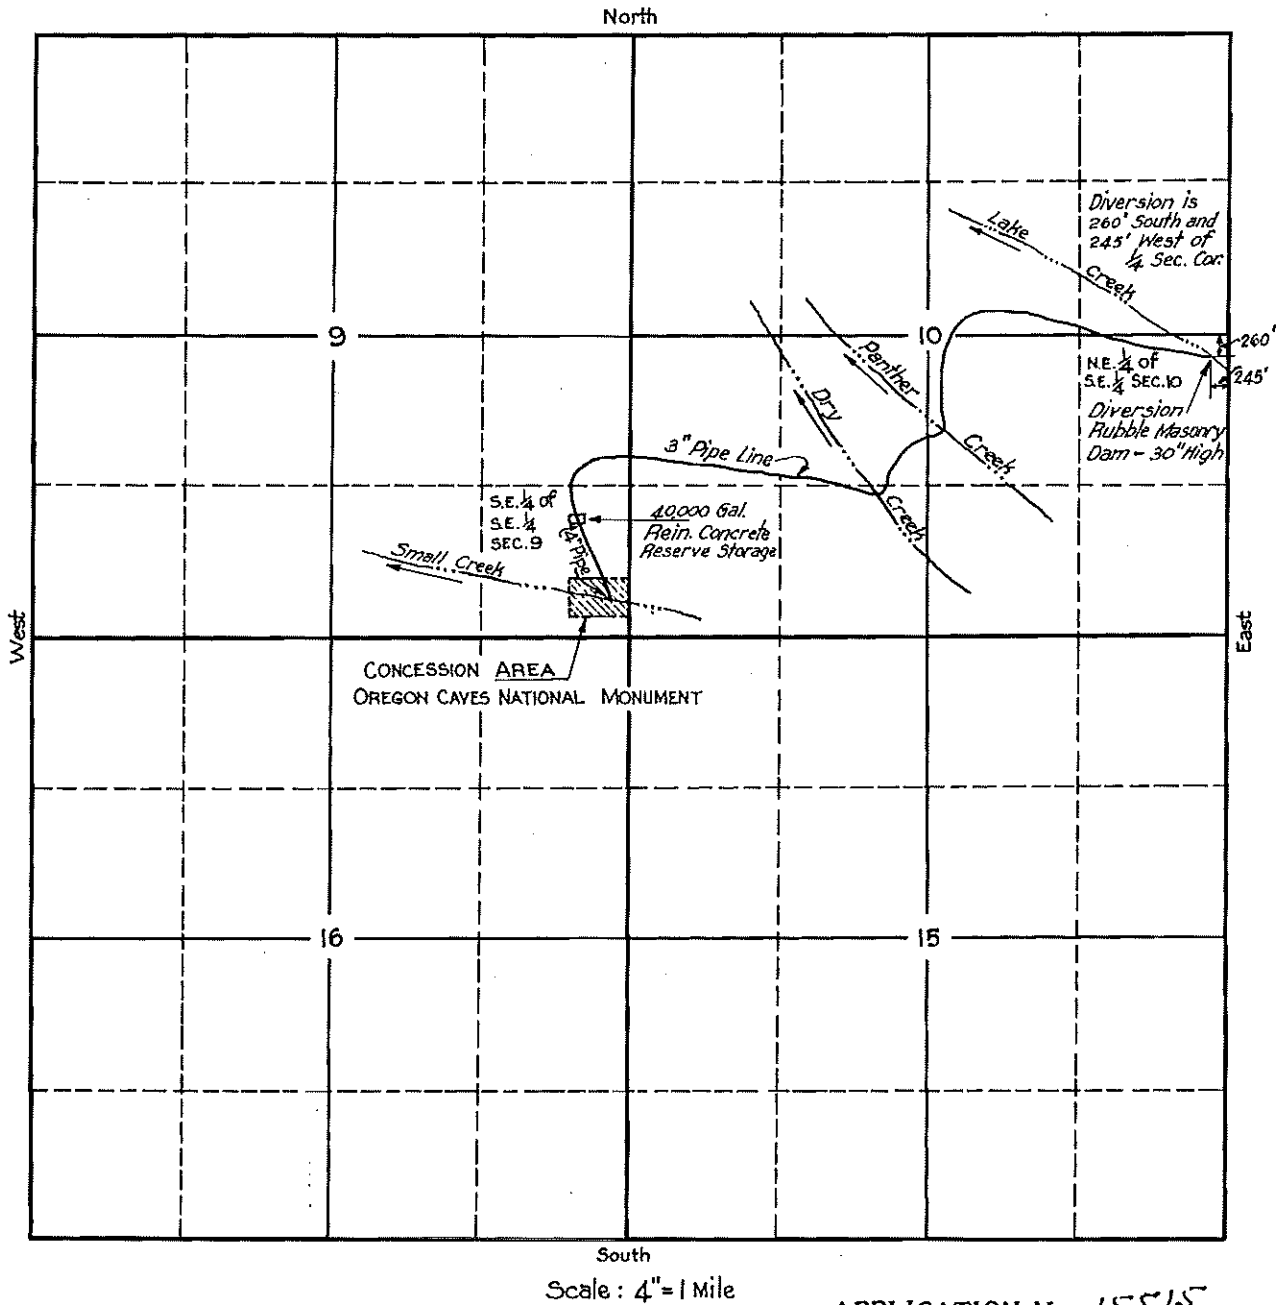

Scale : 4" = 1 Mile

APPLICATION No. 15515

PERMIT No. 11389

DEPARTMENT OF THE INTERIOR
NATIONAL PARK SERVICE

OREGON CAVES NAT. MONUMENT
MAP TO ACCOMPANY APPLICATION
FOR WATER RIGHTS IN THE STATE OF OREGON
OFFICE OF THE CHIEF ENGINEER
SAN FRANCISCO, CALIF.
AUGUST 1934.

Received by OWRD

JUN 09 2025

Salem, OR

NM
OC-4931

Application for Water Right Transfer Evidence of Use Affidavit



Oregon Water Resources Department
725 Summer Street NE, Suite A
Salem, Oregon 97301-1266
(503) 986-0900
www.wrd.state.or.us

Please print legibly or type. Be as specific as possible. Attach additional pages if you need more spacing.
Supporting documentation must be attached.

State of Oregon)
) ss

County of JOSEPHINE

I, Jasha Haggett, in my capacity as Facility Manager
mailing address 19000 Caves Hwy. Cave Junction OR 97529
telephone number (541) 415-2428, being first duly sworn, depose and say:

1. My knowledge of the exercise or status of the water right is based on (check one):

☒ Personal observation ☐ Professional expertise

2. I attest that:

☒ Water was used during the previous five years on the entire place of use for
Certificate # 29525; OR

☐ My knowledge is specific to the use of water at the following locations within the last five years:

Certificate #	Township	Range	Mer	Sec	¼ ¼	Gov't Lot or DLC	Acres (if applicable)

OR


- ☐ Confirming Certificate # _____ has been issued within the past five years; OR
- ☐ Part or all of the water right was leased instream at some time within the last five years. The instream lease number is: _____ (Note: If the entire right proposed for transfer was not leased, additional evidence of use is needed for the portion not leased instream.); OR
- ☐ The water right is not subject to forfeiture and documentation that a presumption of forfeiture for non-use would be rebutted under ORS 540.610(2) is attached.
- ☐ Water has been used at the actual current point of diversion or appropriation for more than 10 years for Certificate # _____ (For Historic POD/POA Transfers)

(continues on reverse side)

Received by OWRD


3. The water right was used for: (e.g., crops, pasture, etc.): DOMESTIC, FIRE PROTECTION


4. I understand that if I do not attach one or more of the documents shown in the table below to support the above statements, my application will be considered incomplete.

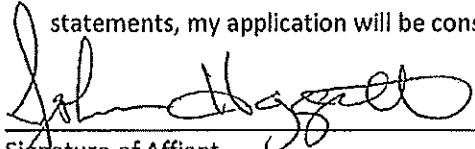
Signature of Affiant

06/09/2025
Date

Signed and sworn to (or affirmed) before me this 9th day of June, 2025

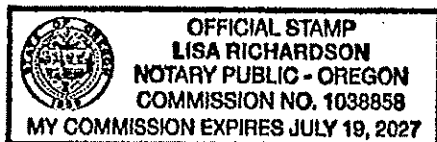

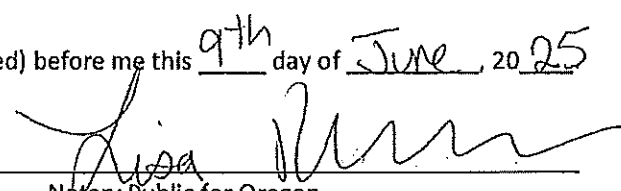
Notary Public for Oregon

My Commission Expires: July 19, 2027

Supporting Documents	Examples
☐ Copy of a water right certificate that has been issued within the last five years. (not a remaining right certificate)	Copy of confirming water right certificate that shows issue date
☐ Copies of receipts from sales of irrigated crops or for expenditures related to use of water	• Power usage records for pumps associated with irrigation use • Fertilizer or seed bills related to irrigated crops • Farmers Co-op sales receipt
☐ Records such as FSA crop reports, irrigation district records, NRCS farm management plan, or records of other water suppliers	• District assessment records for water delivered • Crop reports submitted under a federal loan agreement • Beneficial use reports from district • IRS Farm Usage Deduction Report • Agricultural Stabilization Plan • CREP Report
☒ Aerial photos containing sufficient detail to establish location and date of photograph	Multiple photos can be submitted to resolve different areas of a water right. If the photograph does not print with a "date stamp" or without the source being identified, the date of the photograph and source should be added. Sources for aerial photos: OSU – www.oregonexplorer.info/imagery OWRD – www.wrd.state.or.us Google Earth – earth.google.com TerraServer – www.terra-server.com
☐ Approved Lease establishing beneficial use within the last 5 years	Copy of instream lease or lease number

Received by OWRD

[illegible]

F013 UC: 19

05/29/25 10:55 AM

LINK TO: _____ DEPOSIT RESEARCH

PROD

AGENCY: 690 FROM: _____ THRU: _____ACCT # _____ DEPOSIT # _____ TREAS FUND _____ STATUS N

ACCOUNT NUMBER	DEPOSIT NUMBER	TREAS FUND	SFMS AMOUNT	TREASURY AMOUNT	REL STAT	S
00536	CC006901052825		0.00	8,400.00	N	-
	DEP DTE 052825	RECON DTE	SFMS DTE			
01083	CA4099666		0.00	1,260.00	N	-
	DEP DTE 052825	RECON DTE	SFMS DTE			
01083	CC006902052825		0.00	150.00	N	-
	DEP DTE 052825	RECON DTE	SFMS DTE			
01083	CC006903052825		0.00	120.00	N	-
	DEP DTE 052825	RECON DTE	SFMS DTE			
01083	CC006905052825		0.00	1,800.00	N	-
	DEP DTE 052825	RECON DTE	SFMS DTE			
01083	ED020273052825		0.00	650.00	N	-
	DEP DTE 052825	RECON DTE	SFMS DTE			
01318	CC006904052825		0.00	140.00	N	-
	DEP DTE 052825	RECON DTE	SFMS DTE			

Z07 NEXT RECORD SUCCESSFULLY READ

F1-HELP	F2-DEP DTL	F7-PRIOR PG	F8-NEXT PG	F9-INT	ENTER-INQUIRE	CLEAR-EXIT
4-© §	1	Sess-1	159.121.106.79		STCPUF51	3/12

GARRETT James R * WRD

From: Turner, Hope E <hope_turner@nps.gov>
Sent: Monday, June 2, 2025 9:16 AM
To: HAGE Trisha * WRD
Subject: Re: [EXTERNAL] RE: Oregon Caves Temporary Water Rights Transfer Payment

Hi Trisha,

Wanted to check in and see if you all received the payment? They took a long time to process it on our end, looks like it was processed on 5/23.

Thanks,

Hope

--

Hope Turner
Administrative Assistant
Oregon Caves National Monument & Preserve
19000 Caves Hwy
Cave Junction, OR 97523
541.592.2100 ext: 2224
541.415.4885 cell

From: HAGE Trisha * WRD <trisha.hage@water.oregon.gov>
Sent: Tuesday, April 29, 2025 1:48 PM
To: Turner, Hope E <hope_turner@nps.gov>
Subject: RE: [EXTERNAL] RE: Oregon Caves Temporary Water Rights Transfer Payment

Hi Hope,

Sounds good I will be on the lookout for it.

Thanks,
Trisha

Trisha Hage
Senior Accountant, Administrative Services
725 Summer St. NE Ste A Salem OR 97301
Phone 503-586-6908

From: Turner, Hope E <hope_turner@nps.gov>
Sent: Tuesday, April 29, 2025 1:48 PM

To: HAGE Trisha * WRD <trisha.hage@water.oregon.gov>
Subject: Re: [EXTERNAL] RE: Oregon Caves Temporary Water Rights Transfer Payment

Hi Trisha,

I just submitted the payment package. It can take 1-2 weeks to go through. I will check back in to make sure you received it.

Thanks again for your help with this. Have a great afternoon.

Hope

--

Hope Turner
Administrative Assistant
Oregon Caves National Monument & Preserve
19000 Caves Hwy
Cave Junction, OR 97523
541.592.2100 ext: 2224
541.415.4885 cell

From: HAGE Trisha * WRD <trisha.hage@water.oregon.gov>
Sent: Tuesday, April 29, 2025 9:03 AM
To: Turner, Hope E <hope_turner@nps.gov>
Subject: RE: [EXTERNAL] RE: Oregon Caves Temporary Water Rights Transfer Payment

Hi Hope,

The is our correct UEI number.

Thanks,
Trisha

Trisha Hage
Senior Accountant, Administrative Services
725 Summer St. NE Ste A Salem OR 97301
Phone 503-586-6908

From: Turner, Hope E <hope_turner@nps.gov>
Sent: Tuesday, April 29, 2025 9:01 AM
To: HAGE Trisha * WRD <trisha.hage@water.oregon.gov>
Subject: Re: [EXTERNAL] RE: Oregon Caves Temporary Water Rights Transfer Payment

 You don't often get email from hope_turner@nps.gov. [Learn why this is important](#)

Hi Trisha,

We cannot pay via ACH, but we have a way of paying that is similar. It's called Non-IPP and we have to pay certain utility bills this way, its essentially a wire transfer. I have attached the SAM.gov registration we were able to pull for Oregon Water Resources Department, the number we have to use from that document for the payment is the SAM.gov UEI number. I have listed the number below, could you just confirm for us that it is correct? Then I can get the payment set up and on its way.

SAM.gov UEI: EUKMQMDWEZP8

Let me know if you need more information.

Thanks!

Hope

--

Hope Turner
Administrative Assistant
Oregon Caves National Monument & Preserve
19000 Caves Hwy
Cave Junction, OR 97523
541.592.2100 ext: 2224
541.415.4885 cell

From: HAGE Trisha * WRD <trisha.hage@water.oregon.gov>
Sent: Monday, April 28, 2025 3:52 PM
To: Turner, Hope E <hope_turner@nps.gov>
Subject: [EXTERNAL] RE: Oregon Caves Temporary Water Rights Transfer Payment

This email has been received from outside of DOI - Use caution before clicking on links, opening attachments, or responding.
--

Hi Hope,

Sorry something has been wrong with my cell phone and voice messages the last few weeks. Our IT department has been working on fixing the issue for me. I have attached our ACH information if that would work for you guys to make payment to us. We don't currently accept credit cards for water right transfers.

Please let me know if you have any questions or need any other information.

Thanks,
Trisha

Trisha Hage
Senior Accountant, Administrative Services
725 Summer St. NE Ste A Salem OR 97301
Phone 503-586-6908

From: Turner, Hope E <hope_turner@nps.gov>
Sent: Monday, April 28, 2025 2:31 PM
To: HAGE Trisha * WRD <trisha.hage@water.oregon.gov>
Subject: Oregon Caves Temporary Water Rights Transfer Payment

Hi Trisha,

My name is Hope Turner, and I have been hoping to catch you over the phone to pay for a temporary water rights transfer since we cannot pay via check. I've been the squeaky wheel and left a few voicemails. I hate to continue to bug you, but my supervisors are bugging me, so here I am. We've been told that we cannot proceed with the project until we take care of this payment, so everything is at a standstill for us right now. I have attached the paperwork our Facility Manager, Joshua Haggett, provided, hopefully that has all the info you need. Please let me know if you need anything else and the best way to take care of the payment.

I am up at the park twice a week and have pretty much no cell signal up there so email would be the most reliable method of contact until we can set up a time to speak over the phone and take care of the payment.

I appreciate your time, and I hope you have a great afternoon!

Talk soon,

Hope

--

Hope Turner
Administrative Assistant
Oregon Caves National Monument & Preserve
19000 Caves Hwy
Cave Junction, OR 97523
541.592.2100 ext: 2224
541.415.4885 cell

**MAP FOR TEMPORARY WATER RIGHT TRANSFER
LOCATED IN T40S R6W, SECTIONS 9 & 10 W.M.
ROGUE RIVER BASIN - JOSEPHINE COUNTY, OREGON**



1 inch = 400 feet
● POINT OF DIVERSION

POD 1
AUTHORIZED UNDER CERTIFICATE 29525
SOURCE: UNNAMED STREAM
FROM NW COR. SECTION 10
S 536 FT. & E 108 FT. PER OWRD RECORDS
PRIORITY DATE: 3/23/1980
RATE: 0.01 CFS

POD 2
AUTHORIZED UNDER CERTIFICATE 26542
SOURCE: LAKE CREEK
FROM QUARTER CORNER OF SECTIONS 10 & 11
S 280 FT. & W 245 FT. PER OWRD RECORDS
PRIORITY DATE: 9/8/1934
RATE: 0.15 CFS

POD 3
PROPOSED APOD CHANGE CERT. 29525 (0.01 CFS)
PROPOSED APOD FOR CERT. 26542 (0.15 CFS)
SOURCE: LAKE CREEK
FROM NW CORNER SECTION 10
S 1730 FT. & E 1900 FT.
PRIORITY DATE: 9/8/1934
RATE: 0.15 CFS
PRIORITY DATE: 3/23/1980
RATE: 0.01 CFS

 CERTIFICATE 29525
Authorized Place of Use; No Change
POD Change from POD 1 to POD 3
Rate: 0.01 CFS
Priority date 3/23/1980


 CERTIFICATE 26542
Proposed Place of Use
Addition Point of Diversion POD 3
Rate: 0.15 CFS
Priority Date: 9/8/1934

 CERTIFICATE 26542
Authorized Place of Use
Served by POD 2
Rate: 0.15 CFS
Priority Date: 9/8/1934

--- Existing Pipeline
— Proposed Pipeline
→ Surface Water
— Roads

FOR WATER RIGHT PURPOSES ONLY.
NOT FOR PROPERTY BOUNDARY
LOCATION OR DIMENSIONS.
NOT AN ENGINEERING DESIGN.

DATE: 10/4/2024

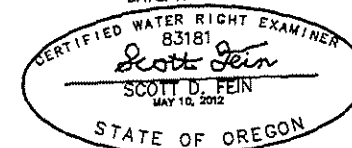

RENEWS 12/31/2025

PREPARED FOR:
UNITED STATES OF AMERICA
OREGON CAVES NATIONAL MONUMENT
19000 CAVES HWY.
CAVE JUNCTION, OR 97523

PREPARED BY:
SCOTT FEIN WATER RIGHTS
CERTIFIED WATER RIGHT EXAMINER
PO BOX 894
ASHLAND, OR 97520
sfein@surveyor@gmail.com
541-842-0795

Application for Water Right
Temporary or Drought Temporary Transfer
Part 1 of 5 – Minimum Requirements Checklist



Oregon Water Resources Department
725 Summer Street NE, Suite A
Salem, Oregon 97301-1266
(503) 986-0900
www.oregon.gov/OWRD

This temporary transfer application will be returned if Parts 1 through 5 and all required attachments are not completed and included.

For questions, please call (503) 986-0900, and ask for Transfer Section.

FOR ALL TEMPORARY TRANSFER APPLICATIONS

Check all items included with this application. (N/A = Not Applicable)

- ☒ Part 1 – Completed Minimum Requirements Checklist.
- ☒ Part 2 – Completed Temporary Transfer Application Map Checklist.
- ☐ Part 3 – Application Fee, payable by check to the Oregon Water Resources Department, and completed Fee Worksheet, page 3. Try the online fee calculator at:
http://apps.wrd.state.or.us/apps/misc/wrd_fee_calculator.
- ☐ Part 4 – Completed Applicant Information and Signature.
- ☒ Part 5 – Information about Transferred Water Rights: **How many water rights are to be transferred? 2 List them here: 26542 & 29525**
- Please include a separate Part 5 for each water right. (See instructions on page 6)
- ☒ ☐ N/A For standard Temporary Transfer (one to five years) **Begin Year: 2024 End Year: 2029.**
- ☐ ☐ N/A Temporary Drought Transfer (Only in counties where the Governor has declared drought)

Attachments:

- ☒ Completed Temporary Transfer Application Map.
- ☒ Completed Evidence of Use Affidavit and supporting documentation.
- ☐ Current recorded deed for the land **from** which the authorized place of use is temporarily being moved.
- ☐ ☒ N/A Affidavit(s) of Consent from Landowner(s) (if the applicant does not own the land upon which the water right is located.)
- ☐ ☒ N/A Supplemental Form D – For water rights served by or issued in the name of a district. Complete when the temporary transfer applicant is not the district.
- ☐ ☒ N/A Oregon Water Resources Department's Land Use Information Form with approval and signature from each local land use authority in which water is to be diverted, conveyed, and/or used. Not required if water is to be diverted, conveyed, and/or used only on federal lands or if **all** of the following apply: a) a change in place of use only, b) no structural changes, c) the use of water is for irrigation only, and d) the use is located within an irrigation district or an exclusive farm use zone.
- ☐ ☒ N/A Water Well Report/Well Log for changes in point(s) of appropriation (well(s)) or additional point(s) of appropriation (if necessary to convey water to the proposed place of use).

(For Staff Use Only)

WE ARE RETURNING YOUR APPLICATION FOR THE FOLLOWING REASON(S):

___ Application fee not enclosed/insufficient ___ Map not included or incomplete

___ Land Use Form not enclosed or incomplete

___ Additional signature(s) required ___ Part ___ is incomplete

Other/Explanation _____

Staff: _____ Phone: _____ Date: ____/____/____

Part 2 of 5 – Temporary Transfer Application Map Checklist

Your temporary transfer application will be returned if any of the map requirements listed below are not met.

Please be sure that the temporary transfer application map you submit includes all the required items and matches the existing water right map. Check all boxes that apply.

- ☐ ☒ N/A If more than three water rights are involved, separate maps are needed for each water right.
- ☒ Permanent quality printed with dark ink on good quality paper.
- ☒ The size of the map can be 8½ x 11 inches, 8½ x 14 inches, 11 x 17 inches, or up to 30 x 30 inches. For 30 x 30 inch maps, one extra copy is required.
- ☒ A north arrow, a legend, and scale.
- ☒ The scale of the map must be: 1 inch = 400 feet, 1 inch = 1,320 feet; the scale of the Final Proof/Claim of Beneficial Use Map (the map used when the permit was certificated); the scale of the county assessor map if the scale is not smaller than 1 inch = 1,320 feet; or a scale that has been pre-approved by the Department.
- ☒ Township, Range, Section, ¼ ¼, DLC, Government Lot, and other recognized public land survey lines.
- ☒ Tax lot boundaries (property lines) are required. Tax lot numbers are recommended.
- ☒ Major physical features including rivers and creeks showing direction of flow, lakes and reservoirs, roads, and railroads.
- ☒ Major water delivery system features from the point(s) of diversion/appropriation such as main pipelines, canals, and ditches.
- ☒ Existing place of use that includes separate hachuring for each water right, priority date, and use including number of acres in each quarter-quarter section, government lot, or in each quarter-quarter section as projected within government lots, donation land claims, or other recognized public land survey subdivisions. If less than the entirety of the water right is being changed, a separate hachuring is needed for lands left unchanged.
- ☒ ☐ N/A Proposed temporary place of use that includes separate hachuring for each water right, priority date, and use including number of acres in each quarter-quarter section, government lot, or in each quarter-quarter section as projected within government lots, donation land claims, or other recognized public land survey subdivisions.
- ☒ Existing point(s) of diversion or well(s) with distance and bearing or coordinates from a recognized survey corner. This information can be found in your water right certificate or permit.
- ☒ ☐ N/A If you are proposing a change in point(s) of diversion or well(s) to convey water to the new temporary place of use, show the proposed location and label it clearly with distance and bearing or coordinates. If GPS coordinates are used, latitude-longitude coordinates may be expressed as either degrees-minutes-seconds with at least one digit after the decimal (example – 42°32'15.5") or degrees-decimal with five or more digits after the decimal (example – 42.53764°).

Part 3 of 5 – Fee Worksheet

FEE WORKSHEET for TEMPORARY (not drought) TRANSFERS			
1	Base Fee (includes temporary change to one water right for up to 1 cfs)	1	\$950.00
2	Number of water rights included in transfer: <u>2 (2a)</u> Subtract 1 from the number in 3a above: <u>1 (2b)</u> <i>If only one water right this will be 0</i> Multiply line 2b by \$310.00 and enter » » » » » » » » » » » » » » » »	2	310.00
3	Do you propose to change the place of use for a non-irrigation use? ☐ No: enter 0 on line 3 » » » » » » » » » » » » » » » » ☒ Yes: enter the cfs for the portions of the rights to be transferred: <u>0.15 (3a)</u> Subtract 1.0 from the number in 3a above: <u>-0.85 (3b)</u> If 3b is 0, enter 0 on line 3 » » » » » » » » » » » » » » » » If 3b is greater than 0, round up to the nearest whole number: <u>0 (3c)</u> and multiply 4c by \$210.00, then enter on line 3	3	0
4	Do you propose to change the place of use for an irrigation use? ☒ No: enter 0 on line 4 » » » » » » » » » » » » » » » » ☐ Yes: enter the number of acres in the footprint of the place of use for the portions of the rights to be transferred: _____ (4a) Multiply the number of acres in 4a above by \$2.70 and enter on line 4 » »	4	0
5	Add entries on lines 1 through 4 above » » » » » » » » » » Subtotal:	5	1260.00
6	Is this transfer: ☐ necessary to complete a project funded by the Oregon Watershed Enhancement Board (OWEB) under ORS 541.932? ☐ endorsed in writing by ODFW as a change that will result in a net benefit to fish and wildlife habitat? If one or more boxes is checked, multiply line 5 by 0.5 and enter on line 6 » If no box is applicable, enter 0 on line 7 » » » » » » » » » » » » » » » »	6	0
7	Subtract line 6 from line 5 » » » » » » » » » » » » » » » » Transfer Fee:	7	1260.00

FEE WORKSHEET for TEMPORARY DROUGHT TRANSFERS			
1	Base Fee (includes drought application and recording fee for up to 1 cfs)	1	\$200.00
2	Enter the cfs for the portions of the rights to be transferred (see example below*): _____ (2a) Subtract 1.0 from the number in 2a above: _____ (2b) If 2b is 0, enter 0 on line 2 » » » » » » » » » » » » » » » » If 2b is greater than 0, round up to the nearest whole number: _____ (2c) and multiply 2c by \$50, then enter on line 2 » » » » » » » » » »	2	
3	Add entries on lines 1 through 2 above » » » » » » » » » » Transfer Fee:	3	

***Example for Line 2a calculation** to transfer 45.0 acres of Primary Certificate 12345 (total 1.25 cfs for 100 acres) and 45.0 acres of Supplemental Certificate 87654 (1/80 cfs per acre) on the same land:

1. Divide total authorized cfs by total acres in the water right (for C12345, $1.25 \text{ cfs} \div 100 \text{ ac}$); then multiply by the number of acres to be transferred to get the transfer cfs ($\times 45 \text{ ac} = 0.56 \text{ cfs}$).
2. If the water right certificate does not list total cfs, but identifies the allowable use as 1/40 or 1/80 of a cfs per acre; multiply number of acres proposed for change by either 0.025 (1/40) or 0.0125 (1/80). (For C87654, $45.0 \text{ ac} \times 0.0125 \text{ cfs/ac} = 0.56 \text{ cfs}$)
3. Add cfs for the portions of water rights on all the land included in the transfer; however **do not count cfs for supplemental rights on acreage for which you have already calculated the cfs fee for the primary right on the same land**. The fee should be assessed only once for each "on the ground" acre included in the transfer. (In this example, blank 2a would be only 0.56 cfs, since both rights serve the same 45.0 acres. Blank 2b would be 0 and Line 2 would then also become 0).

Part 4 of 5 – Applicant Information and Signature

Applicant Information


APPLICANT/BUSINESS NAME Oregon Caves National Monument (National Park Service)			PHONE NO. 541-415-2428	ADDITIONAL CONTACT NO. Joshua Haggett
ADDRESS 19000 Caves Hwy.				FAX NO.
CITY Cave Junction	STATE OR	ZIP 97523	E-MAIL joshua_haggett@nps.gov	
BY PROVIDING AN E-MAIL ADDRESS, CONSENT IS GIVEN TO RECEIVE ALL CORRESPONDENCE FROM THE DEPARTMENT ELECTRONICALLY. COPIES OF THE FINAL ORDER DOCUMENTS WILL ALSO BE MAILED.				

Agent Information – The agent is authorized to represent the applicant in all matters relating to this application.

AGENT/BUSINESS NAME Jeremy Curtis			PHONE NO. 541-415-2289	ADDITIONAL CONTACT NO.
ADDRESS 19000 Caves Hwy.				FAX NO.
CITY Cave Junction	STATE OR	ZIP 97523	E-MAIL jeremy_curtis@nps.gov	
BY PROVIDING AN E-MAIL ADDRESS, CONSENT IS GIVEN TO RECEIVE ALL CORRESPONDENCE FROM THE DEPARTMENT ELECTRONICALLY. COPIES OF THE FINAL ORDER DOCUMENTS WILL ALSO BE MAILED.				

Explain in your own words what you propose to accomplish with this transfer application and why: Improve water quality, infrastructure and efficiency of the domestic and fire protection system of the National Park Service, Oregon Caves National Monument through an point of diversion change to certificate 29525 and an additional point of diversion and place of use change to certificate 26542. Temporary transfer needed for additional point of diversion during construction; a permanent transfer will occur post construction. This is necessary due to the length of pipeline to construct and the remote location. If you need additional space, continue on a separate piece of paper and attach to the application as "Attachment 1".

I (we) affirm that the information contained in this application is true and accurate.

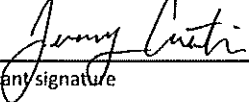
Applicant signature

Jeremy Curtis
Print Name (and Title if applicable)

Digitally signed by Jeremy Curtis
Date: 2024.11.27 12:21:12 -08'00'

Date

Applicant signature


Print Name (and Title if applicable)

Date

Is the applicant the sole owner of the land on which the water right, or portion thereof, proposed for transfer is located? ☒ Yes ☐ No

If NO, include signatures of all landowners (and mailing and/or e-mail addresses if different than the applicant's) or attach affidavits of consent from all landowners or individuals/entities (and mailing and/or e-mail addresses) to which the water right(s) has been conveyed.

TOWNSHIP 40 , RANGE 6.W, W. M.

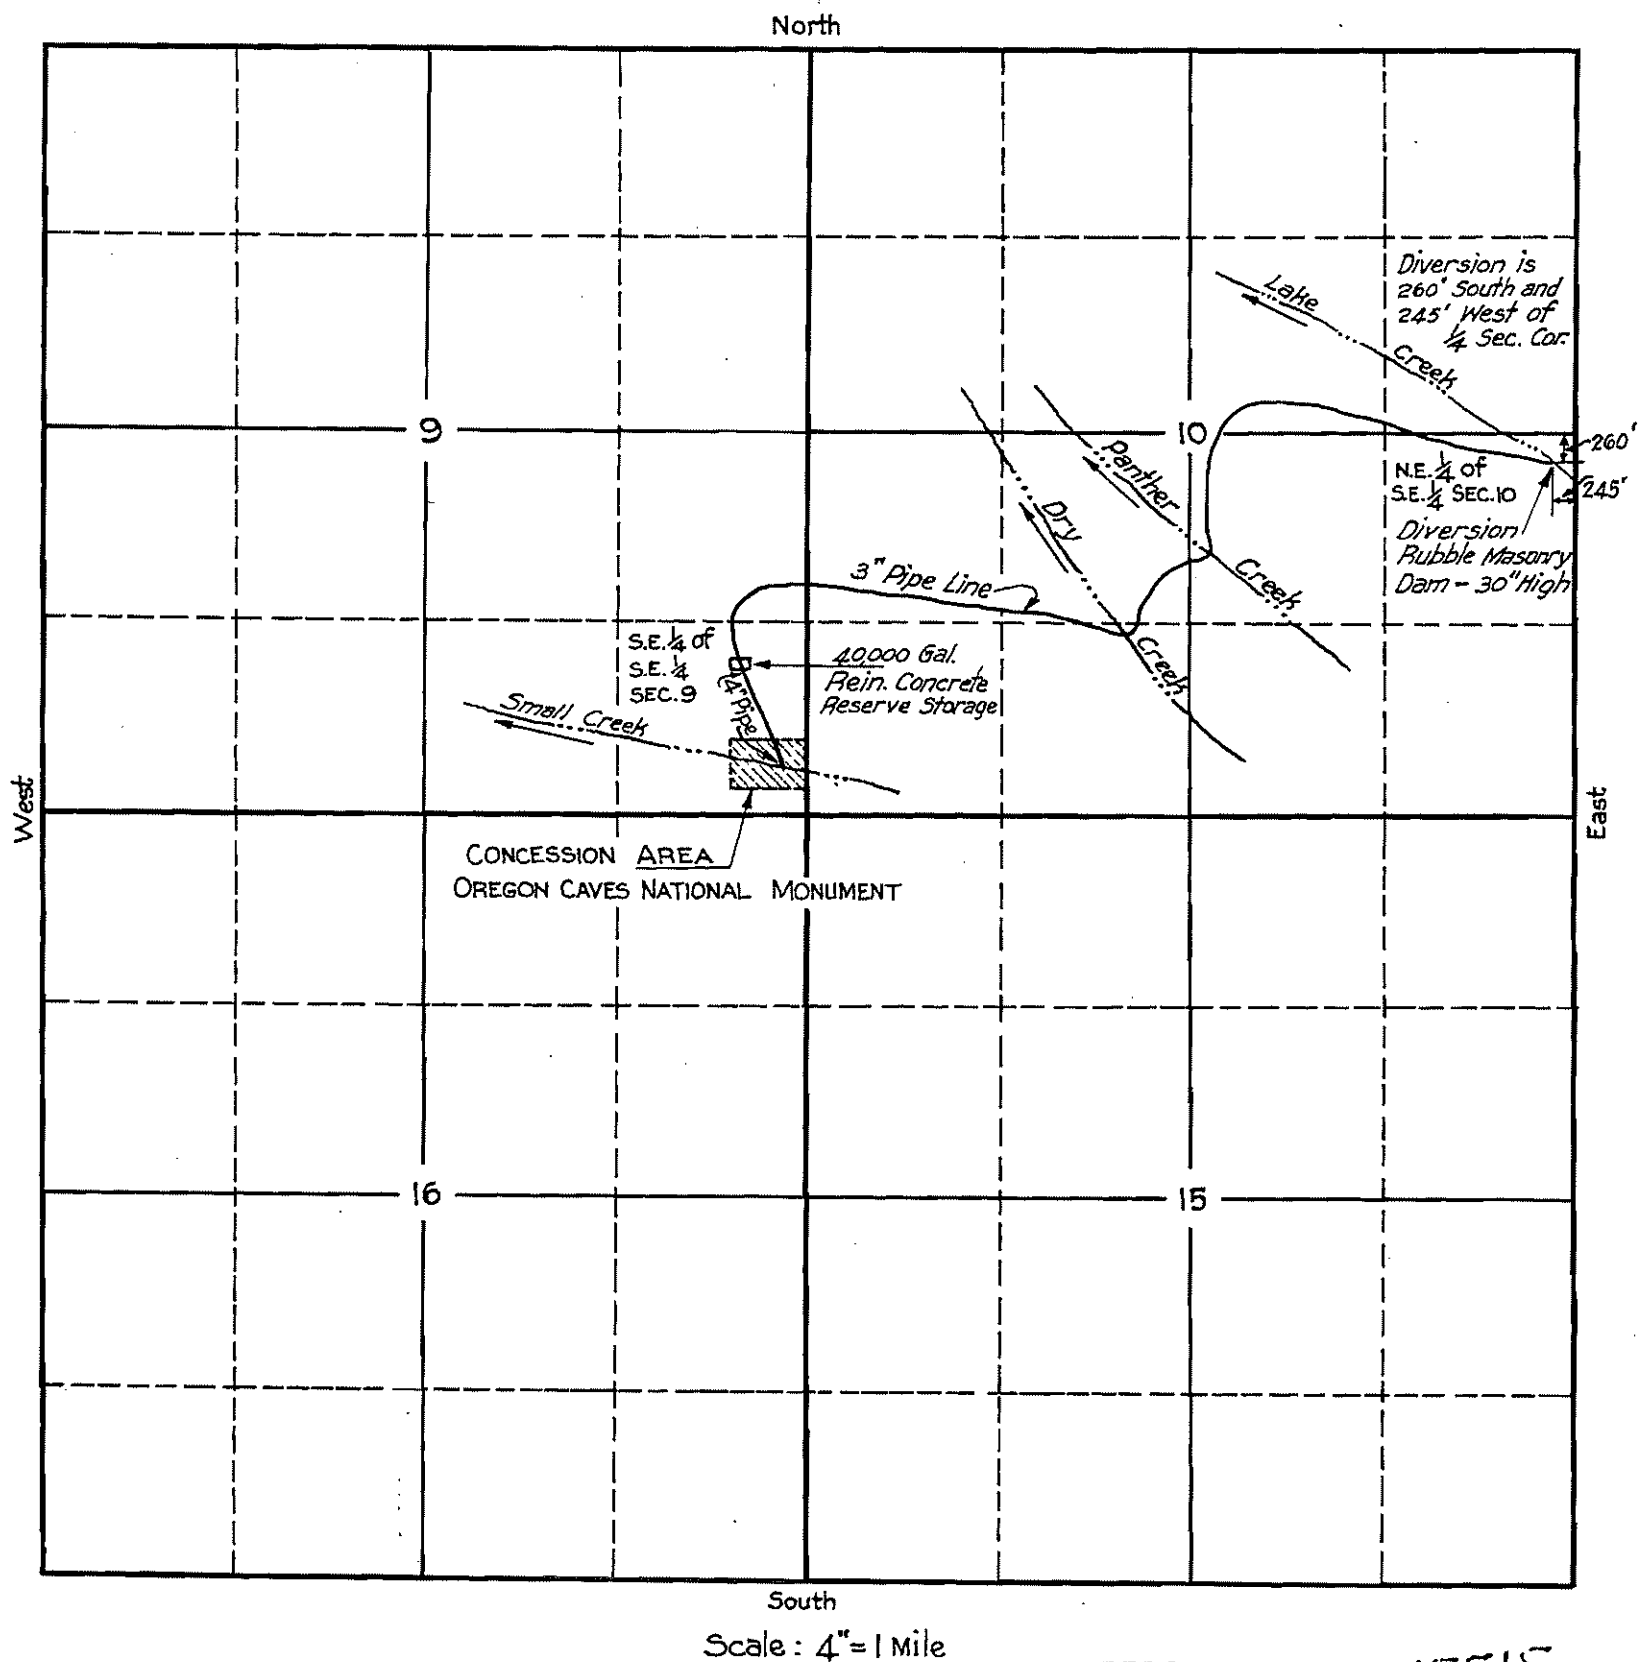

APPLICATION No. 15515

PERMIT No. 11389

DEPARTMENT OF THE INTERIOR
NATIONAL PARK SERVICE

OREGON CAVES NAT. MONUMENT
MAP TO ACCOMPANY APPLICATION
FOR WATER RIGHTS IN THE STATE OF OREGON
OFFICE OF THE CHIEF ENGINEER
SAN FRANCISCO, CALIF.
AUGUST 1934.

NM
OC-4931

Received by OWRD

JUN 09 2025

Salem, OR

14669 -