


1687548

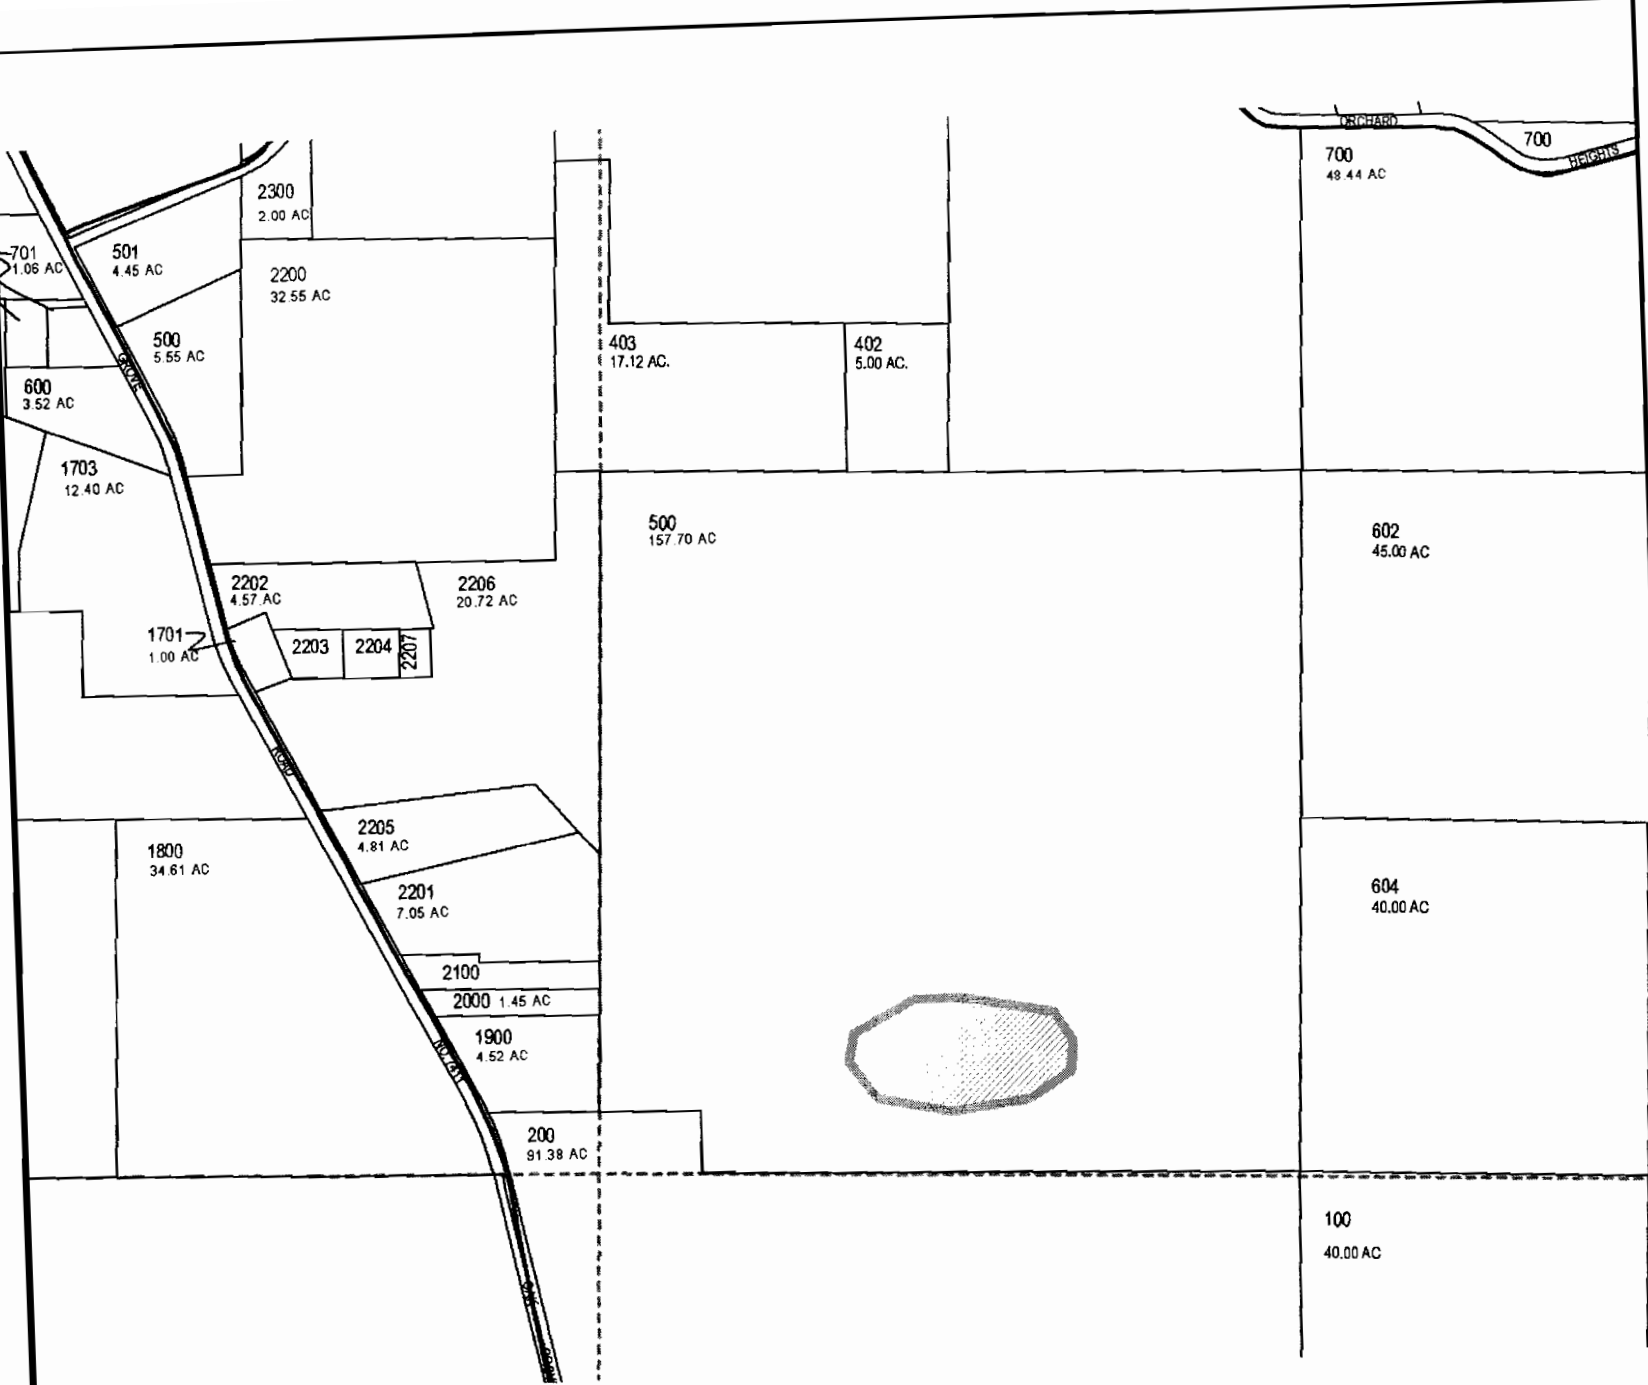


approx pond location

7.4.14

- Roads**
CO-PAVED
CO-GRAVEL
- Section**
Taxlot08
Taxlot Arrows08
Taxlot Boundary4
taxlot08

RECEIVED
NOV 21 2008
WATER RESOURCES DEPT
SALEM, OREGON

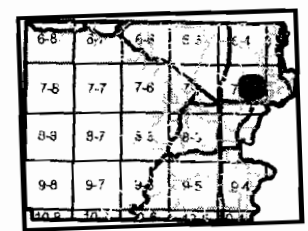

11/18/2008



1 in. = 717 ft.



This map was produced using the Polk County GIS data. The GIS data is maintained by the county to support its governmental activities. The county is not responsible for map errors, omissions, misuse or misinterpretation.

RECEIVED

NOV 21 2008

WATER RESOURCES DEPT
SALEM, OREGON

SCALE: 1" = 50'

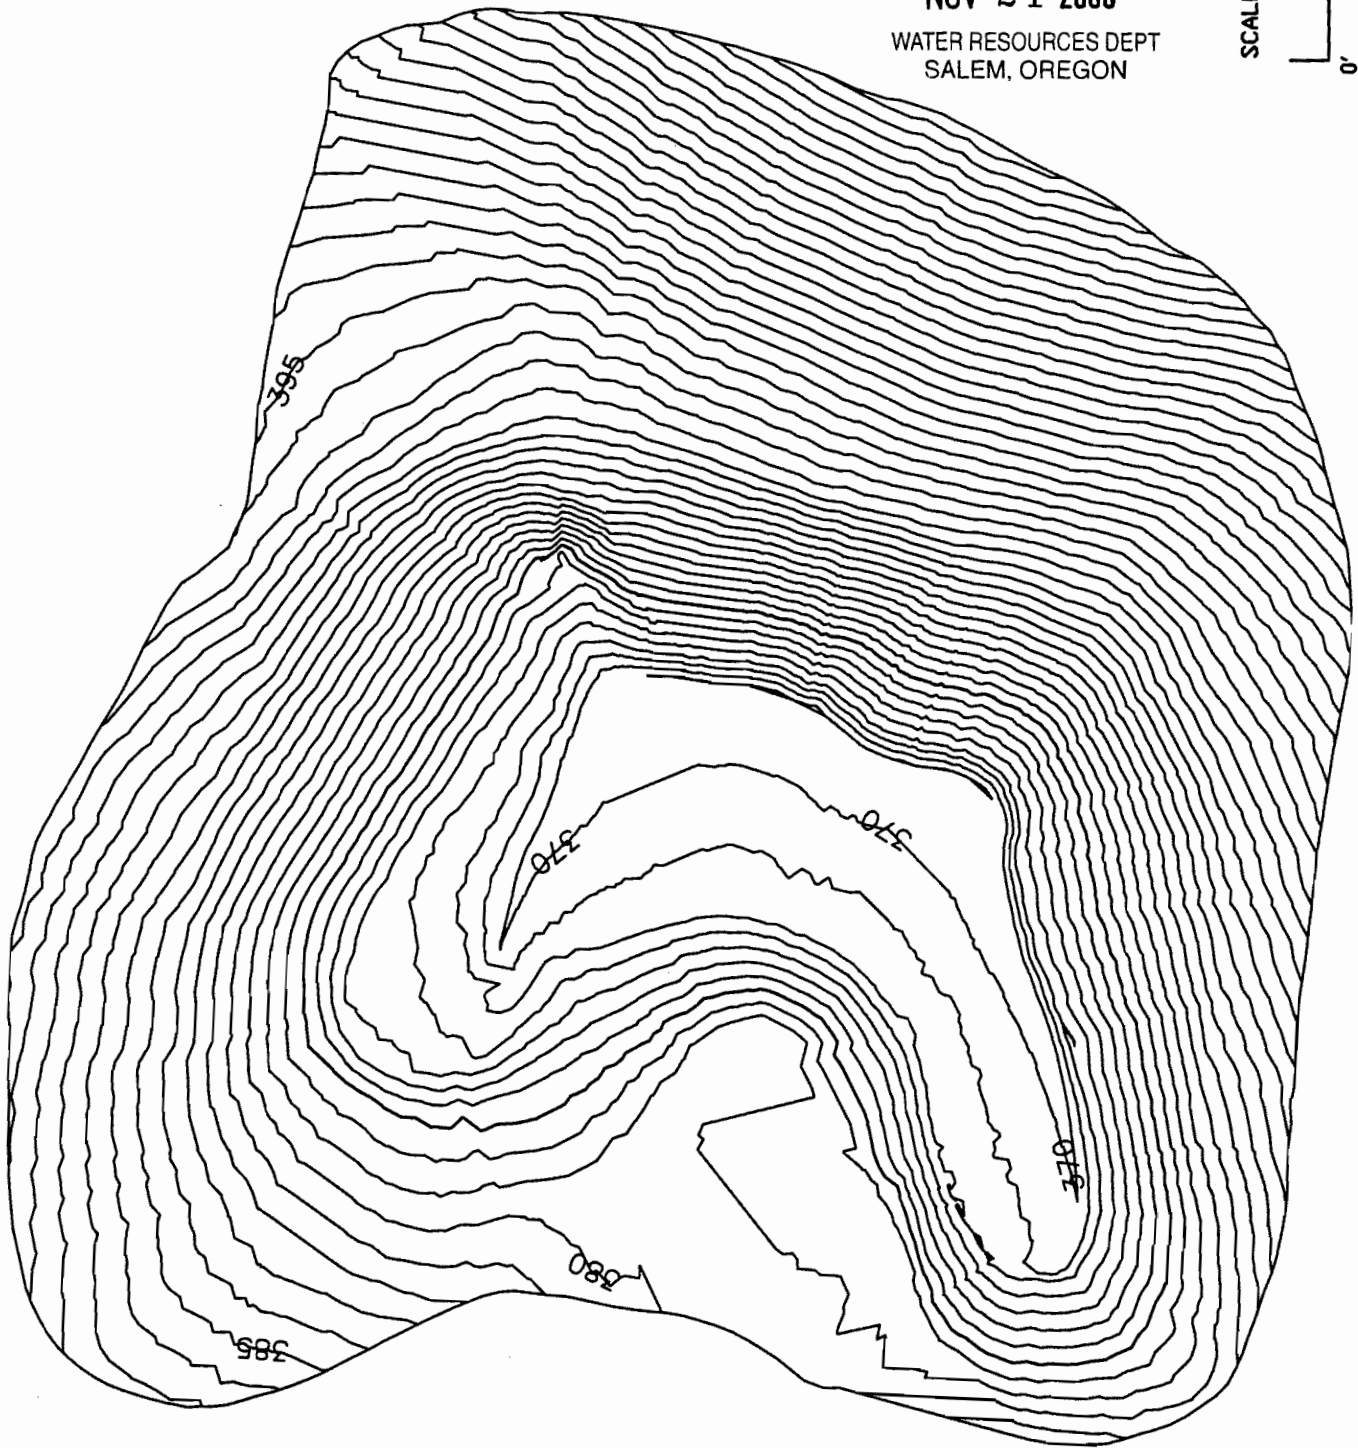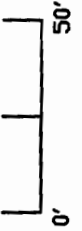

12-87348

REVIEW SET

SHEET NAME:
SITE PLAN

SHEET NO:
C1.0

LEGACY VINEYARD
EOLA HILLS WINERY

DESIGNED:
DRAWN:
CHECKED:
DATE: 11/19/2008
JOB #:



Land Clearing Site Development
Vineyard Preparation Reservoirs

1060 SUNSET HWY
BANKS, OR 97106
(503) 324-0710
www.pihl-inc.com