


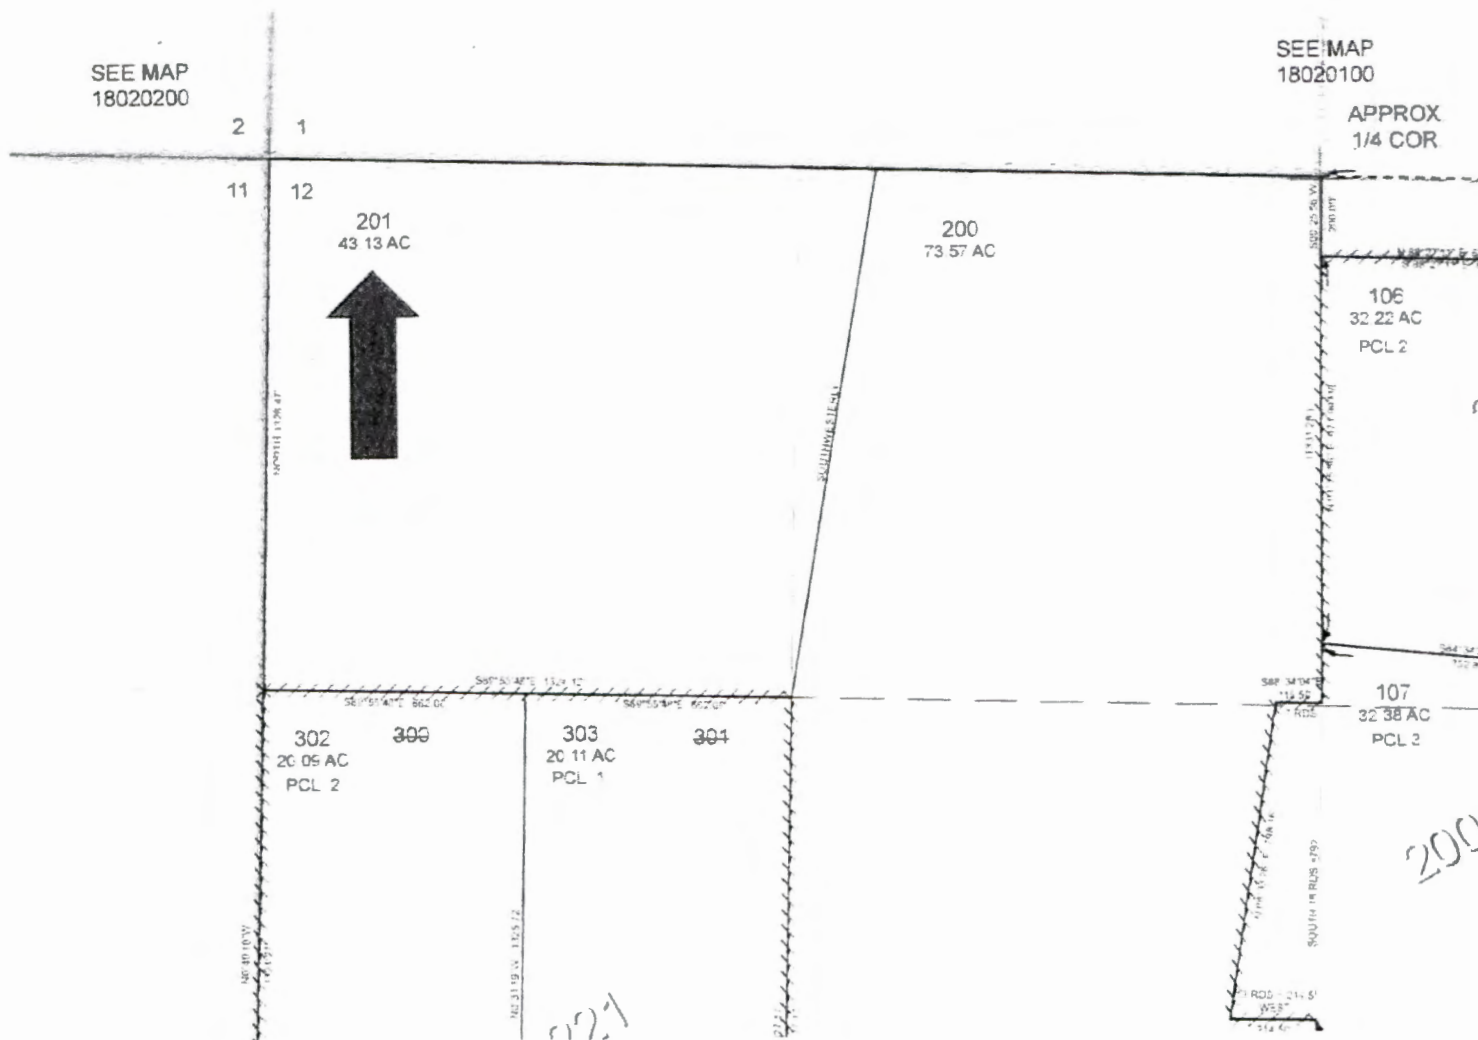

Compliments of Western Title & Escrow Company.
This map is not a survey and we assume no liability
for inaccuracies.





RECEIVED


JAN 05 2017

OWRD

G-18425

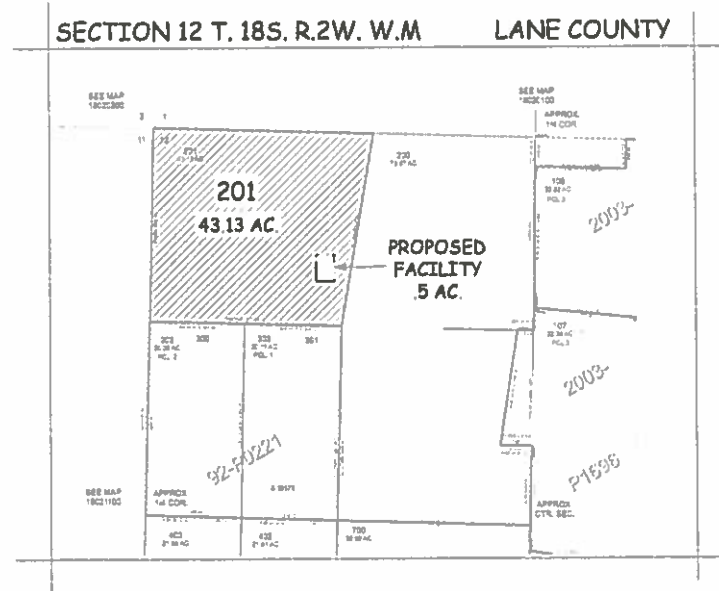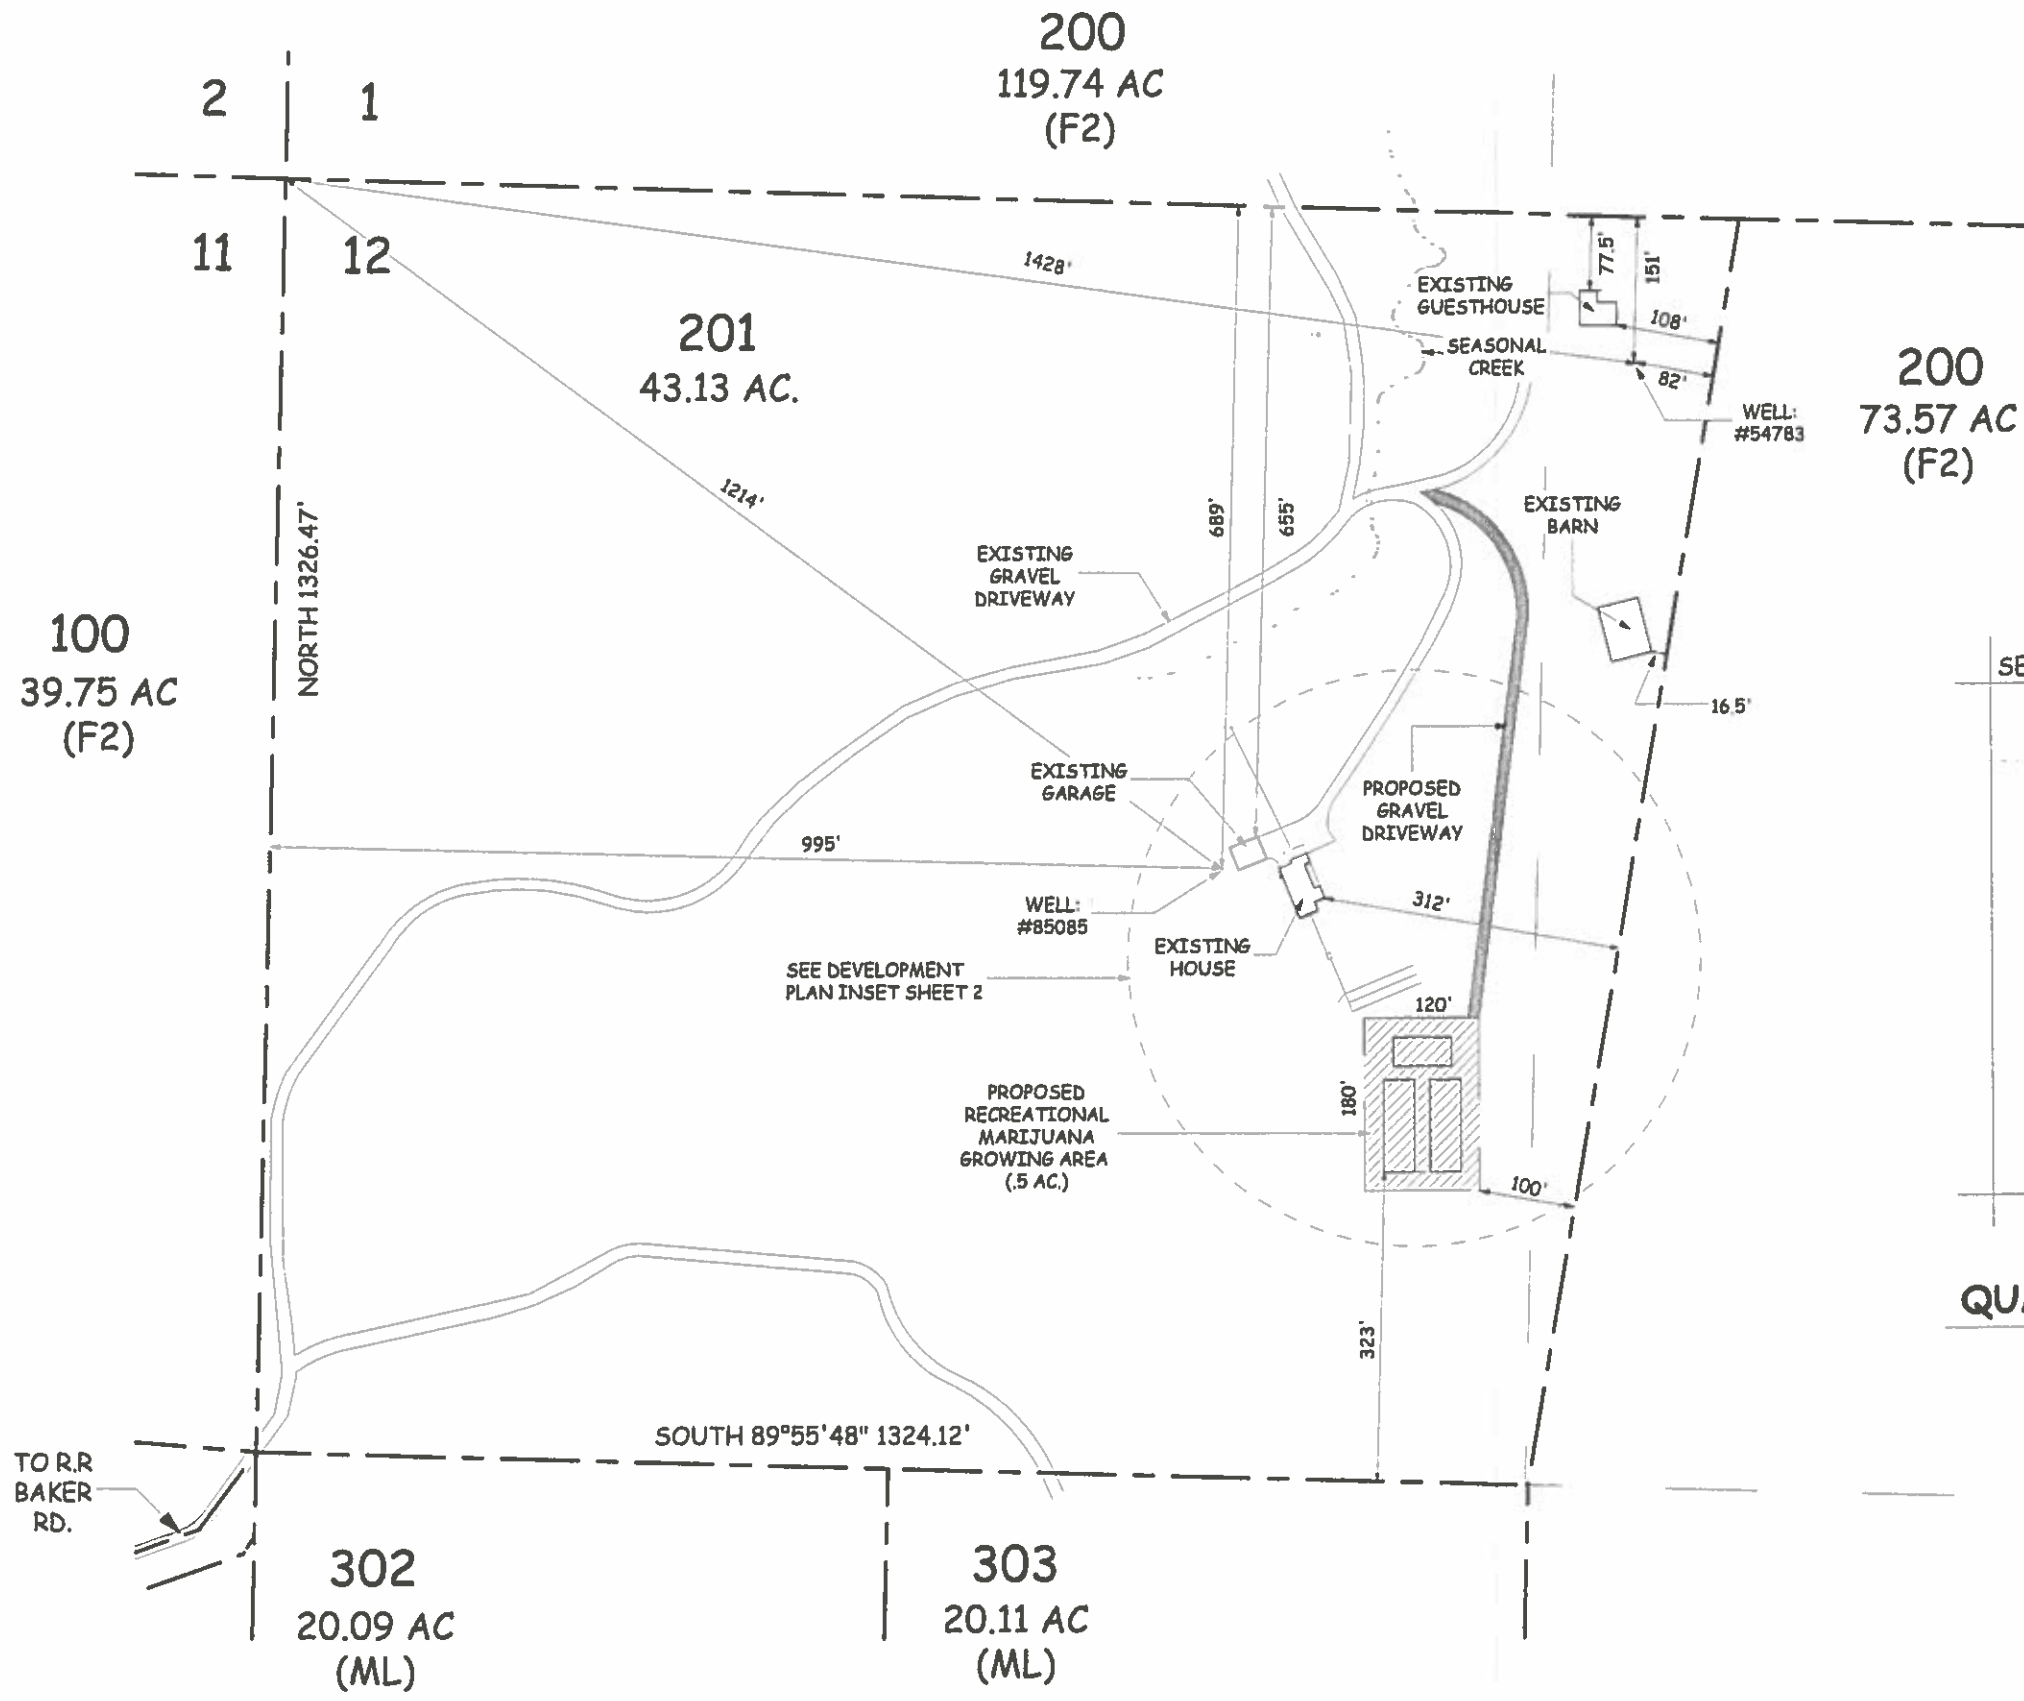

QUARTER / QUARTER
SCALE: 1" = 1320'

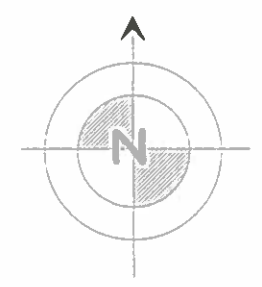

RECEIVED
JAN 05 2017
OWRD

SITE PLAN TAX LOT #201
SECTION 12 T. 18S. R.2W. W.M LANE COUNTY SCALE: 1" = 200' - 0"


APPLICANT: FIREHORSE
TRADING COMPANY, LLC
PHONE: 541.735.4420
ADDRESS: PO BOX 443
GILCHRIST, OR 97737

OWNER NAME: DANA F. WESTPHAL
PHONE: 541-214-4969
ADDRESS: 86835 R R BAKER RD.
SPRINGFIELD, OR 97478




SITE PLAN	
DATE: 12/22/16	TAXLOT#: 201
TPS: 18-02-12-00	SCALE: NOTED

G-18425

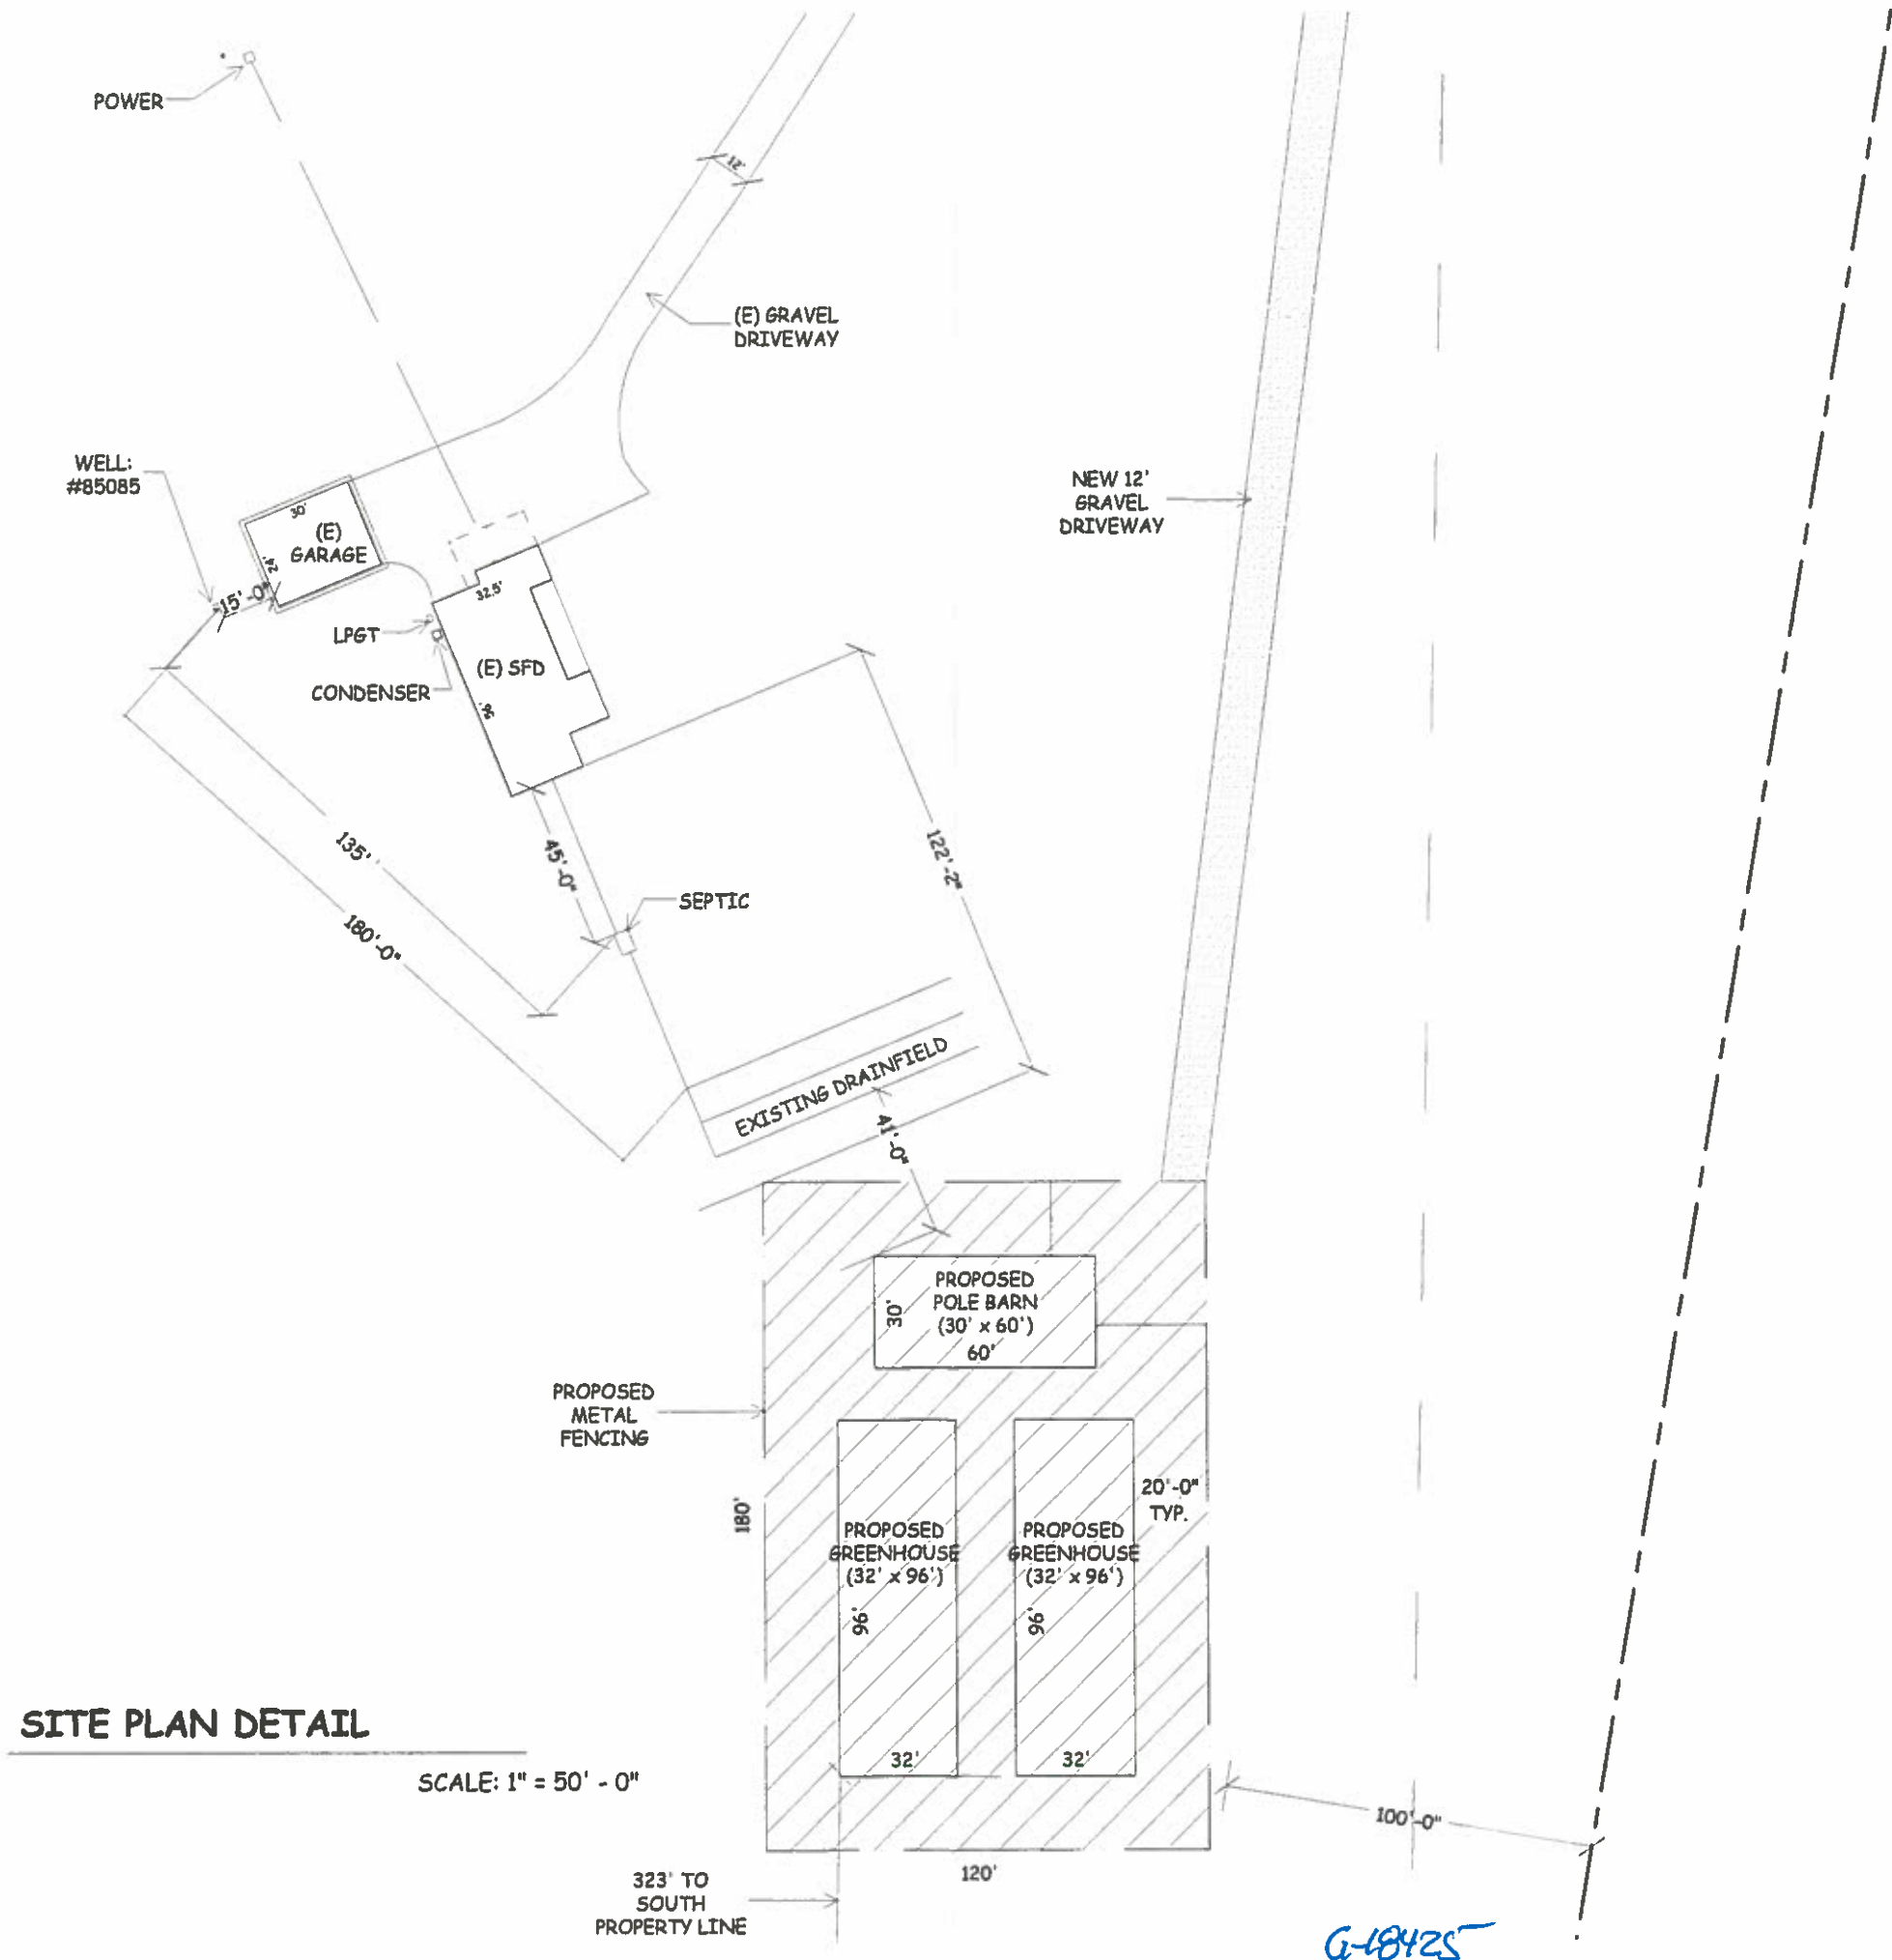

SITE PLAN DETAIL

SCALE: 1" = 50' - 0"

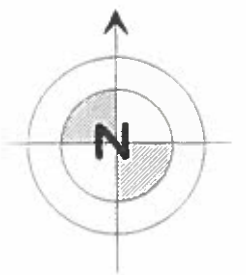

RECEIVED
JAN 05 2017
OWRD



SITE PLAN INSET DETAIL		
DATE:	DATE:	SCALE:
12/22/16	12/22/16	NOTED
	TRIS: 18-02-12-00	
	TAXLOT#: 201	

APPLICANT: FIREHORSE
TRADING COMPANY, LLC
PHONE: 541.735.4420
ADDRESS: PO BOX 443
GILCHRIST, OR 97737

OWNER NAME: DANA F. WESTPHAL
PHONE: 541-214-4969
ADDRESS: 86835 R R BAKER RD.
SPRINGFIELD, OR 97478