




CASCADE TITLE CO.

RECEIVED

FEB 08 2019

OWRD

MAP NO.
18-05-32-00

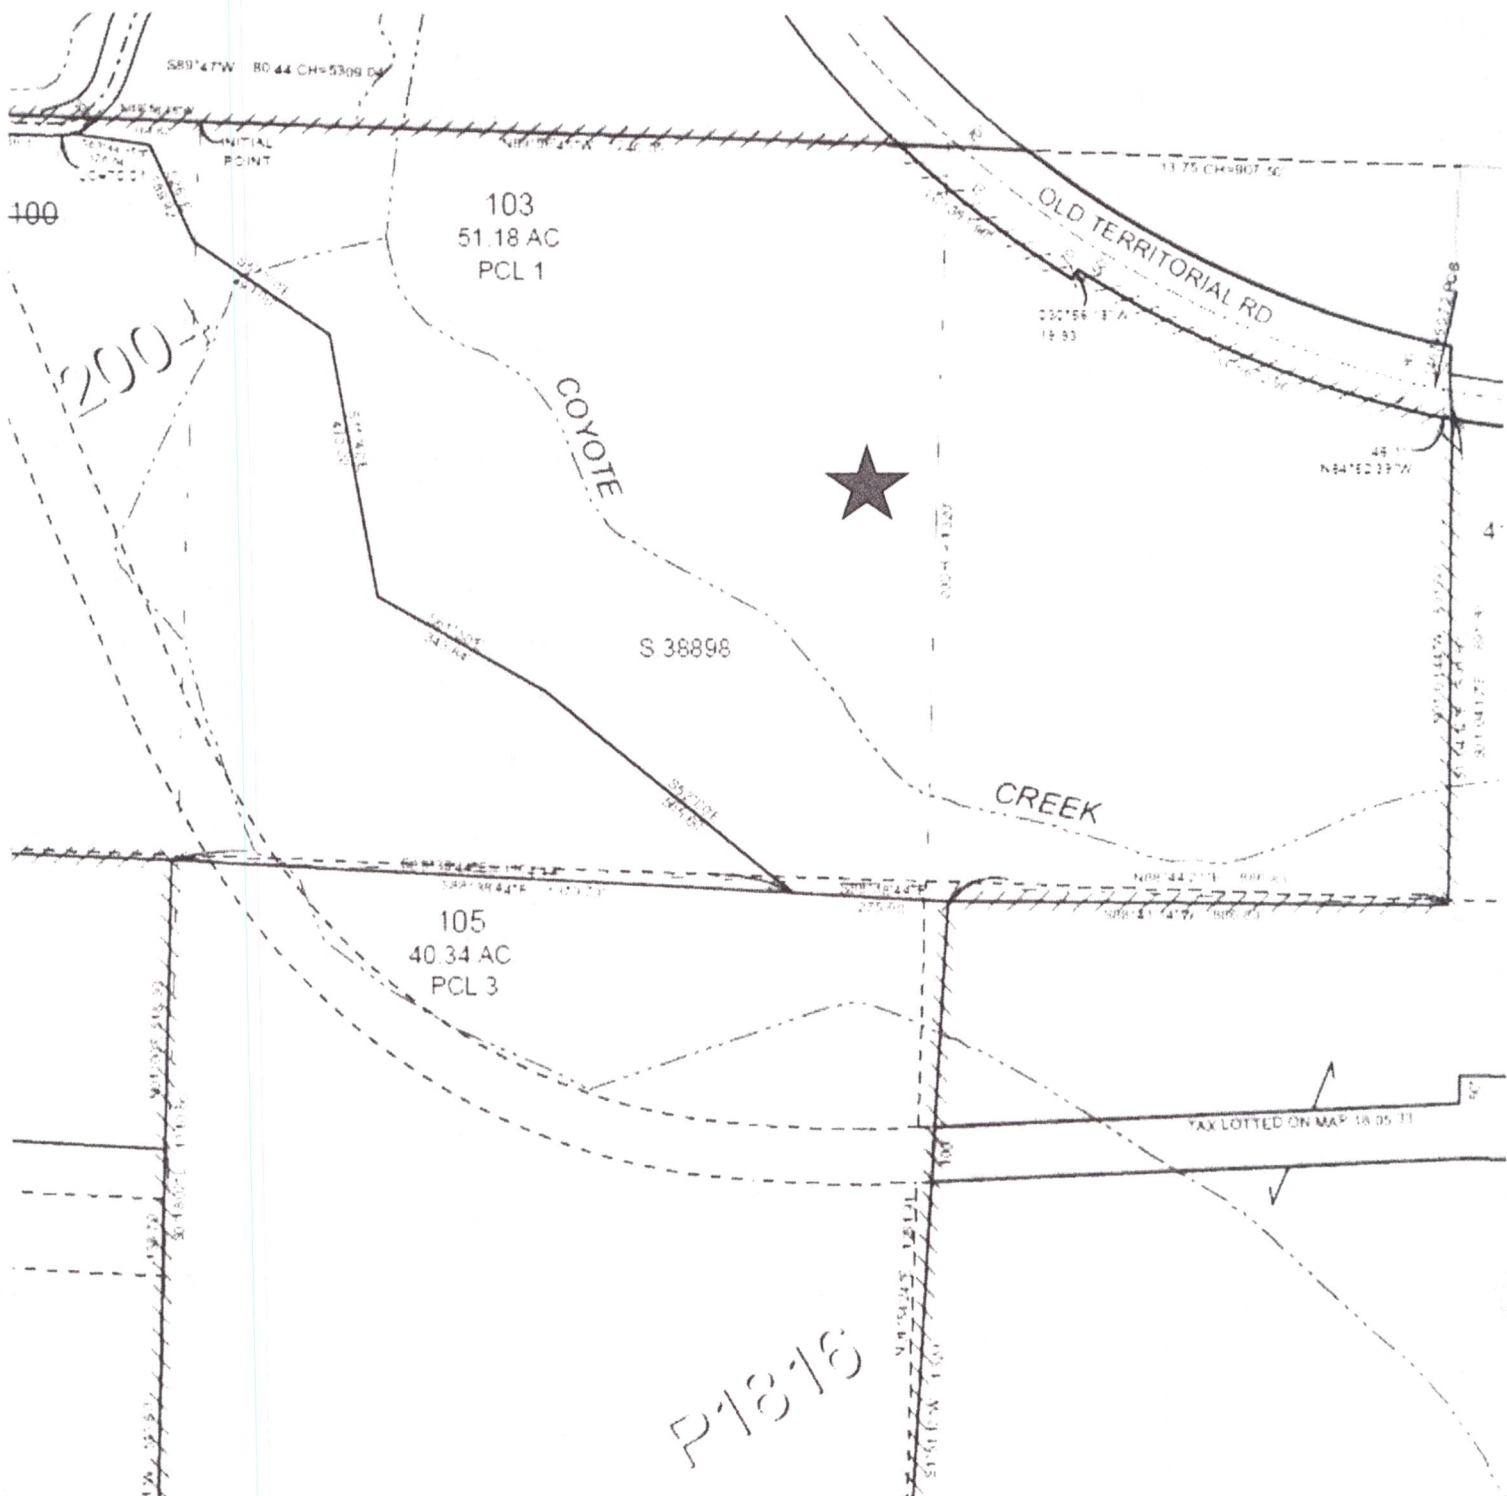

THIS MAP/PLAT IS BEING FURNISHED AS AN AID IN LOCATING THE HEREIN DESCRIBED LAND IN RELATION TO ADJOINING STREETS, NATURAL BOUNDARIES AND OTHER LAND, AND IS NOT A SURVEY OF THE LAND DEPICTED. EXCEPT TO THE EXTENT A POLICY OF TITLE INSURANCE IS EXPRESSLY MODIFIED BY ENDORSEMENT, IF ANY, THE COMPANY DOES NOT INSURE DIMENSIONS, DISTANCES, LOCATION OF EASEMENTS, ACREAGE OR OTHER MATTERS SHOWN THEREON.

R-88679

LEGEND



SPECIAL FLOOD HAZARD AREAS INUNDATED BY 100-YEAR FLOOD

- ZONE A** No base flood elevations determined.
- ZONE AE** Base flood elevations determined.
- ZONE AH** Flood depths of 1 to 3 feet (usually areas of ponding); base flood elevations determined.
- ZONE AO** Flood depths of 1 to 3 feet (usually sheet flow on sloping terrain); average depths determined. For areas of alluvial fan flooding, velocities also determined.
- ZONE A99** To be protected from 100-year flood by Federal flood protection system under construction; no base flood elevations determined.
- ZONE V** Coastal flood with velocity hazard (wave action); no base flood elevations determined.
- ZONE VE** Coastal flood with velocity hazard (wave action); base flood elevations determined.



FLOODWAY AREAS IN ZONE AE



OTHER FLOOD AREAS


- ZONE X** Areas of 500-year flood; areas of 100-year flood with average depths of less than 1 foot or with drainage areas less than 1 square mile; and areas protected by levees from 100-year flood.



OTHER AREAS

- ZONE X** Areas determined to be outside 500-year floodplain.
- ZONE D** Areas in which flood hazards are undetermined.

UNDEVELOPED COASTAL BARRIERS

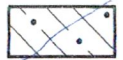Identified
1983Identified
1990Otherwise
Protected Areas

Coastal barrier areas are normally located within or adjacent to Special Flood Hazard Areas.

Floodplain Boundary

Floodway Boundary

Zone D Boundary



Boundary Dividing Special Flood Hazard Zones and Boundary Dividing Areas of Different Coastal Base Flood Elevations Within Special Flood Hazard Zones.


Base Flood Elevation Line; Elevation in Feet. See Map Index for Elevation Datum.

Cross Section Line

Base Flood Elevation in Feet Where Uniform Within Zone.



(EL 987)

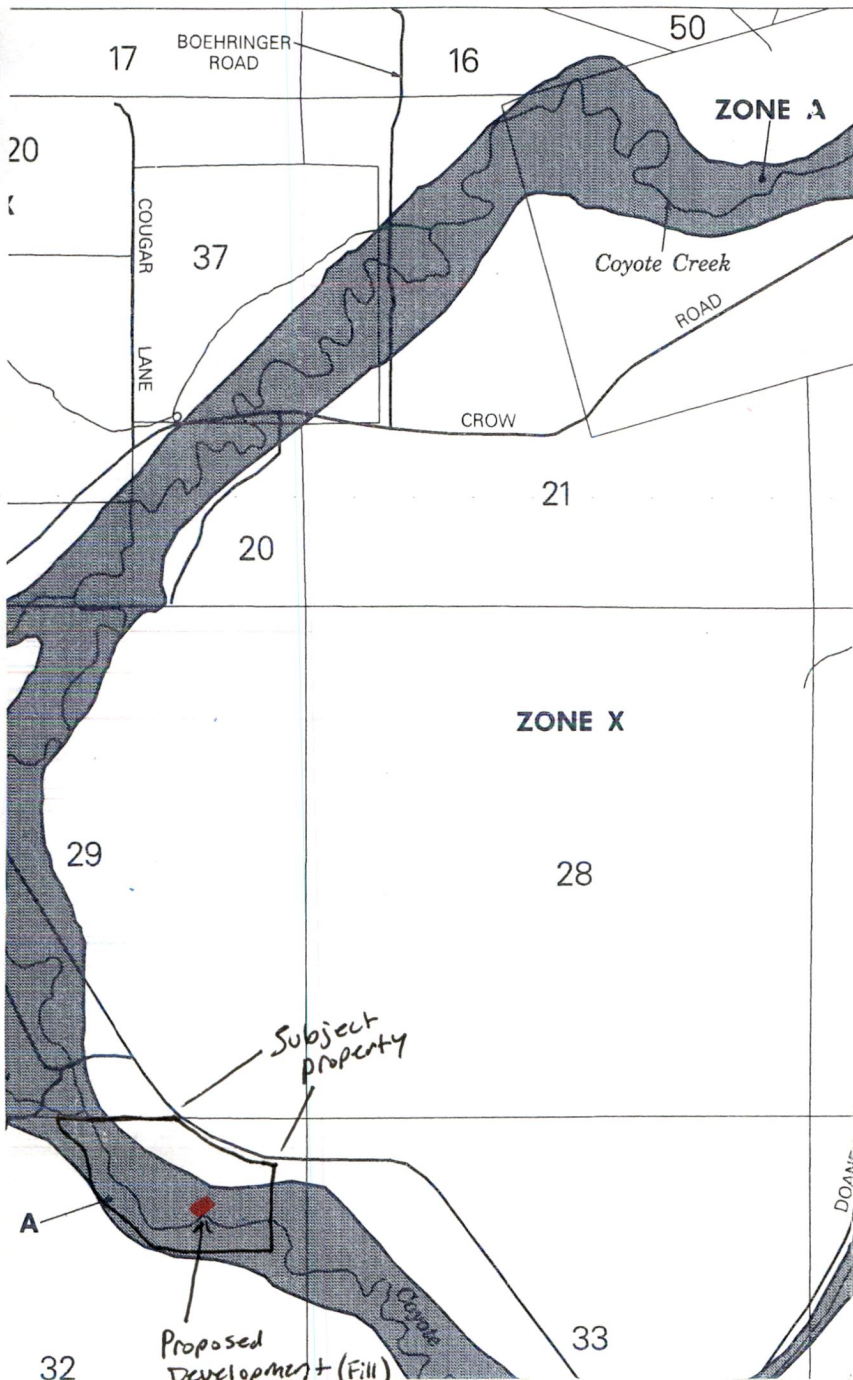

1" = 2000'

Panel # 41039C1600.F

12/10/18 RS

R-88687

RECEIVED

JAN 15 2019

OWRD

RECEIVED

FEB 08 2019

OWRD

SITE PLAN SUBMITTAL FORM

OWNER NAME: Allan Wooster	Map and Taxlot #:	APPLICANT NAME: Allan Wooster
PHONE # 541-501-3390		PHONE #
ADDRESS: 25106 Territorial Hwy Eugene, OR 97402		ADDRESS:
Scale: 1" = 200' NTS		

NOTICE: The applicant is ultimately responsible for completing new work in accordance with this site plan once approved. Approval of construction inspections shall not be construed as approval of work not in accordance with this site plan. Work that deviates from this site plan shall be formally documented and approved through submission of a site plan amendment prior to commencing such work.



Indicate which direction is north with an arrow

RECEIVED
JAN 15 2019
OWRD


RECEIVED
FEB 08 2019
OWRD

P-88679

Alternate Reservoir Application Map

Allen Wooster, 85106 Territorial Hwy, Eugene OR

Tax Lot 103, Section 32, T. 18S. R.5W., W.M., Lane County

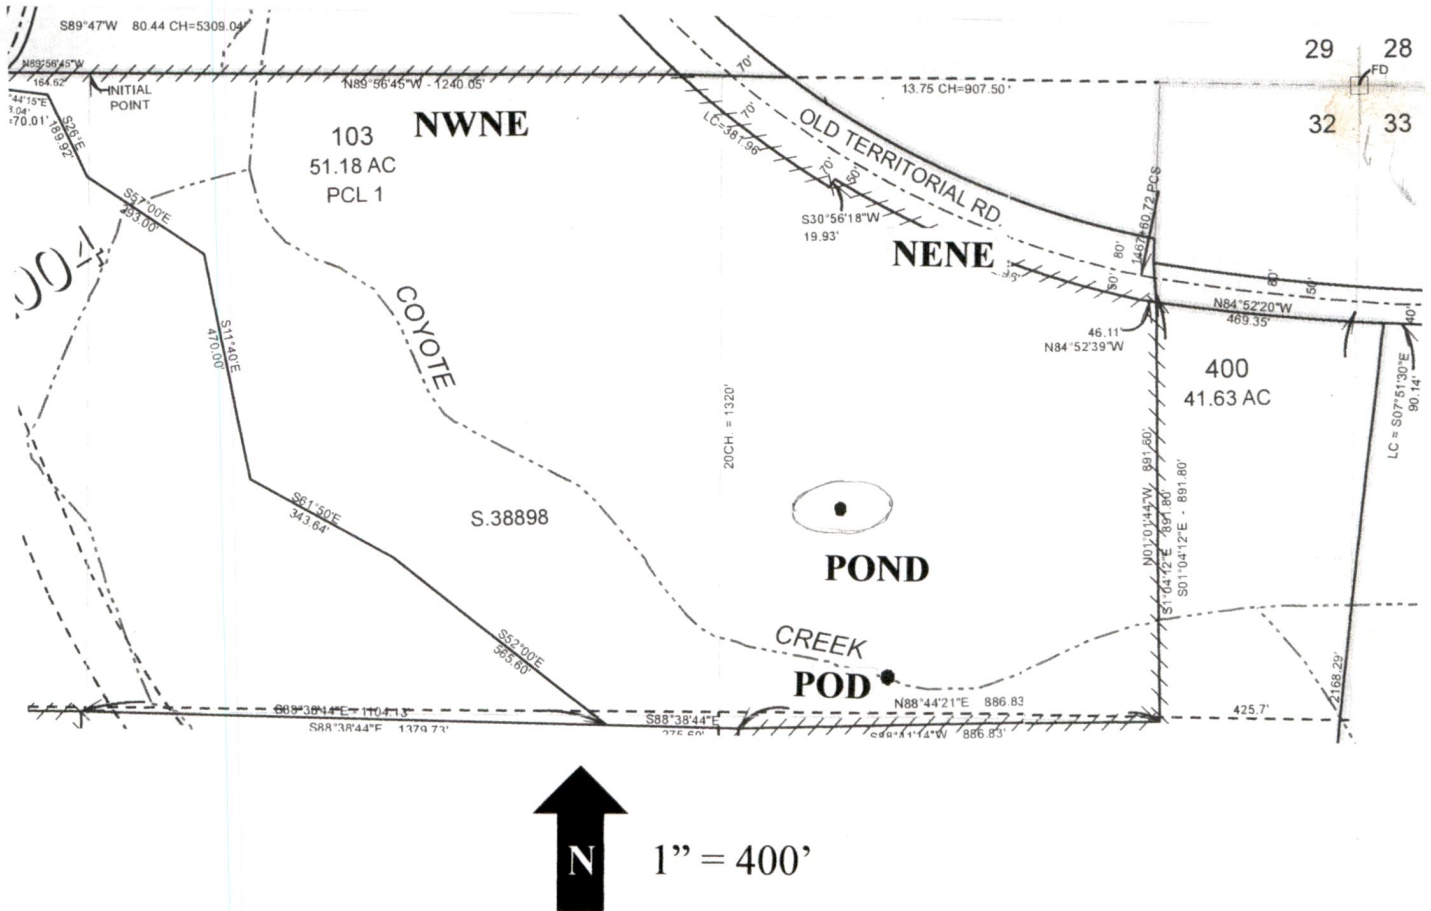

Source: Coyote Creek Tributary to Long Tom River and Run Off

Point of Diversion: 1,222 Feet South and 1,020 Feet West from the Reference Corner (43.9651 N., -123.3135 W.)

Center of Pond: 932 Feet South and 1,116 Feet West from the Reference Corner (43.9657 N., -123.3137 W.)

Reference Corner: NE Corner of Section 32 T.18S. R.5W.

RECEIVED

FEB 08 2019

OWRD

RECEIVED

JAN 15 2019

OWRD

R-88689