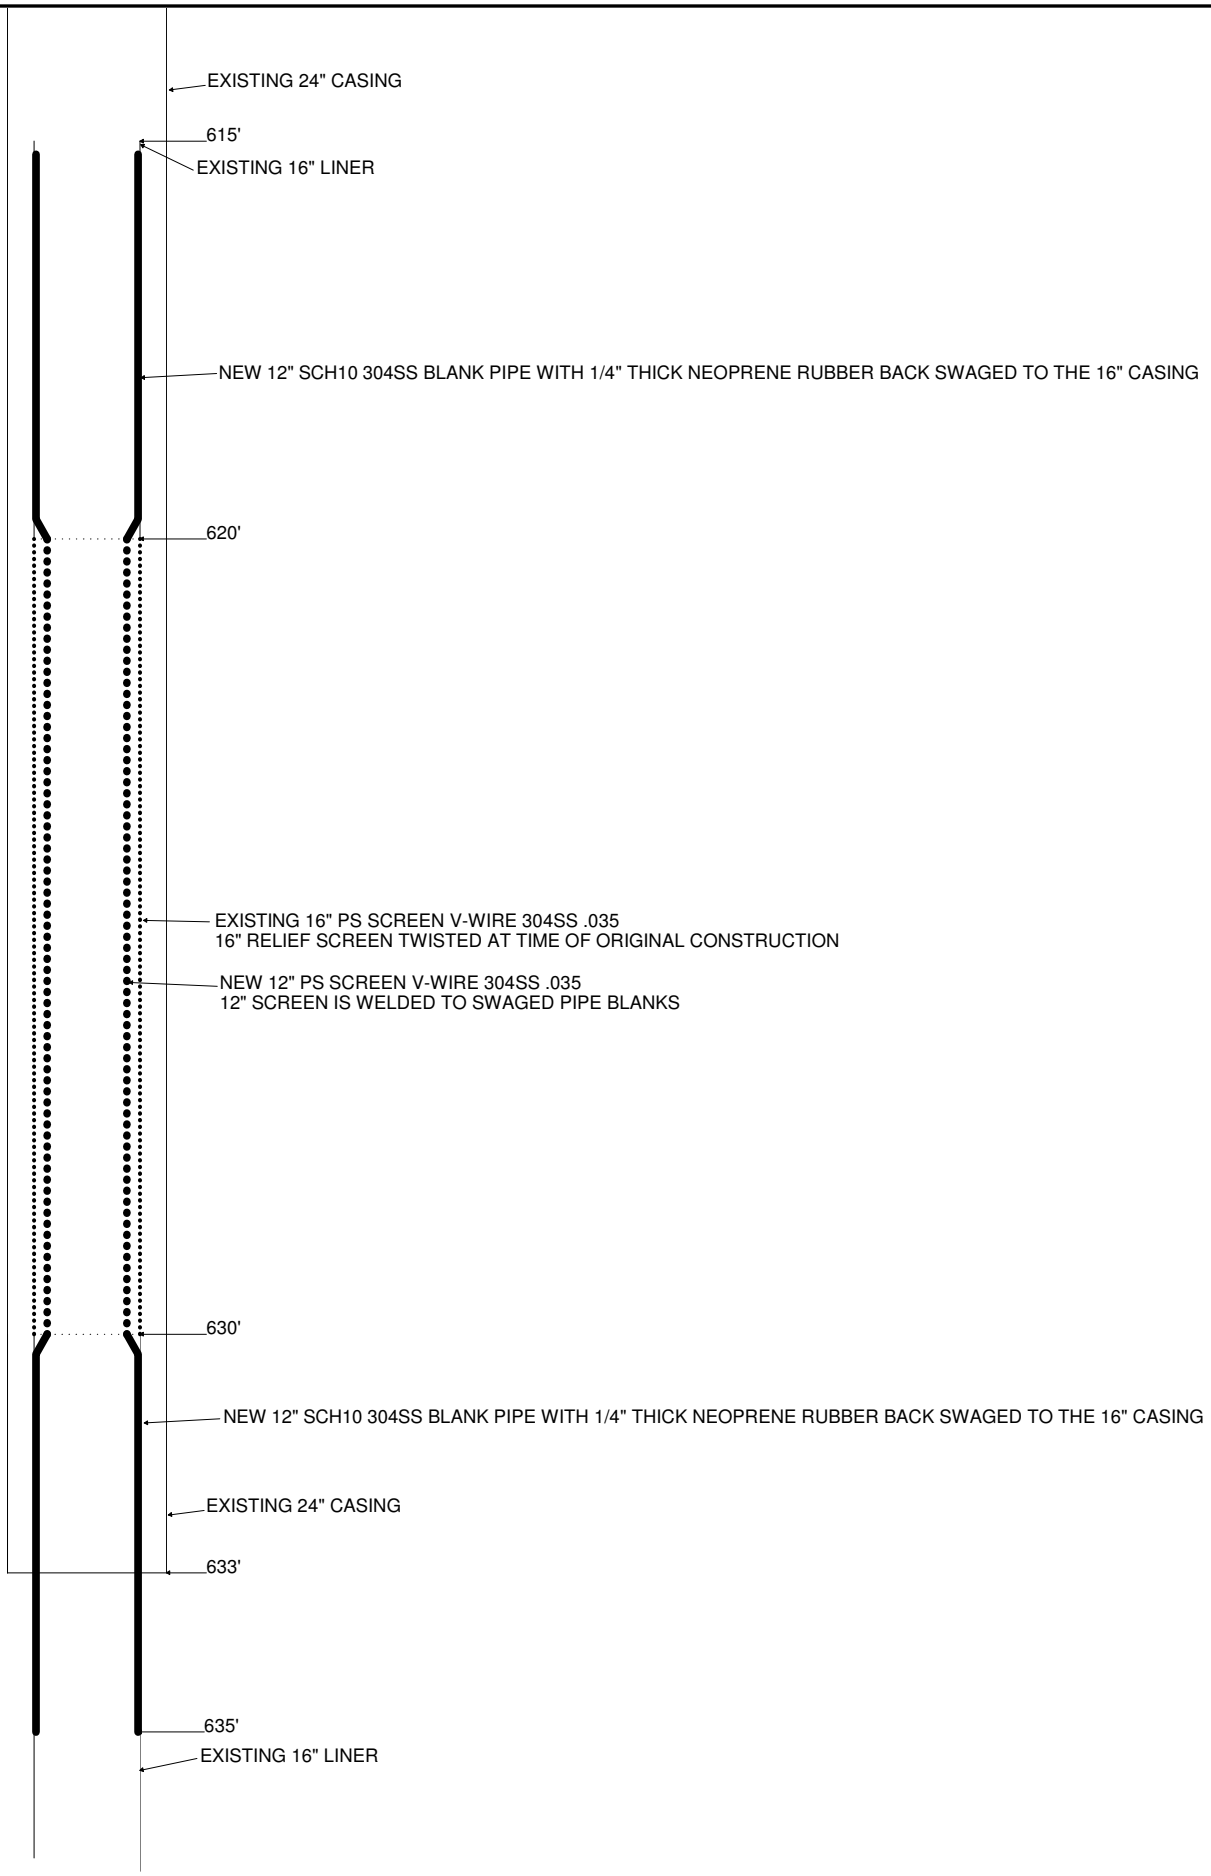

PROJECT NO:	SHEET CONTENTS:	SCALE:	DATE	BY	CK'D	REVISION	PREPARED BY:	DESIGNED:
10757	Special Standard Request	NTS					SCHNEIDER WATER SERVICES 21881 RIVER RD NE, ST. PAUL, OR 97137 503-633-2866 | SCHNEIDERWATER.COM	PJS
SHEET:	TITLE:							DRAWN:
1 OF 1	Rockwood PUD - Cascade Well 7 - L138827							KDS
								DATE:
								8/30/23