


SECTION

21

TOWNSHIP 32 S, RANGE 2 E, W. M.

North

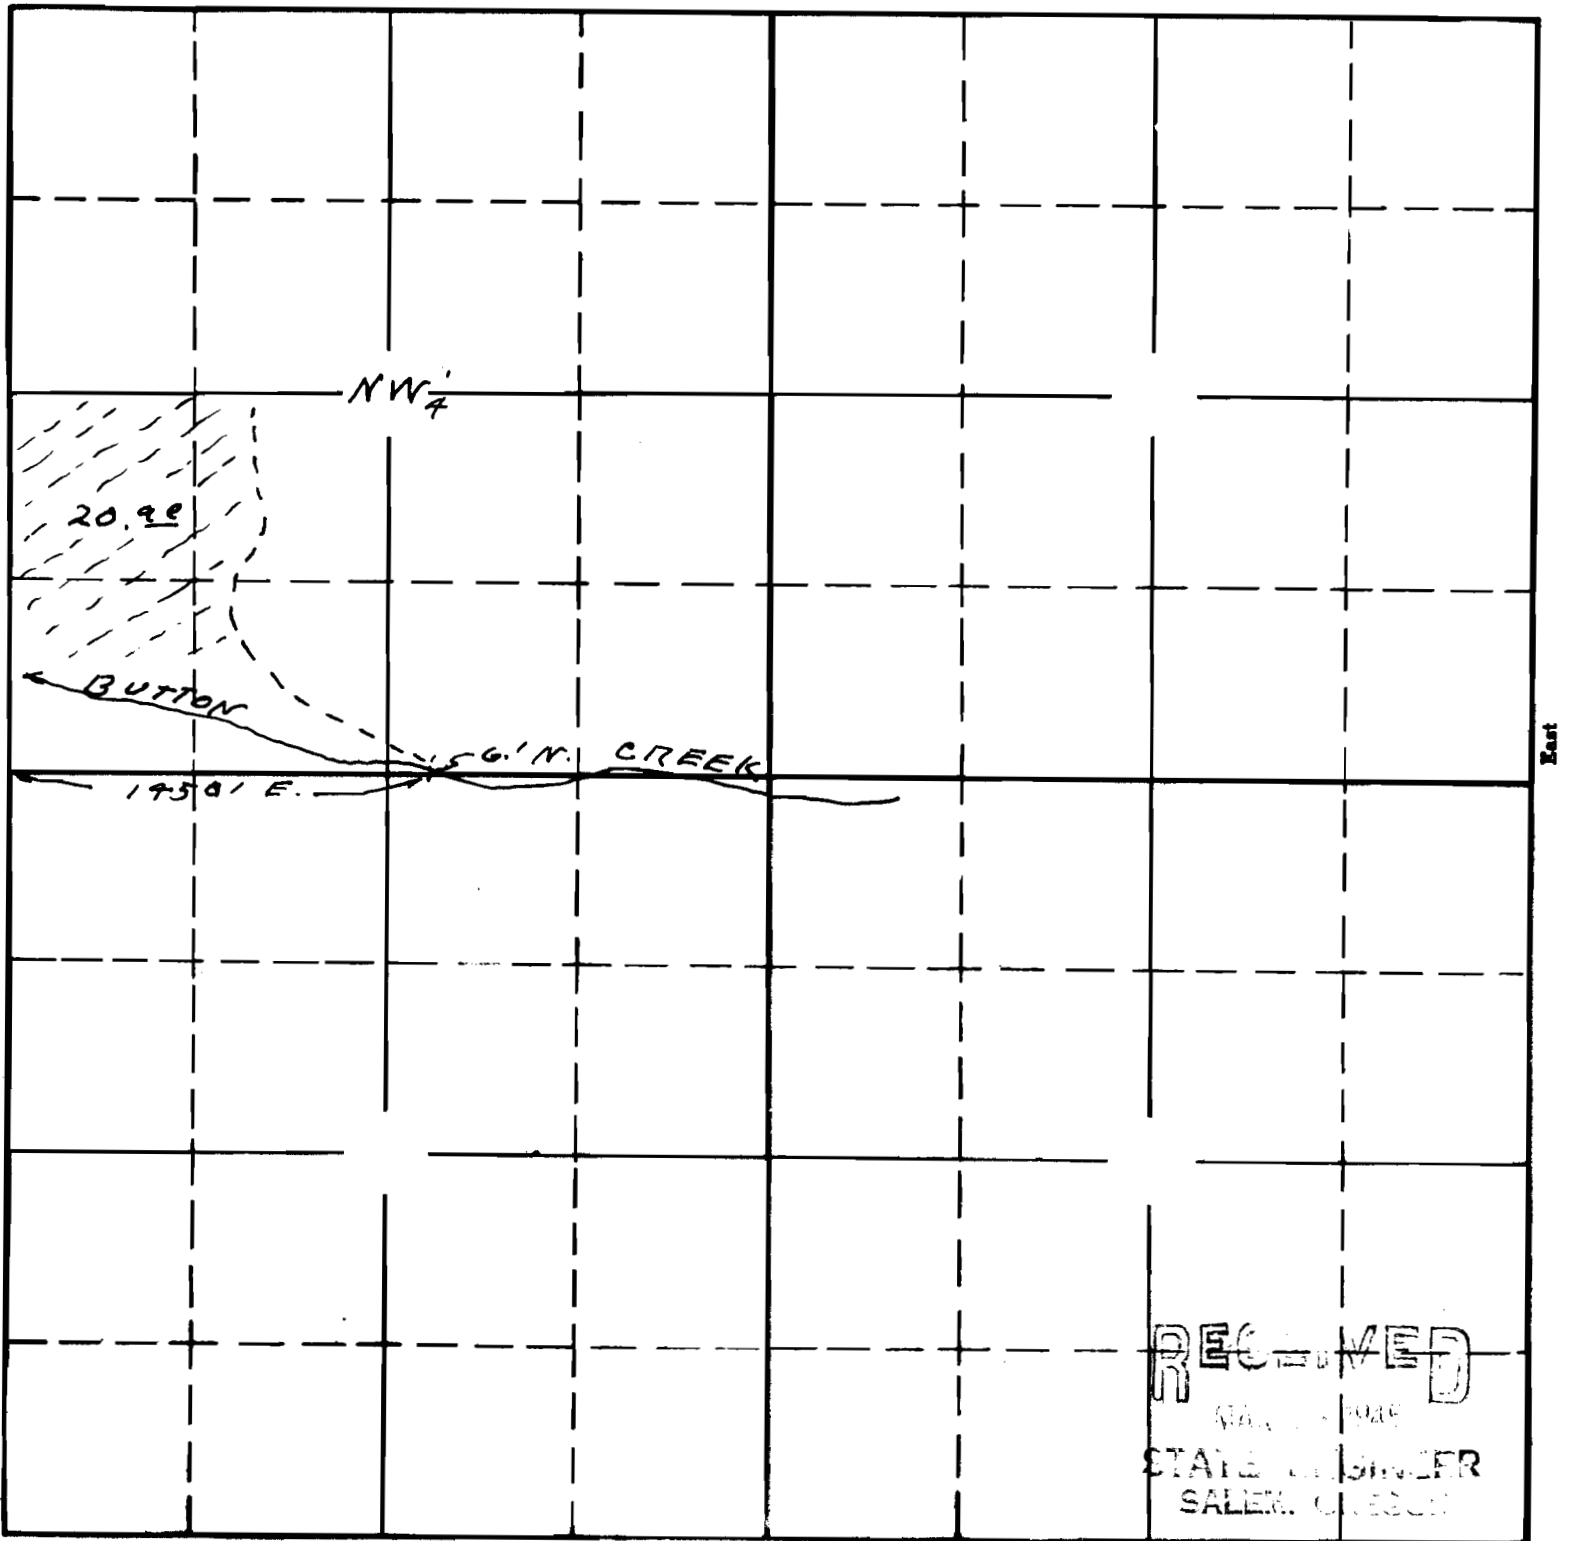

RECEIVED
STATE ENGINEER
SALEM, OREGON

South

21489 15-78D

Map To accompany application of
Arthur D Moore for use of waters
from Button Creek for irrigation
Purposes

APPLICATION No. 21489
PERMIT No. 16854

This office 3/9/46 *thunk*