


APPLICATION FOR WATER PERMIT IN SECTION 8, T.11S, R.11W, WM.

Application No. _____
Permit No. _____

RECEIVED
MAY 25 1929
STATE ENGINEER
SALISBURY, OREGON

True North

Scale: 1" = 300'

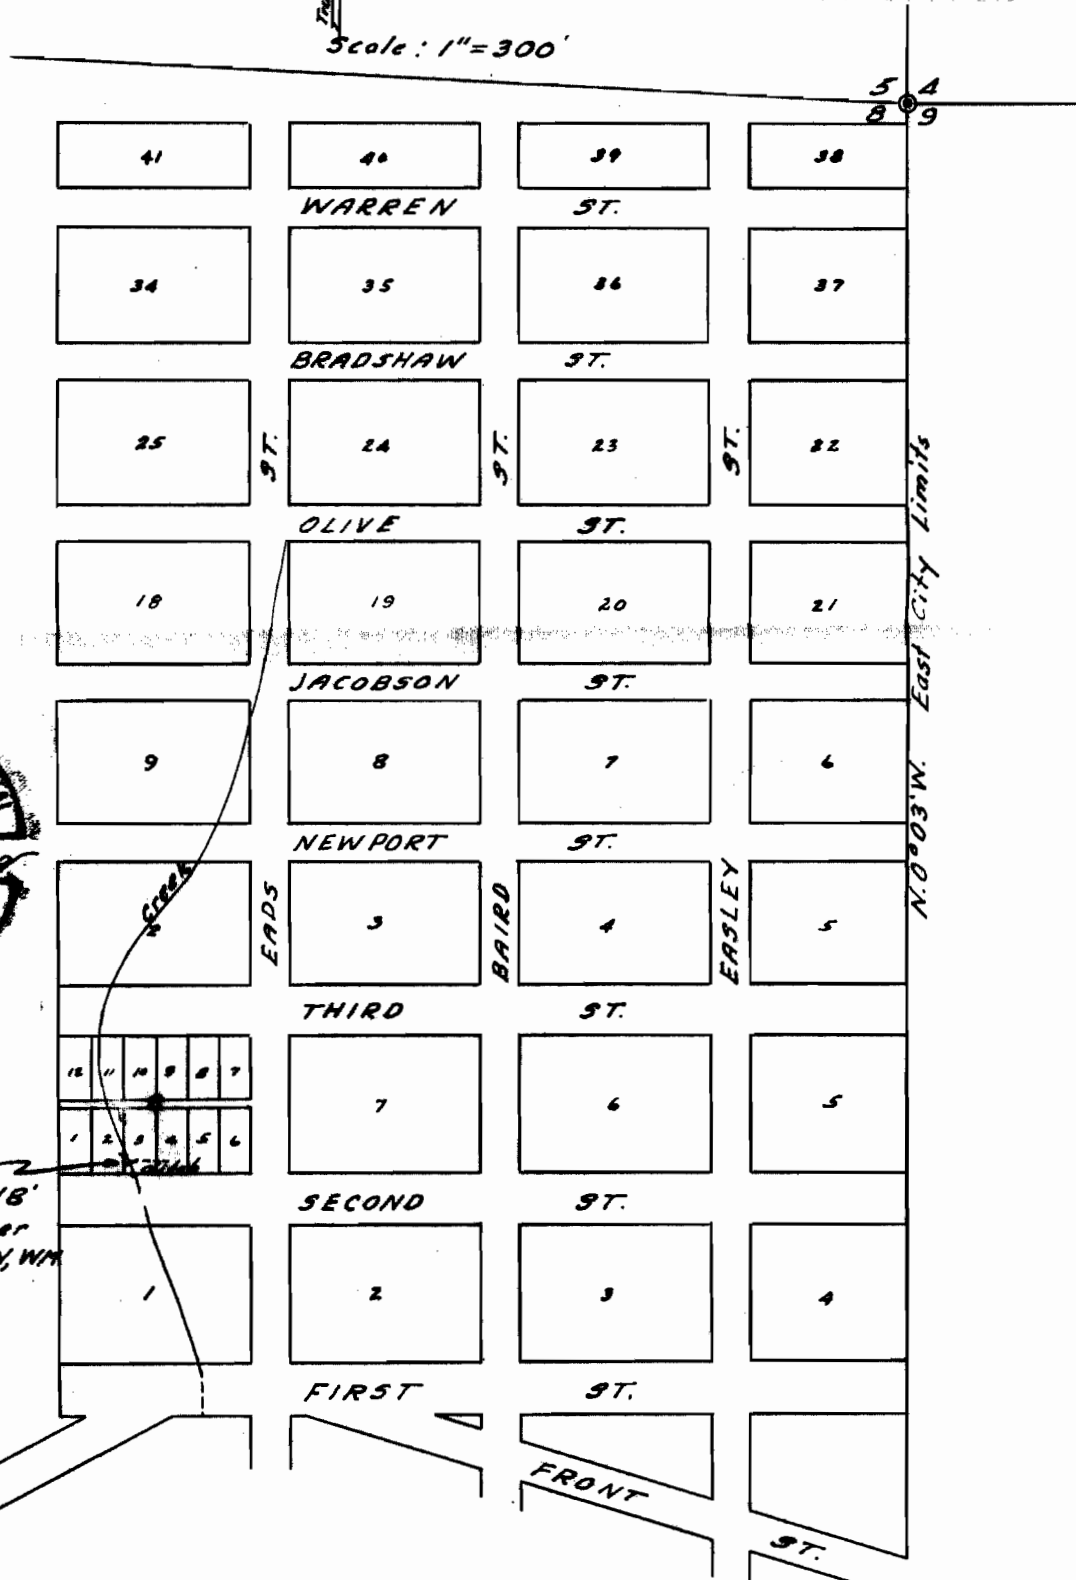

Location of dam
1650' South + 1218'
West of N.E. corner
Sec. 8, T.11S., R.11W, WM

YACUINA BAY

Application No. 27256
Permit No. 21443