



PLAN 'C'
R 32087


Prepared for
~ CHARLES E. RAINSWORTH ~
Dam Located in
North 1/2 Section 6, T29S R4W W.N.
June 1958

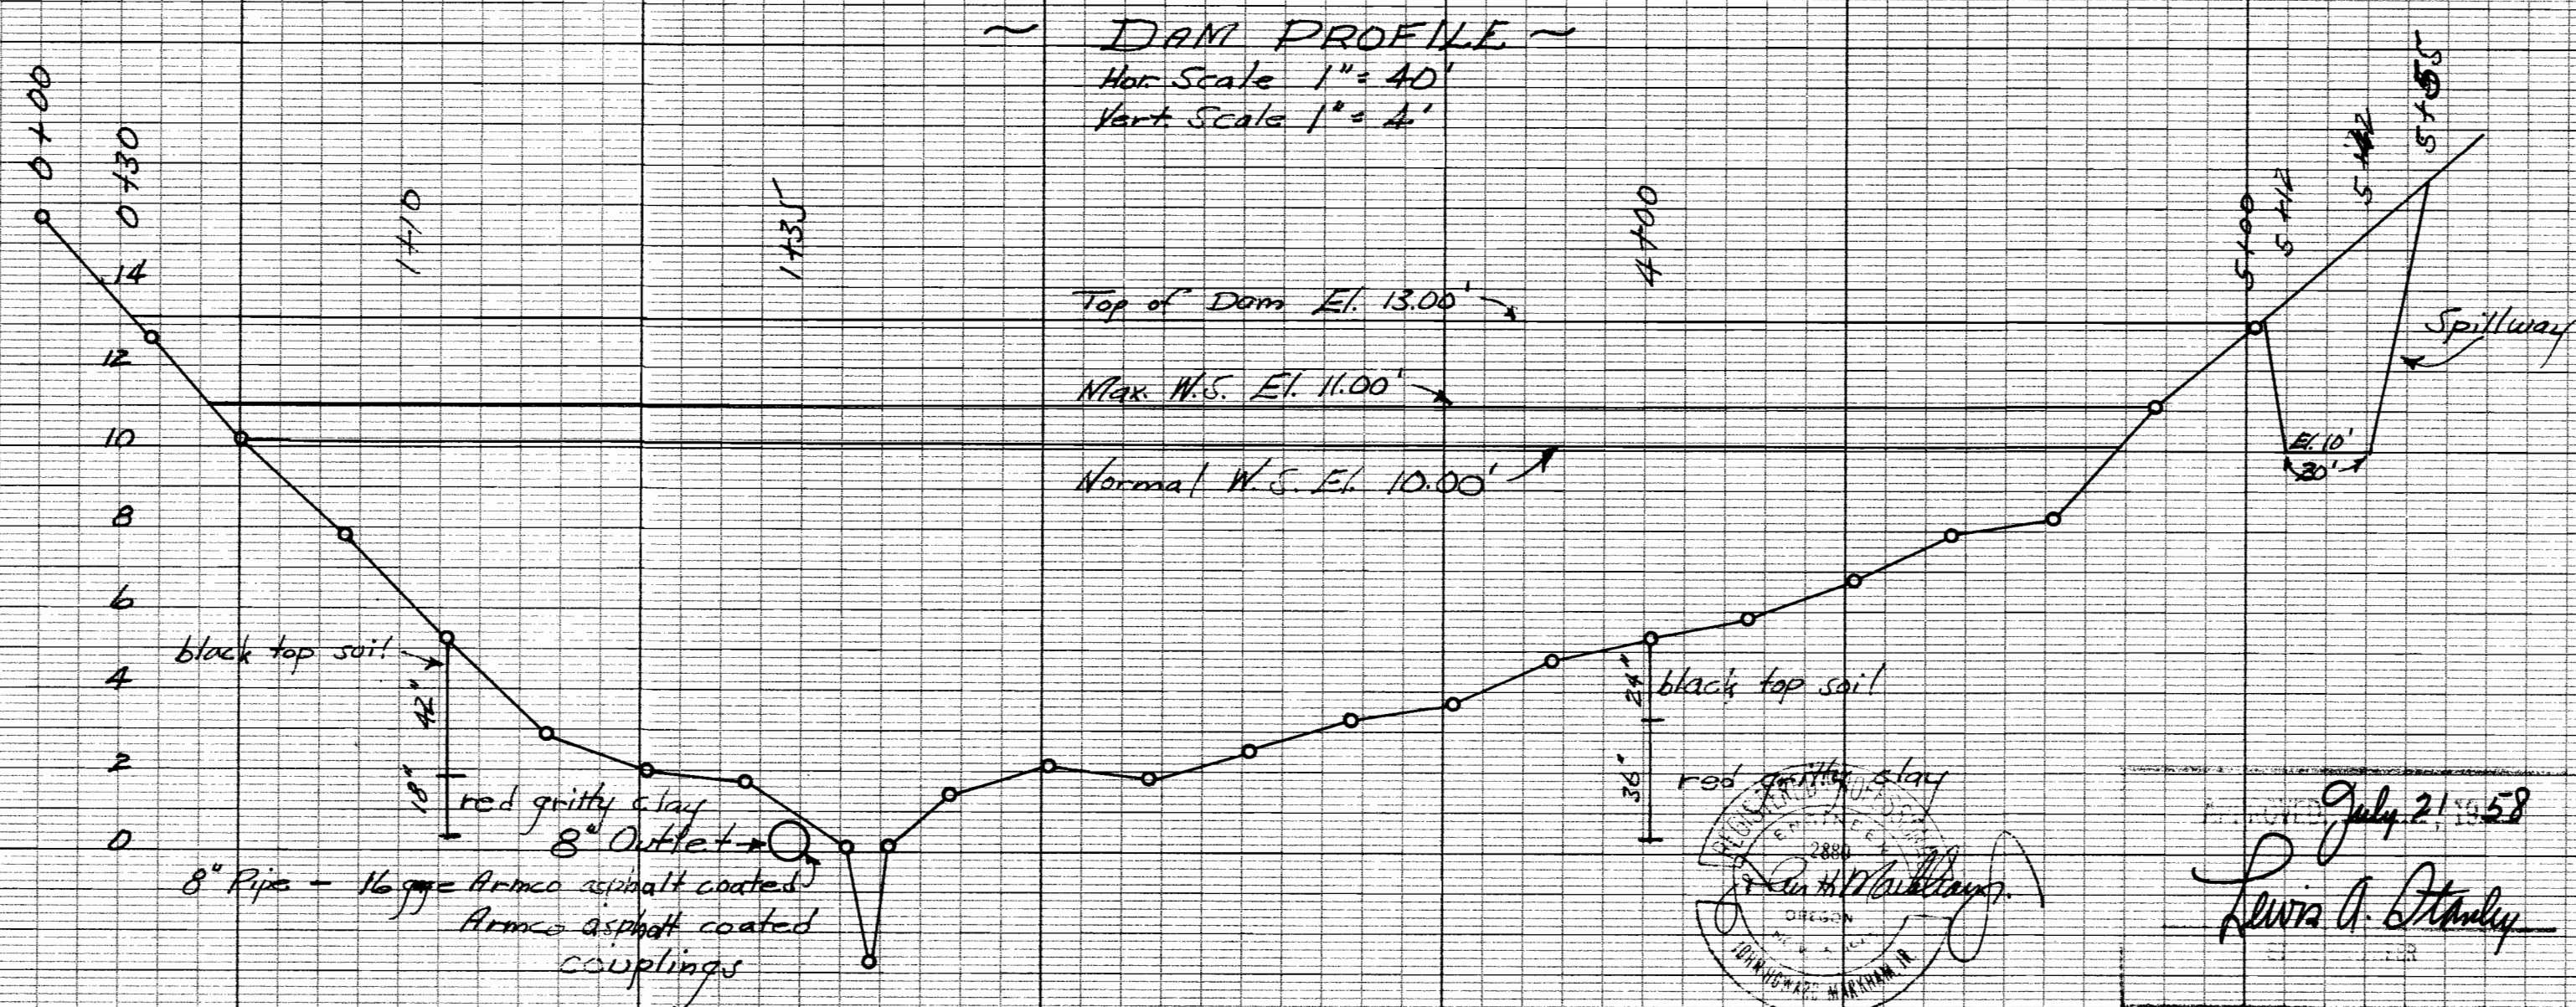

July 21, 1958
Lewis A. Stanley



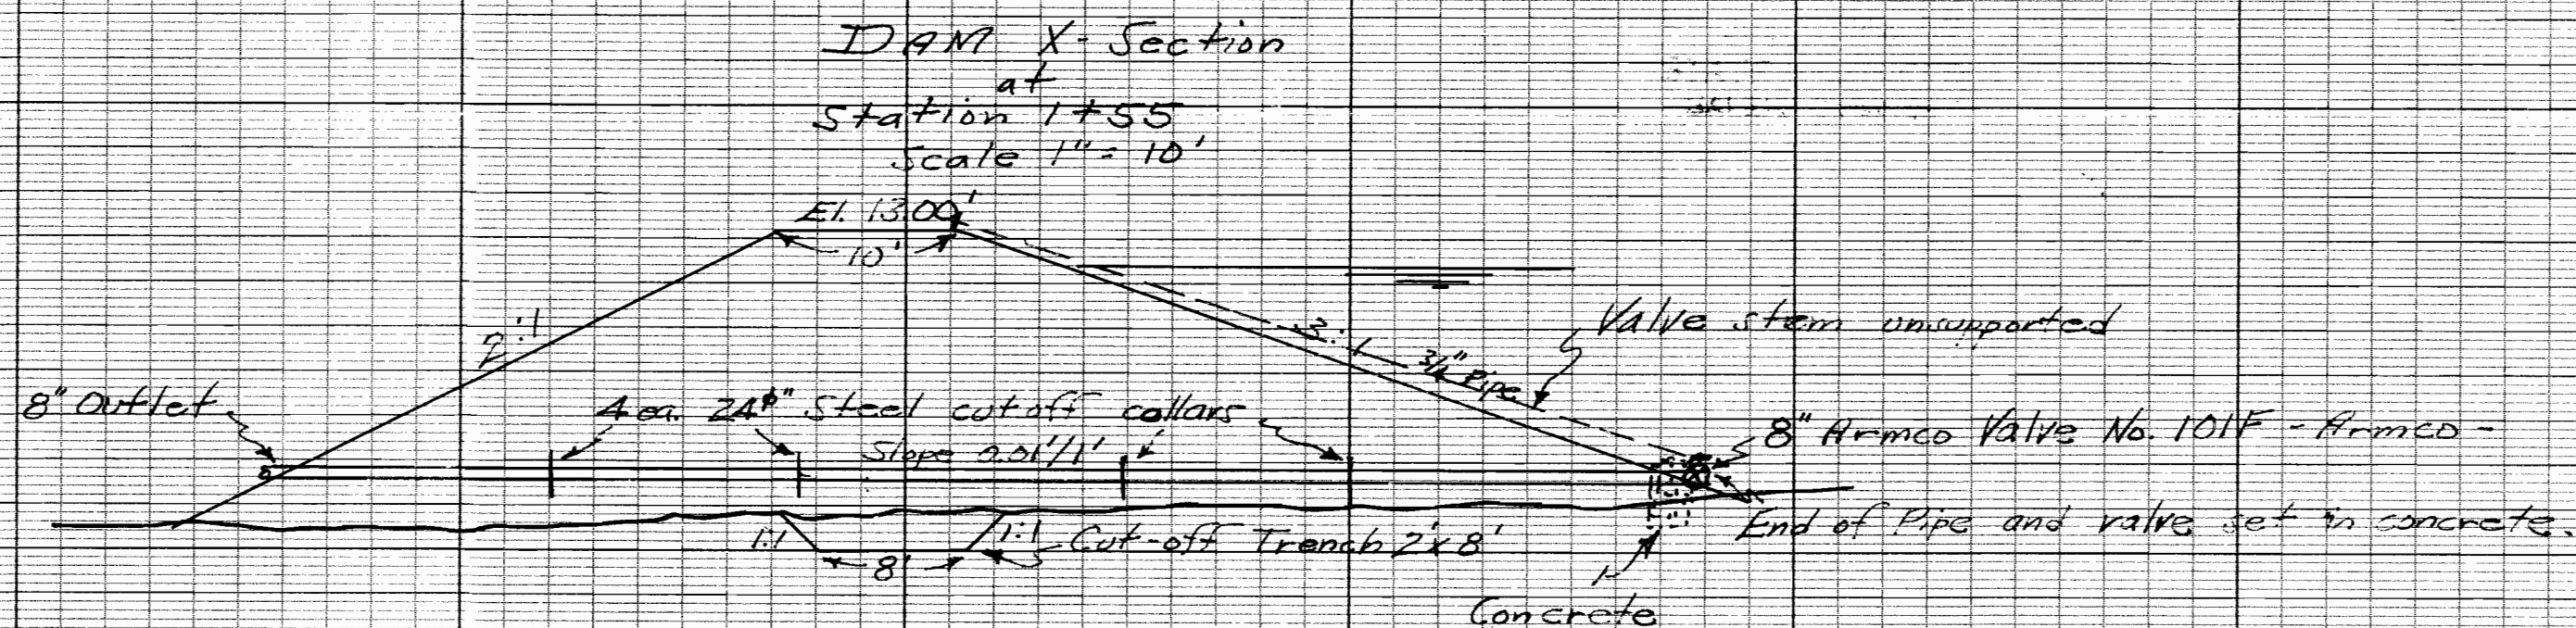


SPILLWAY
X-Section
Scale 1" = 10'

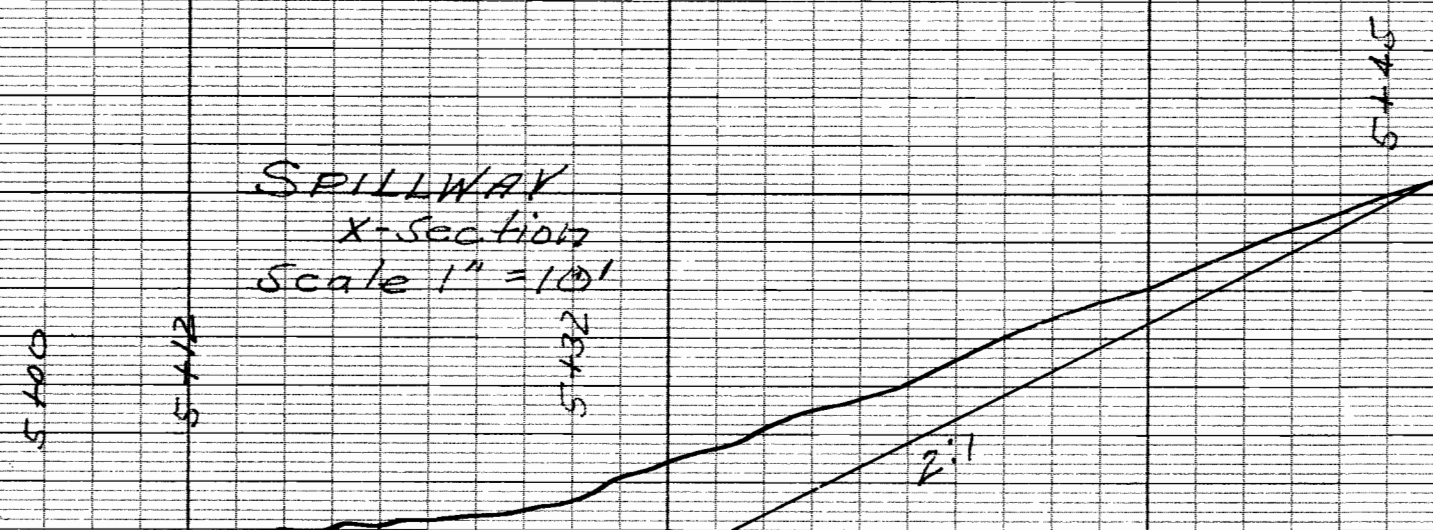

PLAN 'C'
R 32087

Prepared for
~ CHARLES E. RINSWORTH ~
Dam Located in
North 1/2 Section 6, T29S R4W W.M.
June 1958

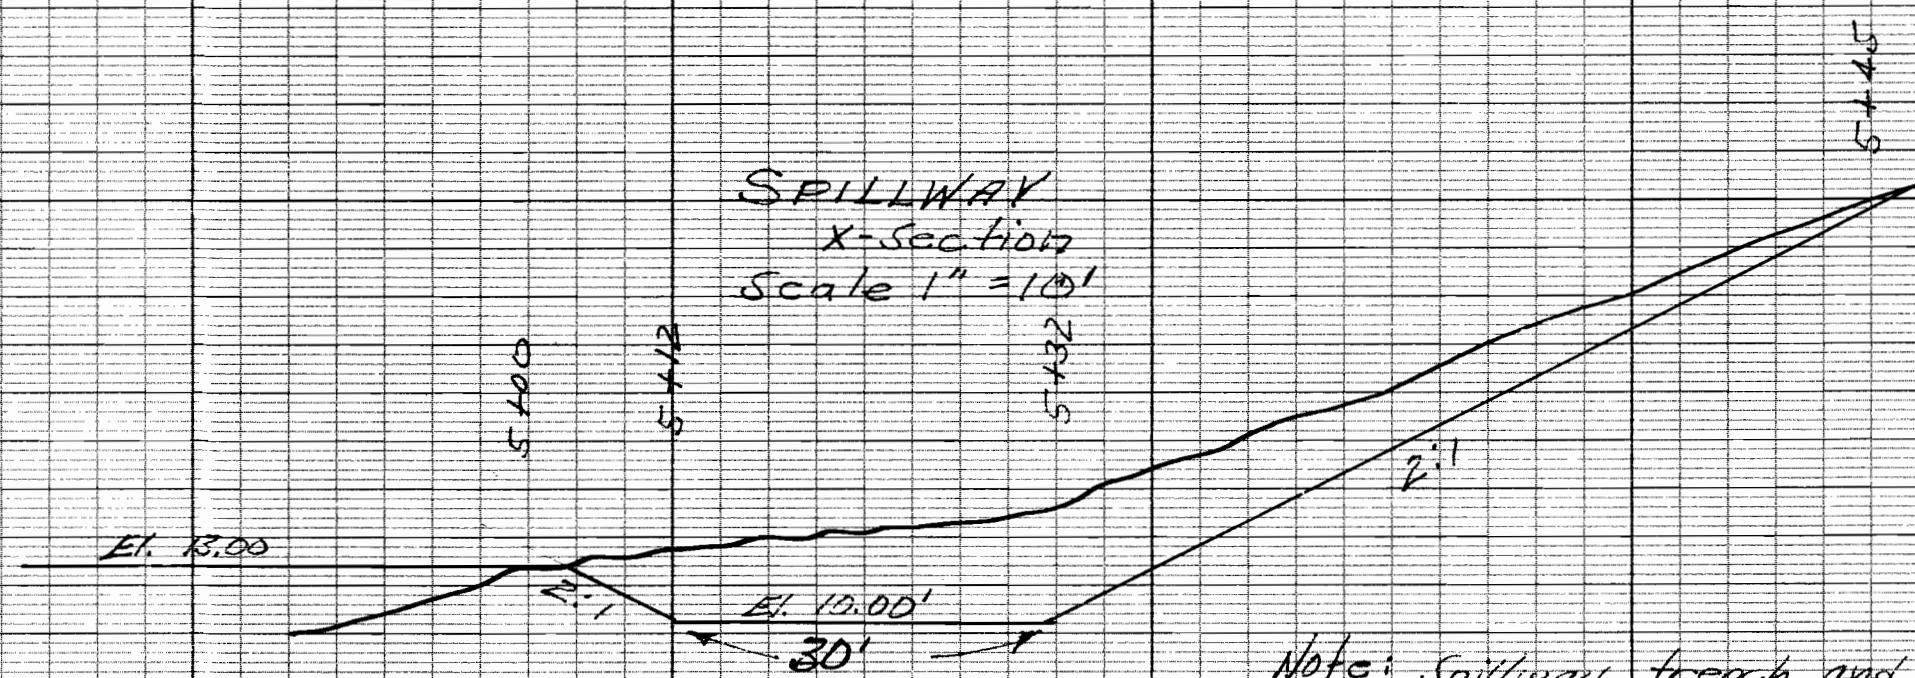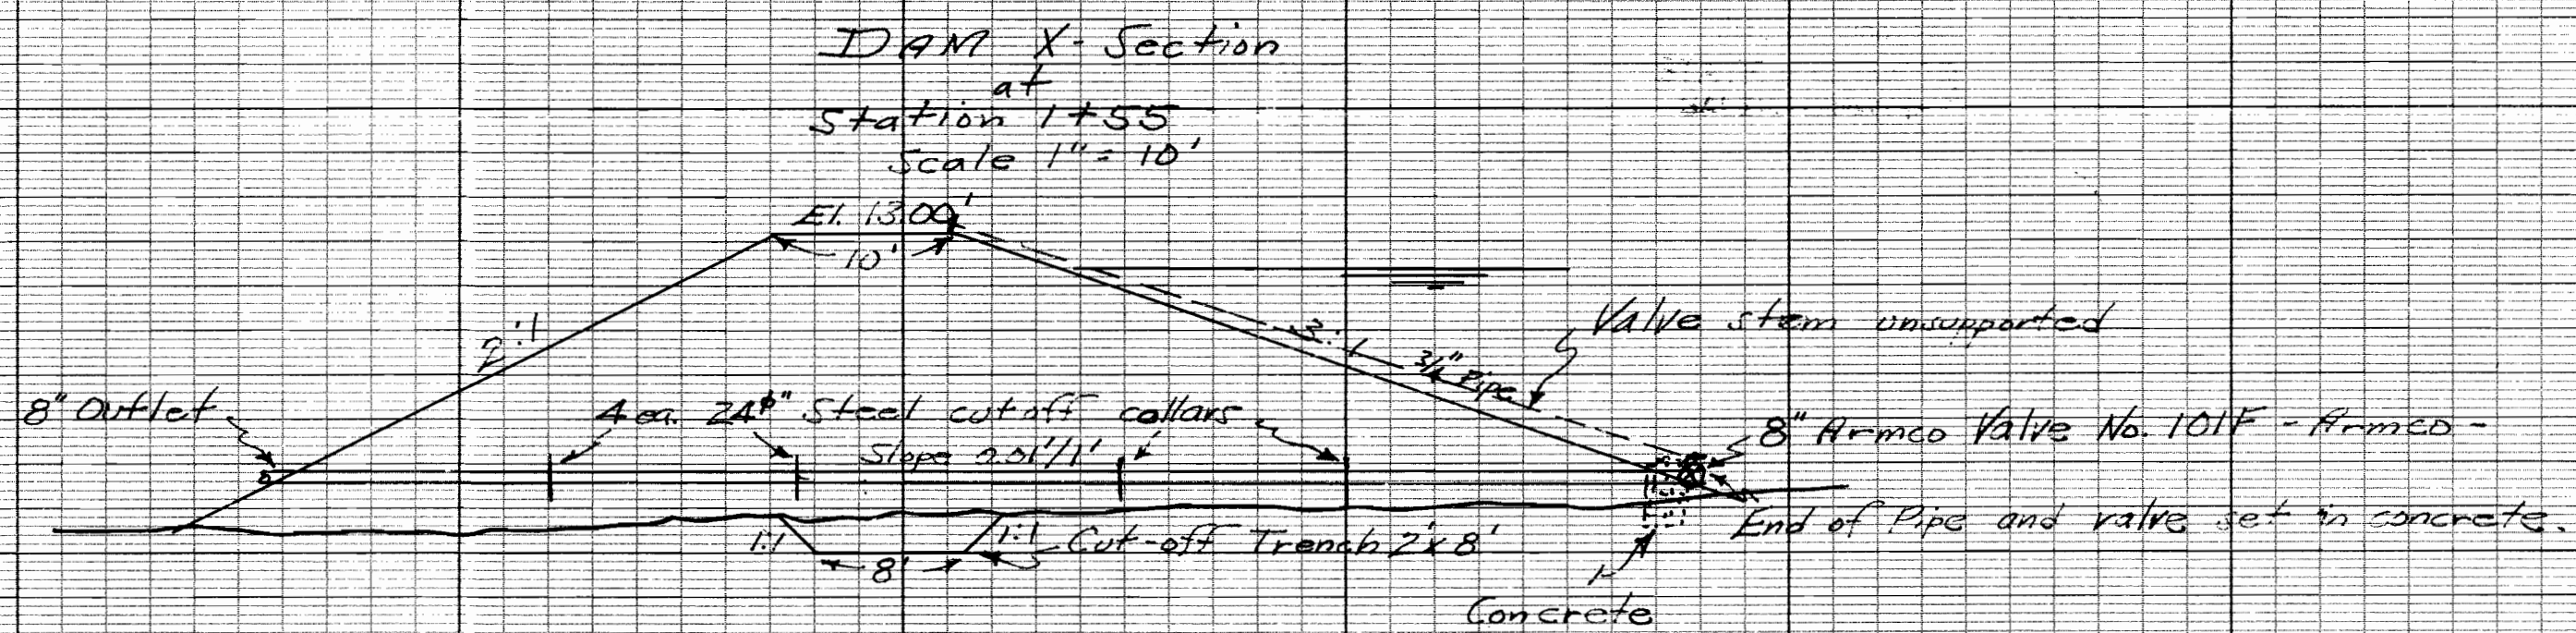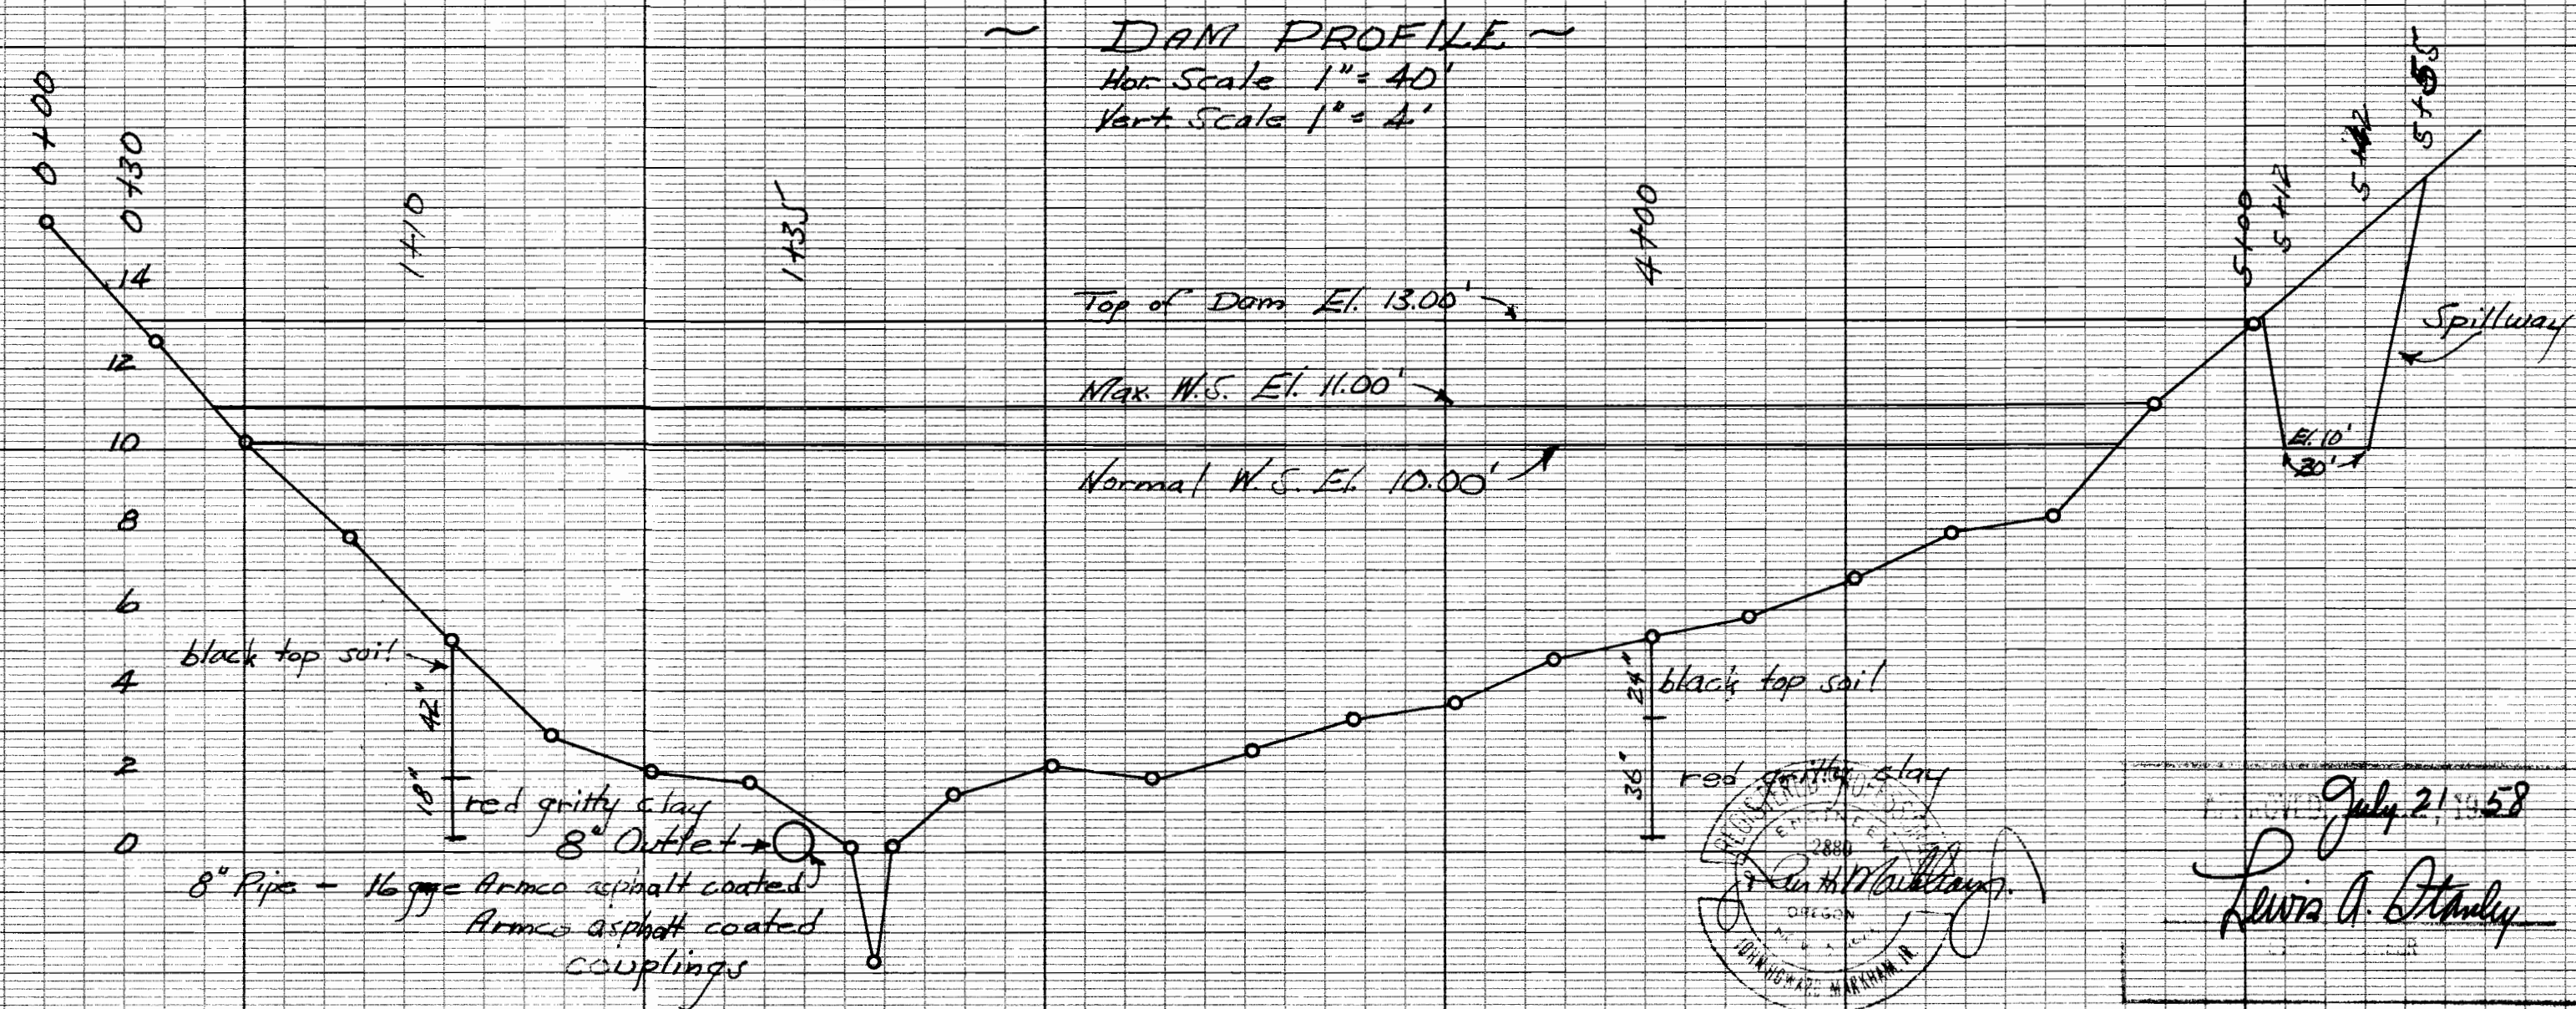

Note: Spillway trench and cross section
shall be continued beyond toe of dam.