
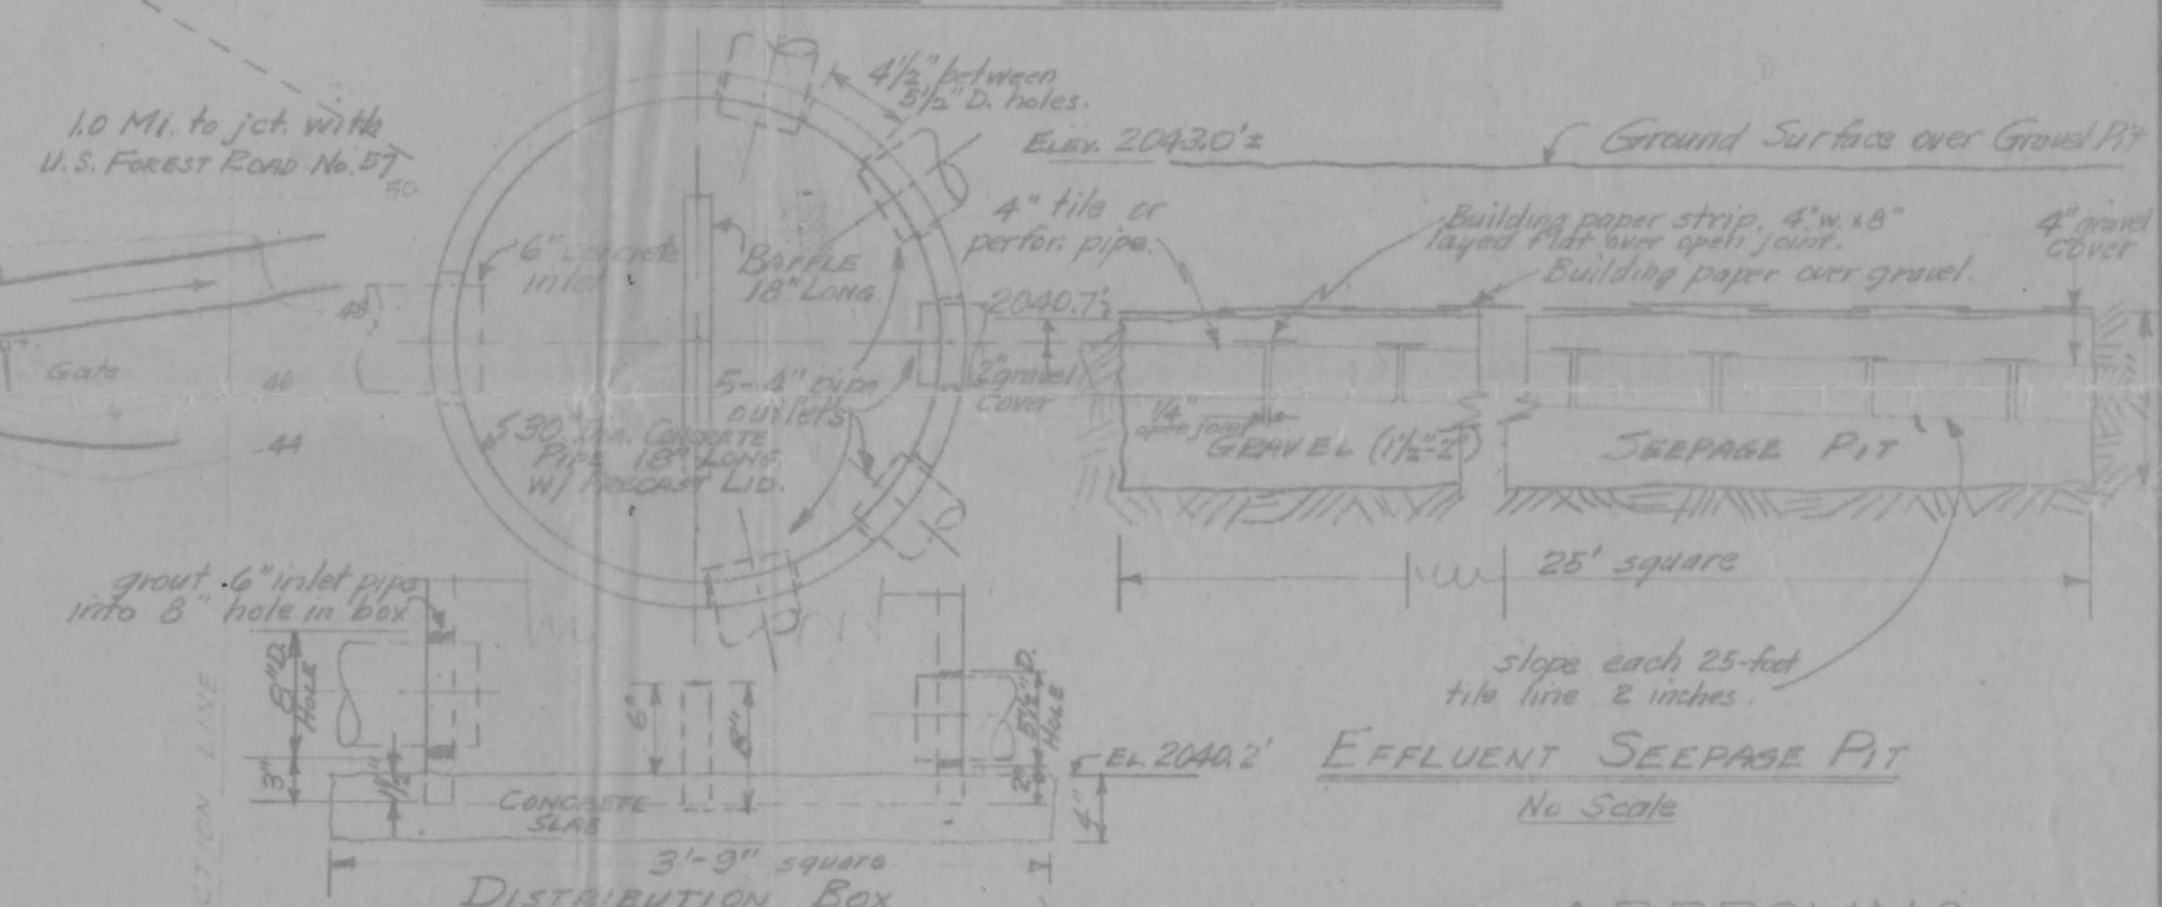
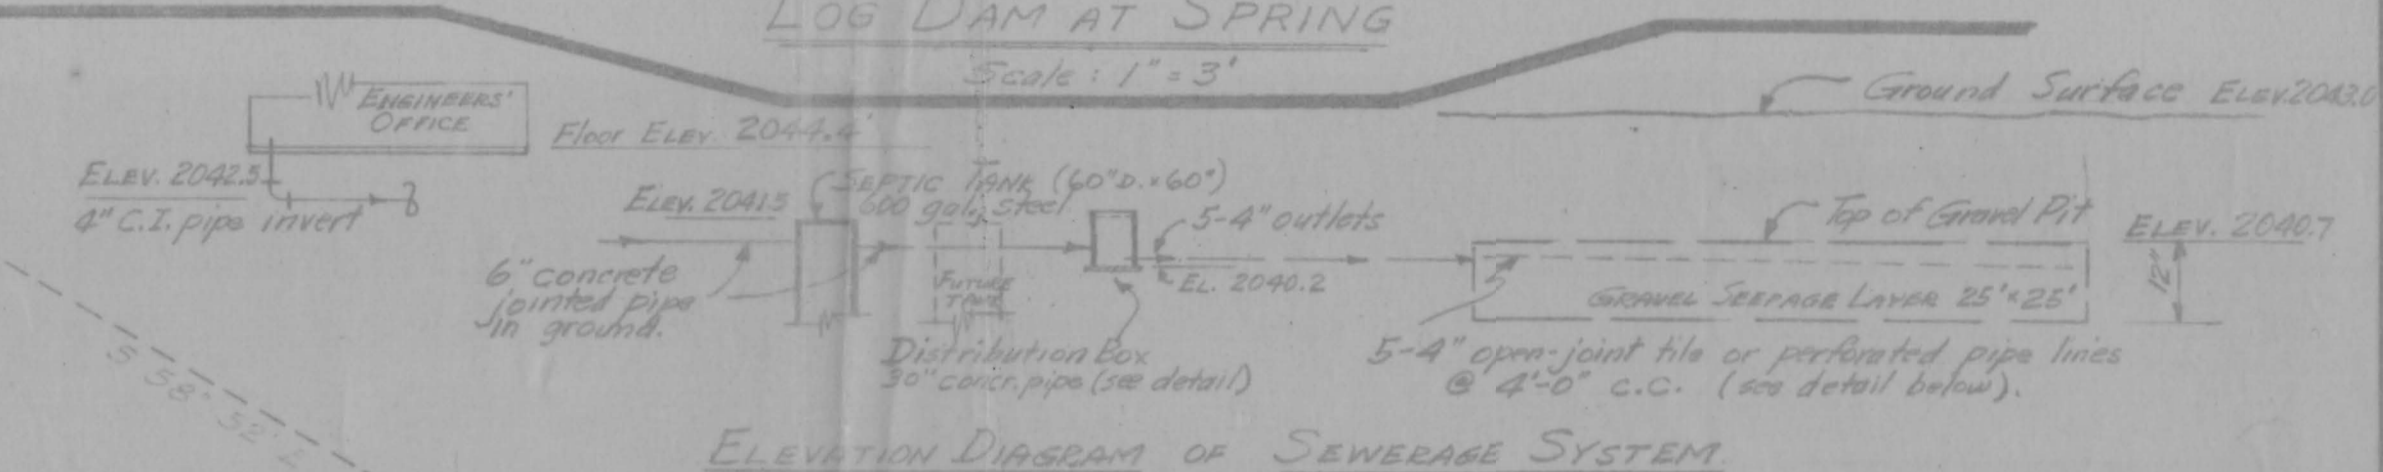
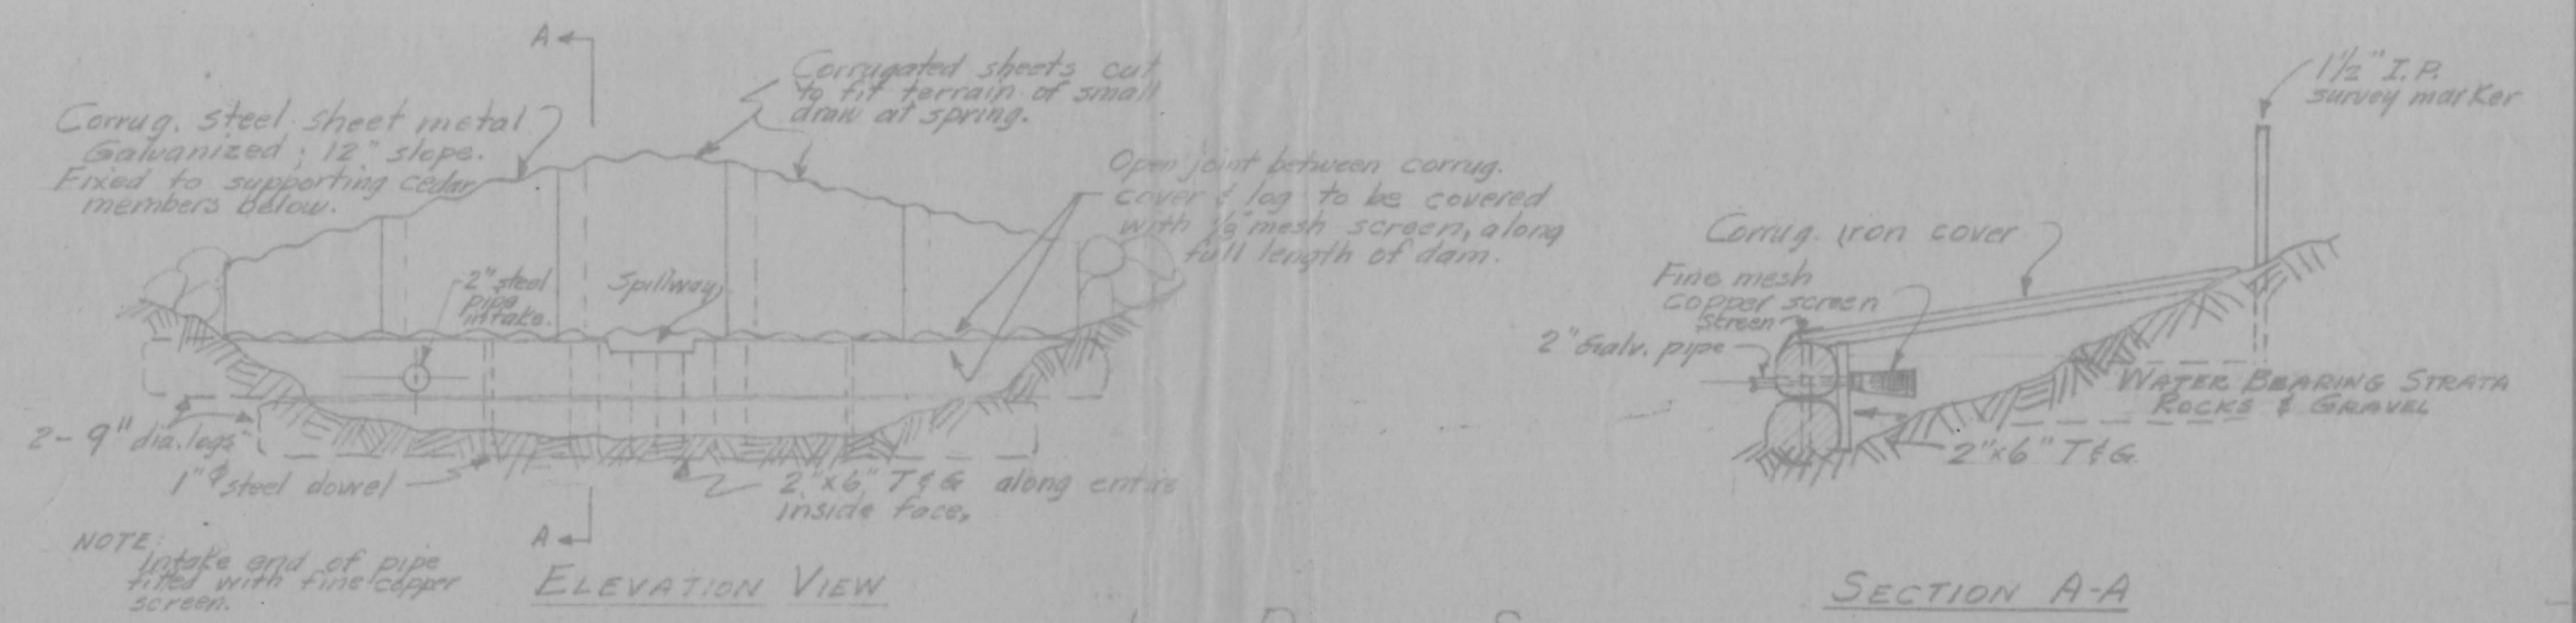


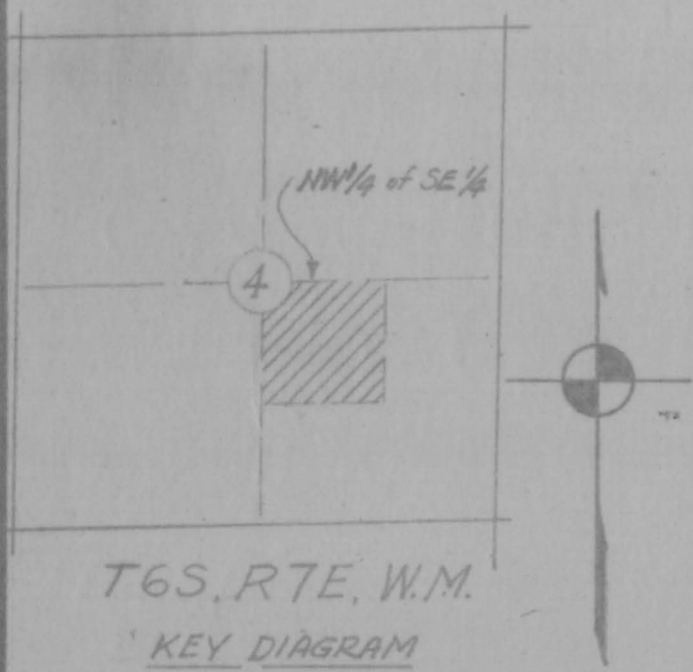

REFERENCE DRAWINGS:
FLOW AREA AT INTAKE - F.P.C. PROJ. No. 135; Exhibit E-1, Sht. 14 Rev. June 1925.
LOCATED CONDUIT LINE - F.P.C. PROJ. No. 135; Exhibit E, Sht. 8 Rev. June 1925.
BIG BOTTOM TUNNEL P.G.E. Dwg. CE-1240 Aug. 20, 1931.
BIG BOTTOM TUNNEL P.G.E. Dwg. CB-352 Apr. 24, 1931.

APPROVALS
SEWERAGE DISPOSAL, PIT TOILET LOCATIONS & WATER SUPPLY SYSTEM:
For STATE OF OREGON BOARD OF HEALTH By: *Stamp on prints* Sanitary Engr. Date: June 5, 1958
For CLACKAMAS CO. BOARD OF HEALTH By: Sanitarian Date: 1958
For Mt. HOOD NATIONAL FOREST, U.S.F.S. By: Supervisor Date: 1958

NOTE:
Elevations are P.G.E. Datum.

RECEIVED		JUN 9 1958	
STATE ENGINEER		SALEM, OREGON	
DATE	BY	DESCRIPTION	CHK
REVISIONS			
PORTLAND GENERAL ELECTRIC CO.			
PUBLIC FACILITIES ON PROJECT LANDS			
AT LAKE HARRIET-OAK GROVE FORK			
RECREATION-DOMESTIC WATER-STRUCTURES			
& SEWERAGE DISPOSAL			
OAK GROVE F.P.C. PROJECT 135 OREGON			
SEC. 4 T6S, R7E, W.M.			
APPROVALS		SCALE 1" = 50'	
DRAWN BY: I.A. COOPER		CHECKED BY: I.A.C.	
DATE: May 23, 1958		DATE: May 23, 1958	
I.A. COOPER		DE-3765	

Application No. 32381
Permit No. 25570