
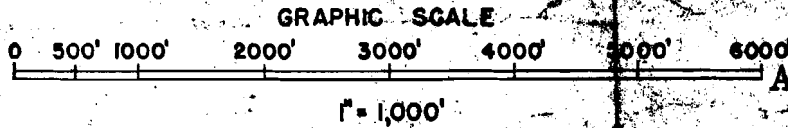


10 f

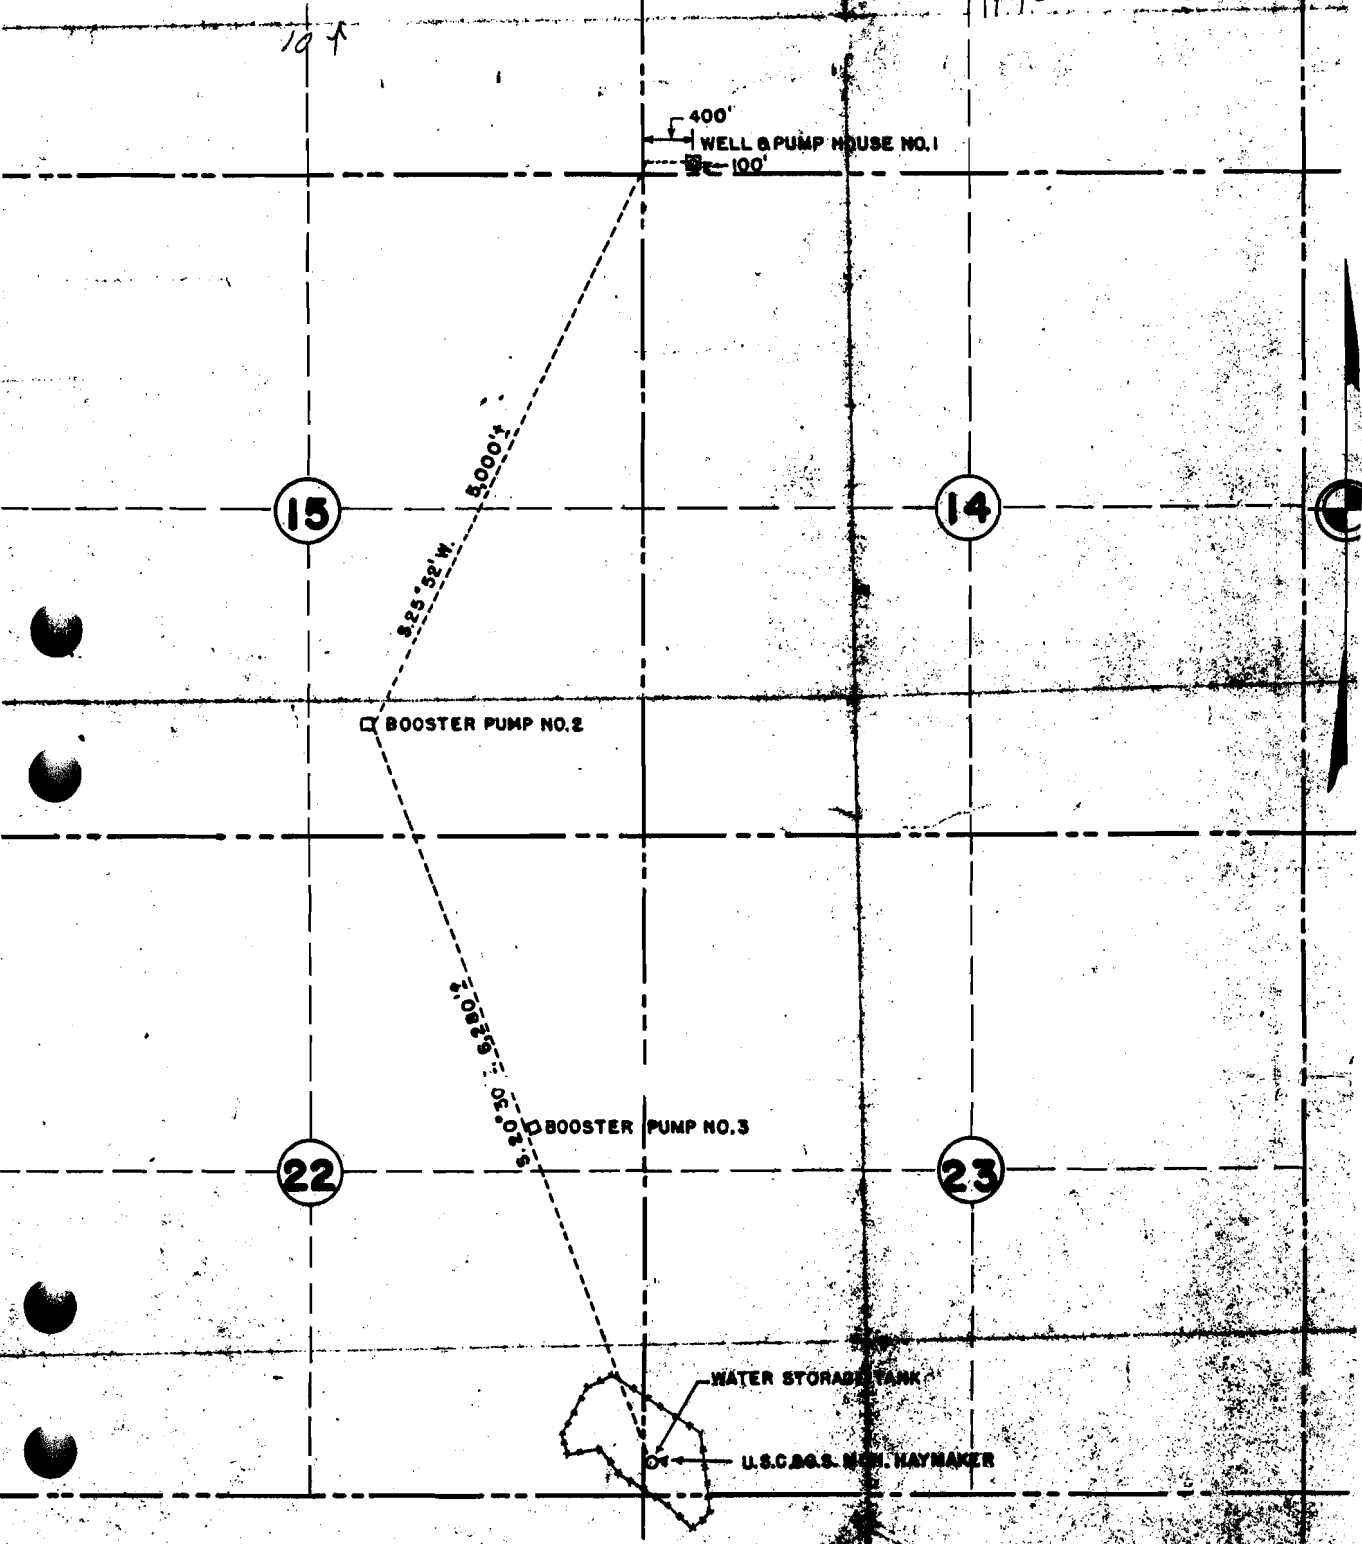

Application No. G-493
Permit No. 12614

MAP SHOWING LOCATION OF PROPOSED WELL, PIPELINE &
PUMPS FOR AC & W FACILITY TR 180
IN T. 40S. R. 7E. W. M. KLAMATH COUNTY, OREGON.

KLAMATH FALLS AIR FORCE BASE
KLAMATH FALLS, OREGON.

DRAWN BY: *[Signature]*