


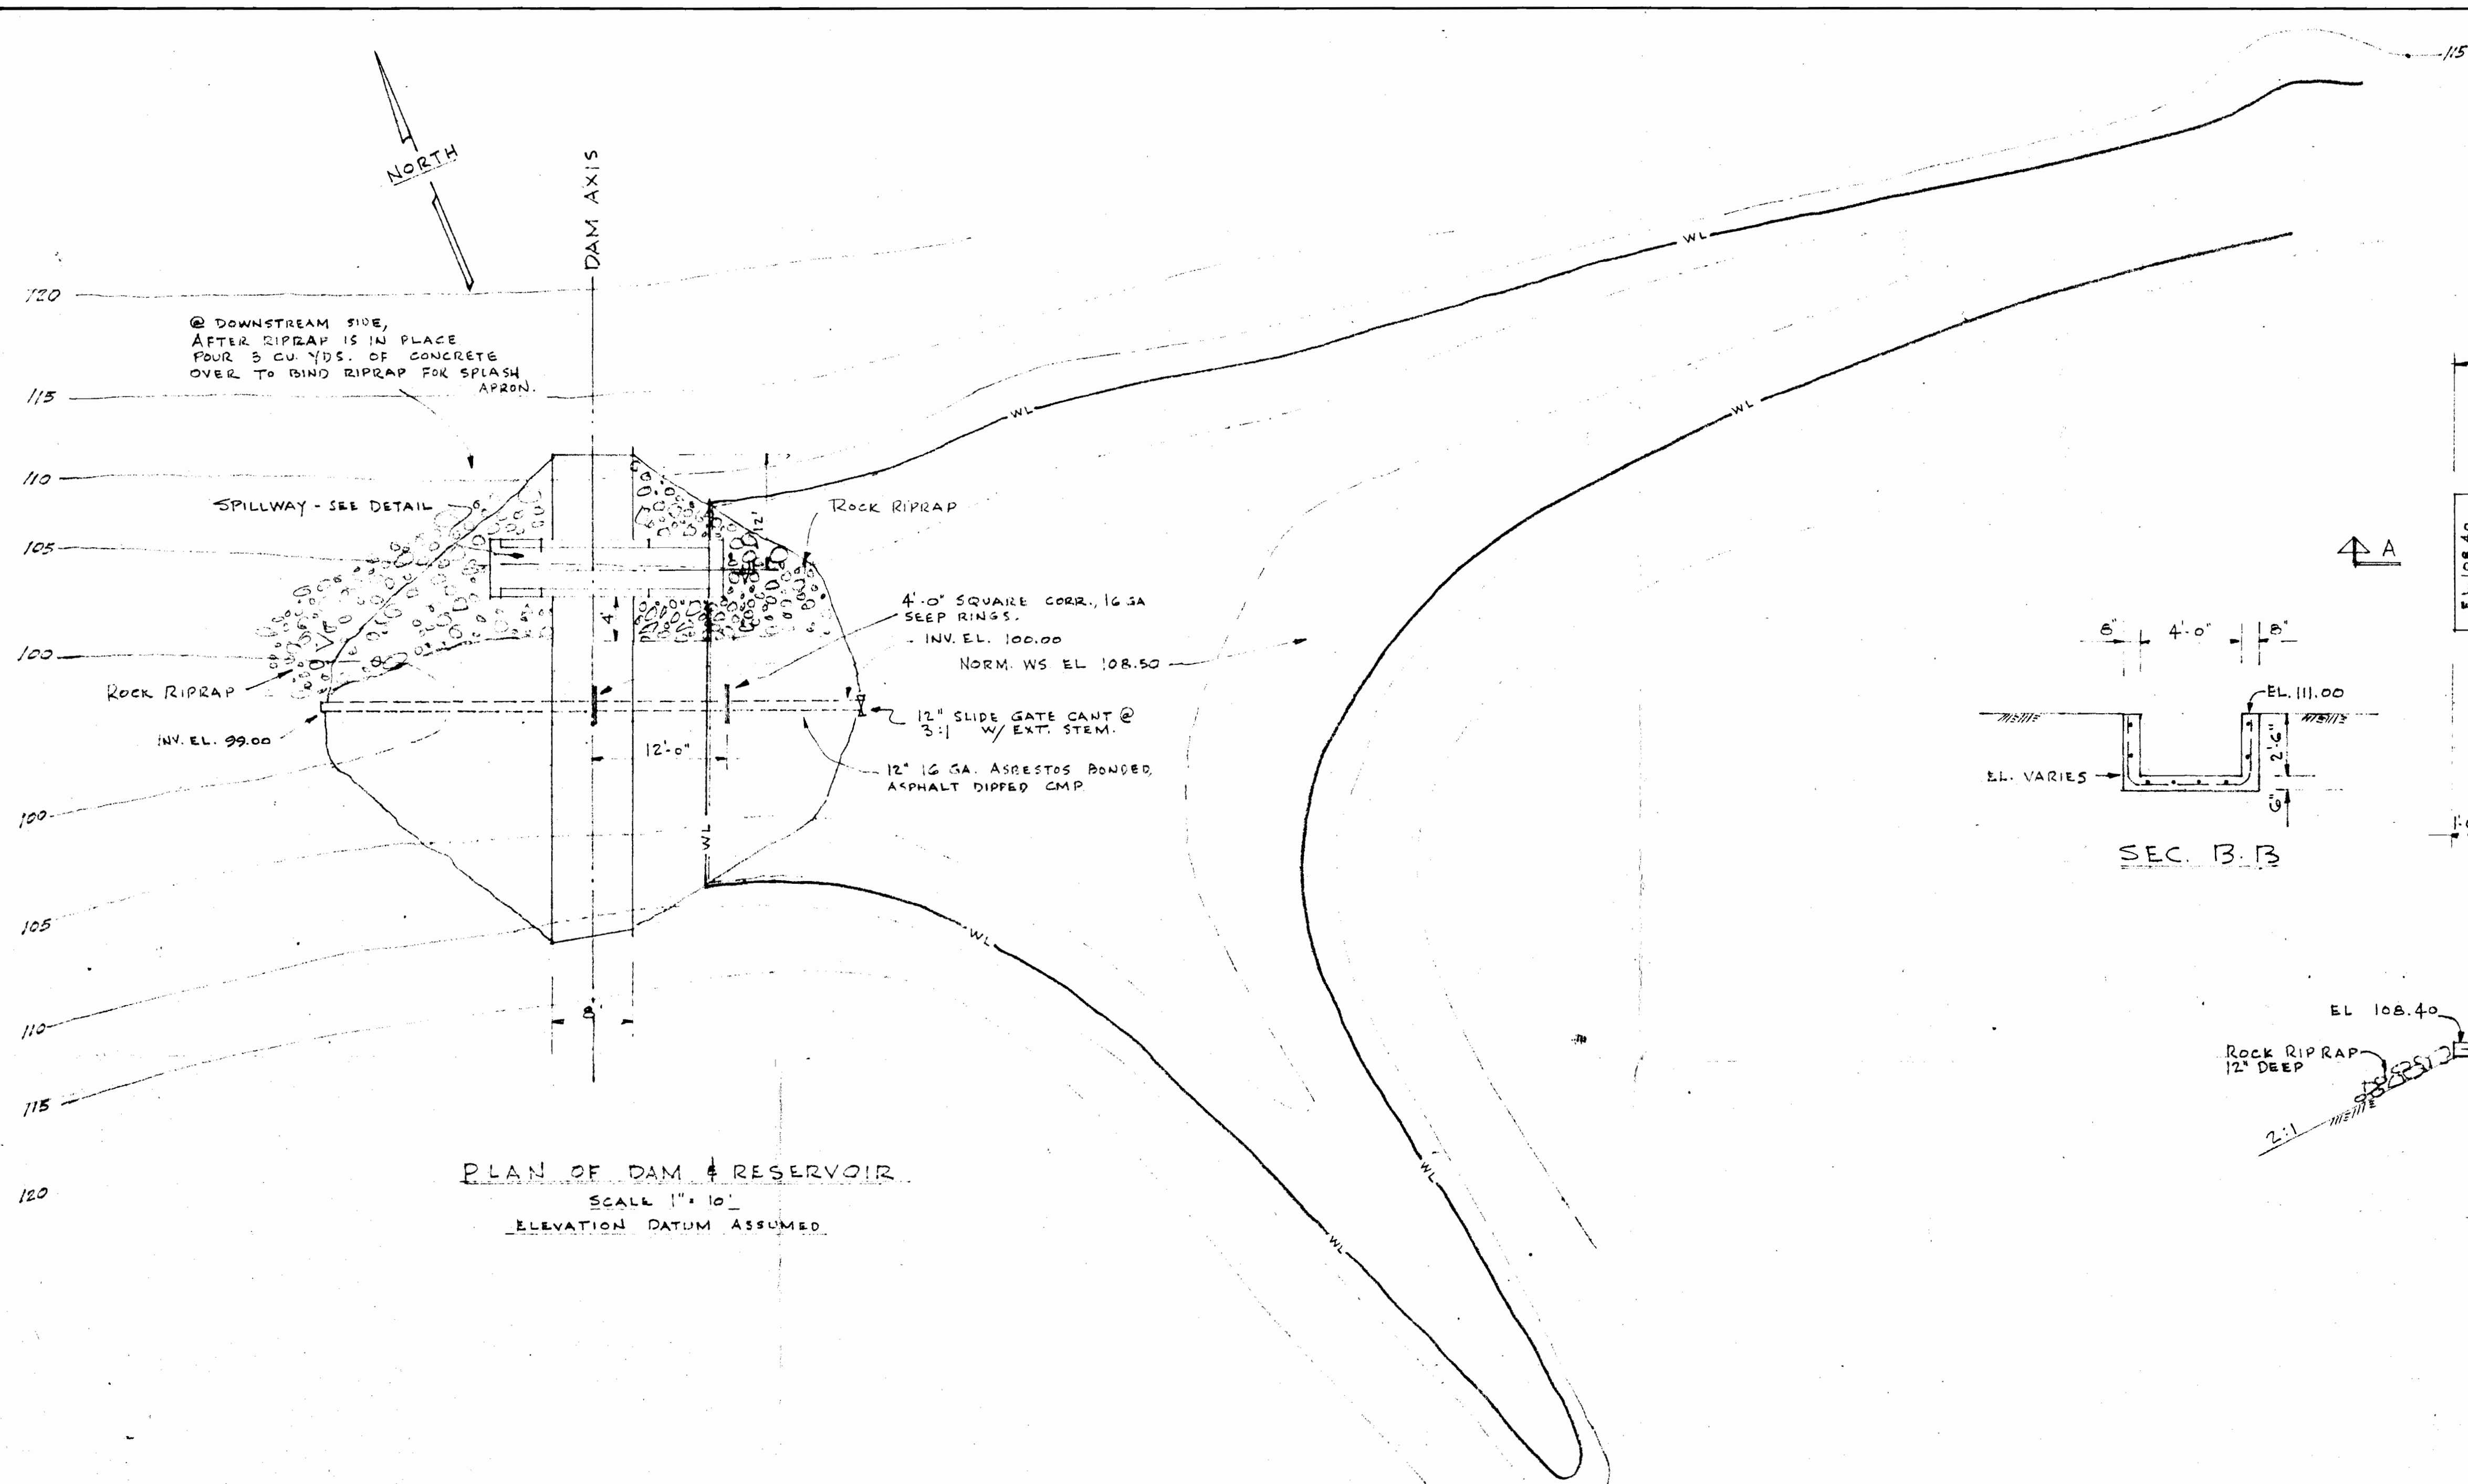
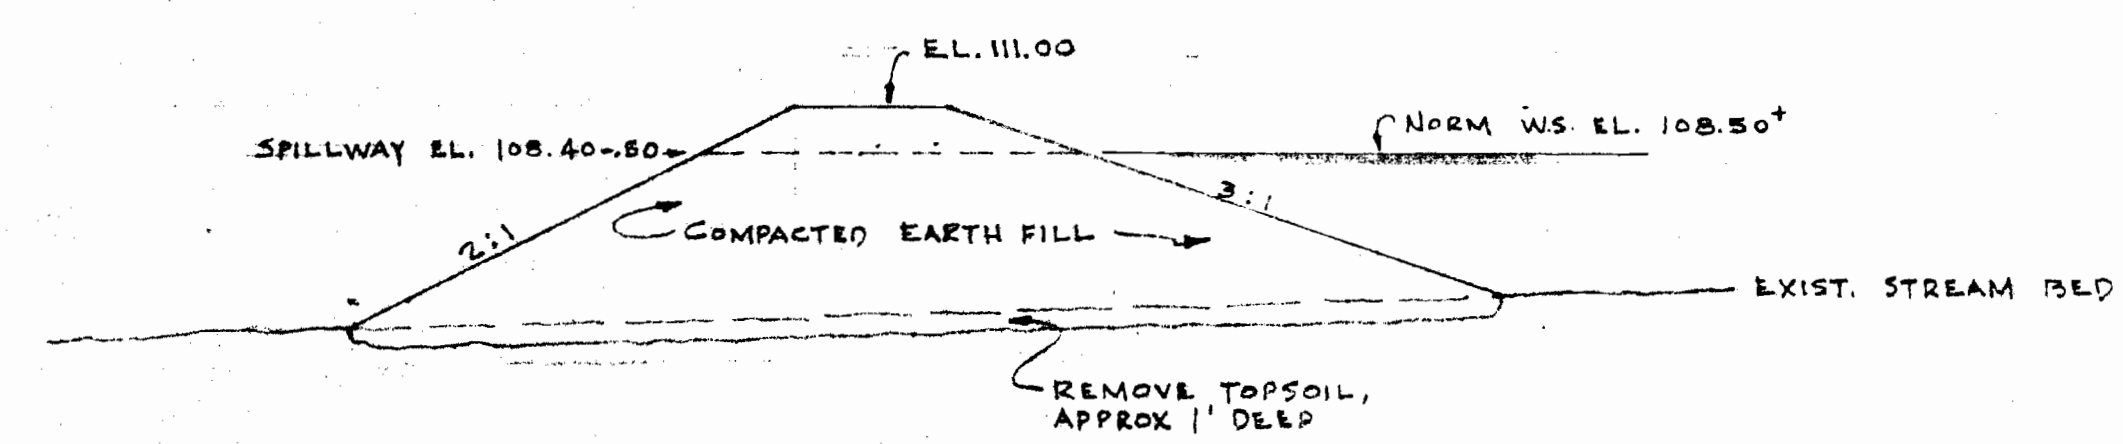


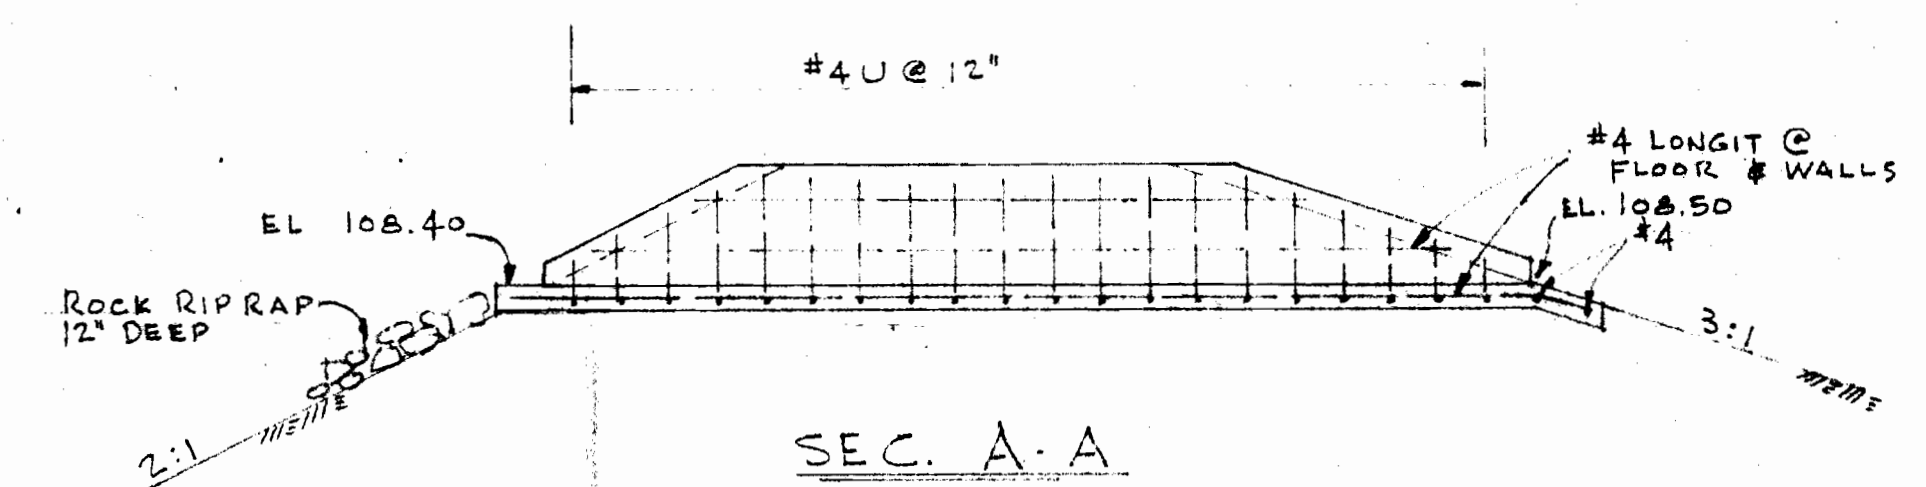

PLAN OF DAM & RESERVOIR
SCALE 1" = 10'
ELEVATION DATUM ASSUMED

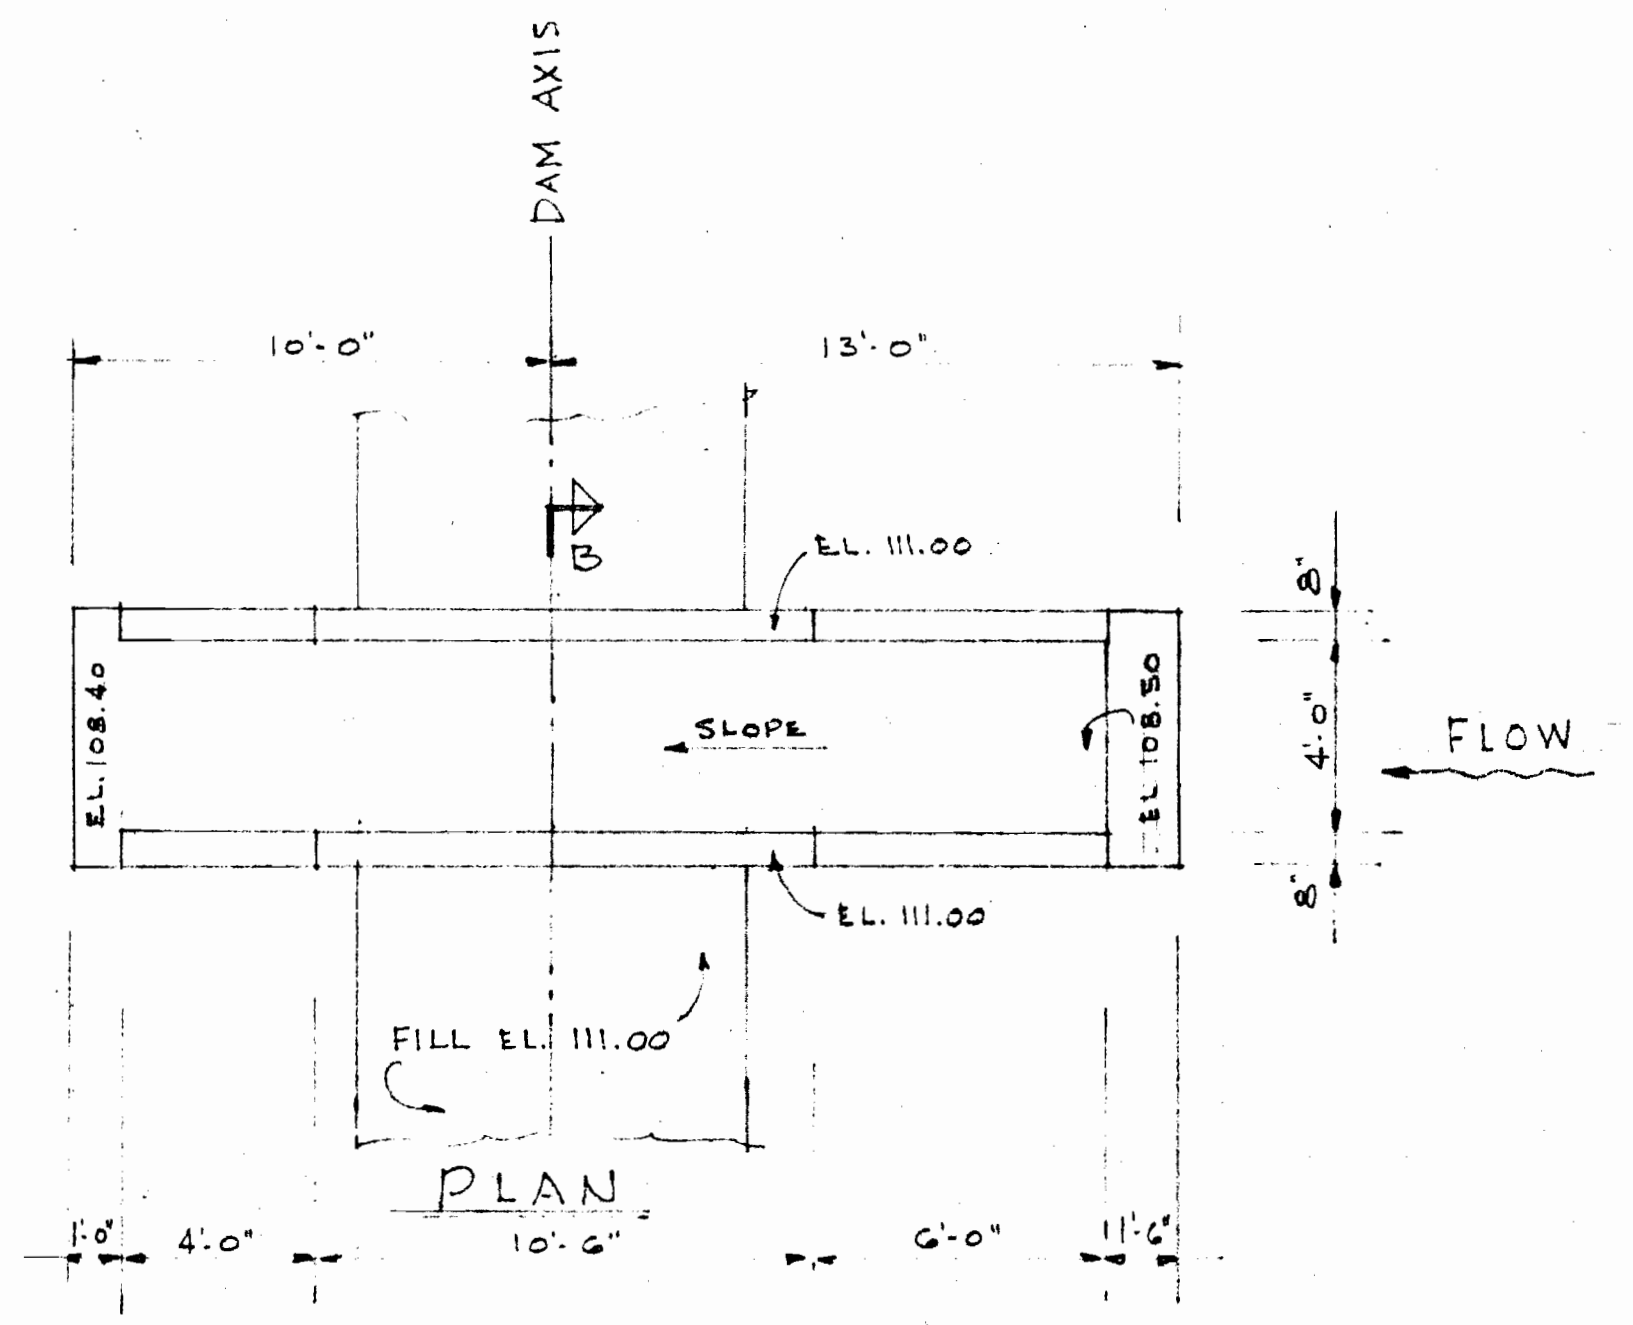


TYPICAL SECTION THRU DAM
SCALE 1" = 10'

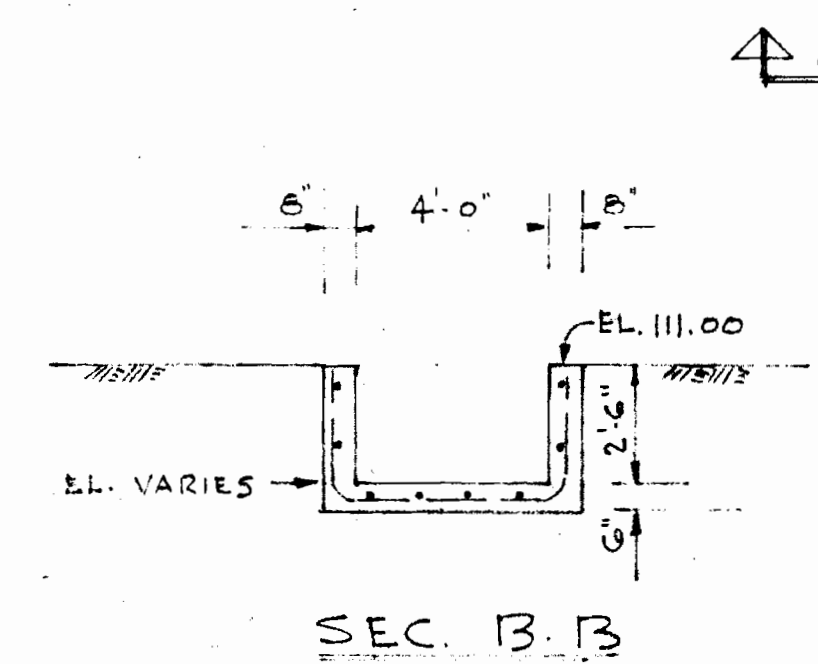

SEC. A-A
SPILLWAY DETAILS 1/4" = 1'-0"

Application No. R-33903+33904
Permit No. R-2359+26745

RECEIVED
APR 25 1960
STATE ENGINEER
SALEM, OREGON

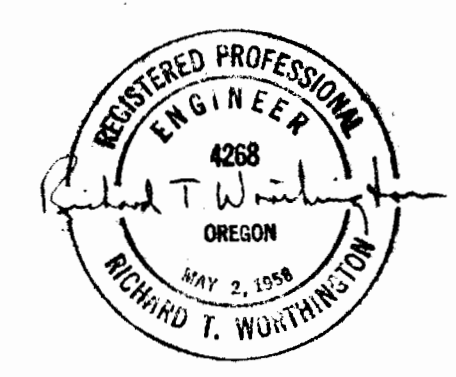

WILLIAM R. MARTIN AGATE BEACH GOLF COURSE AGATE BEACH, OREGON	
GENERAL DETAILS STORAGE RESERVOIR & DAM	
RICHARD T. WORTHINGTON CONSULTING ENGINEER CORVALLIS, OREGON	APRIL 20, 1960 SH. 1 OF 1 DWG. NO. J-17