

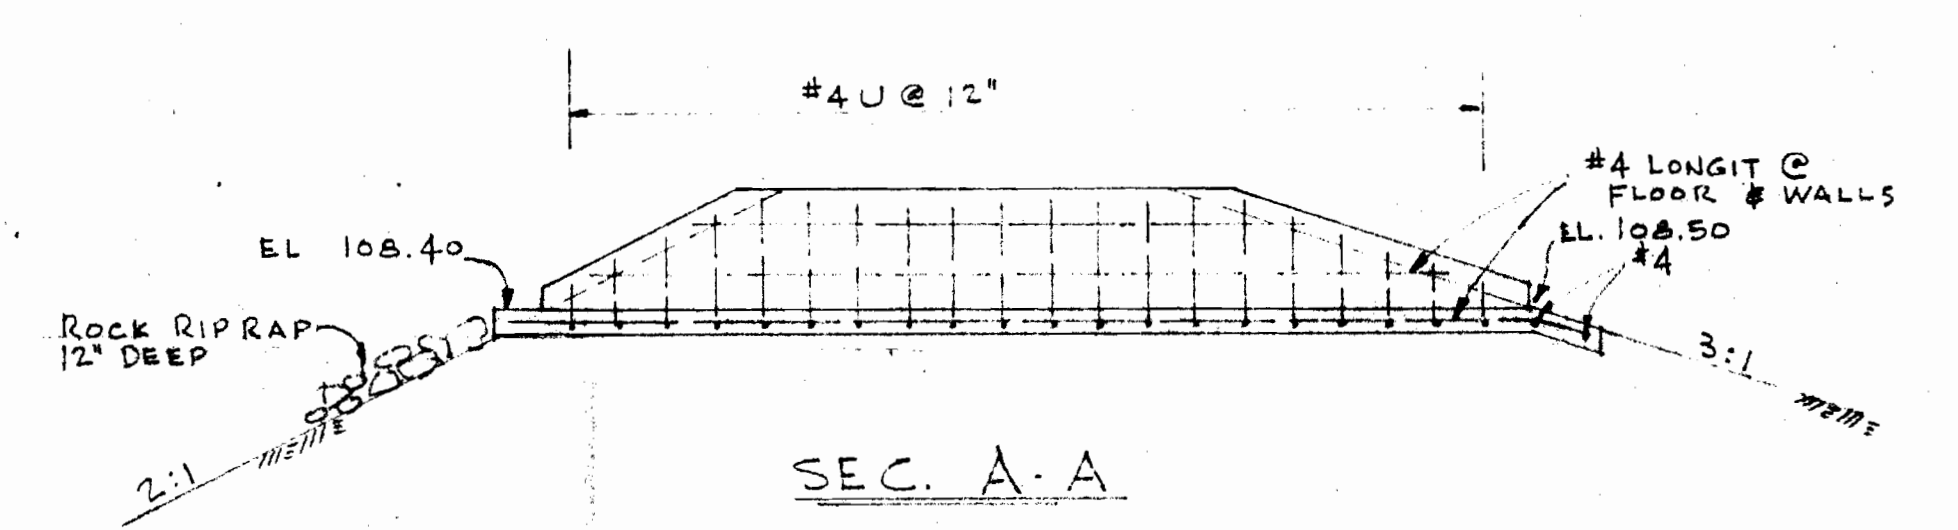
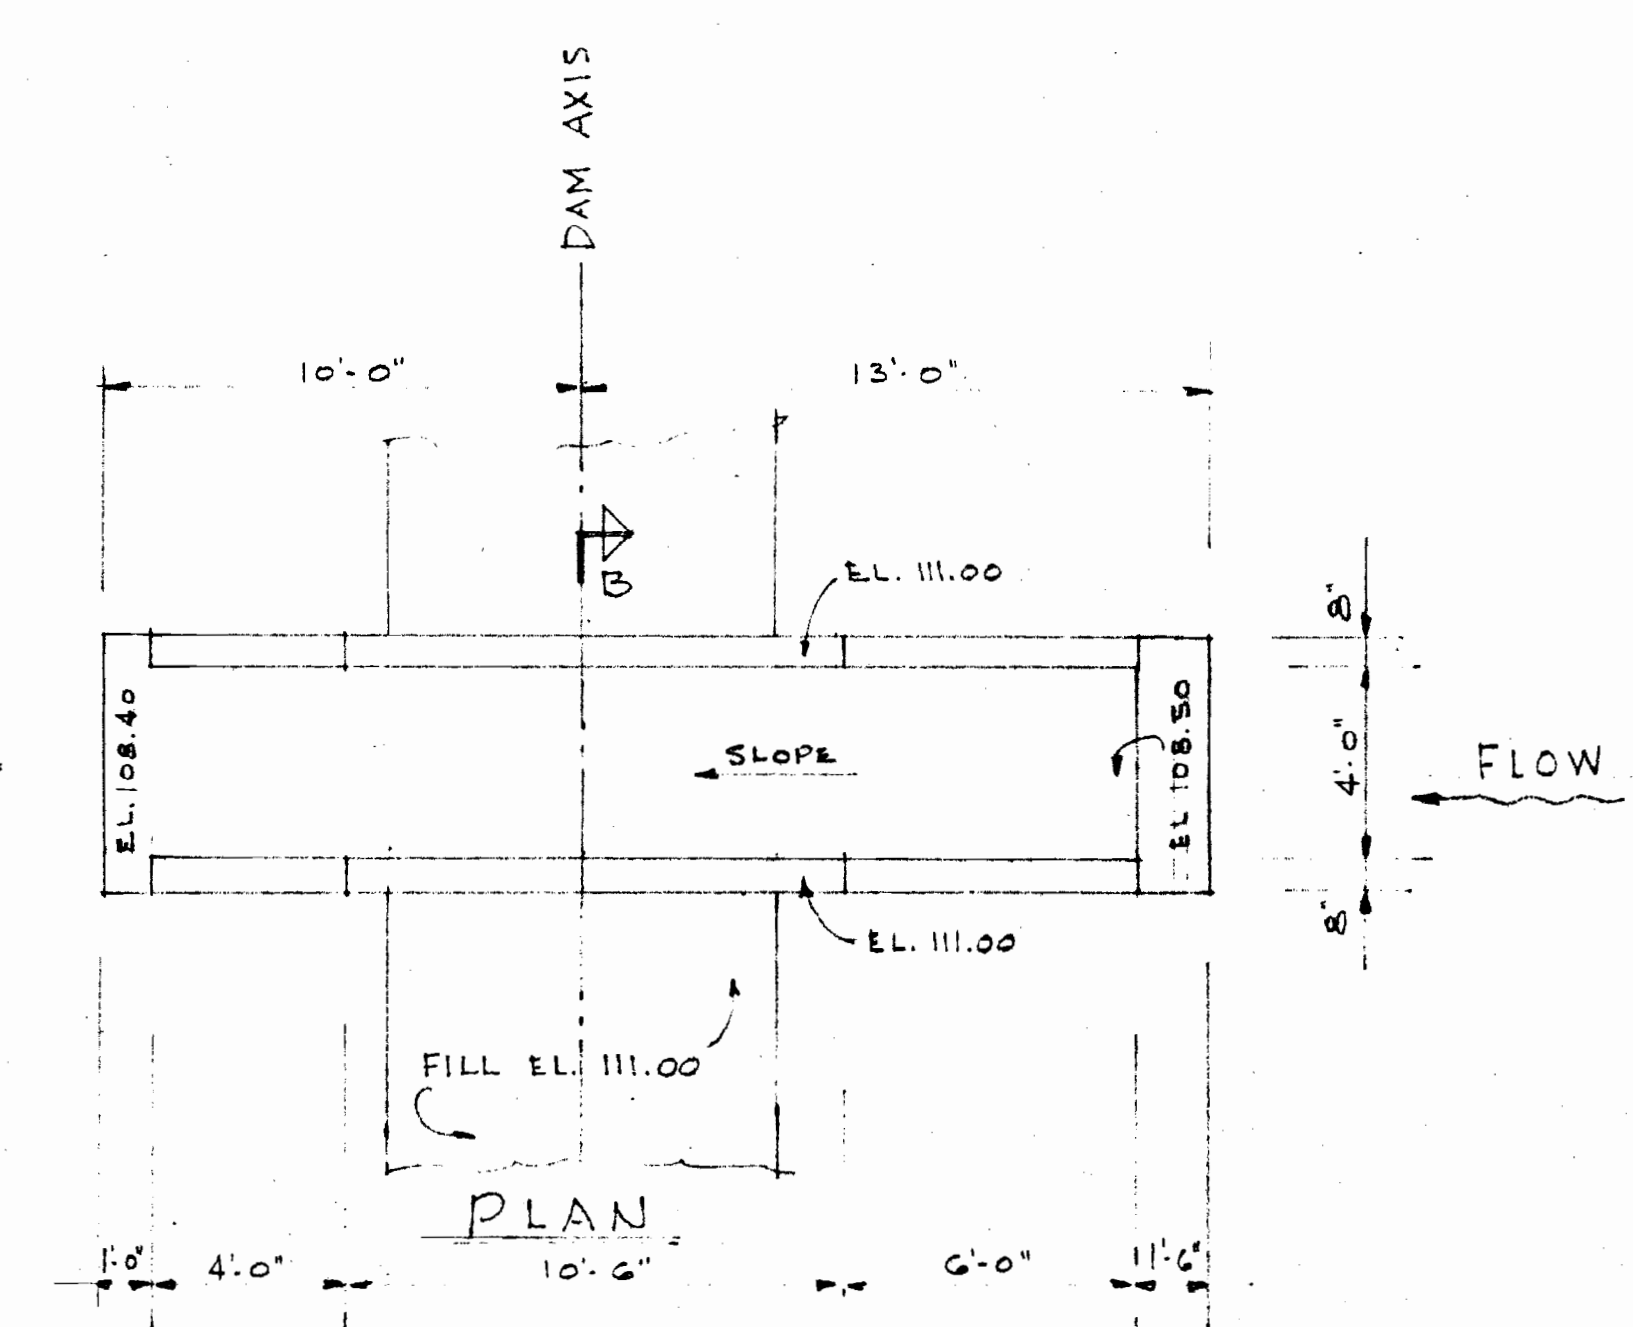
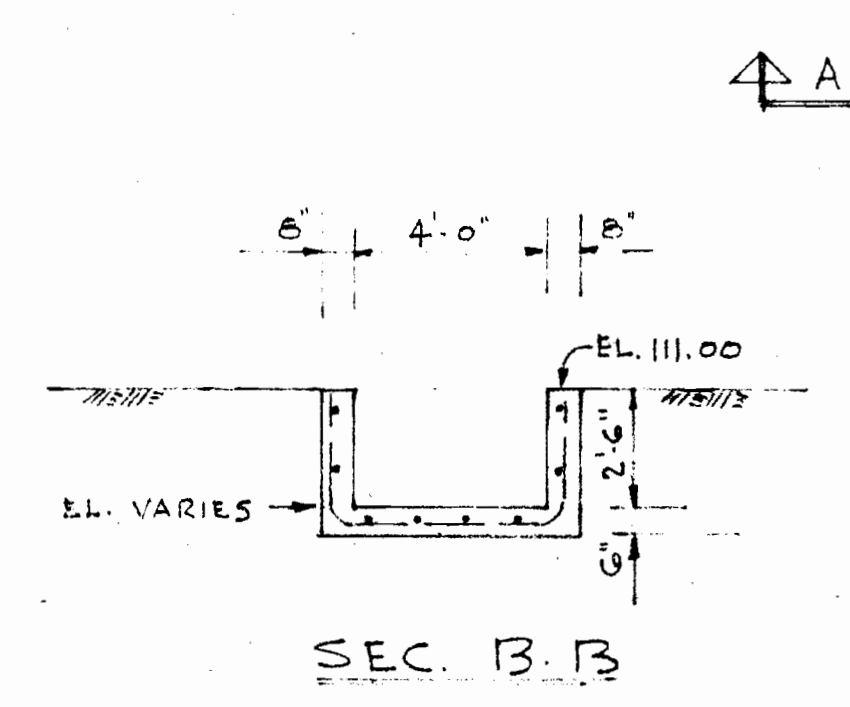


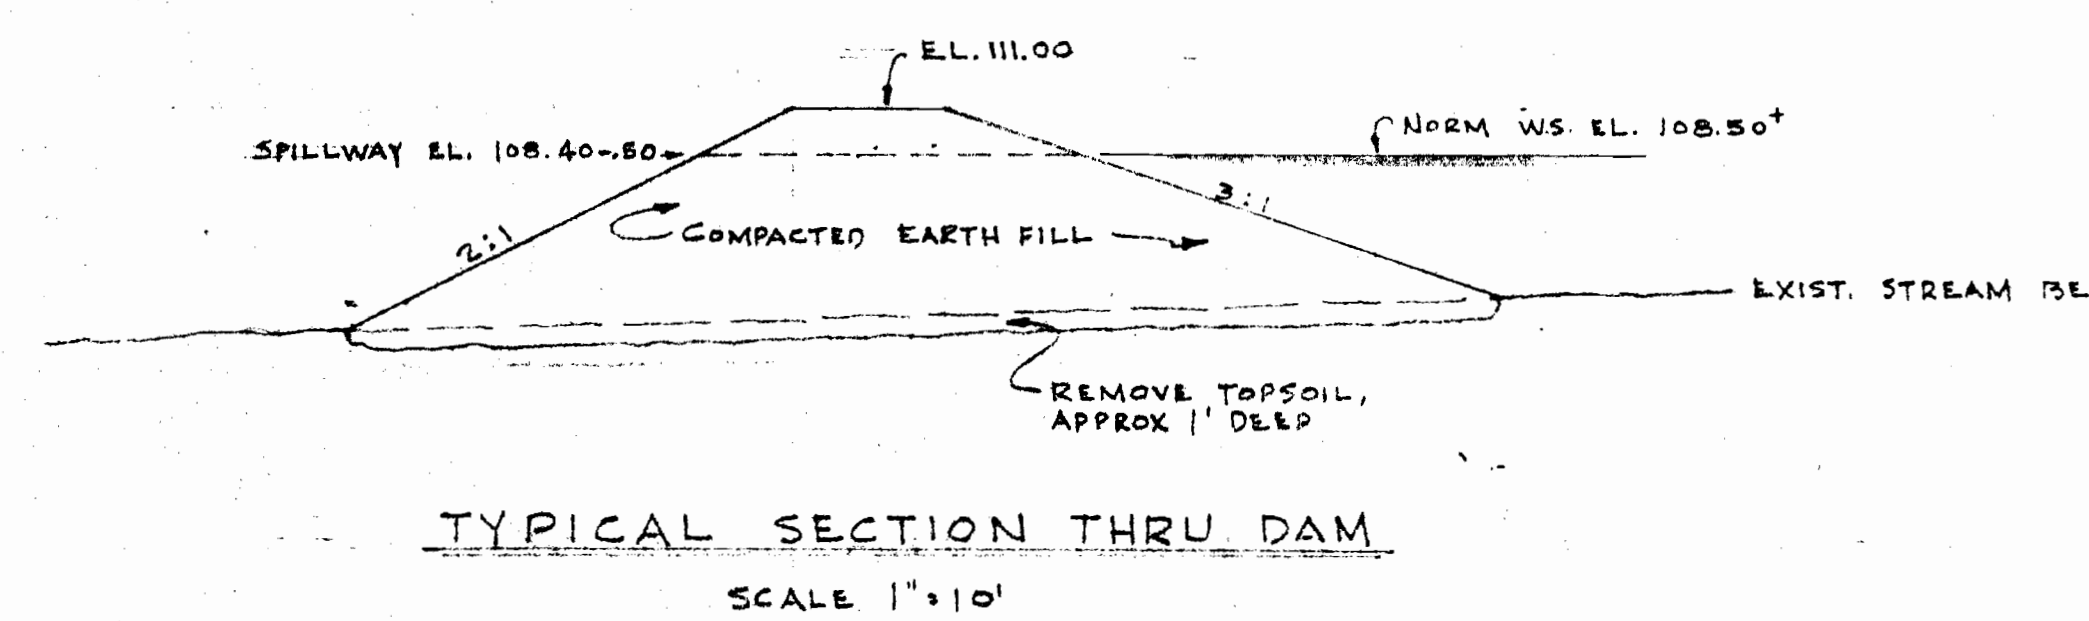

SPILLWAY DETAILS 1/4" = 1'-0"

Application No. R-33903 + 33904
Permit No. R-2359 + 26745

RECEIVED
APR 25 1960
STATE ENGINEER
SALEM, OREGON

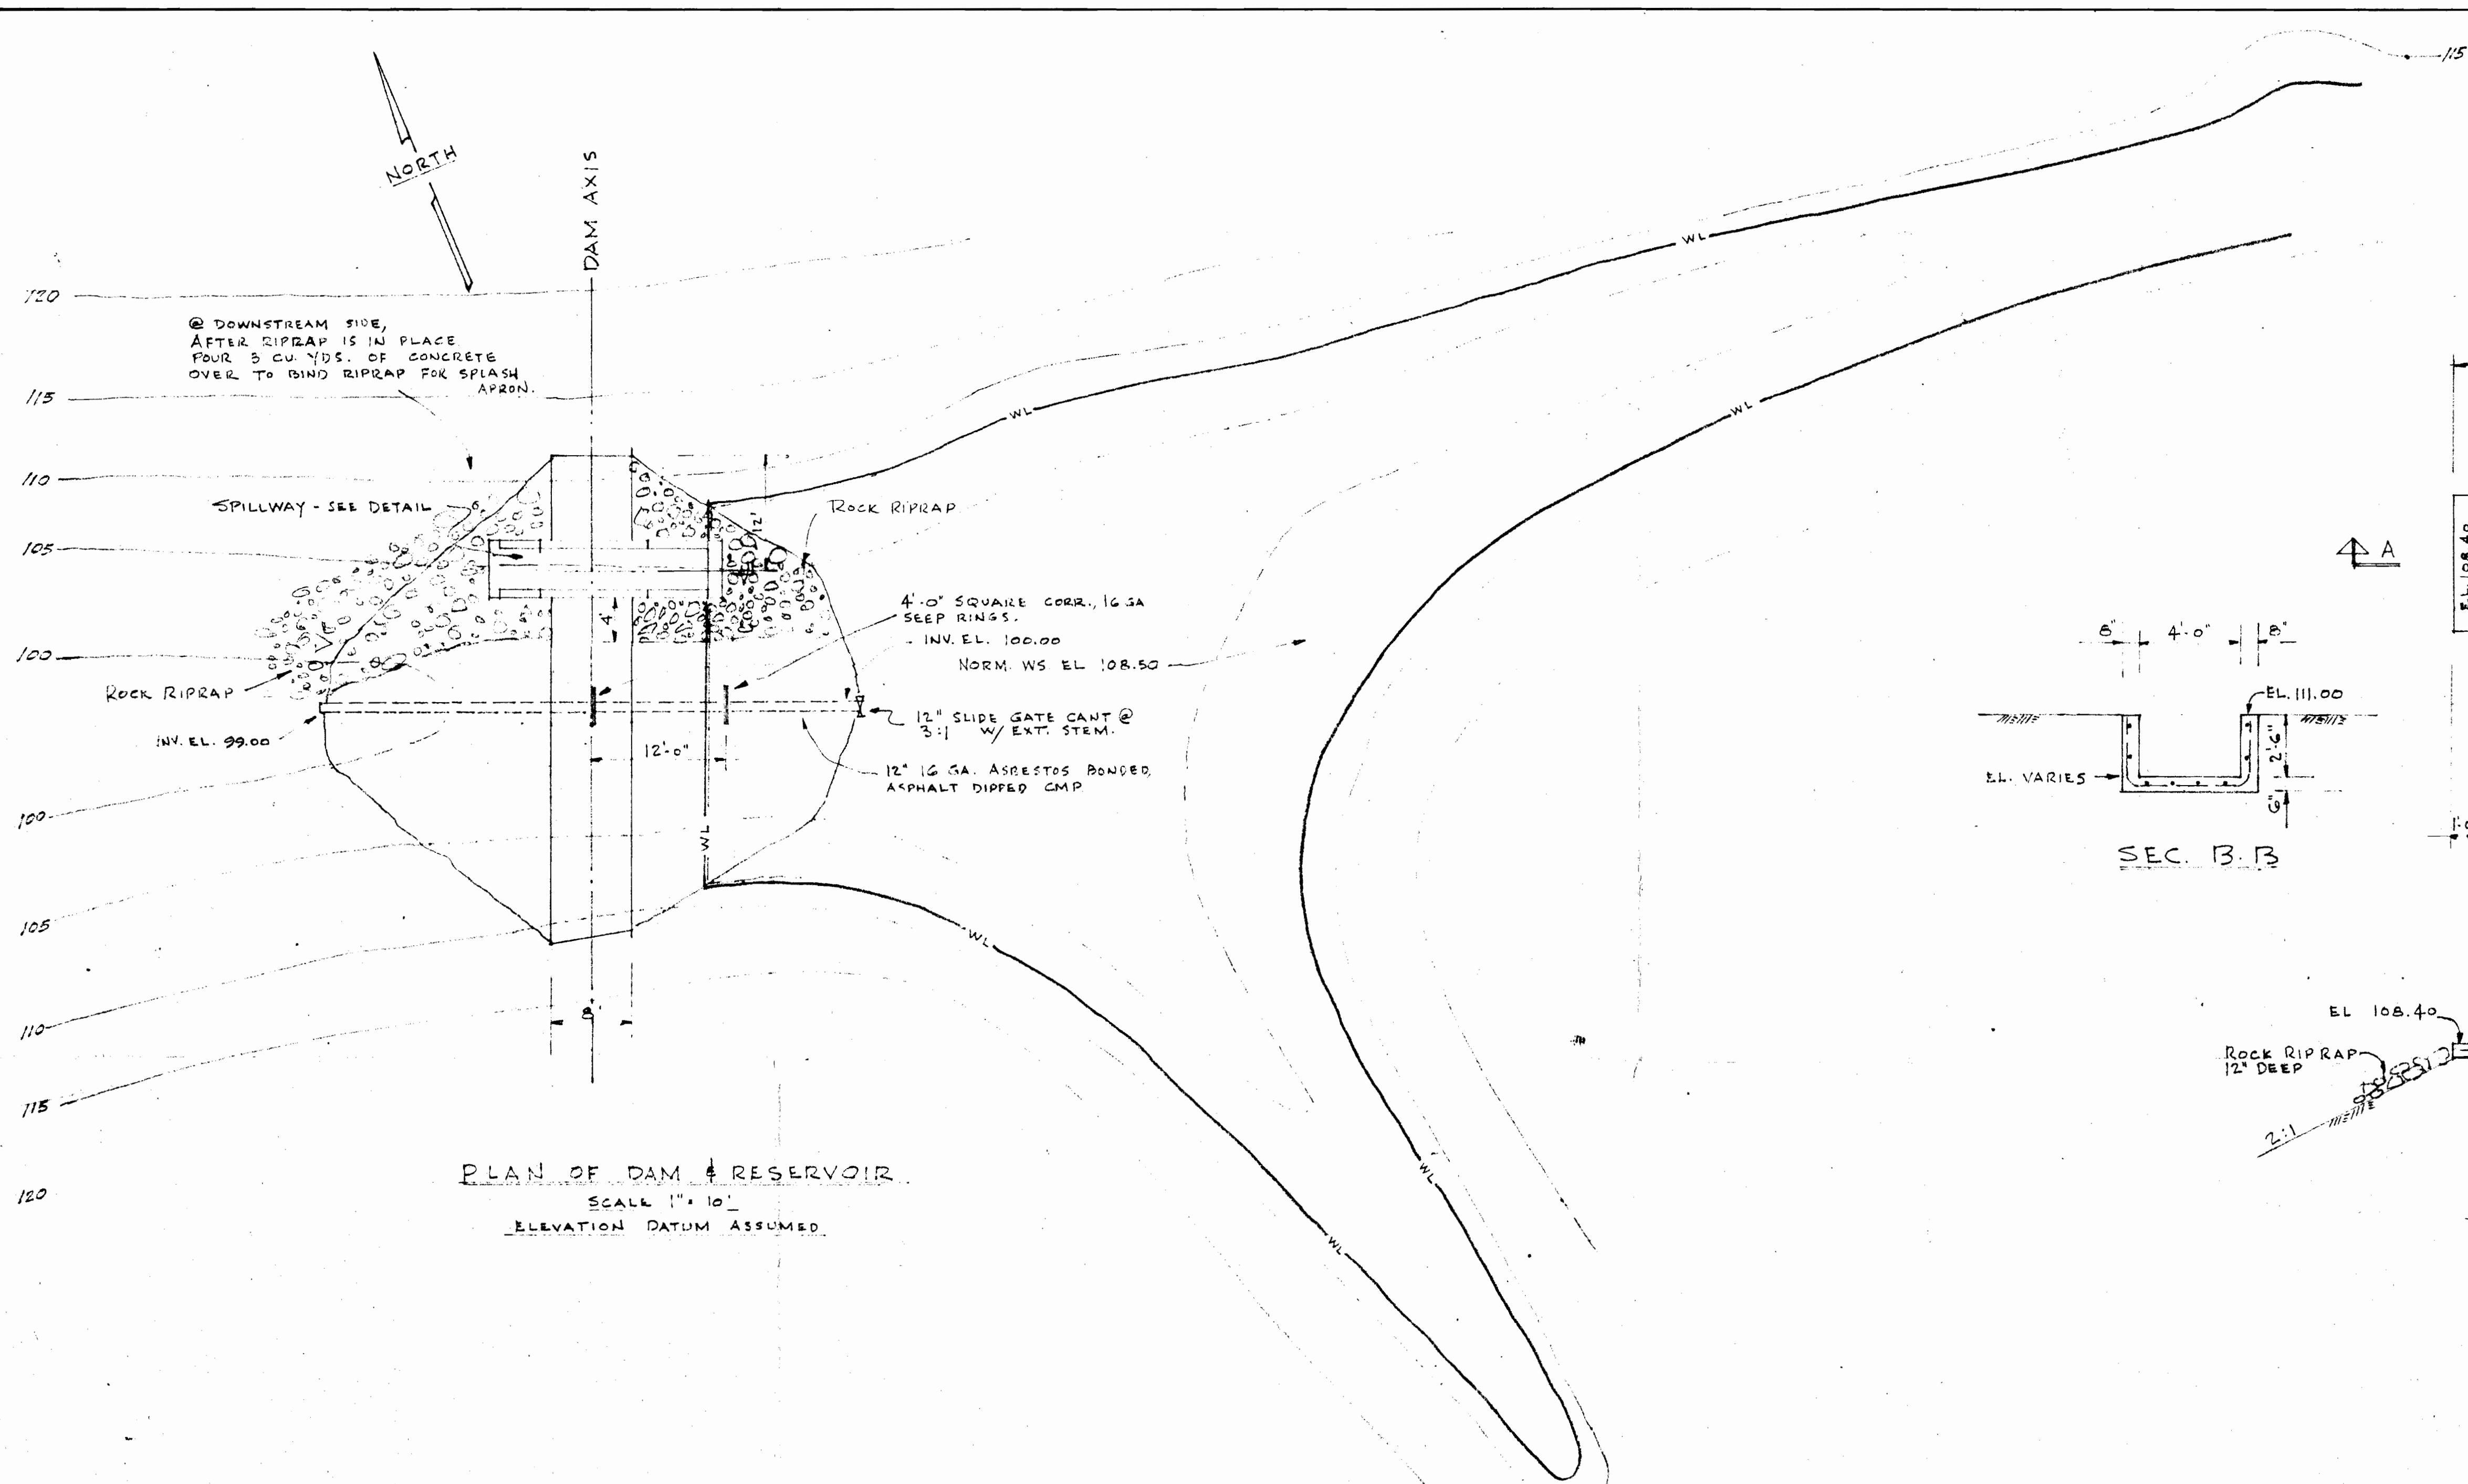

WILLIAM R. MARTIN AGATE BEACH GOLF COURSE AGATE BEACH, OREGON	
GENERAL DETAILS	
STORAGE RESERVOIR & DAM	
RICHARD T. WORTHINGTON CONSULTING ENGINEER CORVALLIS, OREGON	APRIL 20, 1960 SH. 1 OF 1 DWG. No. J-17