

SE 1/4, SW 1/4
SEC 4

NW 1/4 SEC. 9

DIVERSION

END C.M.R. A3-70
NY 56 99405
(VERIFY IN FIELD)

CH-10C.F.S.

BEGIN CAMP A1+10
= 10' LT. BL 1+10
AV. EL 98.00

NW 1/4 SEC. 9	SW 1/4 SEC. 4
NE 1/4 SEC. 9	SE 1/4 SEC. 4

N¹/₄ COR. S9 T8S R23E
MARKED BY ROCK IN MOUND
14" x 7" x 13" SCRIBED S FACE
B.T. PINE 14" N 9° E 19.80'

ME 14 SEC. 9


SW 1/4, SE 1/4
SEC. 4

NOTE:

DATUM 100.0 = APPROX. 3110.0 U.S.G.S.

P. R- 5538

NE 1/4, NW 1/4 SEC. 9

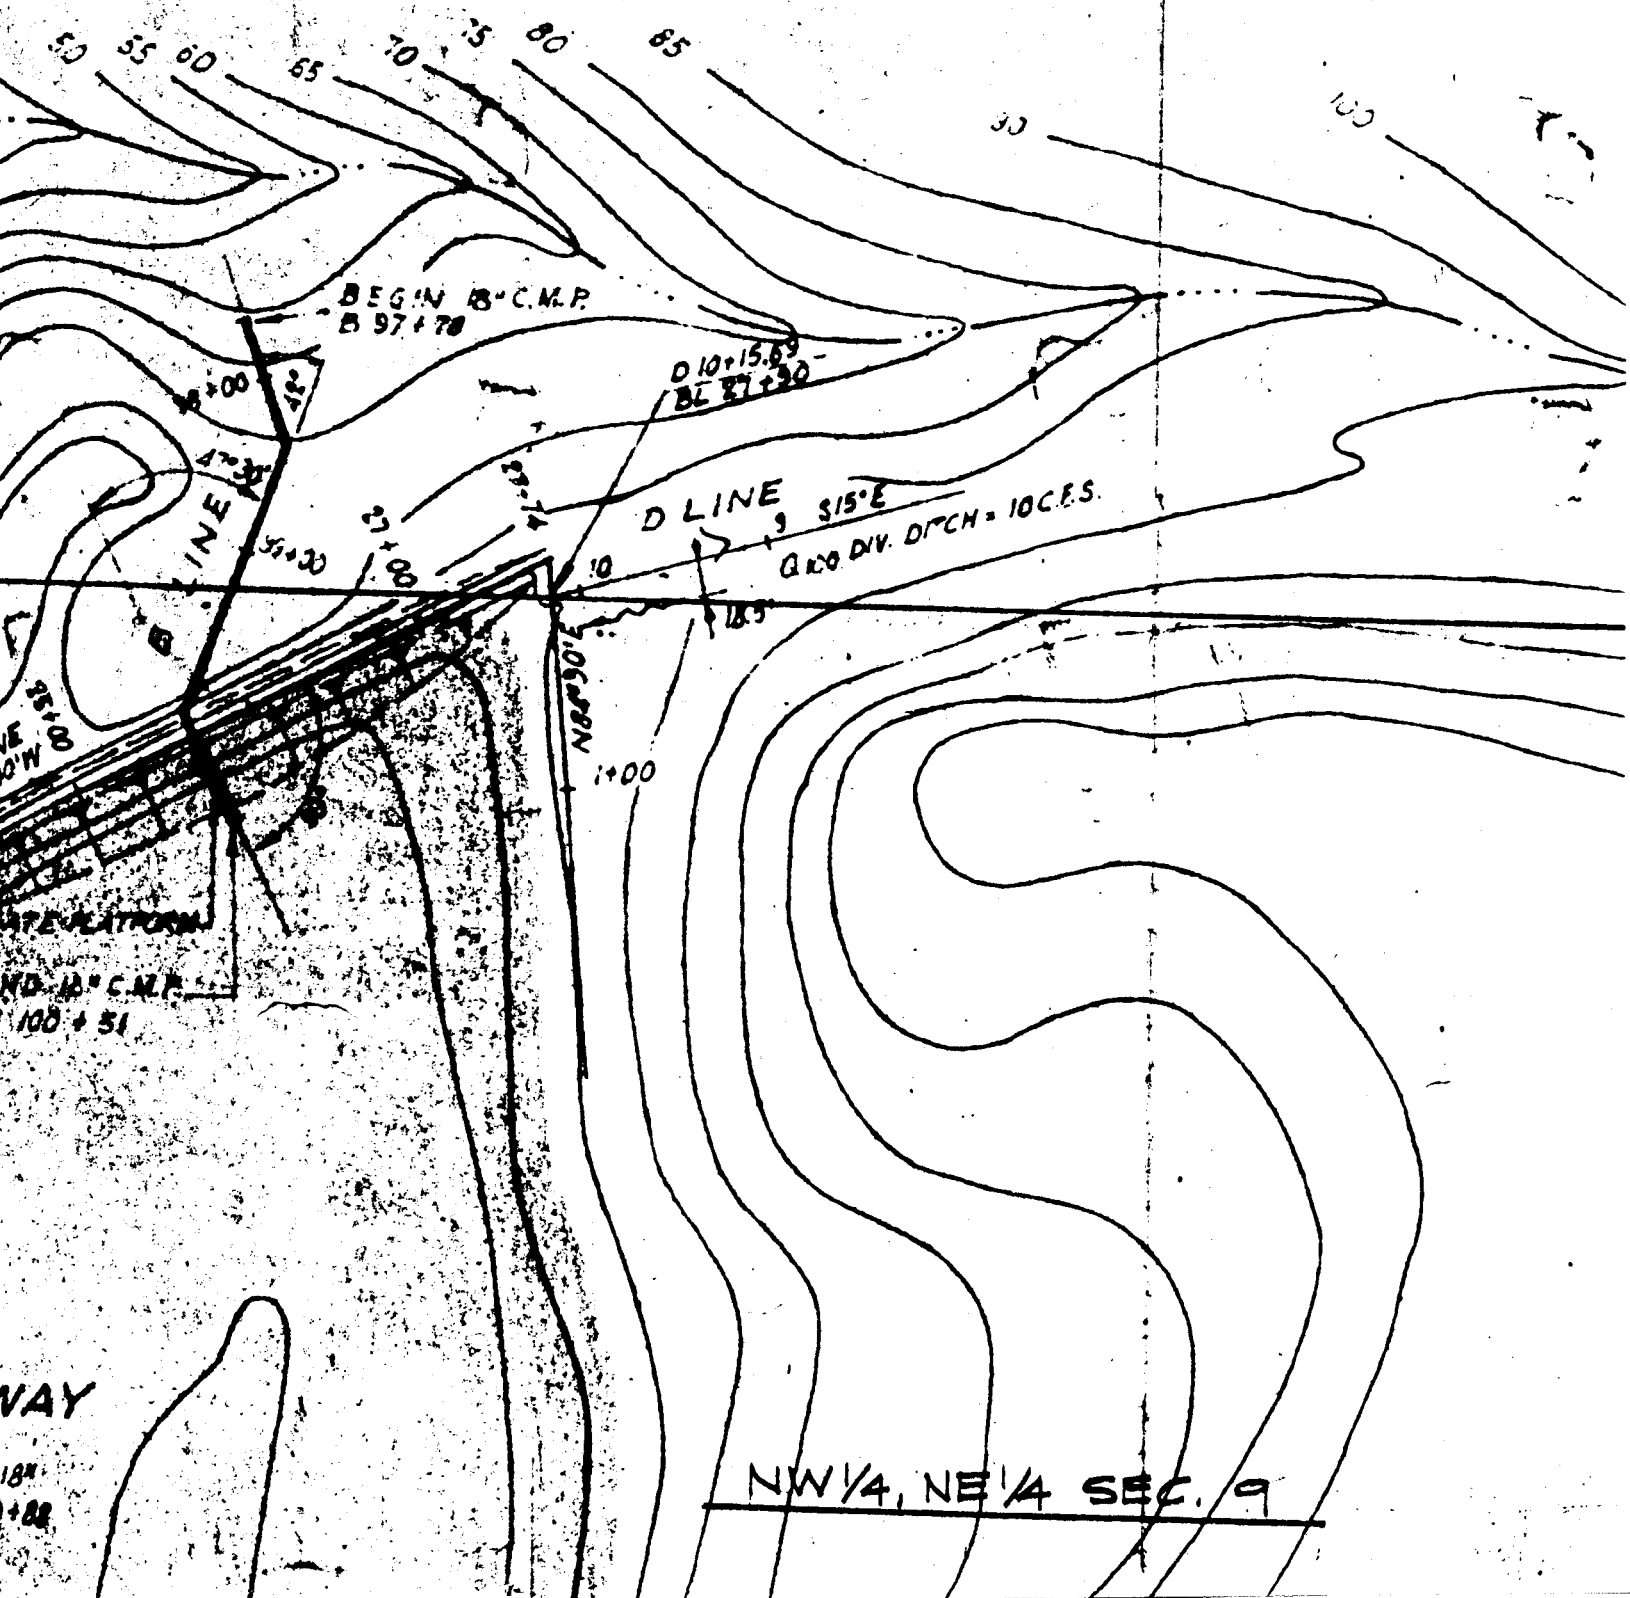

NW 1/4, NE 1/4 Sec. 9

SE 1/4, NW 1/4 SEC 9

LAKE CREEK


DAM

BL LINE
N 85° 30' W
5' 100'

SW 1/4, NE 1/4 SEC. 9

SPILLWA

BEGIN 2-18"
C.M.P. 299+88

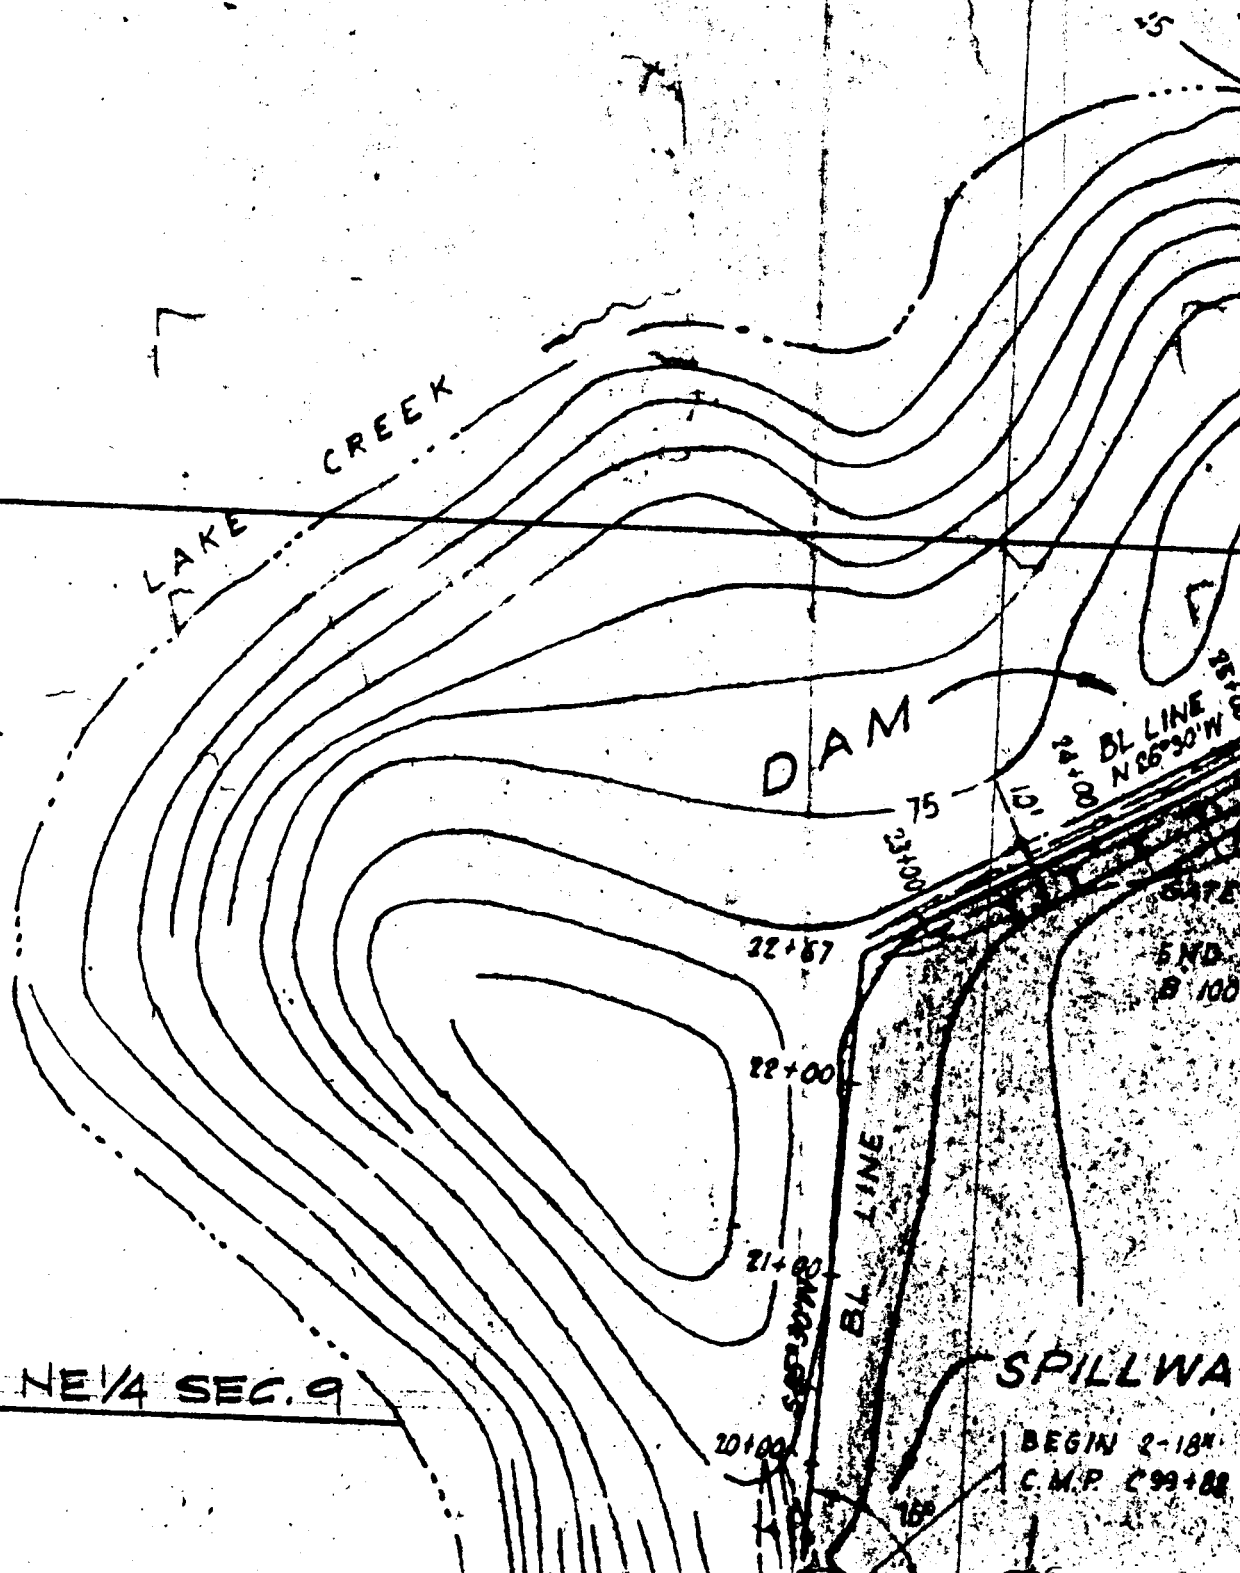

NOTE:

DATUM 100.0 = APPROX. 3110.0 U.S.G.S.

RECEIVED


STATE ENGINEER
SALEM, OREGON

MAP OF DAM AT CLARK LAKE
KINZUA, OREGON

TO ACCOMPANY APPLICATION FOR PERMIT
TO APPROPRIATE PUBLIC WATERS IN OREGON.

KK &
MJM

EDMUNDSON, KOCHENDOERFER, KENNEDY &
DANIEL, MANN, JOHNSON, & MENDENHALL
370 PITTOCK BLOCK • PORTLAND, OREGON 97205 • (503) 227-1158
PLANNING & ARCHITECTURE & ENGINEERING & SYSTEMS & ECONOMICS

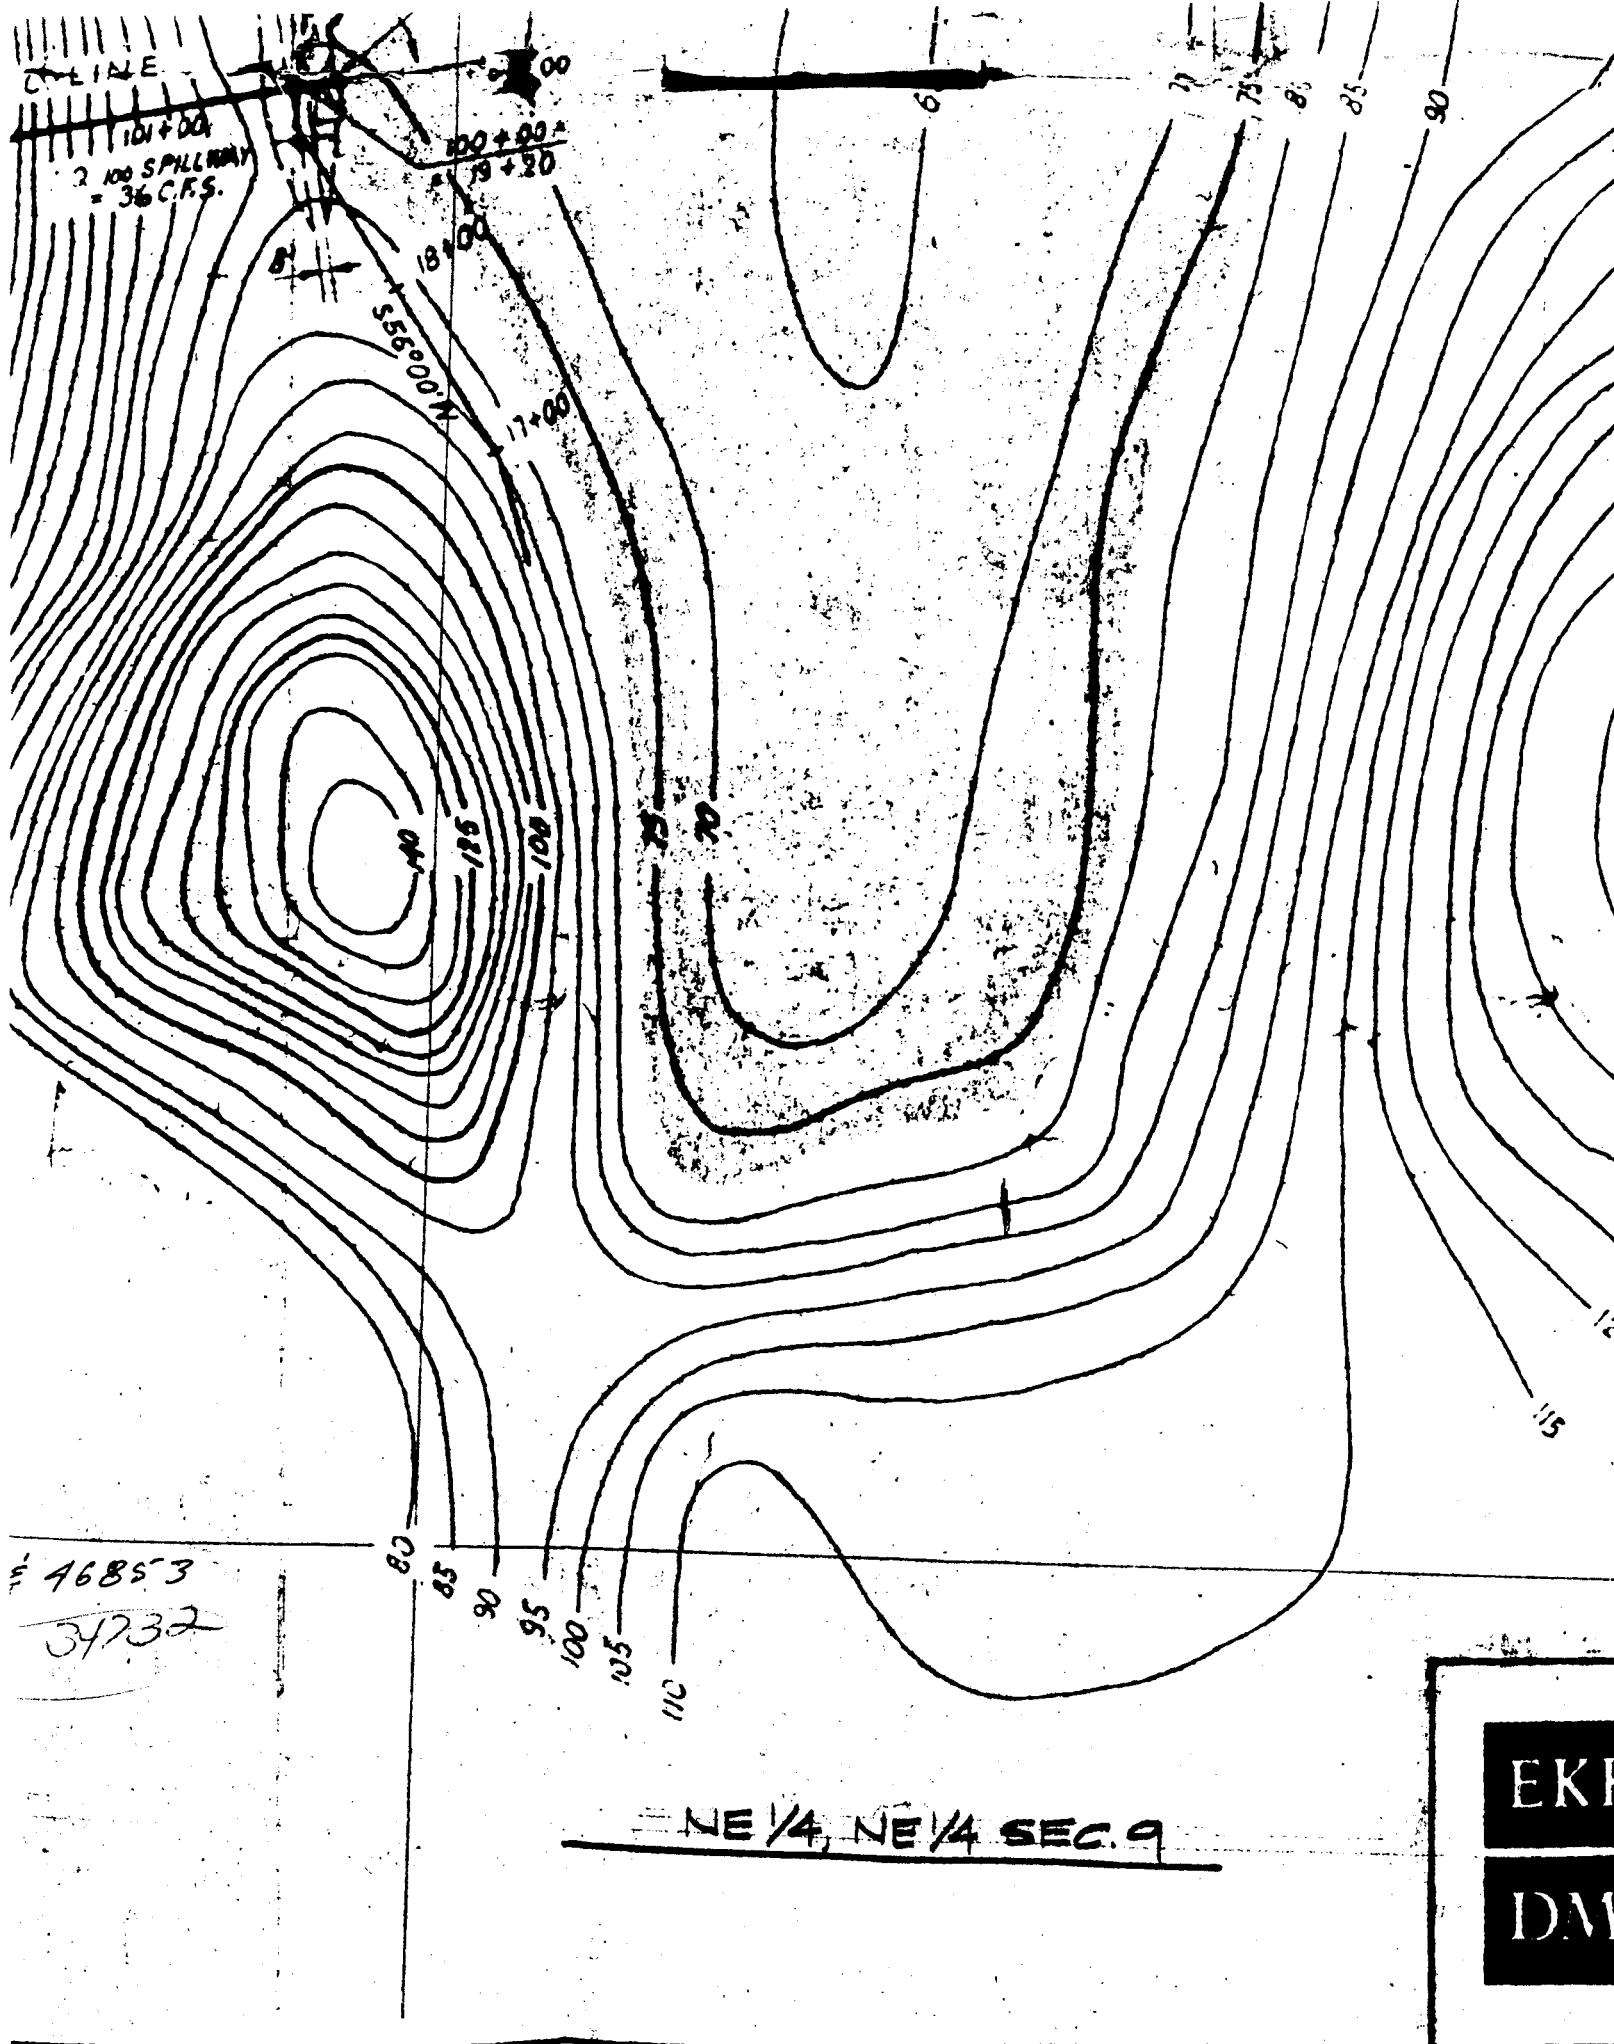

46853
34732

NE 1/4, NE 1/4 SEC. 9

EKL
DM

END 2-18" C.M.P.
C 101+50 (VERIFY
IN FIELD)



R-46852 & 46853
R-5538 34232

SE 1/4, NE 1/4 SEC. 9

NE 1/4, N