PLOT PLAN

SCALE: 1"=50'

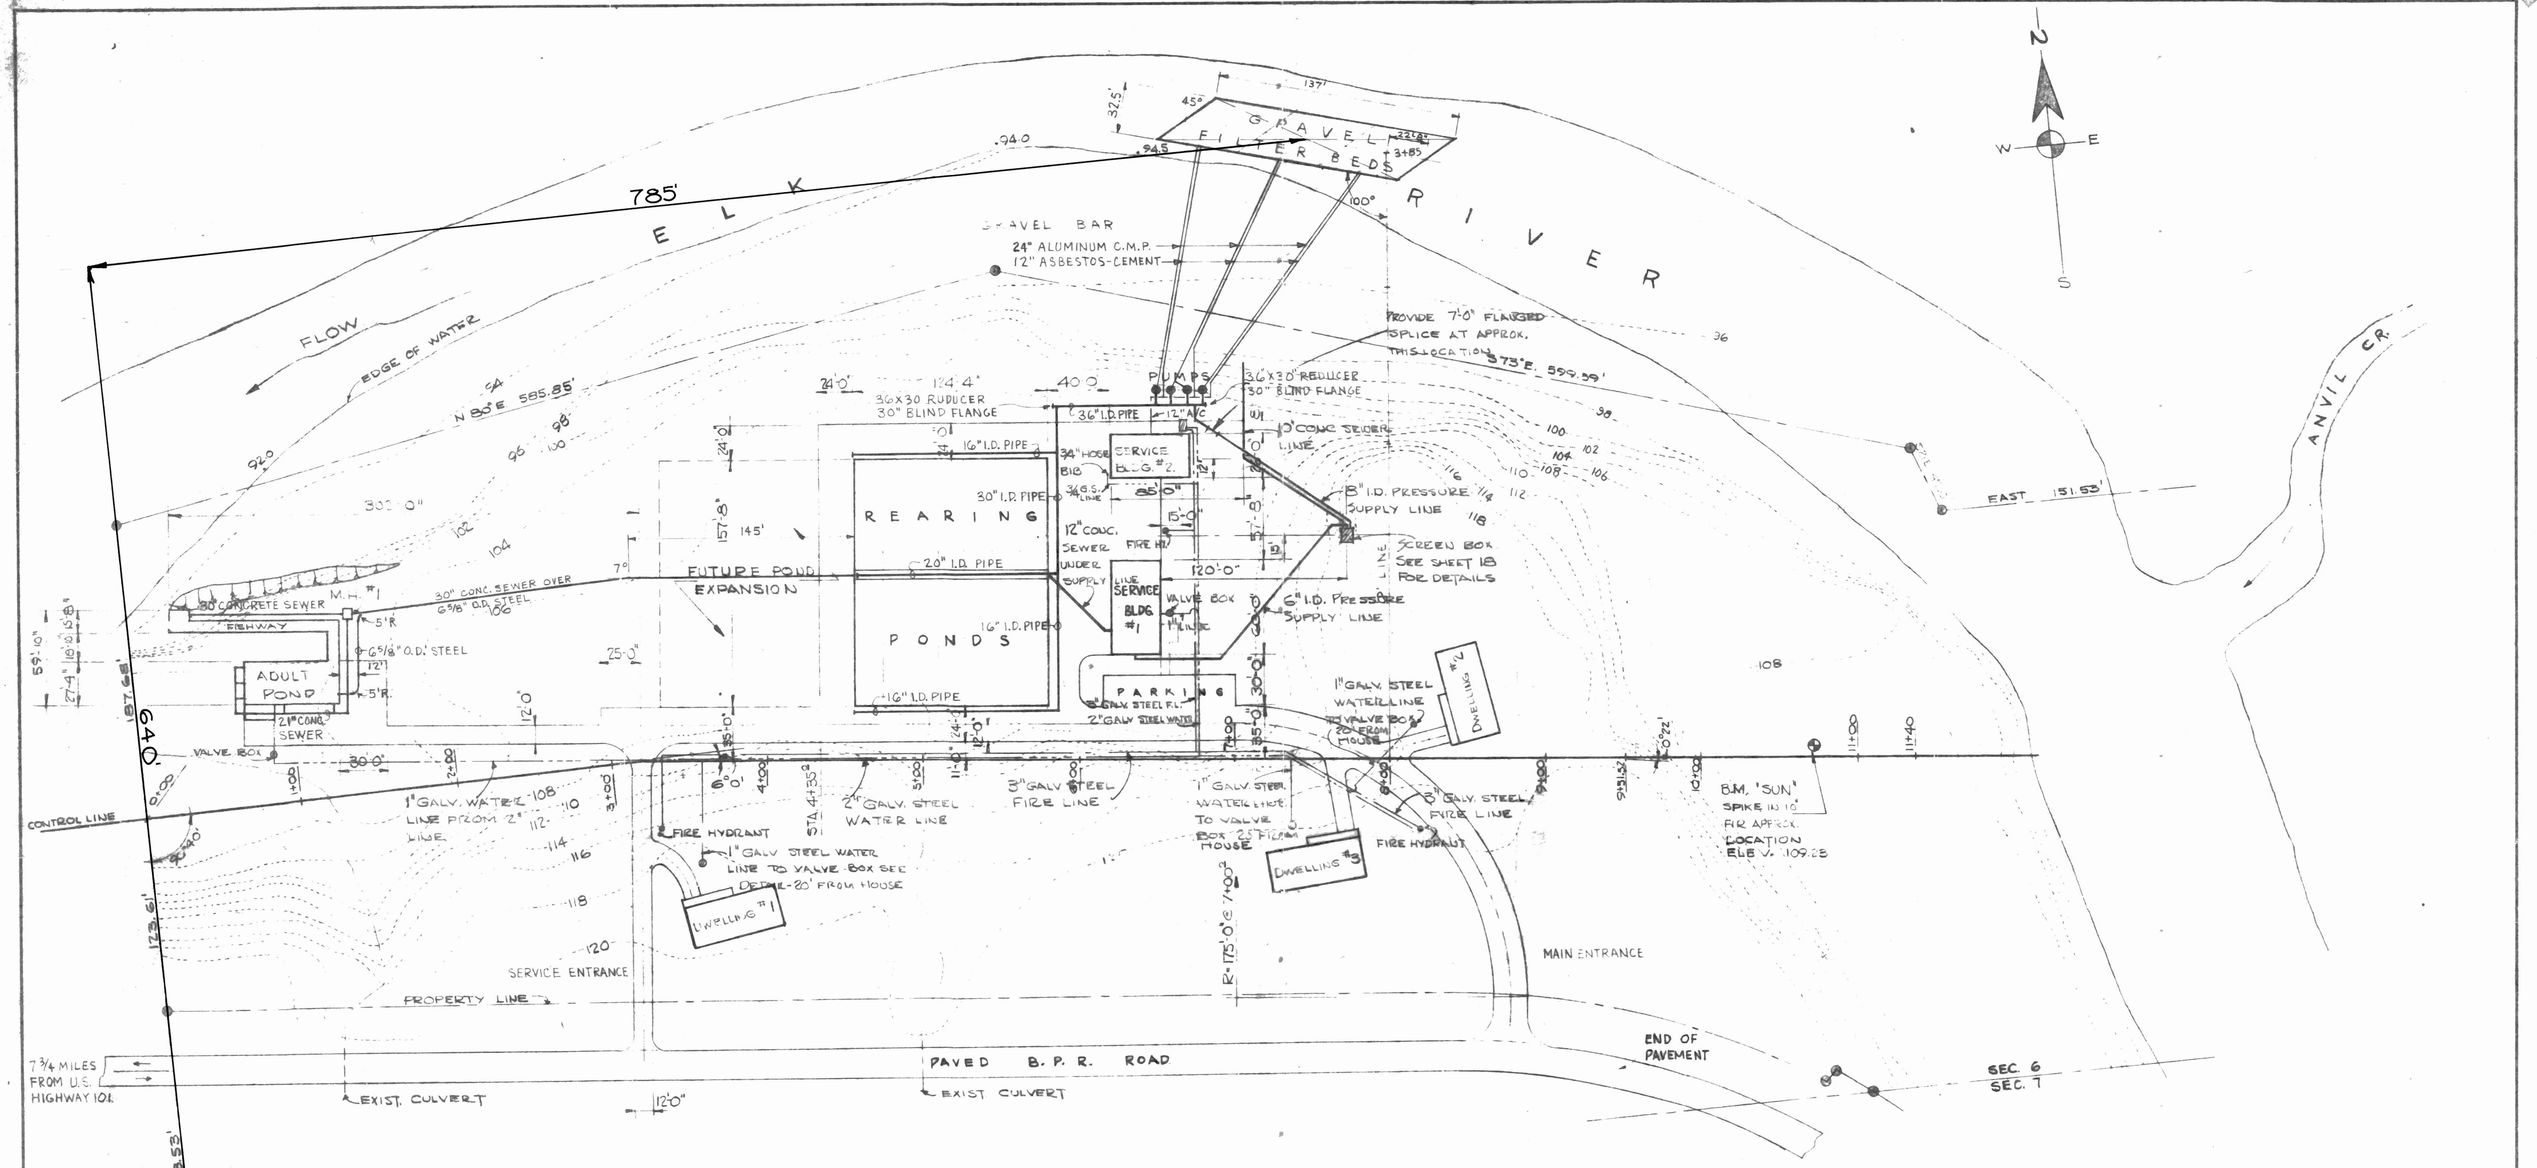

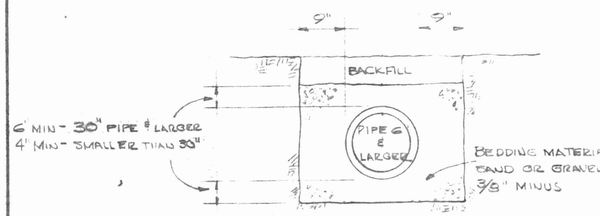

TYPICAL BEDDING DETAIL

NO SCALE

(APPLICABLE TO SHT. 22)

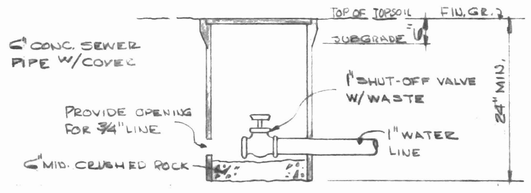

WATER SUPPLY VALVE BOX DETAIL

NO SCALE

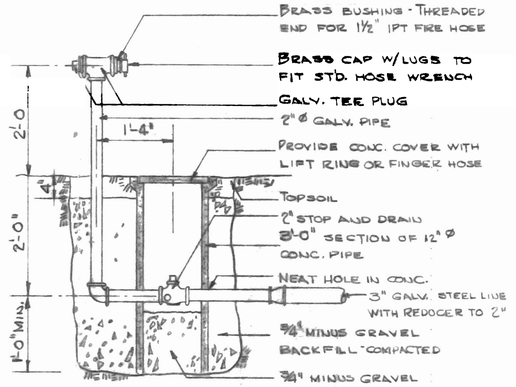

FIRE HYDRANT DETAIL

SCALE: 3/4"=1'-0"

44398
33339

REVISIONS	
DATE 15 DEC. 1967	APP'VD Robert H. Lahmann FISHERIES DIRECTOR
DESIGN BY J. L. V. D.	APP'VD Edwin K. Hartzog DIRECTOR OF ENGR.
DRAWN BY C.V.R.	FILE NO. H17-6718A SHT. 17 OF 22
CHECKED BY	

U.S. DEPT. OF INTERIOR — EXHIBIT 54 — 4864 — Edwin K. Hartzog — OREGON — LINK RIVER

FISH COMMISSION
STATE OF OREGON

ELK·RIVER·SALMON·HATCHERY

PLUMBING PLOT PLAN

SHANNON & COMPANY