

NW 1/4 NW 1/4 OF NW 1/4
SEC. 33, T35, R1W

POINT OF DIVERSION
100'S ± 200' E FROM
CHLORINATION NW 1/4 - SW 1/4
SEC. 33


2 1/2" PVC DISCHARGE LINE
TO WILLAMETTE RIVER
SEE SHEET NO. 11

2 1/2" DEEP x 17' WIDE
ASPHALT-PAVED
OVERFLOW

RESERVOIR #1
W.S. 155.0 320 ACRES
DRAINAGE AREA 18 ACRES
SURFACE AREA 10 ACRES
IMPOUNDED WATER 70 ACRES-FT.

220'S ± 660' E of NW COR
of NW 1/4 SW 1/4 of Sec 33




RESERVOIR #2
W.S. ELEV. 160.0 1.6 ACRES
SURFACE AREA 4.2 ACRES
IMPOUNDED WATER 4.2 ACRES-FT.

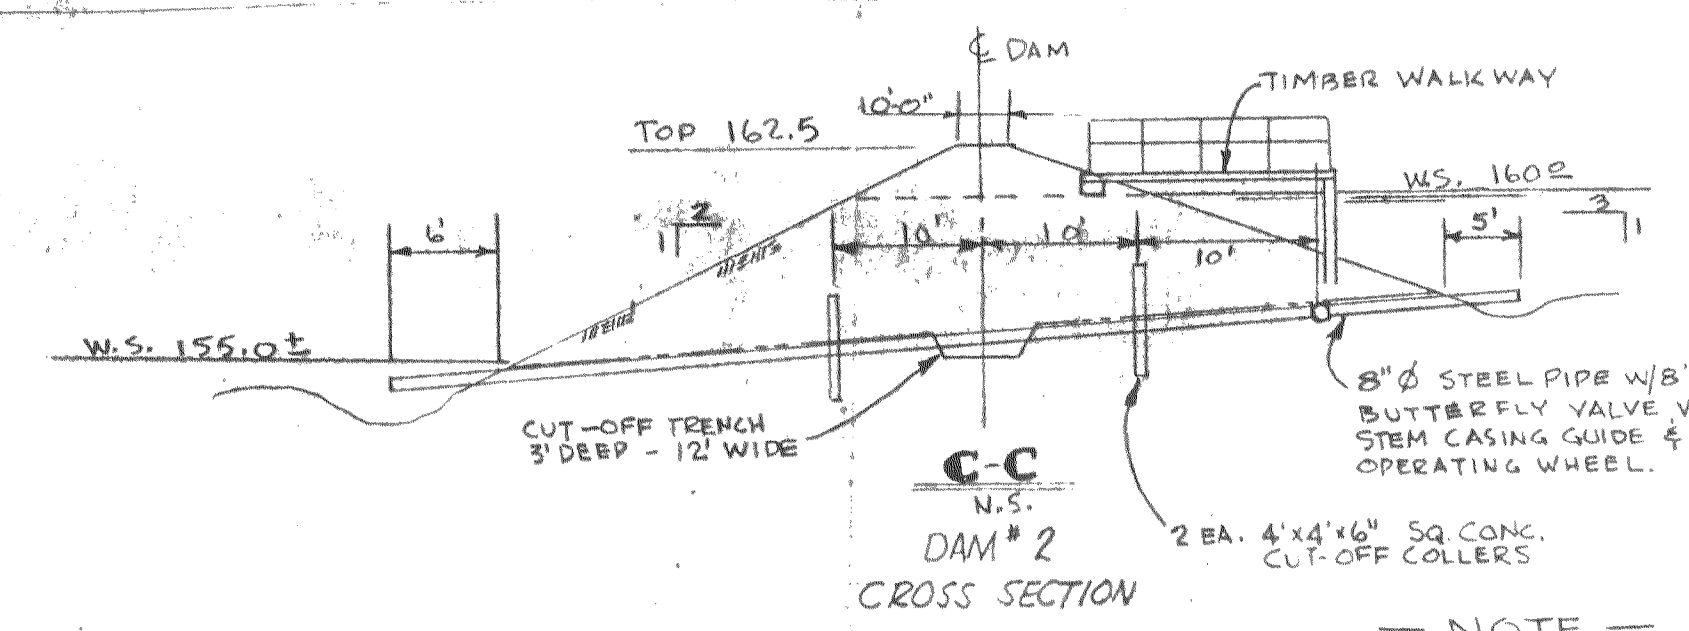



Application No. R-48736 & 48737
Permit No. R-5855 & 36146

RECEIVED
STATE ENGINEER
SALEM, OREGON

PLOT PLAN
1" = 50'

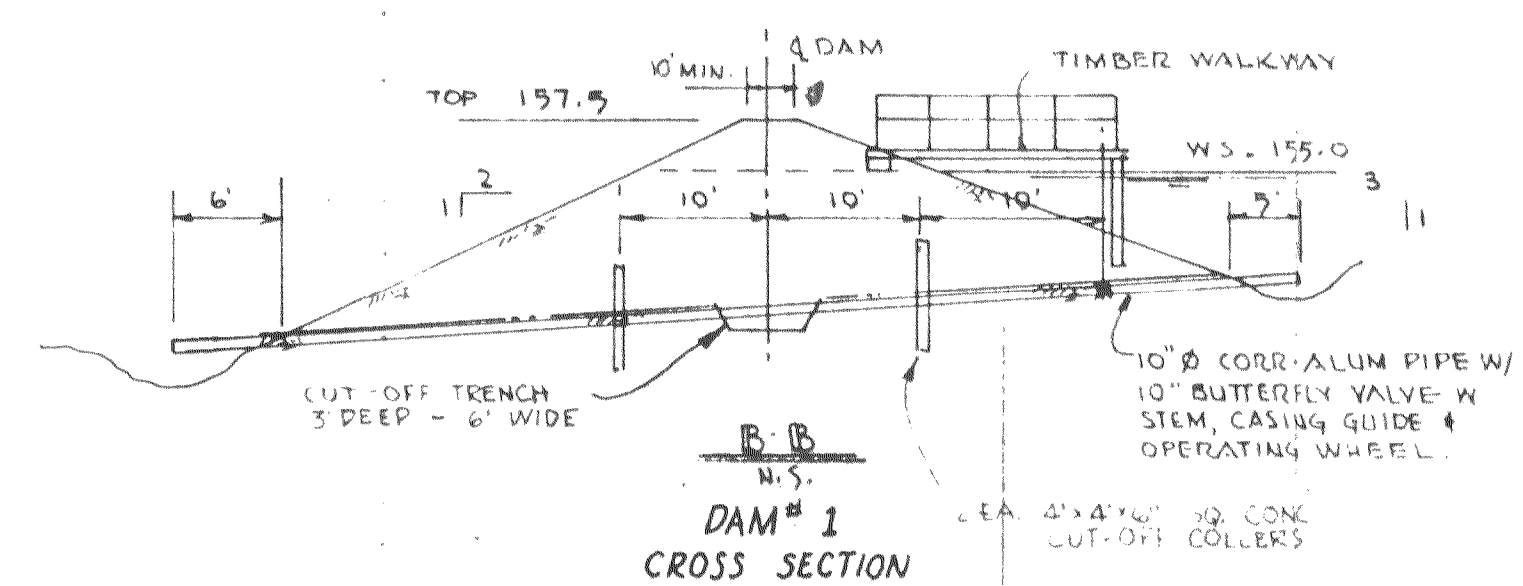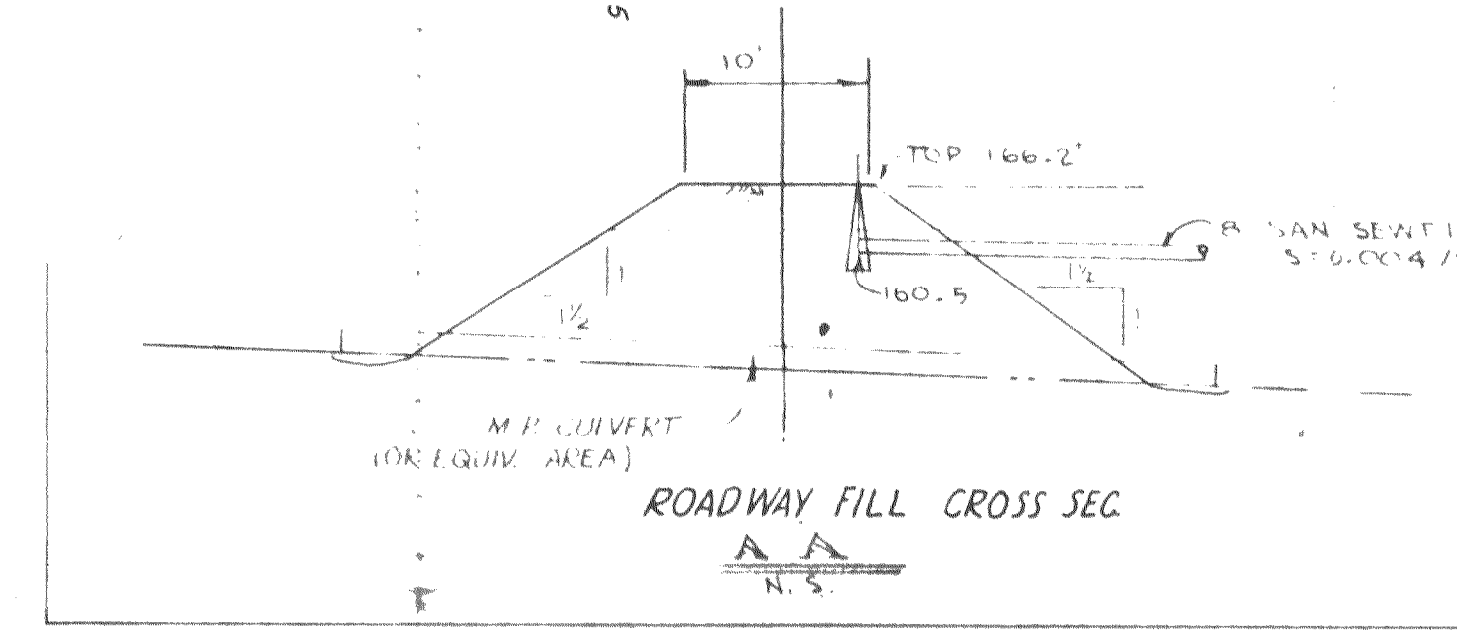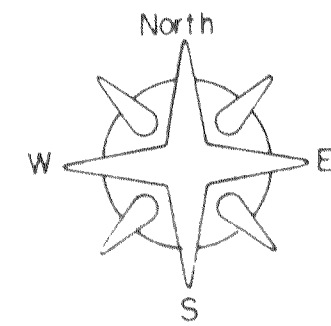

NOTE:
DAM TO BE CONSTRUCTED IN STRICT
ACCORDANCE WITH PROVISIONS OUT-
LINED IN PERMIT ISSUE OF STATE ENGR.

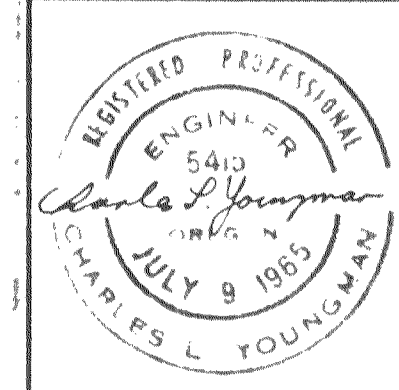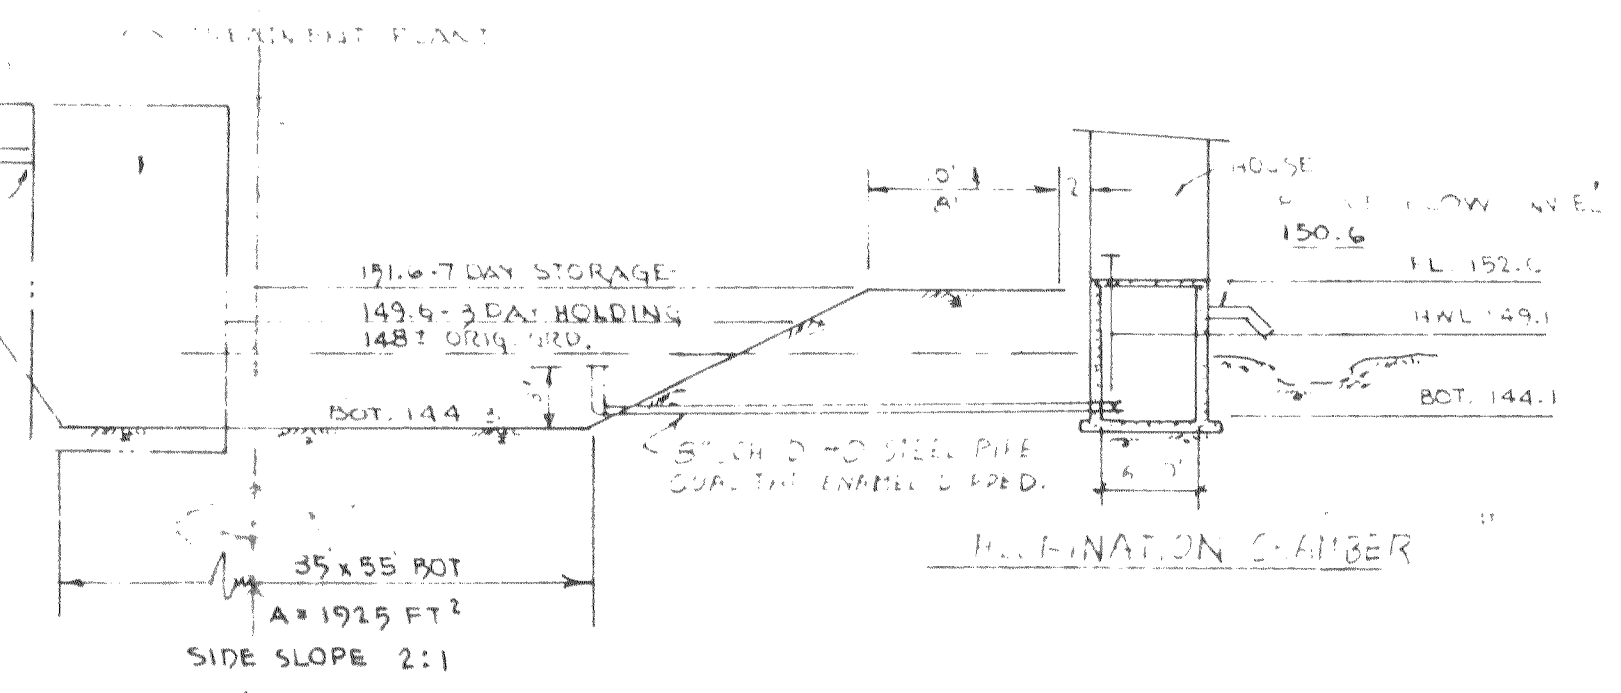

CENTURY MEADOWS NO. 2 & 3				AURORA, OREGON			
SANITARY SEWER IMPROVEMENTS							
				CLARK & GROFF ENGINEERS INC. ENGINEERING ARTS BUILDING 3276 Commercial, S. E. SALEM, OREGON		SHEET OF 11 J.O. 71135	
DESIGN CLY		DRWG RE		CHKD. J.C.F.		SCALE NOTED	
						DATE FEB 5, 1971	

Field Copy