

NW 1/4 NW 1/4 OF NW 1/4  
SEC. 33, T35, R1W

POINT OF DIVERSION  
100'S ± 200' E FROM  
CHLORINATION NW 1/4 - SW 1/4  
SEC. 33


2 1/2" PVC DISCHARGE LINE  
TO WILLAMETTE RIVER  
SEE SHEET NO. 11

2 1/2" DEEP x 17' WIDE  
ASPHALT-PAVED  
OVERFLOW

RESERVOIR #1  
W.S. 155.0 320 ACRES  
DRAINAGE AREA 18 ACRES  
SURFACE AREA 10 ACRES  
IMPOUNDED WATER 70 ACRES-FT.

220'S ± 660' E of NW COR  
of NW 1/4 SW 1/4 of Sec 33




RESERVOIR #2  
W.S. ELEV. 160.0 1.6 ACRES  
SURFACE AREA 4.2 ACRES  
IMPOUNDED WATER 4.2 ACRES-FT.

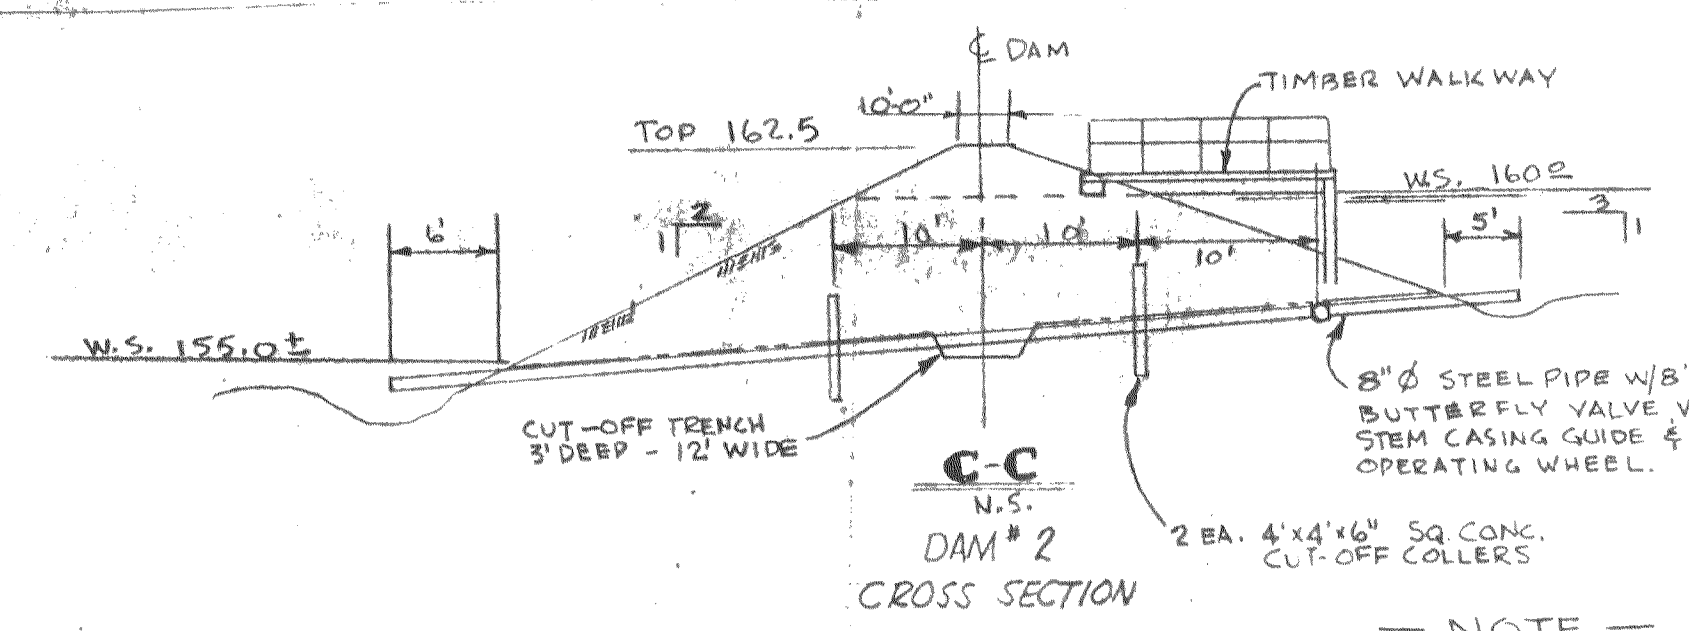



Application No. R-48736 & 48737  
Permit No. R-5855 & 36146

RECEIVED  
STATE ENGINEER  
SALEM, OREGON

PLOT PLAN  
1" = 50'

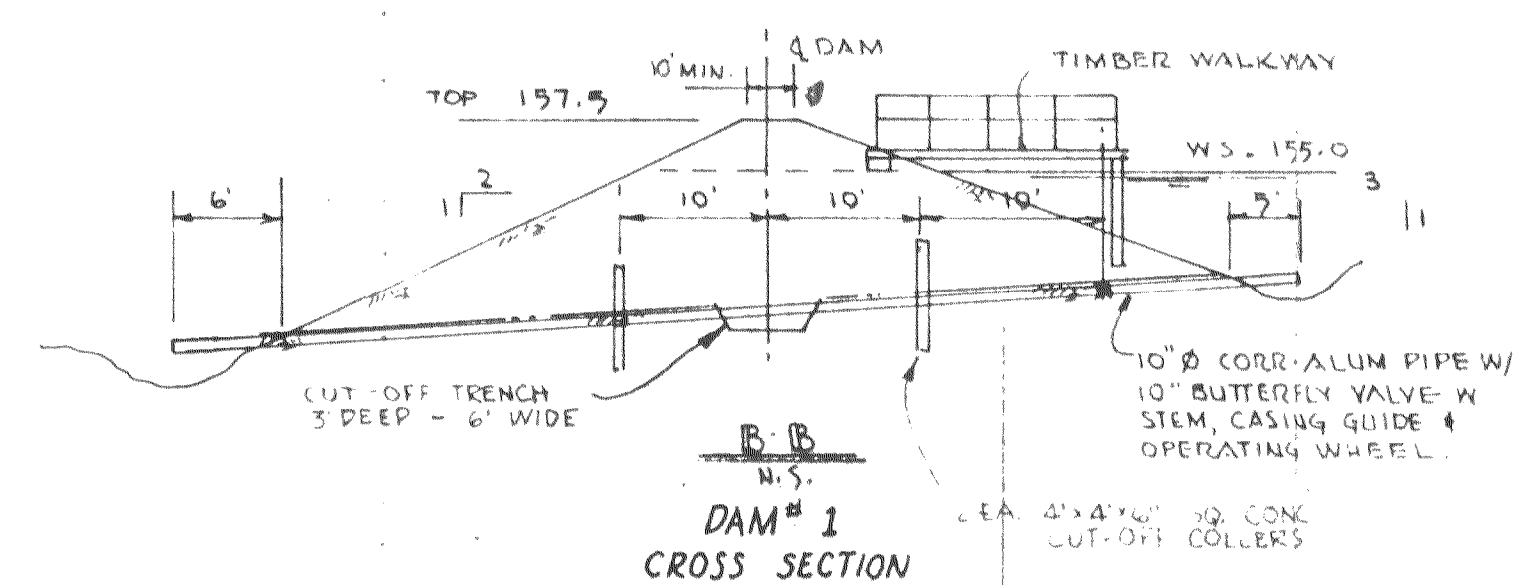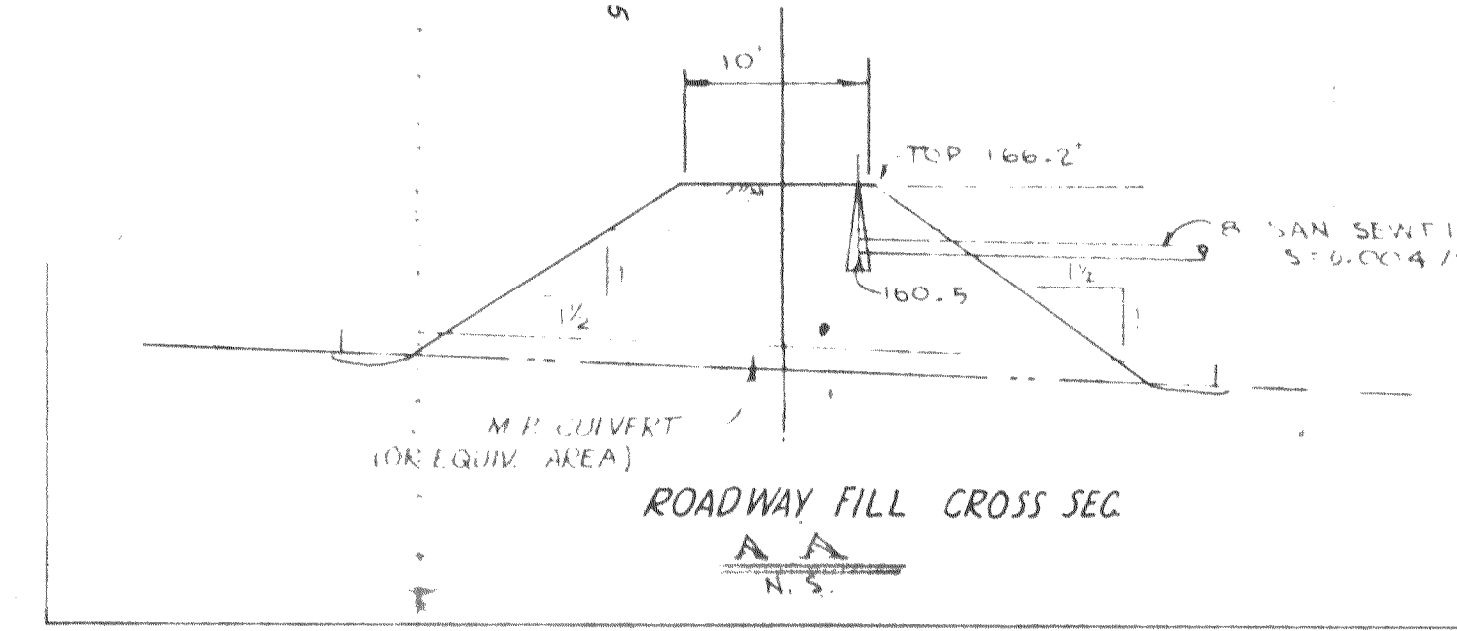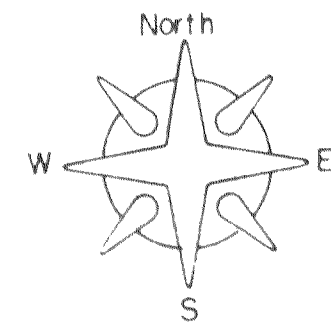

NOTE:  
DAM TO BE CONSTRUCTED IN STRICT  
ACCORDANCE WITH PROVISIONS OUT-  
LINED IN PERMIT ISSUE OF STATE ENGR.

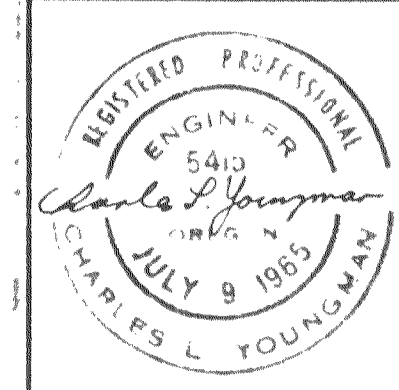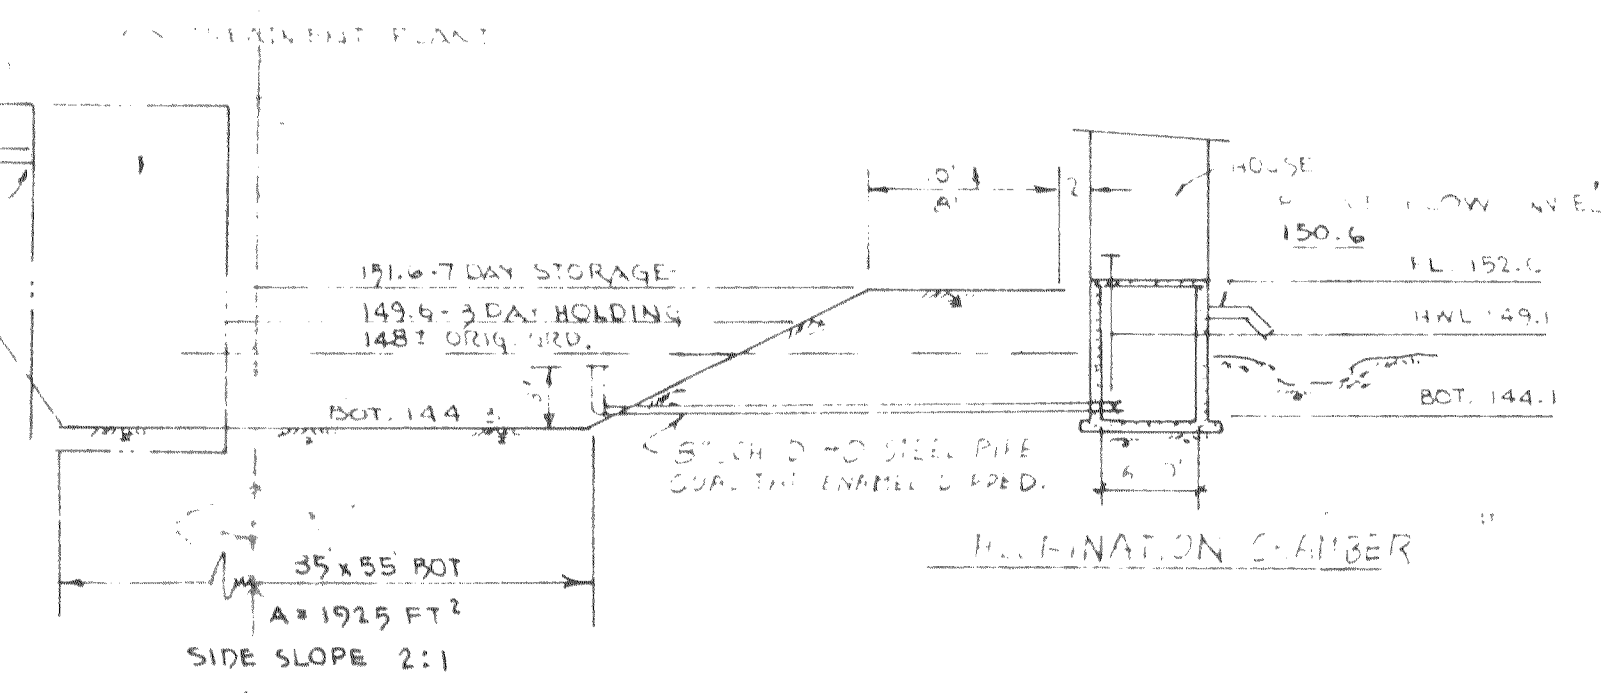

|   |         |              |       |                |      |             |  |
|---|---------|--------------|-------|----------------|------|-------------|--|
| CENTURY MEADOWS NO. 2 & 3   |         |              |       | AURORA, OREGON |      |             |  |
| SANITARY SEWER IMPROVEMENTS   |         |              |       |                |      |             |  |
|  <div>CLARK &amp; GROFF ENGINEERS INC.<br/>ENGINEERING ARTS BUILDING<br/>3276 Commercial, S. E.<br/>SALEM, OREGON</div> |         |              |       | SHEET<br>OF 11 |      | J.O. 71135  |  |
| DSGN CLY   | DRWG RE | CHKD. J.C.F. | SCALE | NOTED          | DATE | FEB 5, 1971 |  |

Field Copy