RECEIVED
FEB 19 1974
STATE ENGINEER
SALEM, OREGON

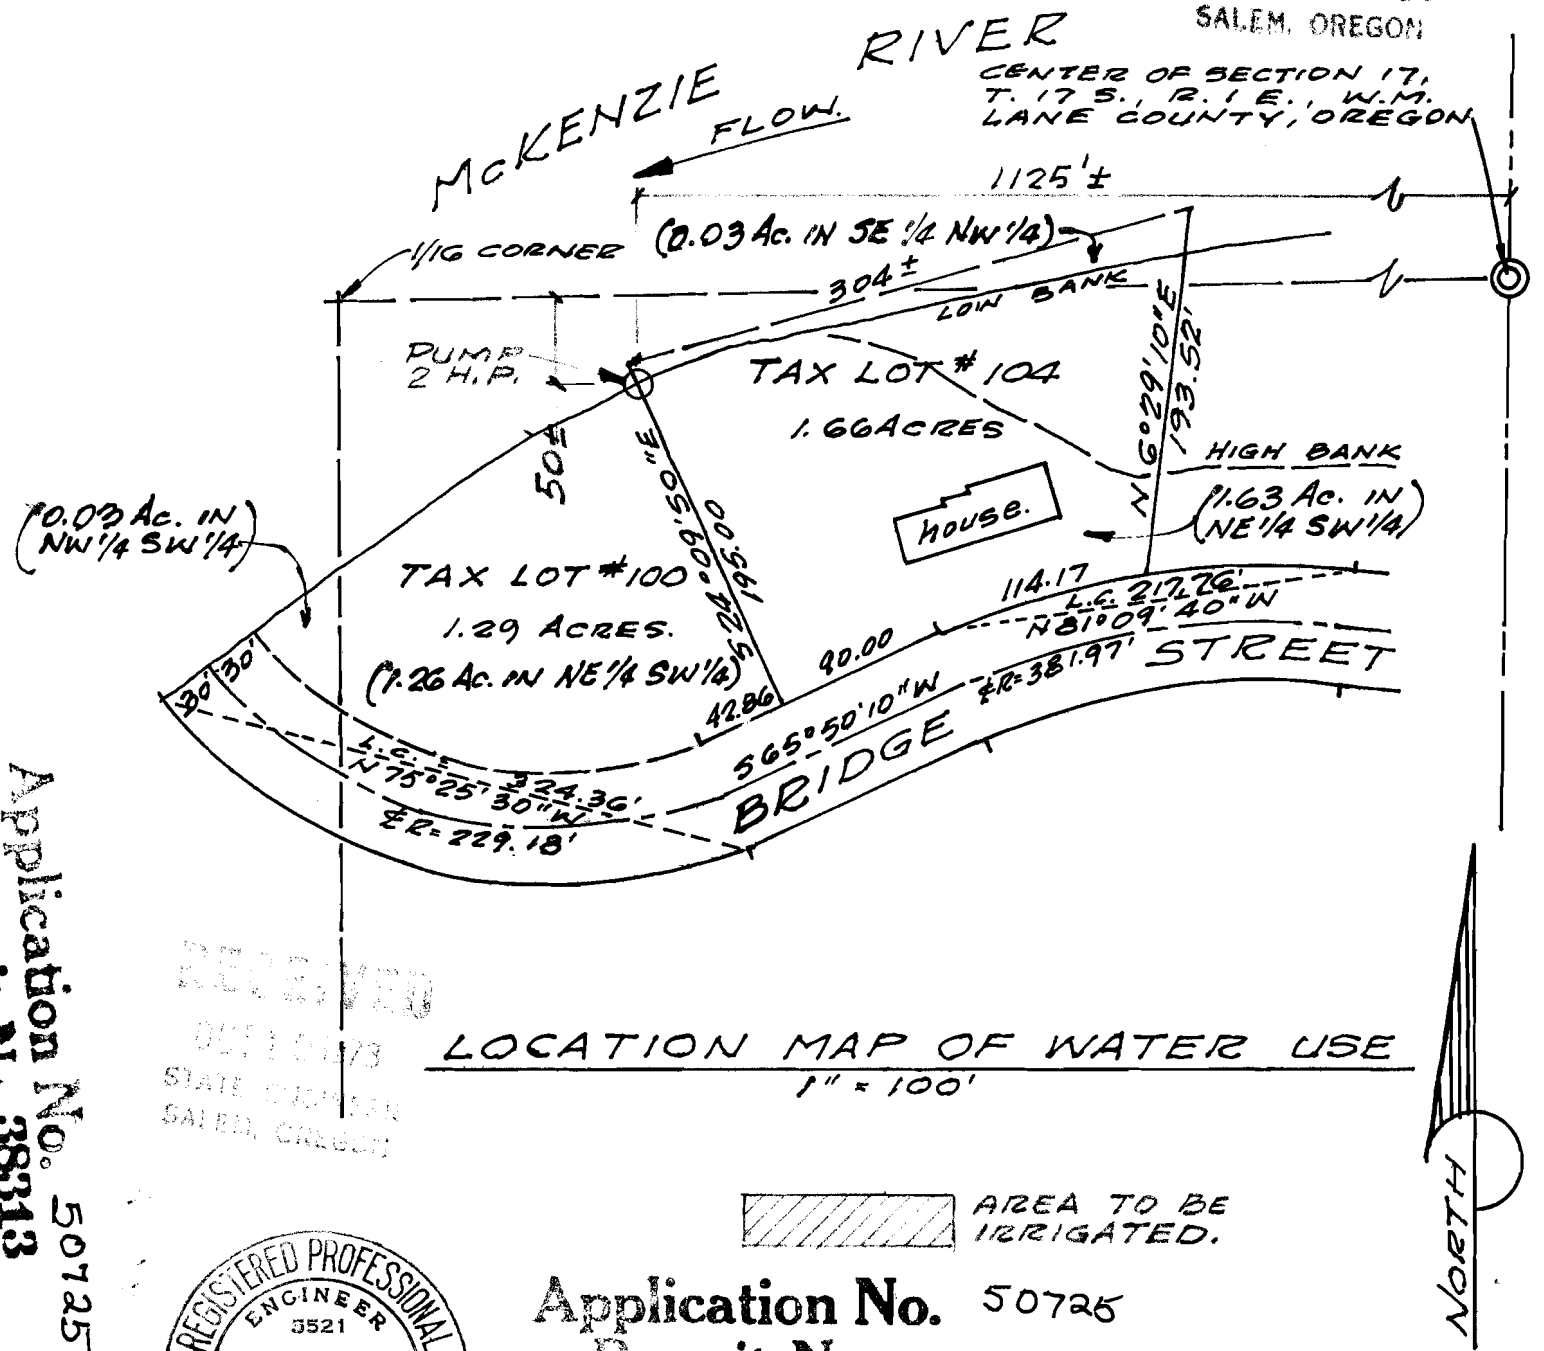


LOCATION MAP OF WATER USE
1" = 100'

AREA TO BE IRRIGATED.

Application No. 50725
Permit No.

FOR: DR. LESTER A. EDBLOM
LOCATION: SE 1/4 OF NW 1/4 AND NW 1/4 OF SW 1/4
SECTION 17, T. 17 S., R. 1 E., W.M.
LANE COUNTY, OREGON

DATE: 8 JUNE 1971
DRAWN: W. S. BUBLITZ JOB NO. 6117.

Application No. 50725
Permit No. 38313

RECEIVED
JUN 1 1973
STATE ENGINEER
SALEM, OREGON

REGISTERED PROFESSIONAL ENGINEER
5521
OREGON
JAN. 7, 1968
WILLIAM S. BUBLITZ

RECEIVED
JUN 2 2 1973
STATE ENGINEER
SALEM, OREGON

WESTERN ENGINEERING CONSULTANTS
1445 WILLAMETTE ST. / EUGENE, OREGON 97401 / 503/342-2141