


SECTION 10

SW SW

TOWNSHIP 21S, RANGE 33, W. M.

High-n-Dry

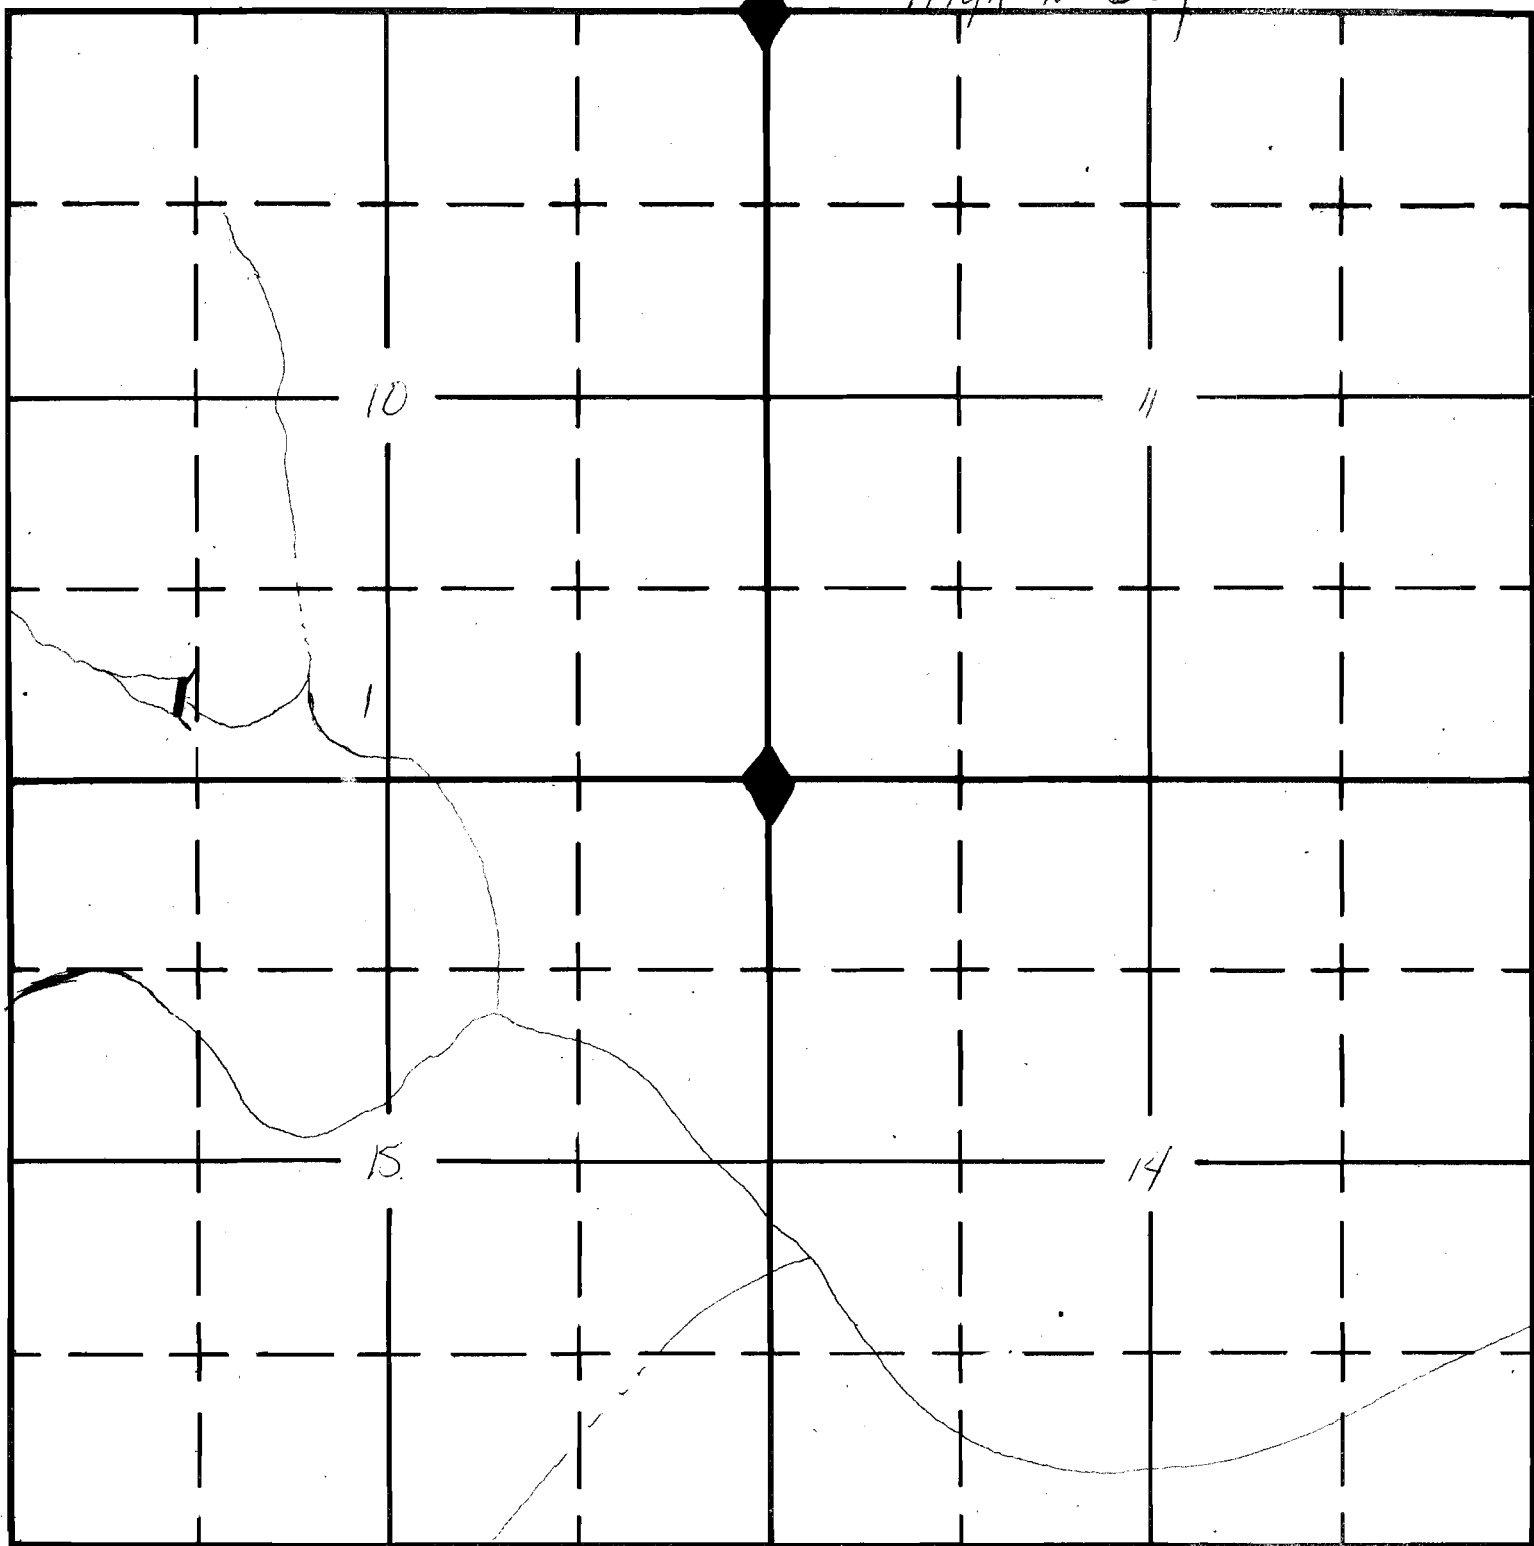

RECEIVED

SEP 19 1983
WATER RESOURCES DEPT.
SALEM, OREGON

Application No. R-66255
Permit No. R 9760