


SECTION 10

NW 1/4 SE 1/4

TOWNSHIP 19 S, RANGE 35 E, W. M.

North

Eik Track Res

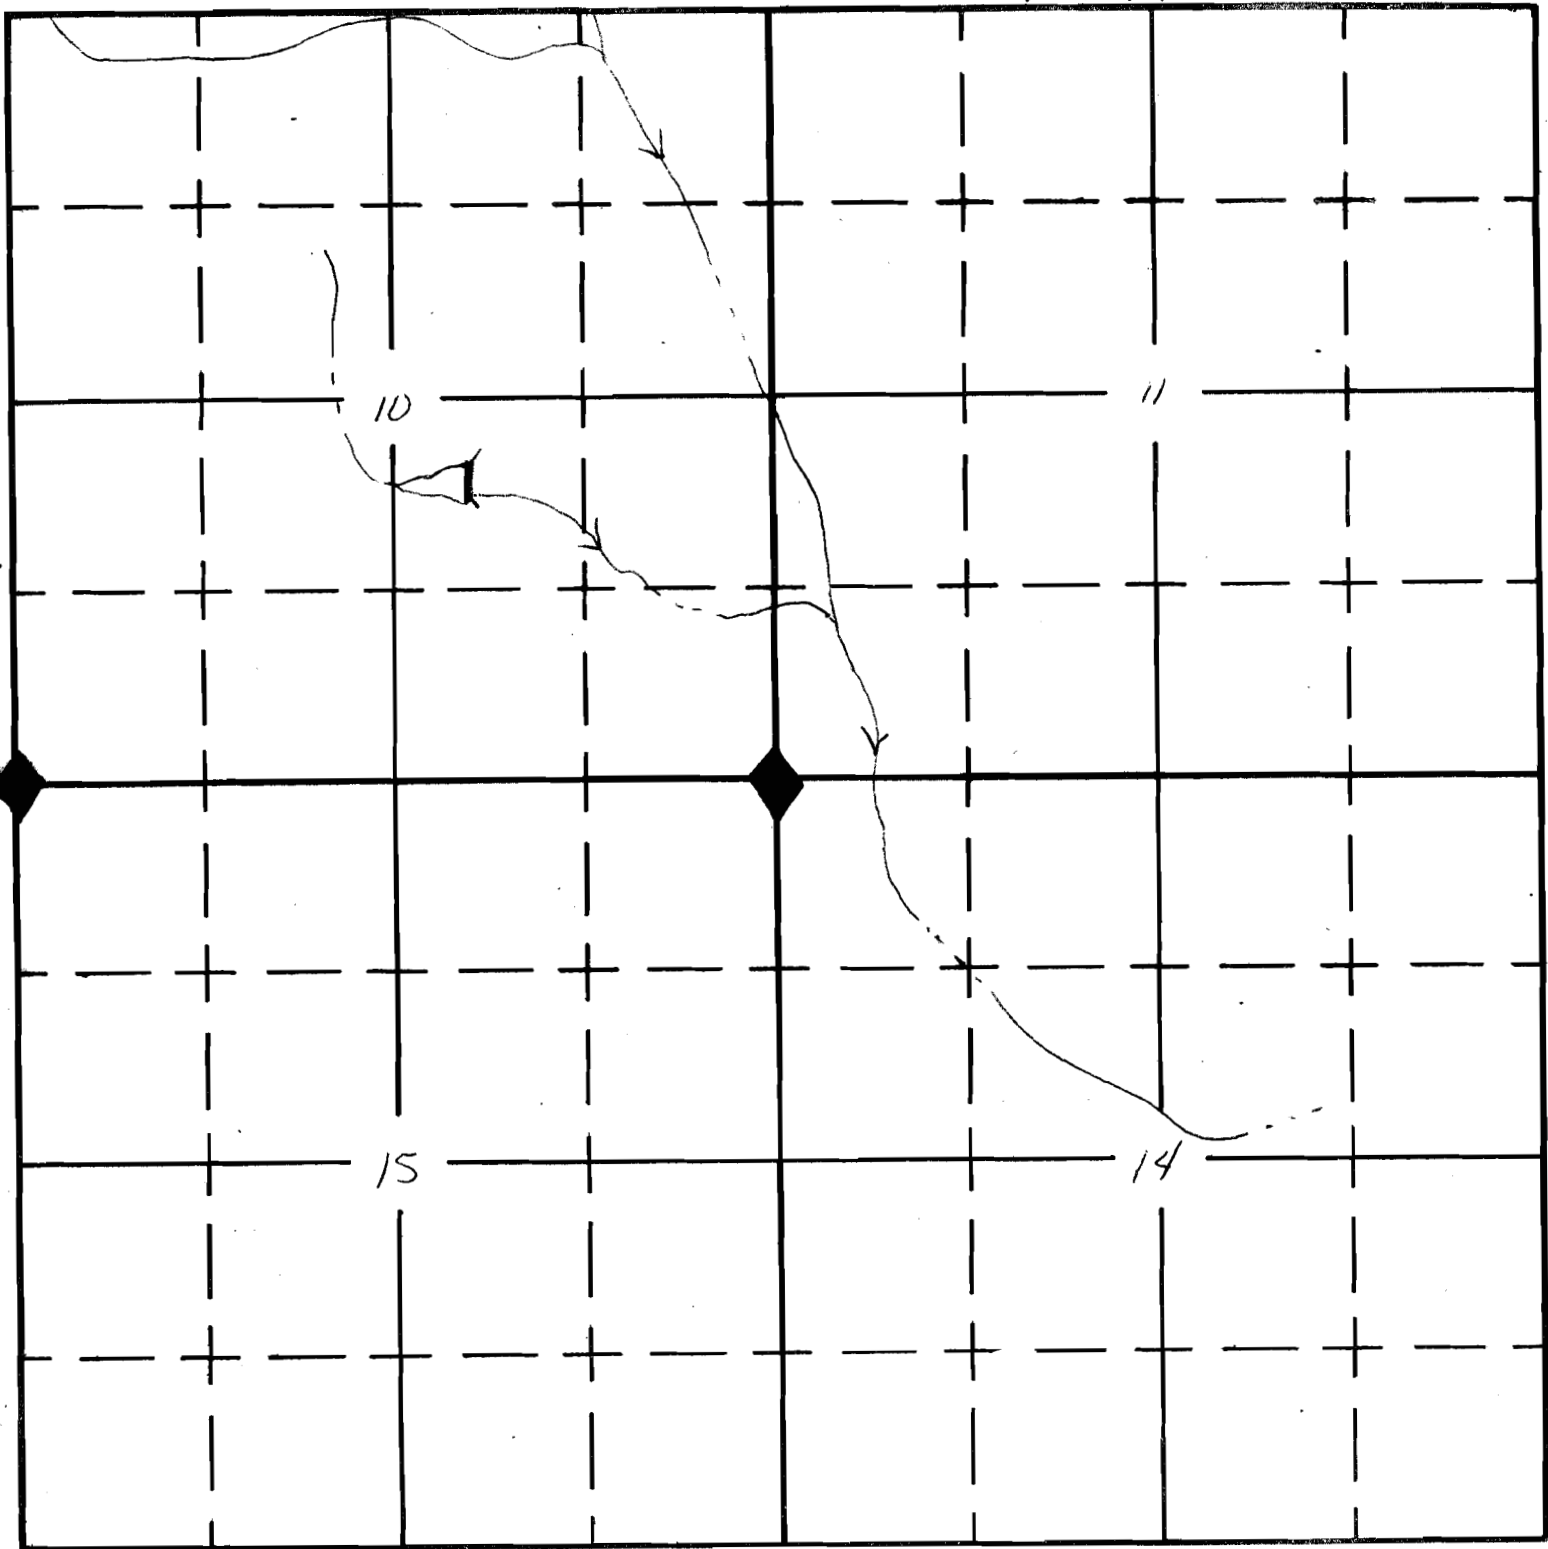

East

South

RECEIVED

SEP 19 1983

WATER RESOURCES DEPT.
SALEM, OREGON

Application No. R-66257
Permit No. 9762