

SECTION

3


NW NE

TOWNSHIP 41S, RANGE 37E, W.M.

11-1339

DRY CREEK HOLE
CHECK

North

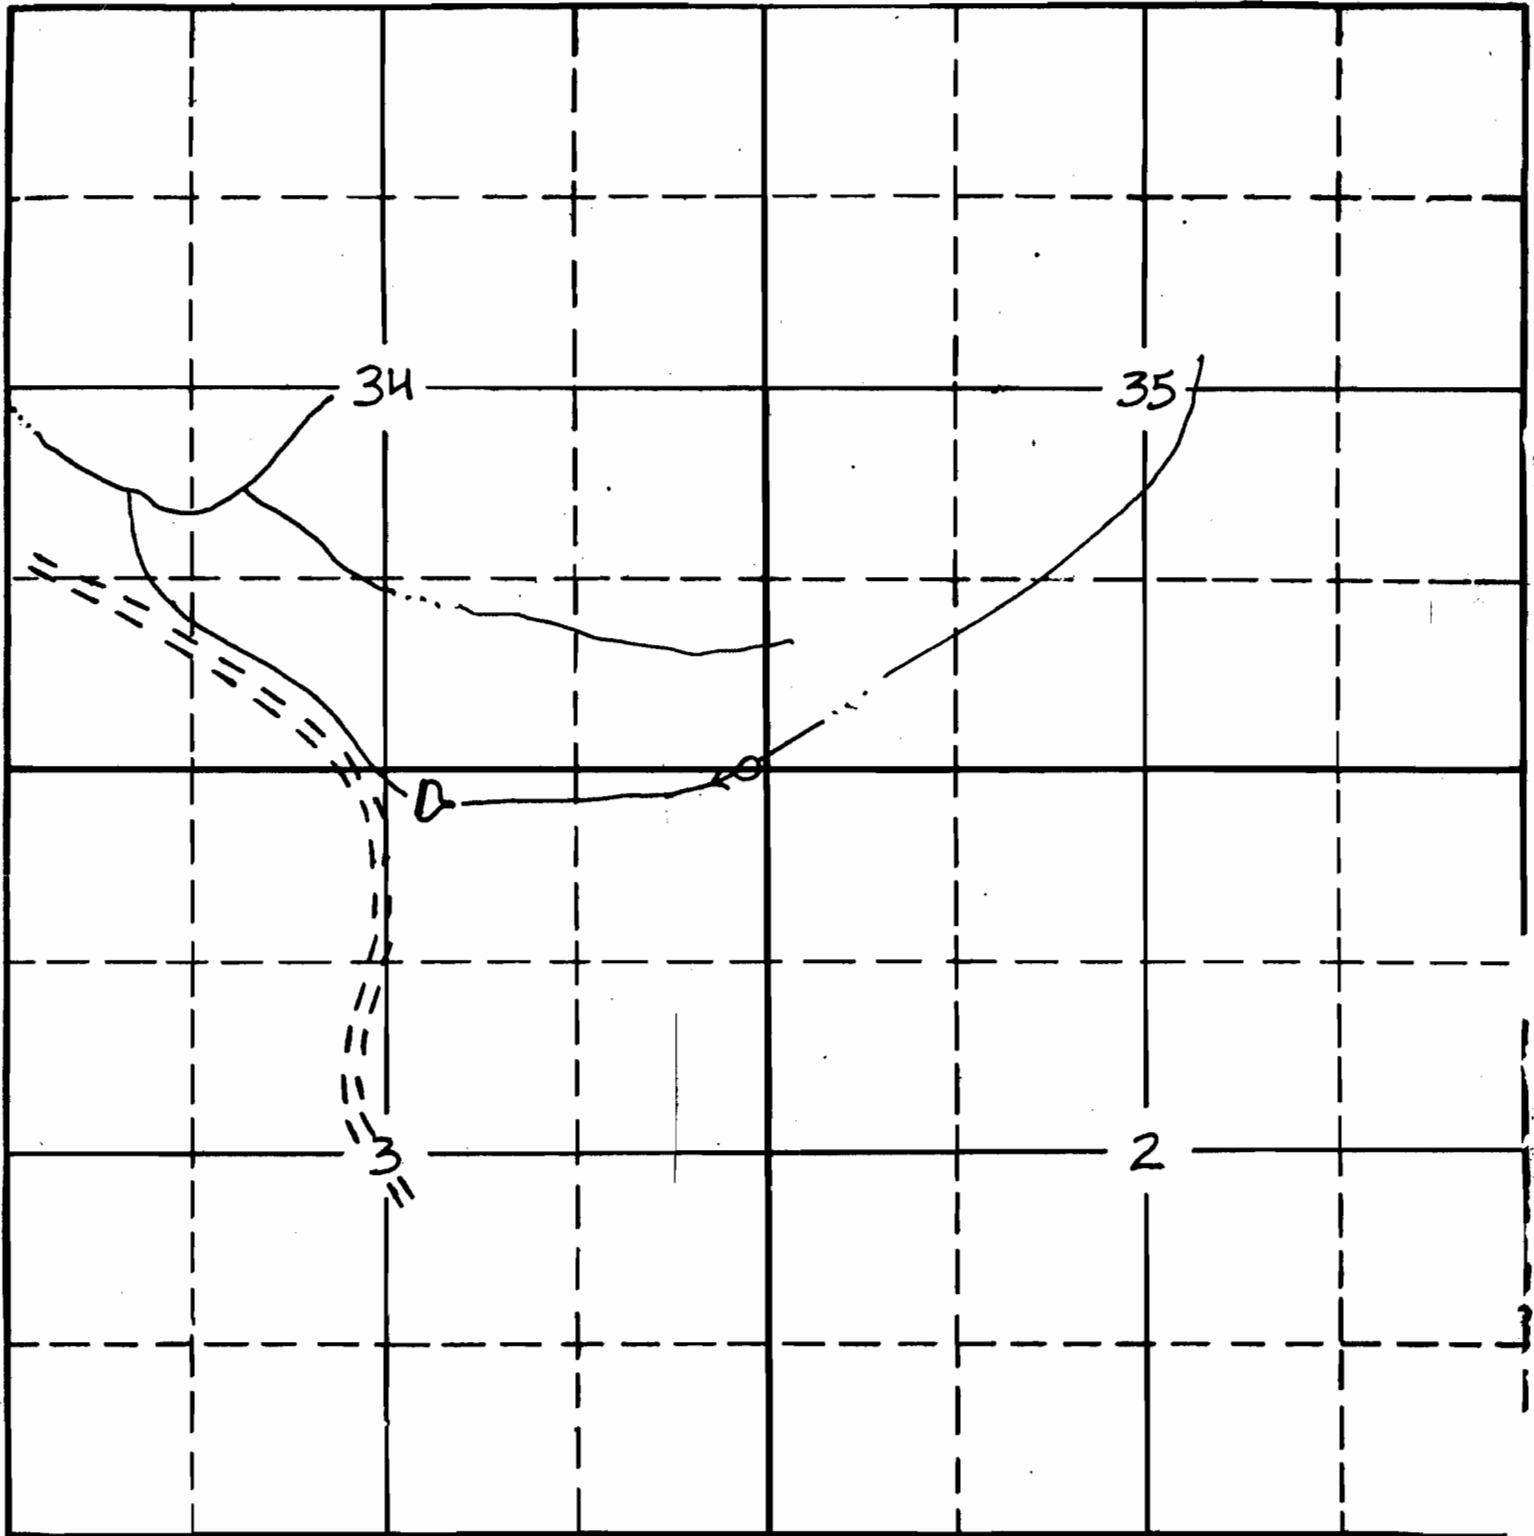

South

Application No. R66426
Permit No. R10205

APPLICATION No.
PERMIT No.