


SECTION

32 NE NW

TOWNSHIP 29 S, RANGE 30 E, W. M.

North 4489- Jack Creek W 14

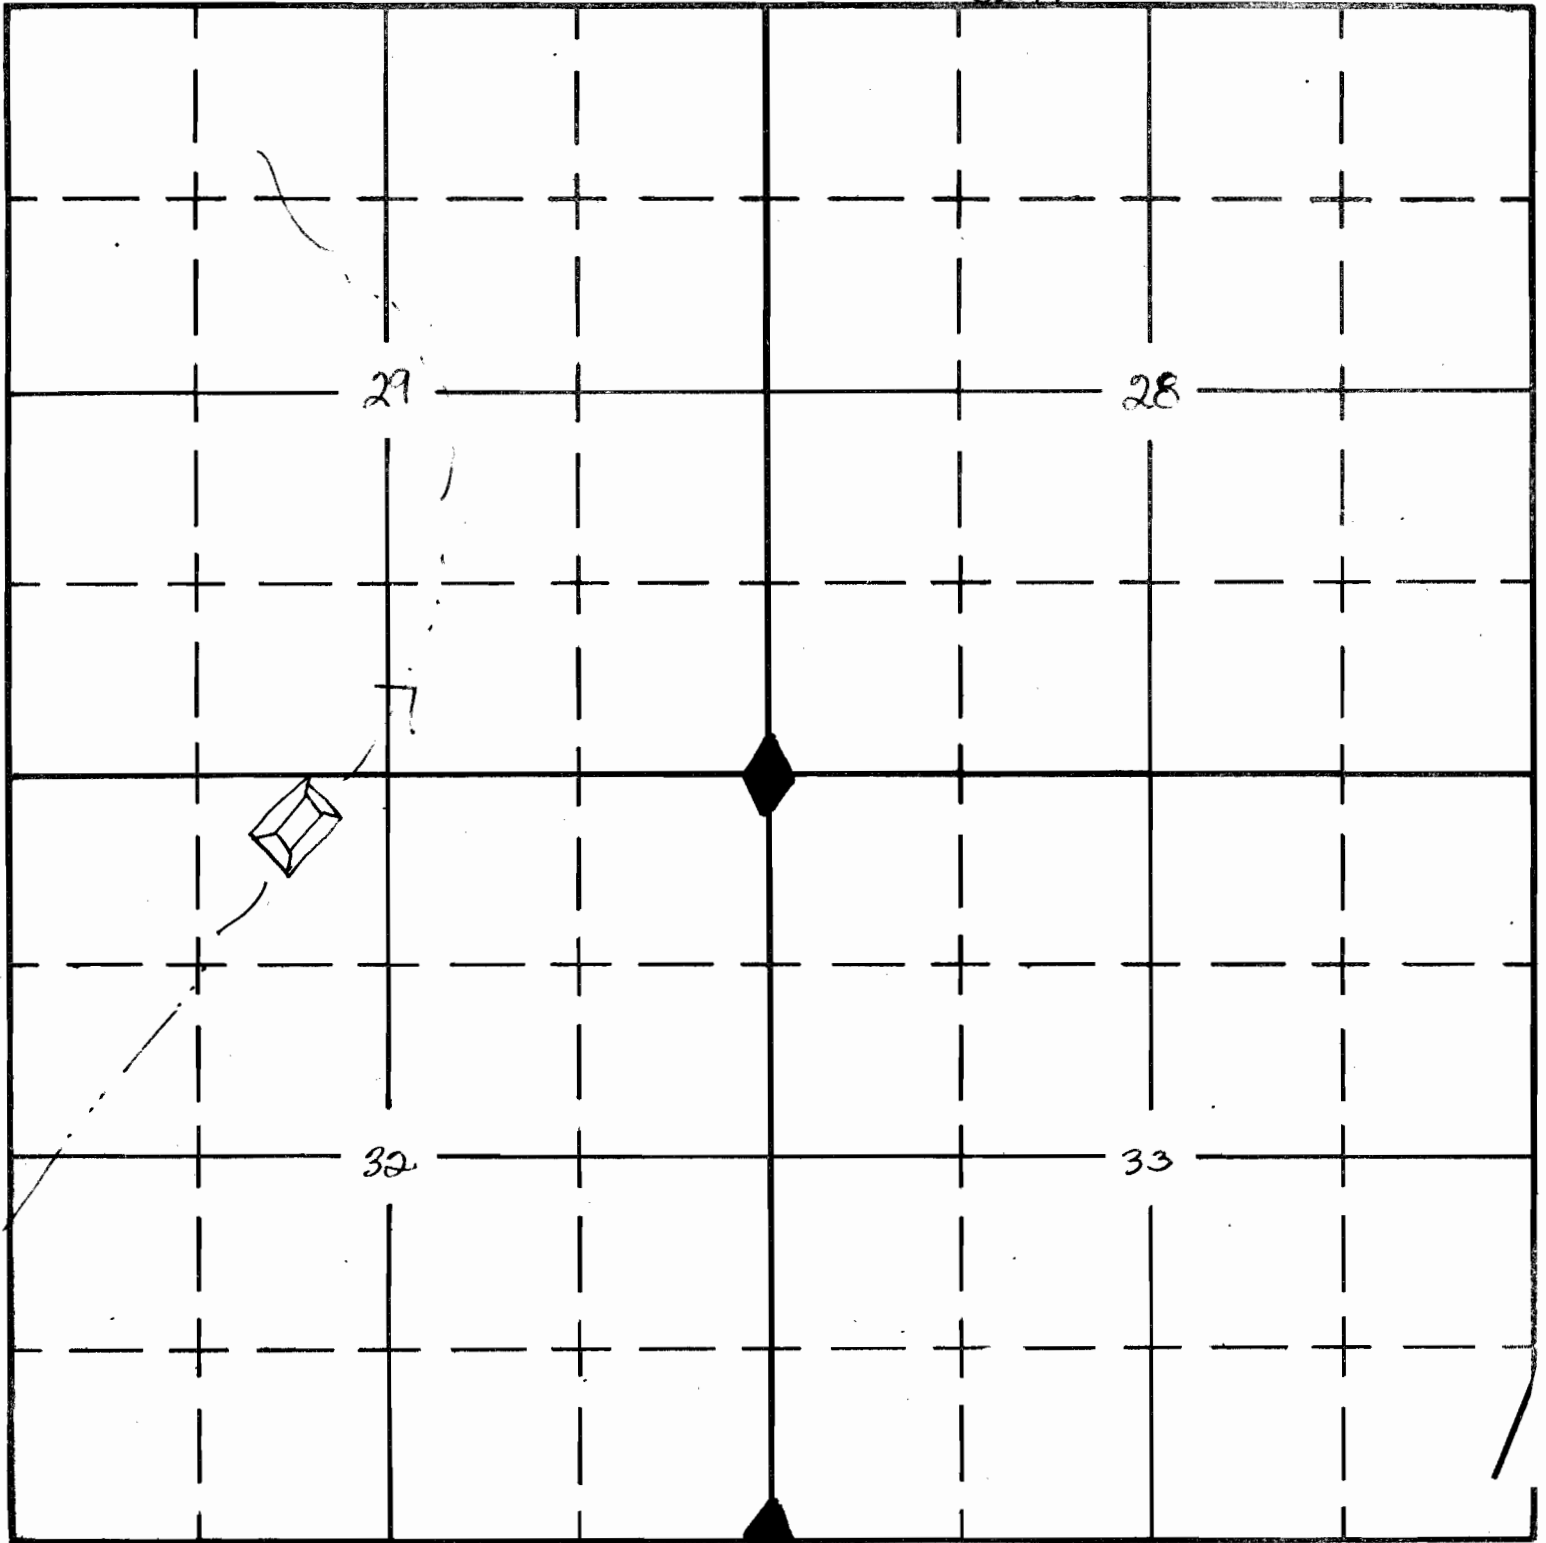

Application No. R66443
Permit No. R10018

SEP 21 1983
WATER RESOURCES DEPT.
SALEM, OREGON