


SECTION 27
325 E

4238 - Gravel Pit Water hole

TOWNSHIP 22 S, RANGE 32 1/2 E, W. M.

North

West

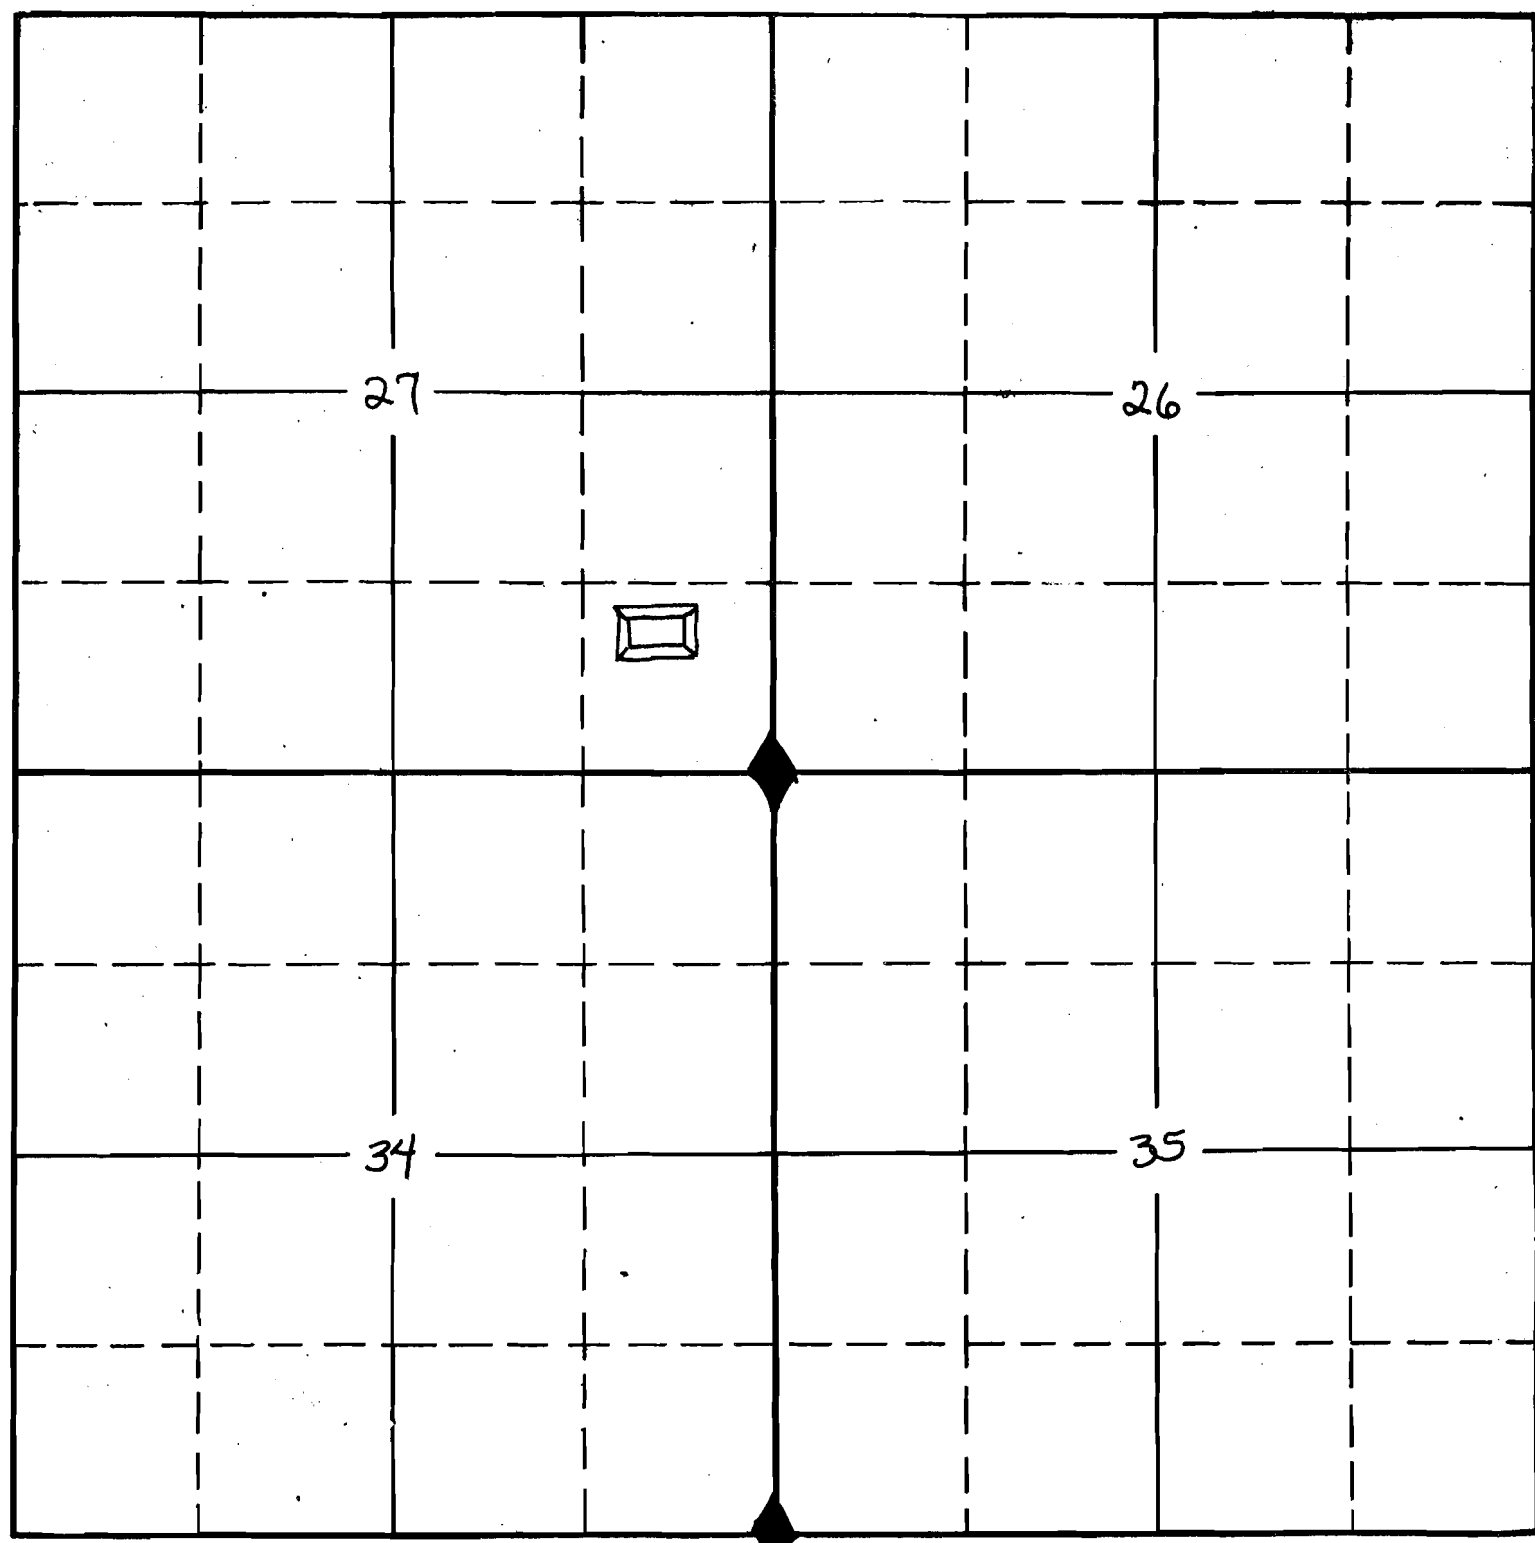

South

Application No. R66514
Permit No. R10277

APPLICATION No.
SEPT 1 1983
WATER RESOURCES DEPT.
SALEM, OREGON
PERMIT No.