




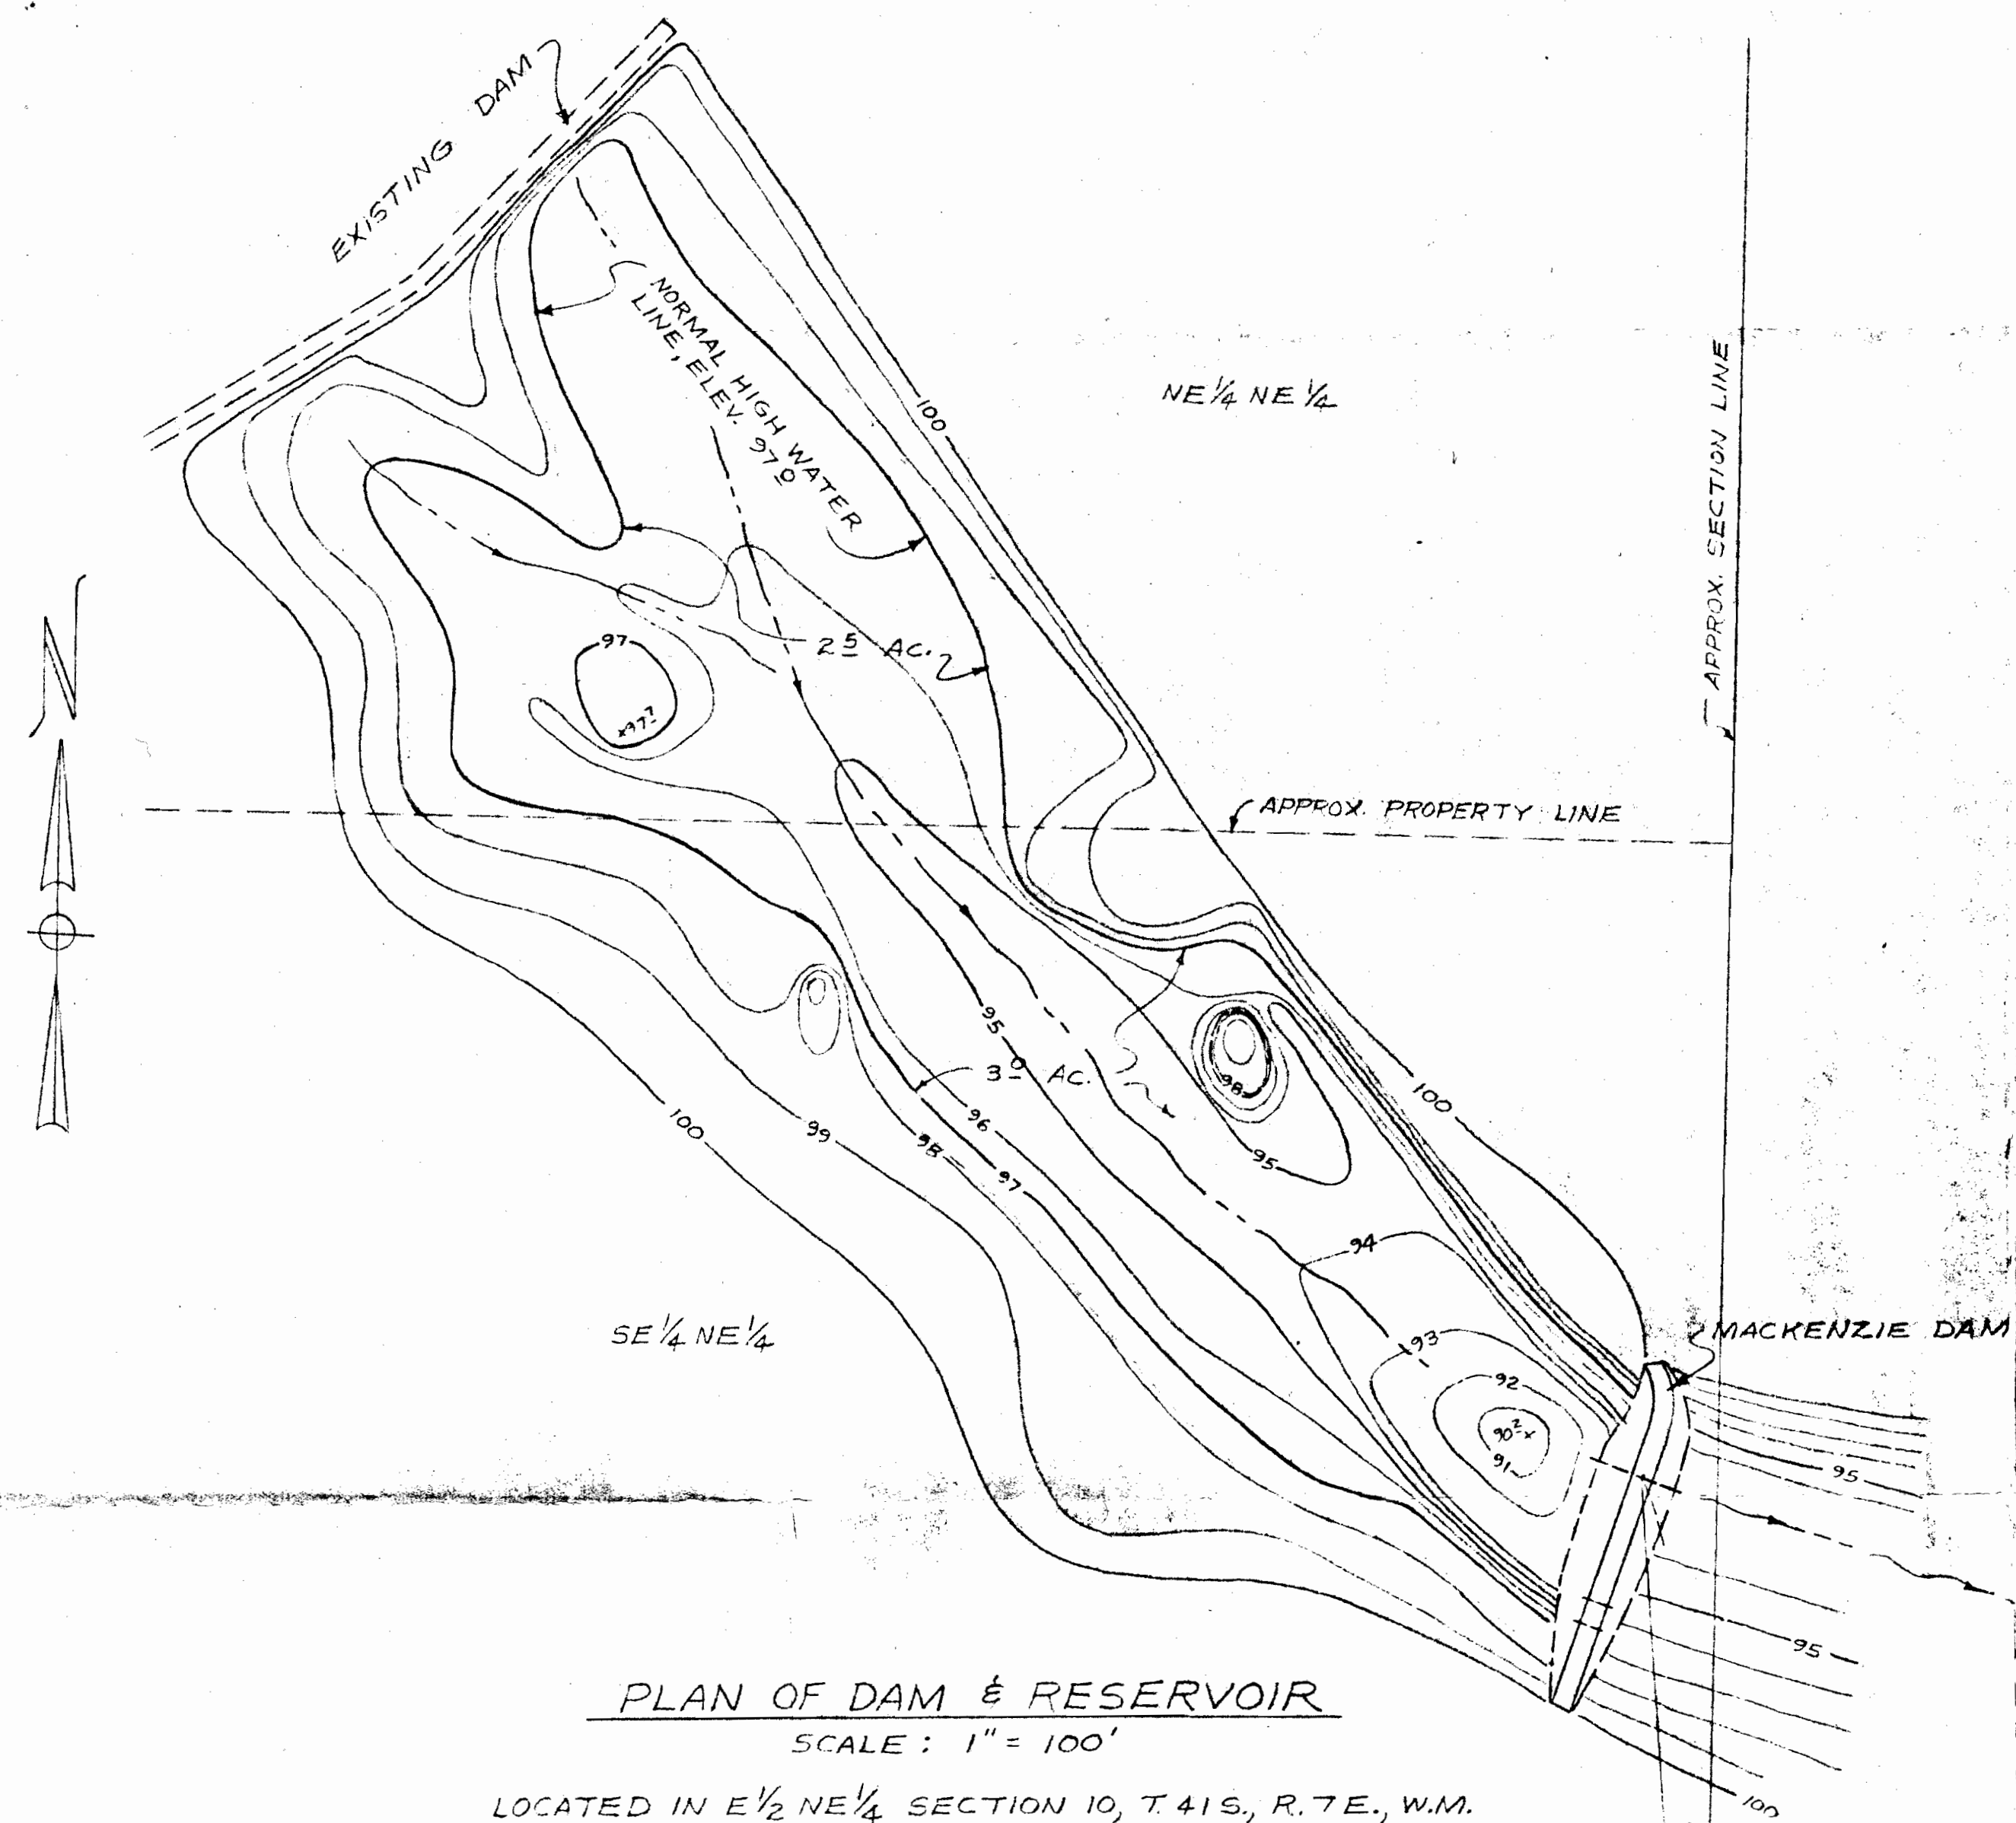


PLAN OF DAM & RESERVOIR
SCALE: 1" = 100'
LOCATED IN E 1/2 NE 1/4 SECTION 10, T. 41 S., R. 7 E., W. 1 M.

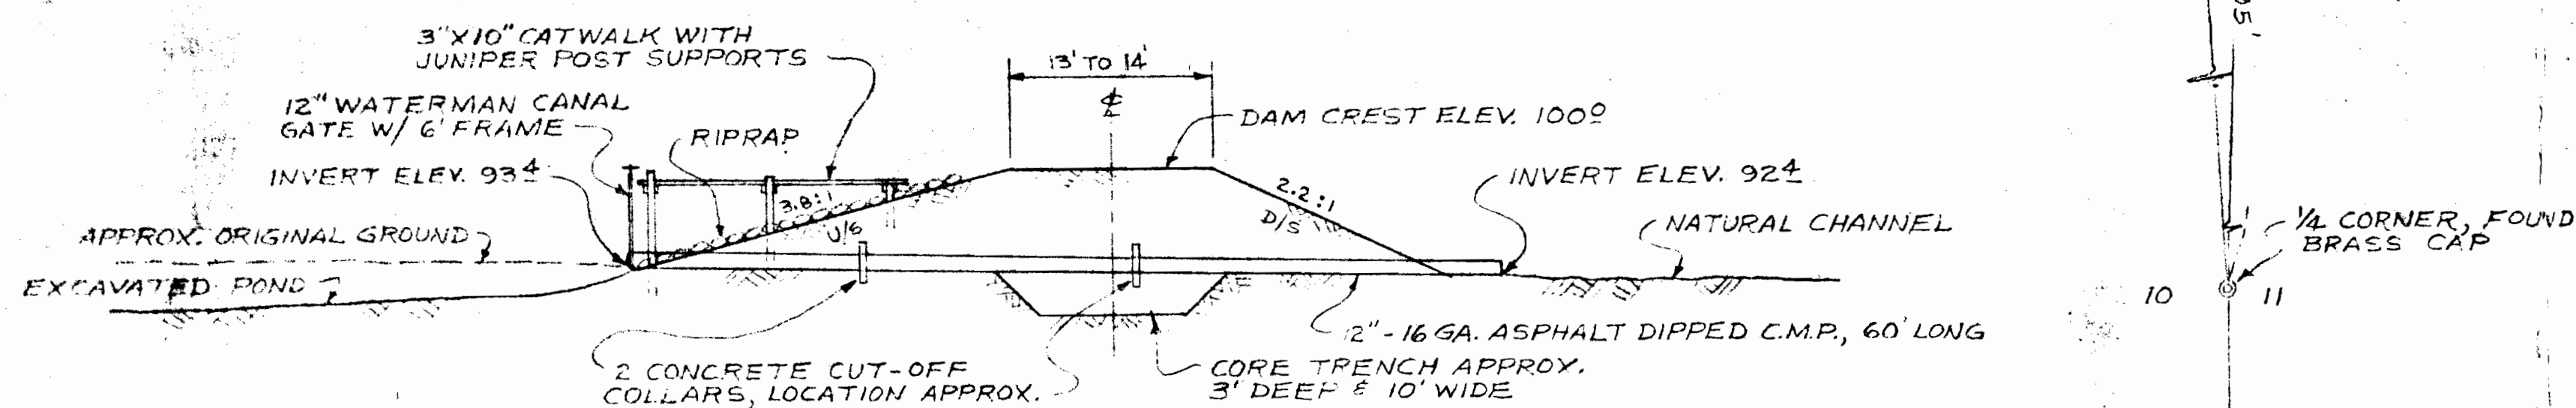

DAM SECTION AT OUTLET
(MAXIMUM SECTION)
SCALE: 1" = 10'

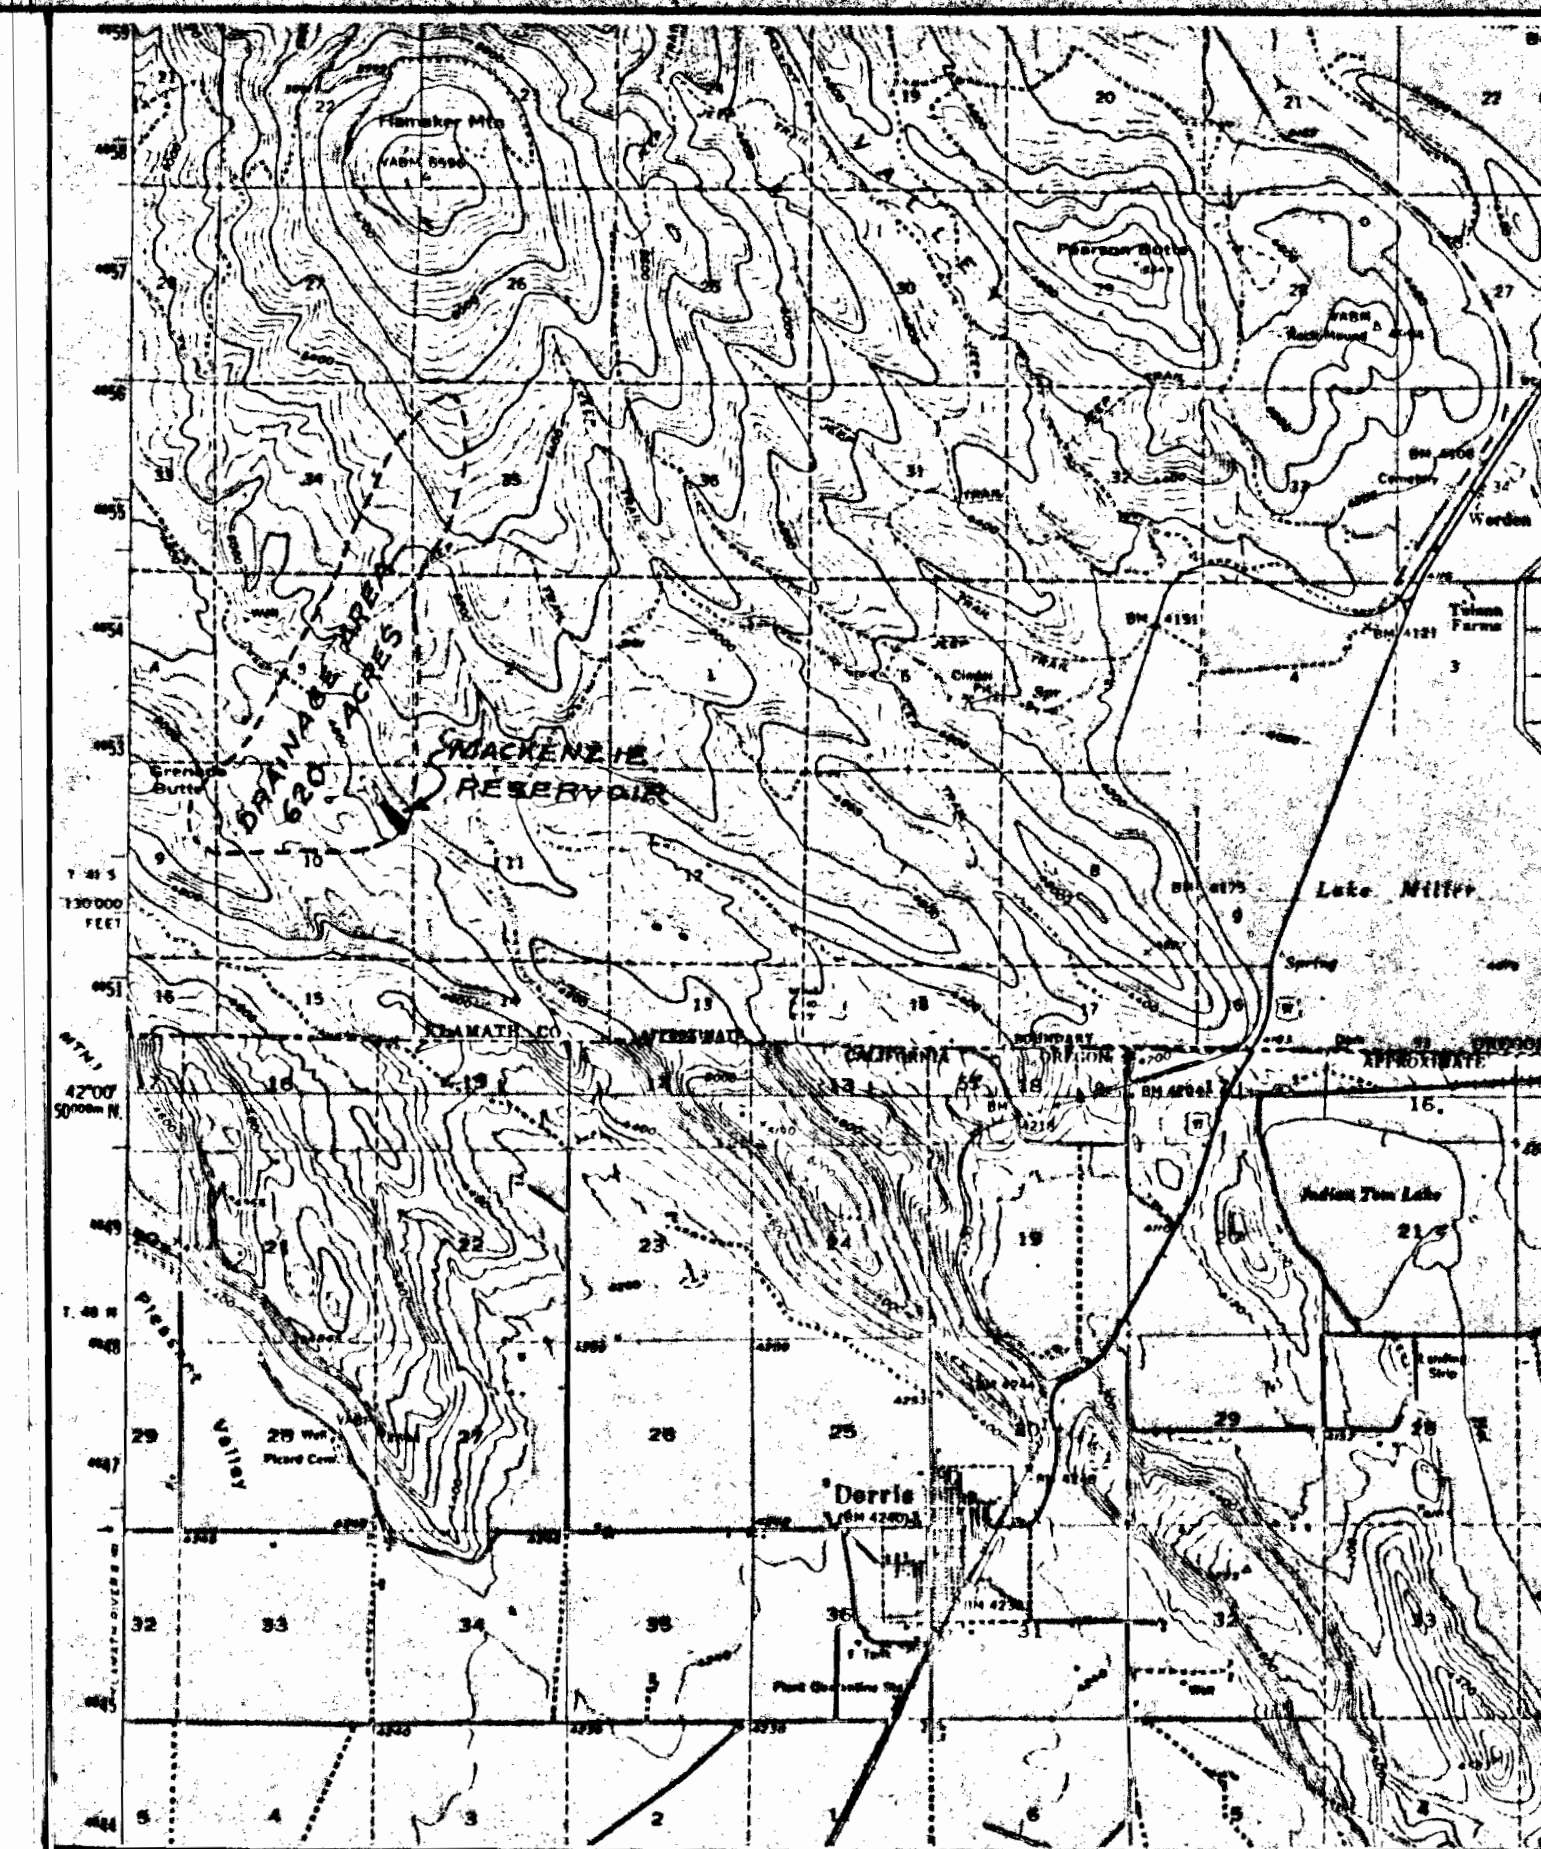

VICINITY MAP & DRAINAGE AREA
SCALE: 1:62,500

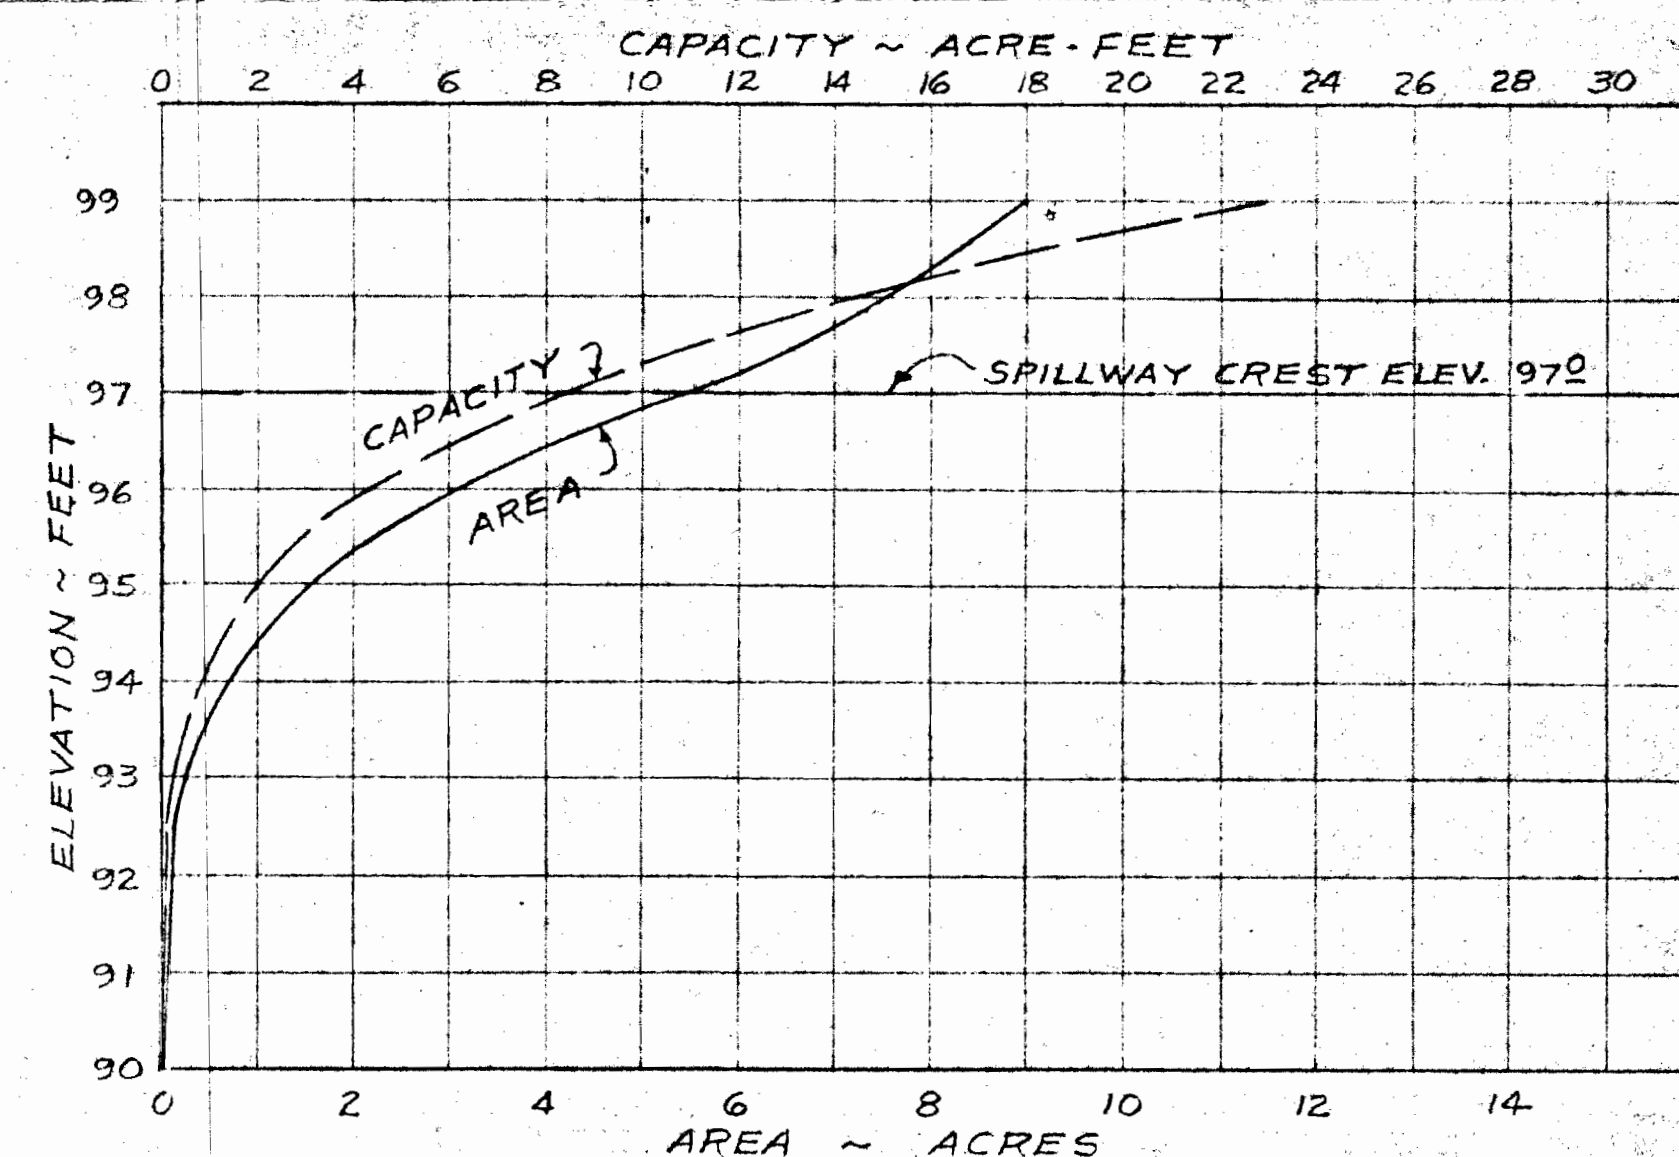

AREA & CAPACITY CURVES

Application No. 68345 & R-65979
Permit No. 49378

ADKINS

MAY 8 1985
WATER RESOURCES DEPT.
SALEM, OREGON

REGISTERED PROFESSIONAL
ENGINEER
DAVID E. ADKINS
1952
1000 S. ADAMS
SALEM, OREGON 97301

MACKENZIE DAM & RESERVOIR FOR GARY MACKENZIE			
SCALE: AS SHOWN	APPROVED BY:	DRAWN BY: E.W.S.	REVISED
DATE: APRIL 1985			
IN E 1/2 NE 1/4 SECTION 10, T. 41 S., R. 7 E., W. 1 M.		OREGON	
KLAMATH COUNTY,		DRAWING NUMBER	
SHEET 1 OF 2		1068-01	

ELEVATIONS ARE BASED ON ASSUMED DATUM