


R-9574

2052

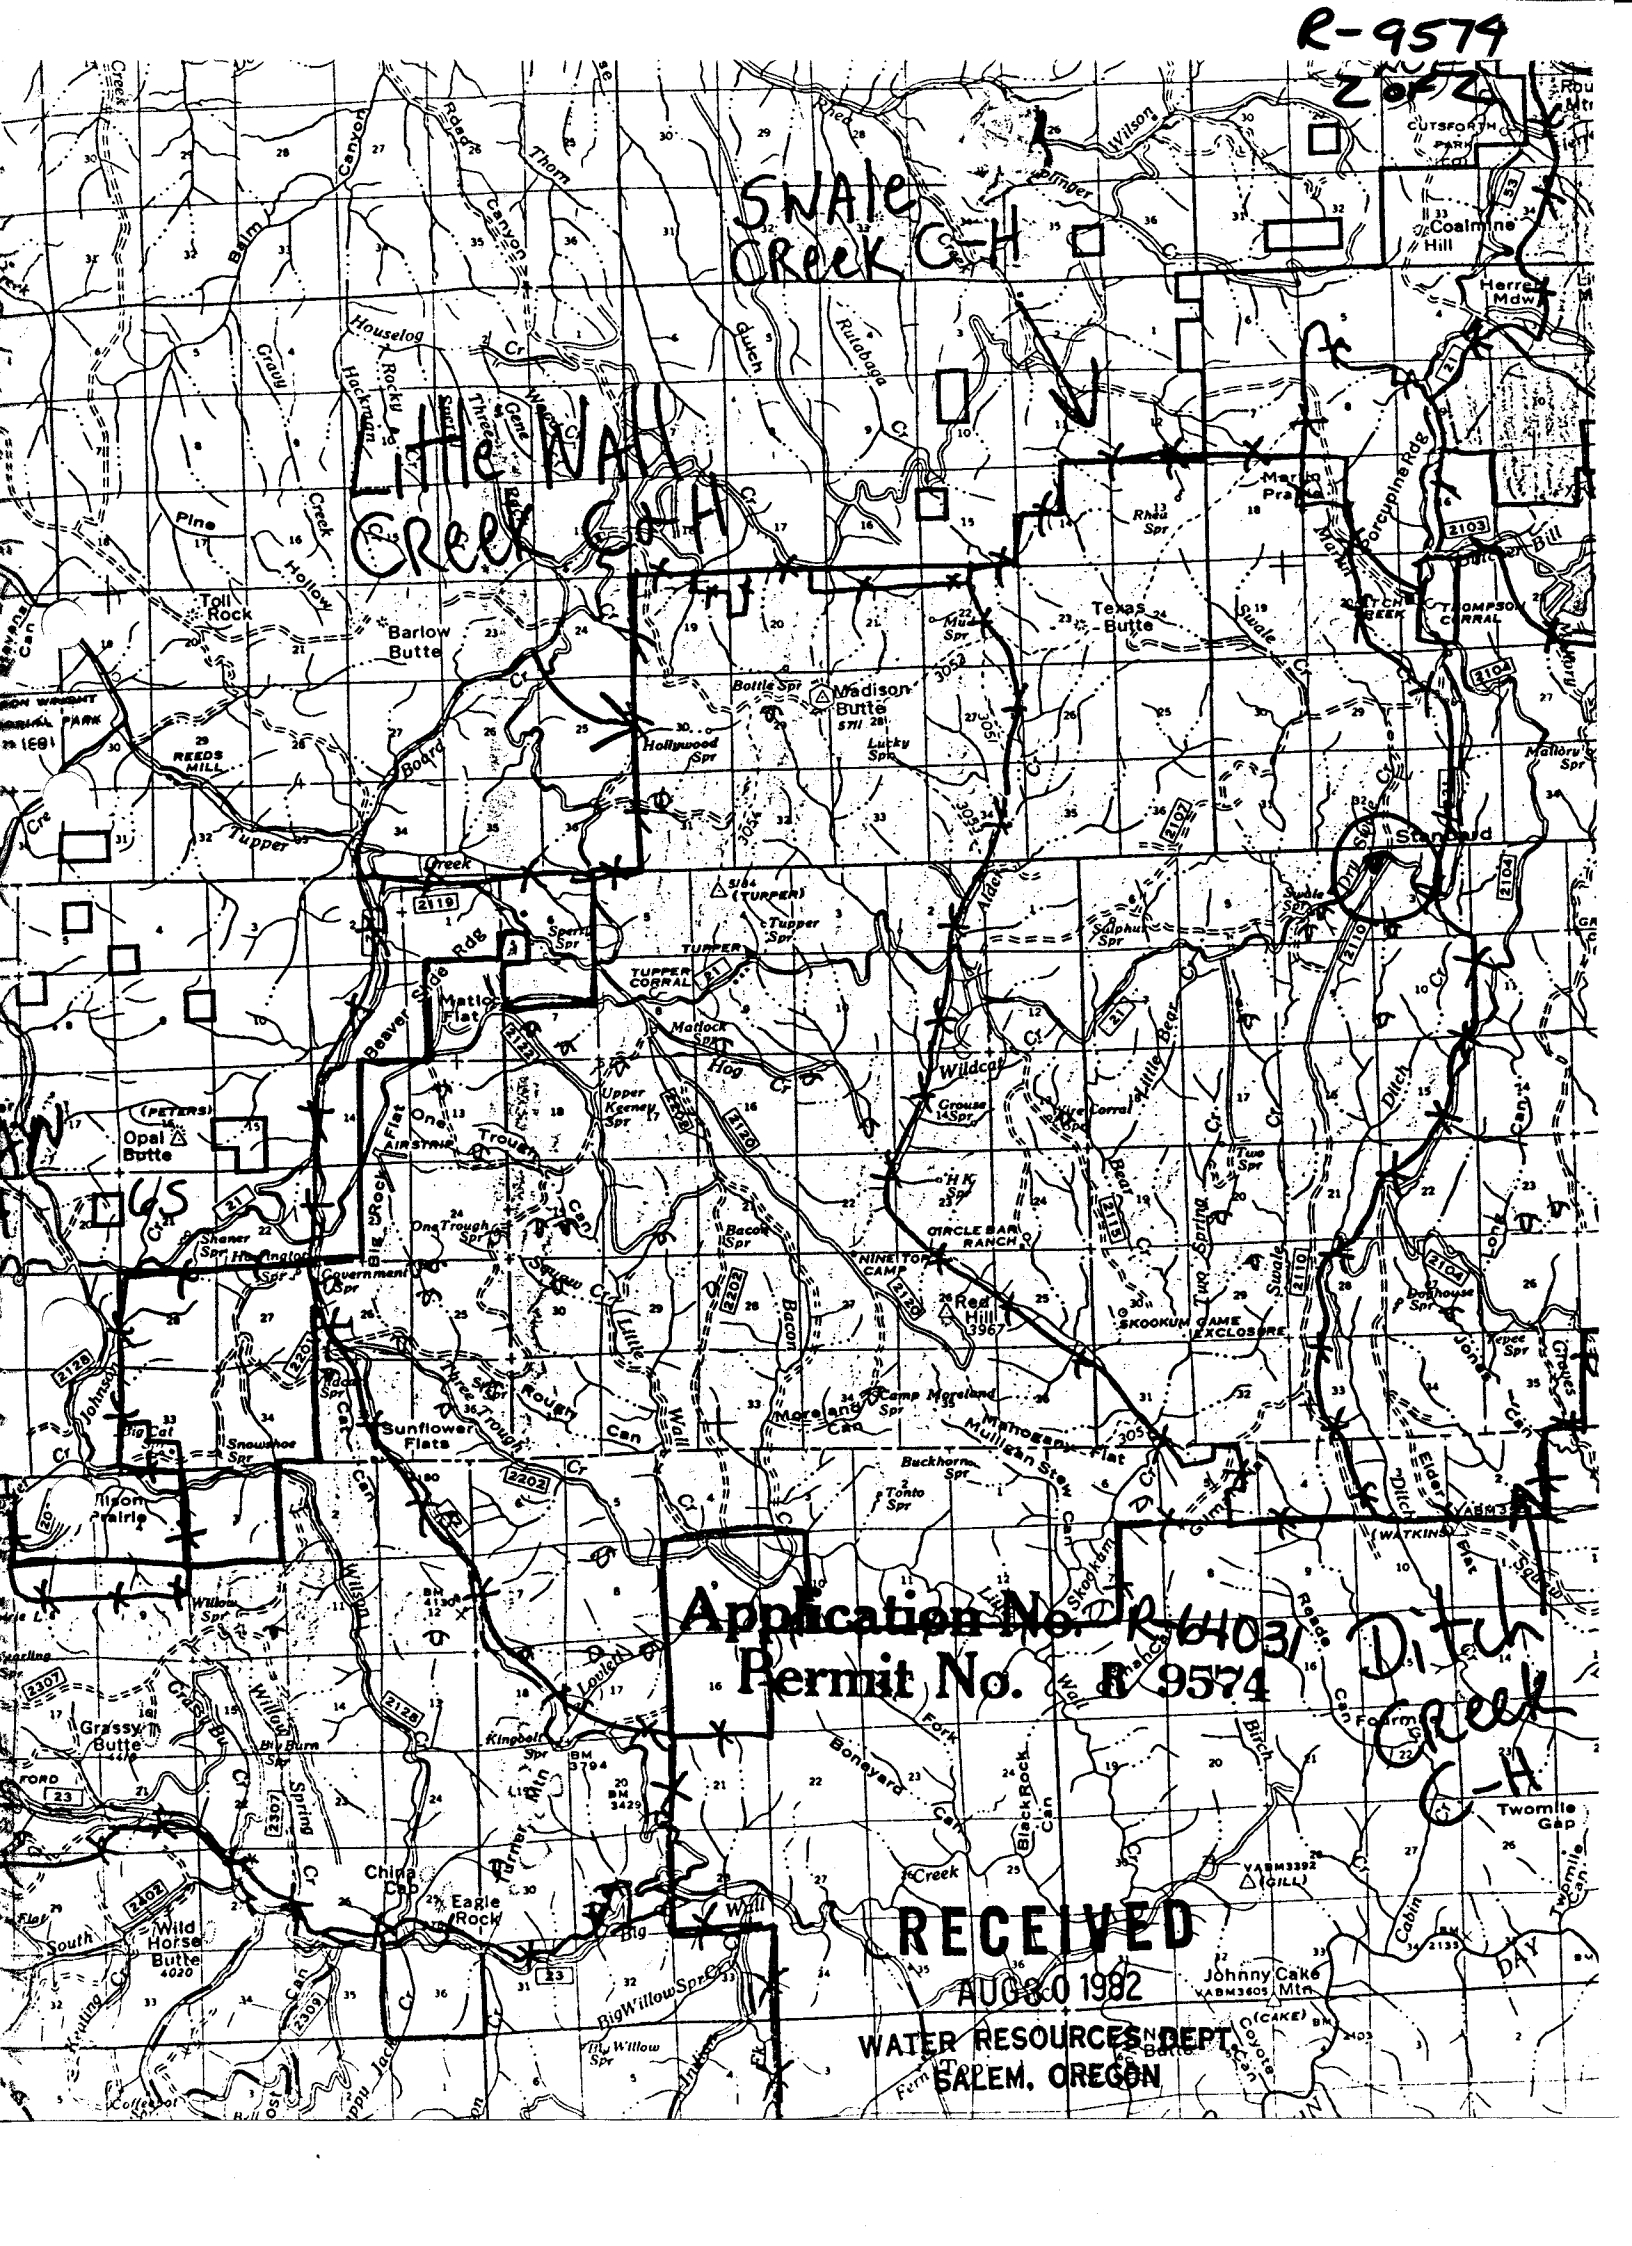

SNAKE CREEK C-H

LITTLE WALK CREEK C-H

Application No. R-6403
Permit No. R 9574

Ditch Creek C-H

RECEIVED

AUG 30 1982

WATER RESOURCES DEPT.
SALEM, OREGON

R-9574
102

TOWNSHIP 65, RANGE 28E, SECTION 3, W.M.

A

4

3

Application No. R-64031
Permit No. R 9574

9

10

NAME Dry Swale Creek

COUNTY Morrow

RECEIVED

AUG 30 1982

WATER RESOURCES DEPT.
SALEM, OREGON