

R-9624
1 of 2

TOWNSHIP 6S, RANGE 29E, SECTION 18, W.M.

7

8

Application No. R64419
Permit No. R 9624

18

17

NAME Kidney Res

COUNTY Marion


RECEIVED

OCT 11 1982

WATER RESOURCES DEPT.
SALEM, OREGON

R-9624
2 of 2

Application No. R54419
Permit No. R 9624

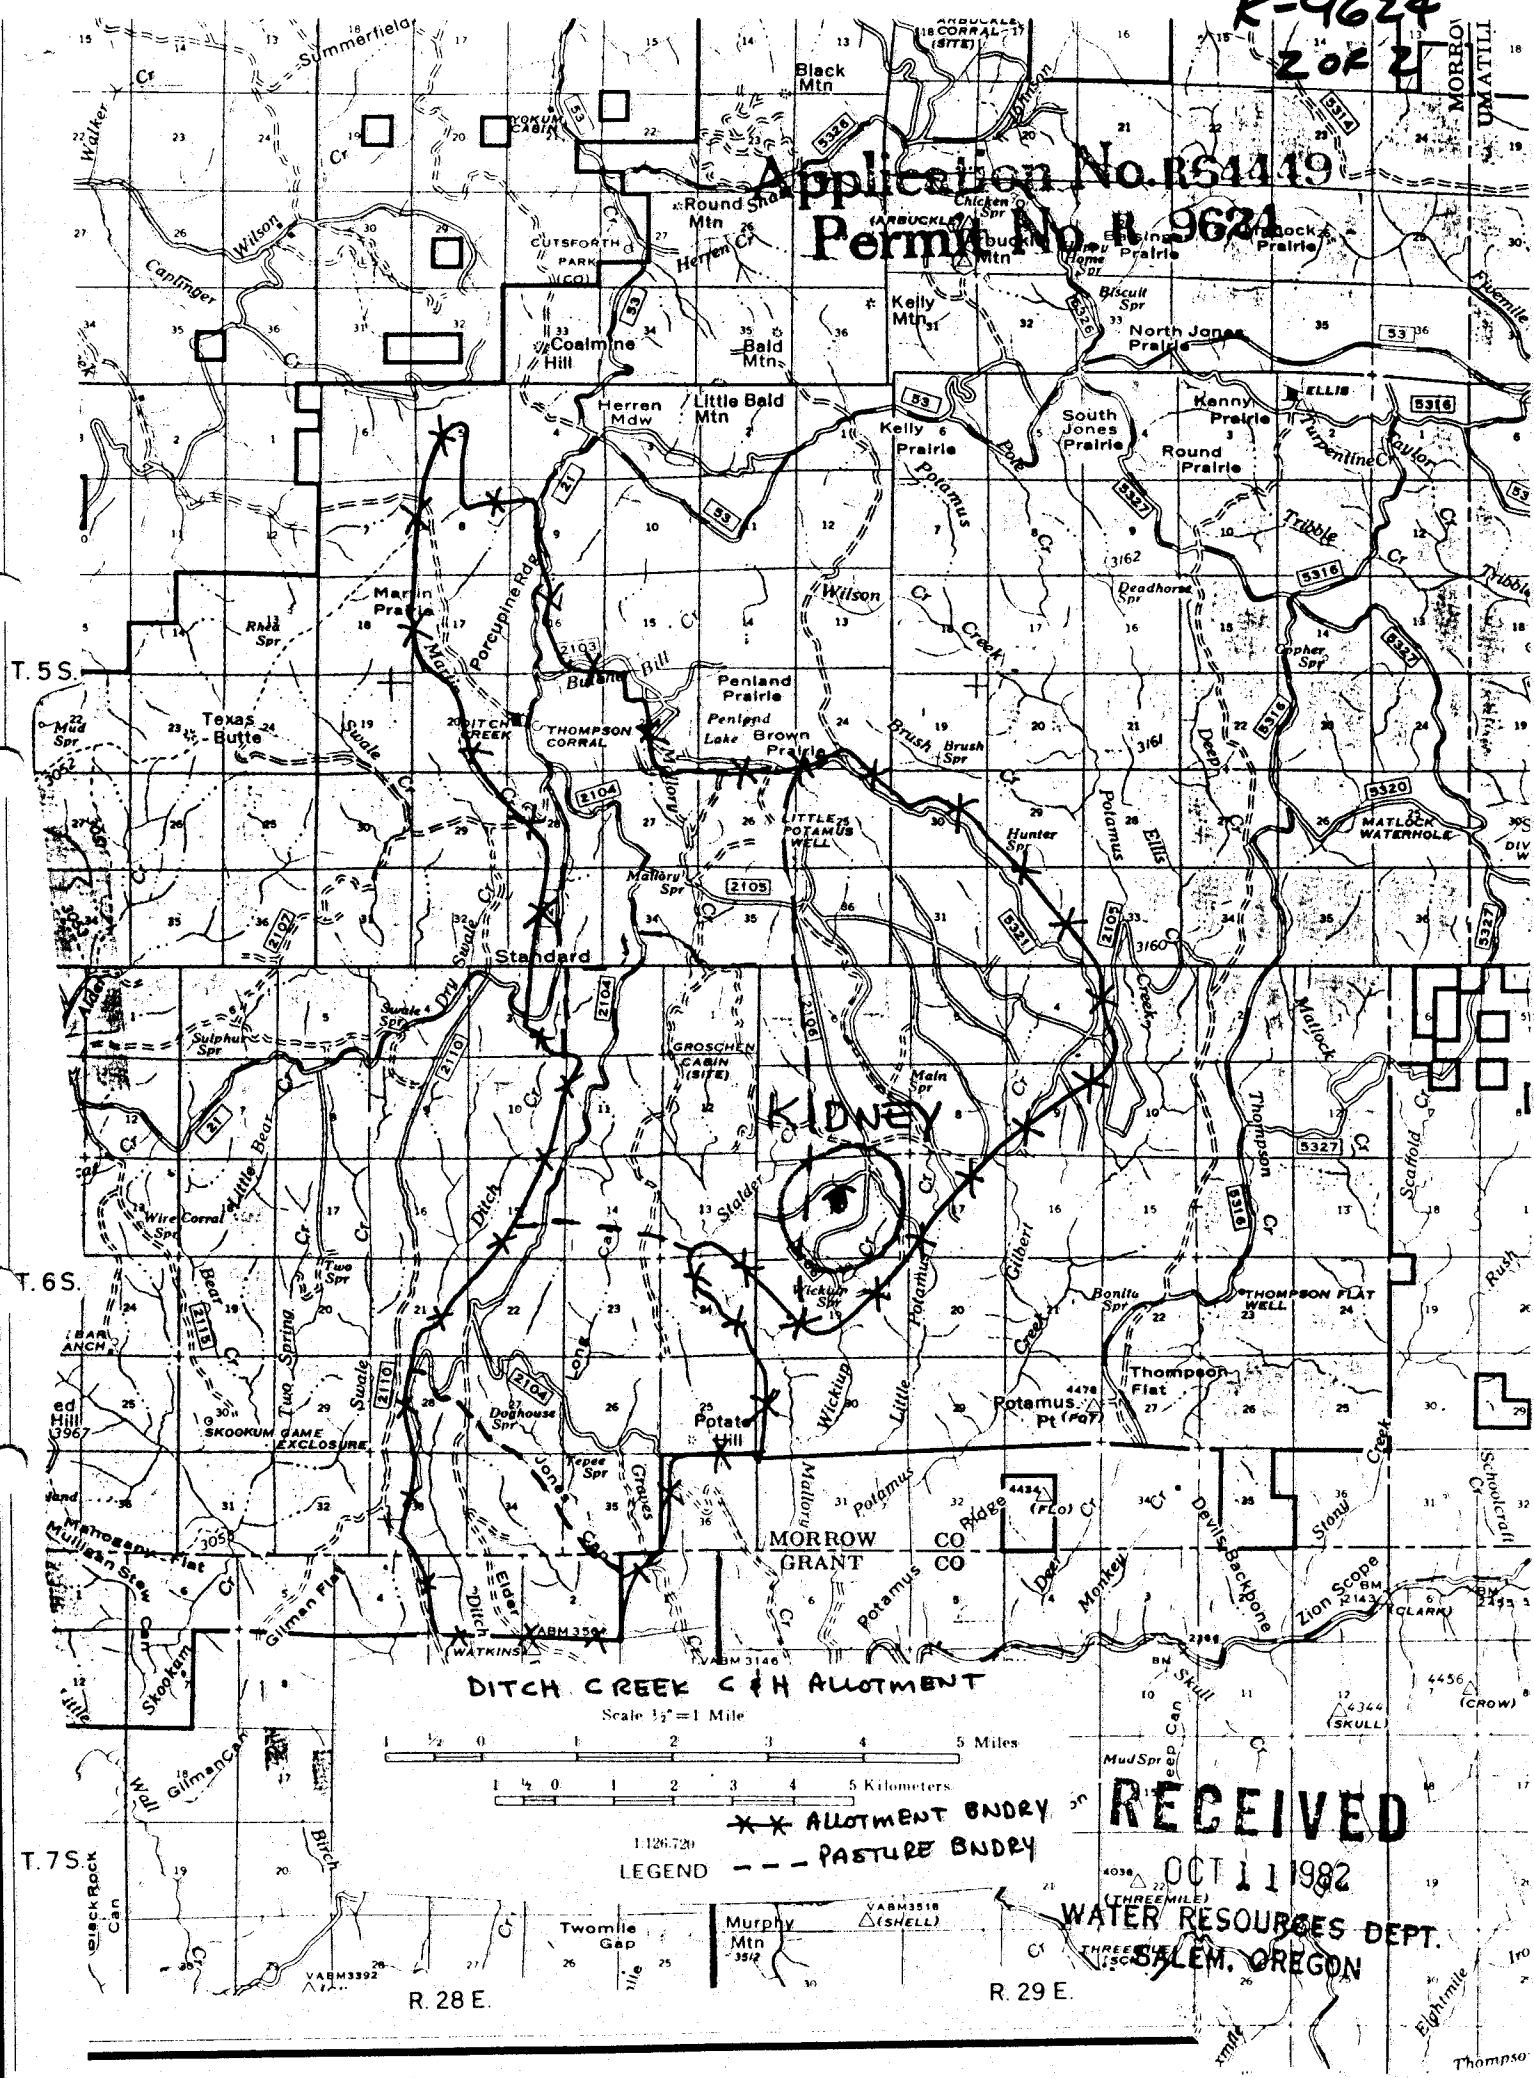

DITCH CREEK C & H ALLOTMENT

Scale 1/2" = 1 Mile

1 1/2 0 1 2 3 4 5 Miles

1 1/2 0 1 2 3 4 5 Kilometers

1:126,720
LEGEND

*** ALLOTMENT BNDRY
--- PASTURE BNDRY

RECEIVED

OCT 1 1982

WATER RESOURCES DEPT.
SALEM, OREGON

R. 28 E.

R. 29 E.