

SECTION


30

NW SW

09-5002
CAMP RES.

TOWNSHIP 32S, RANGE 32½E, W. M.

North

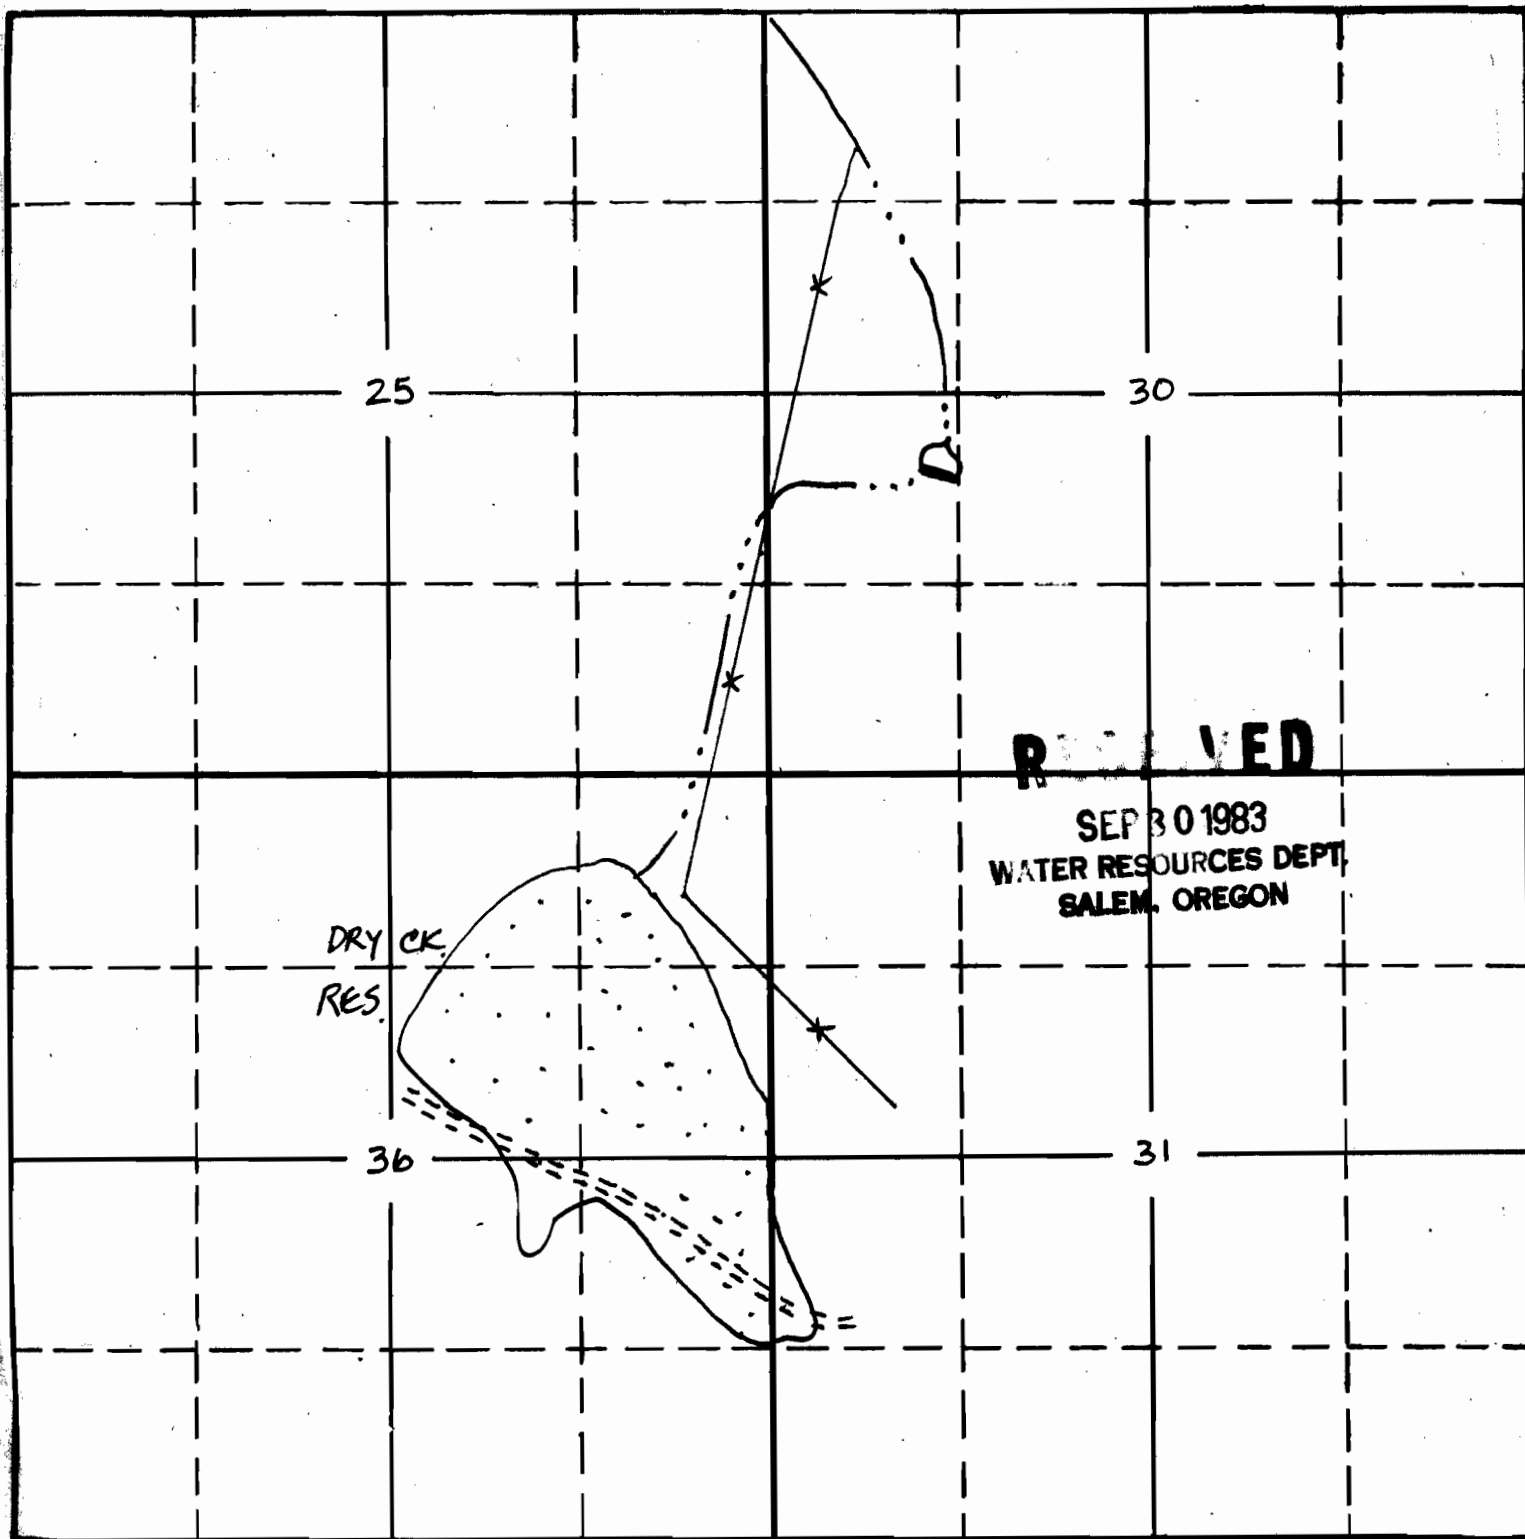

DRY CK.
RES.

RECEIVED

SEP 30 1983
WATER RESOURCES DEPT.
SALEM, OREGON

South

APPLICATION No. R-67014
PERMIT No.
R10342