

SECTION

11


NW SE

TOWNSHIP 41S, RANGE 37E, W. M.

11-4195

BORRO SPRING

North

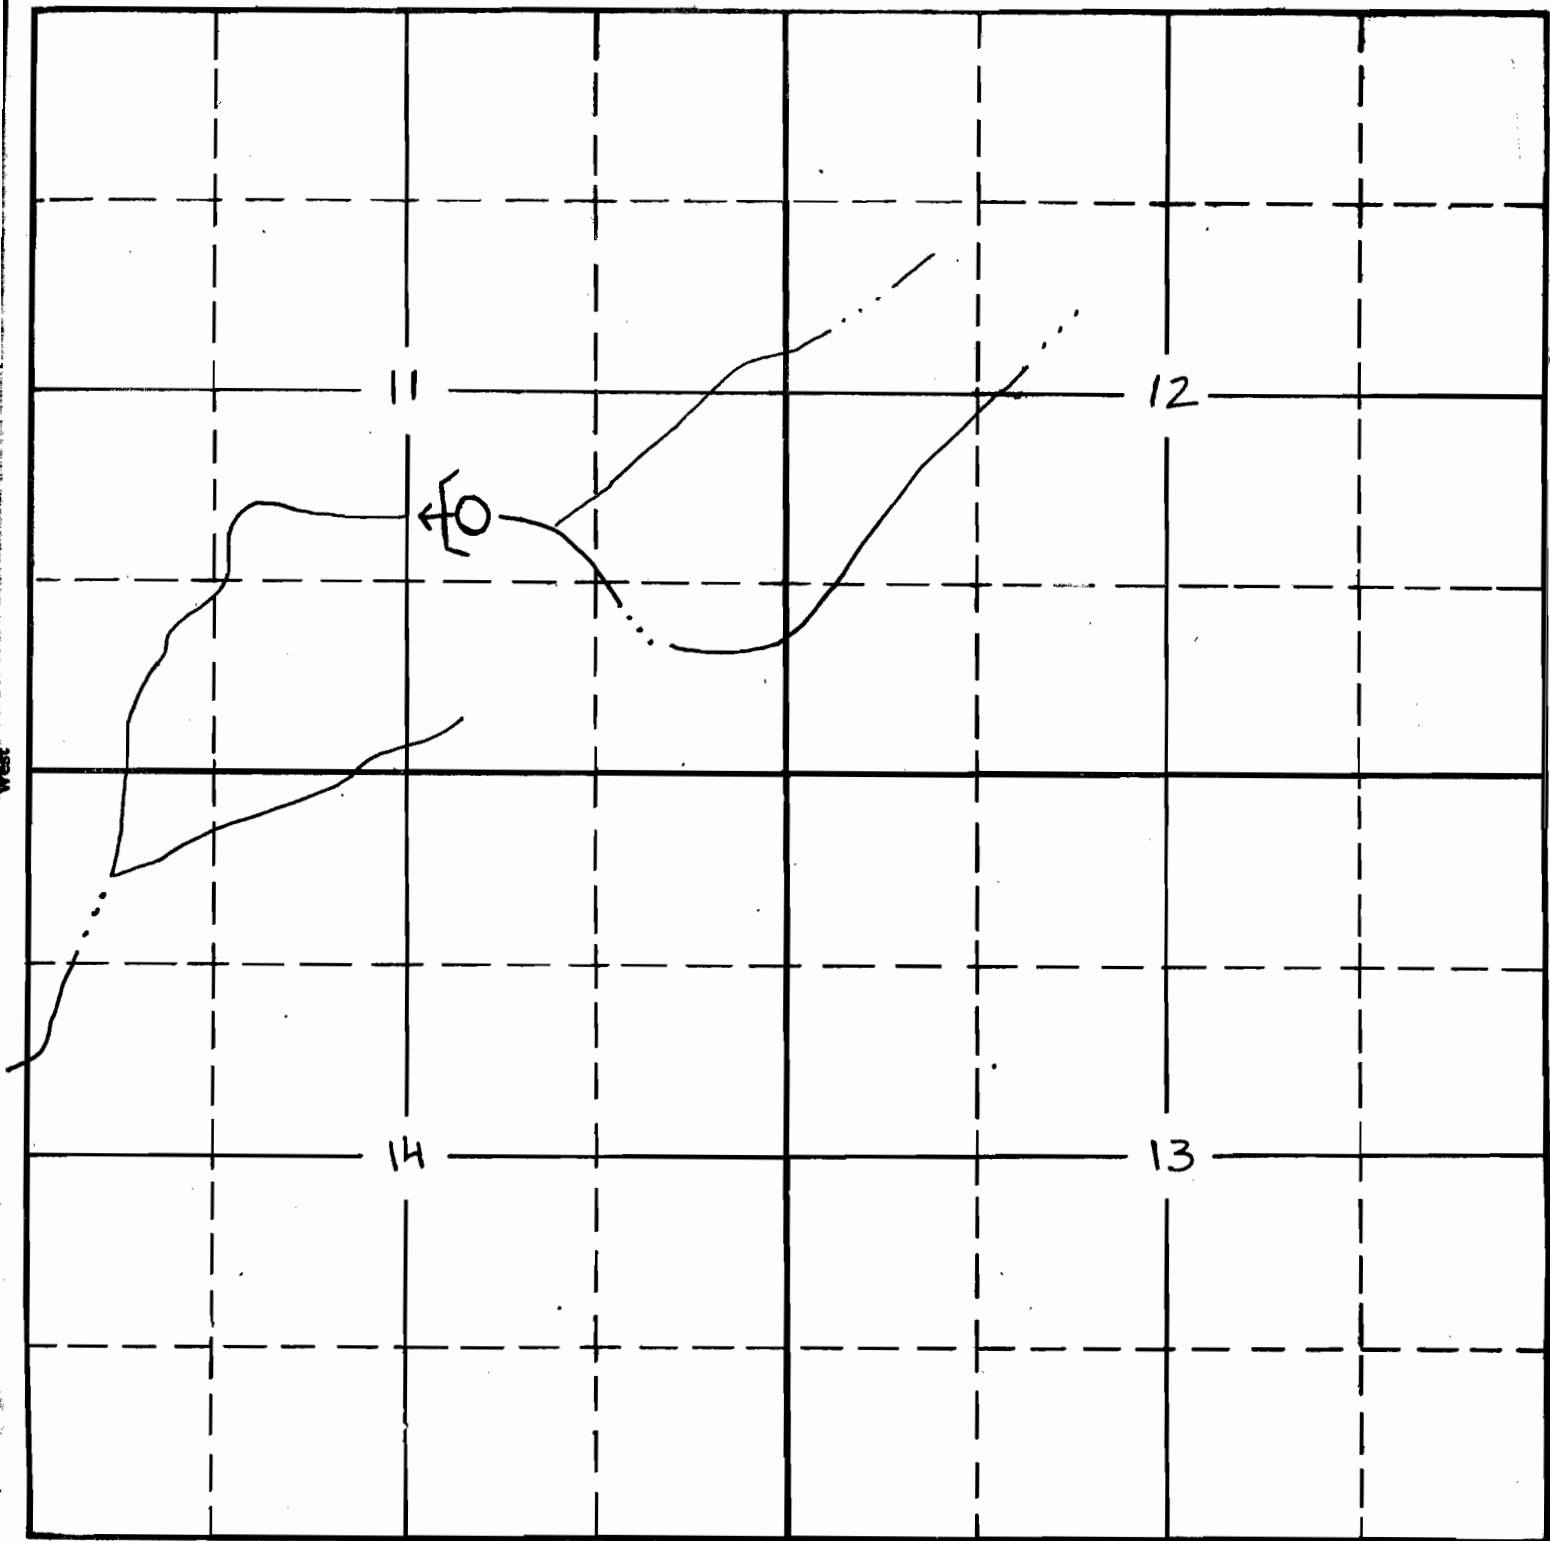

South

Application No. 66539
Permit No. 50556

APPLICATION No.
PERMIT No.

SEP 11 1983
SOURCES DEPT.
SALEM, OREGON