

R-9735

SW-33


allotment
Round Top

SCALE 4 IN. : 1 MILE

North

application no. R-62889

permit no. R 9735

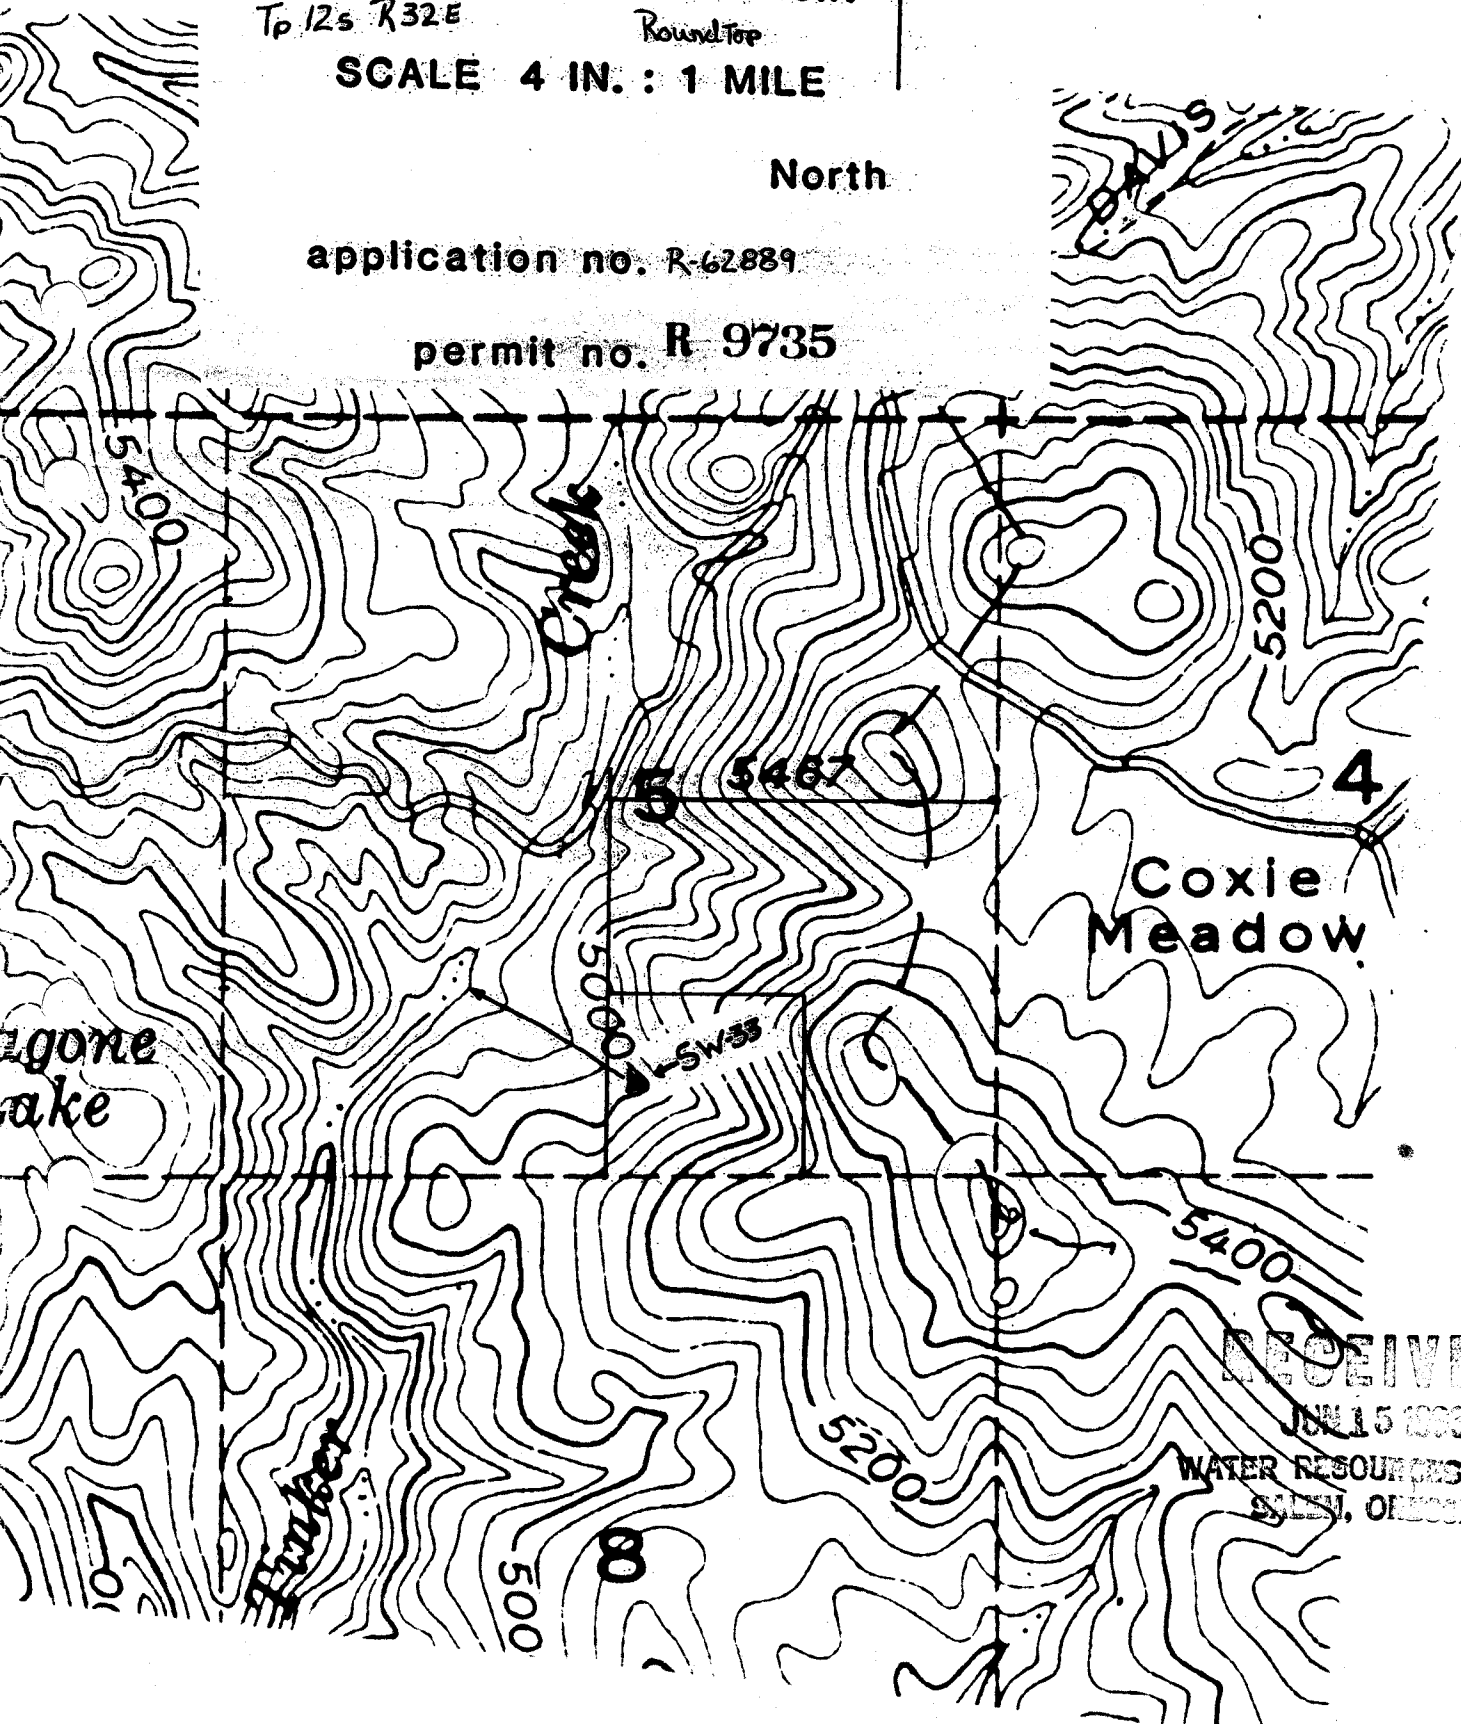

RECEIVED

~~JUN 15 1966~~

WATER RESOURCES DEPT.
SALEM, OREGON