


Application No. R-62974

Permit No. R 8434

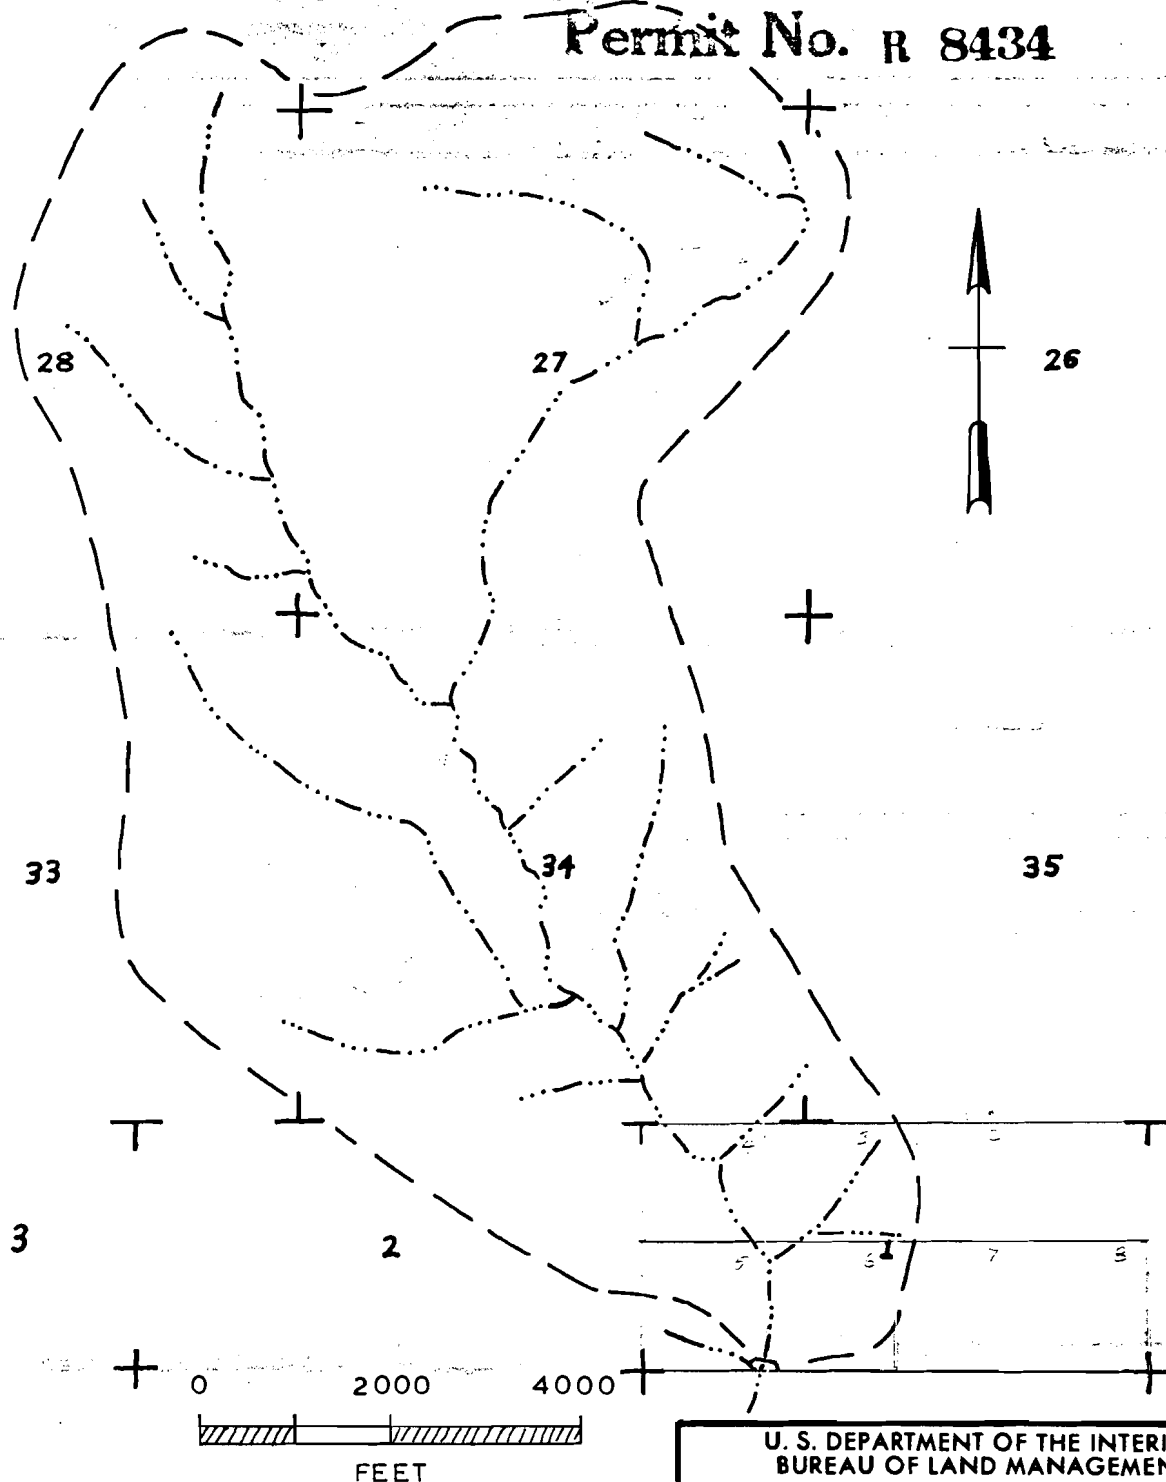

THE DAM IS 120 FT. N. AND 1200 FT. E.
OF THE SW COR. SEC. 1
T. 31 S. R. 27 E. WILL. MER.
HARNEY COUNTY OREGON

U. S. DEPARTMENT OF THE INTERIOR
BUREAU OF LAND MANAGEMENT

FOOT OF THE TRAIL RES.

DESIGNED _____
REVIEWED _____
APPROVED _____

DRAWN BY	SCALE AS SHOWN
DATE 7-1-81	SHEET OF
DRAWING NO.	