

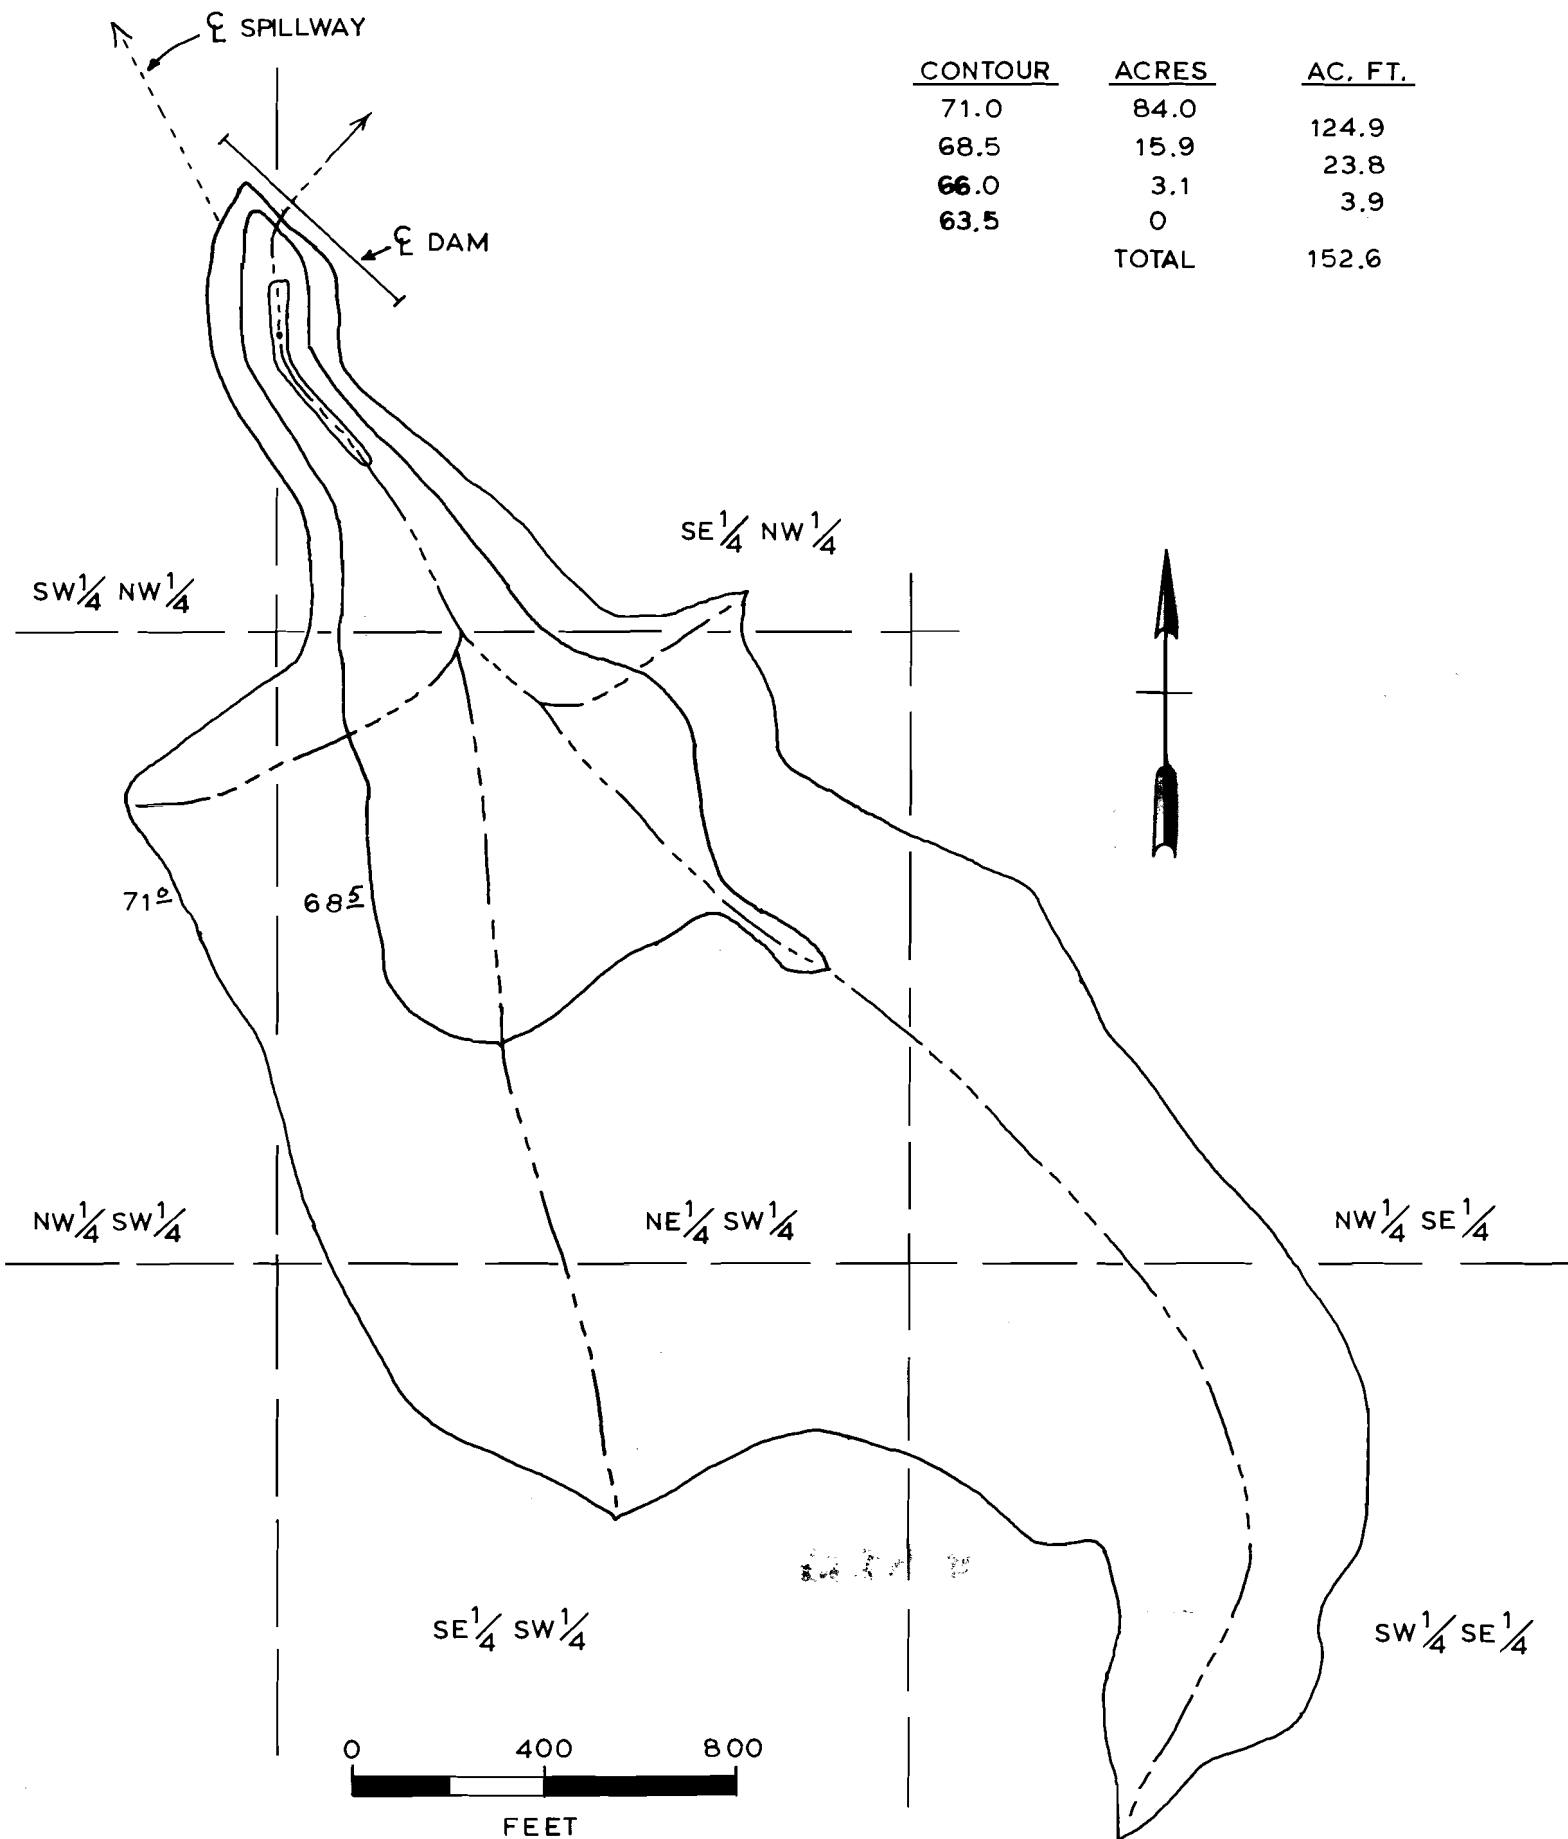
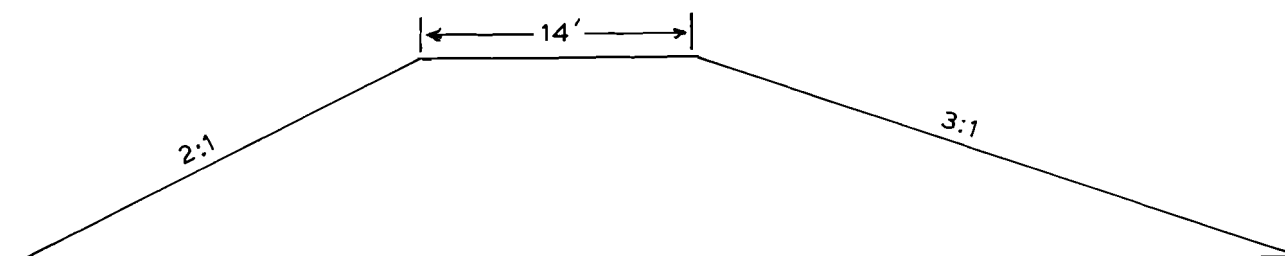


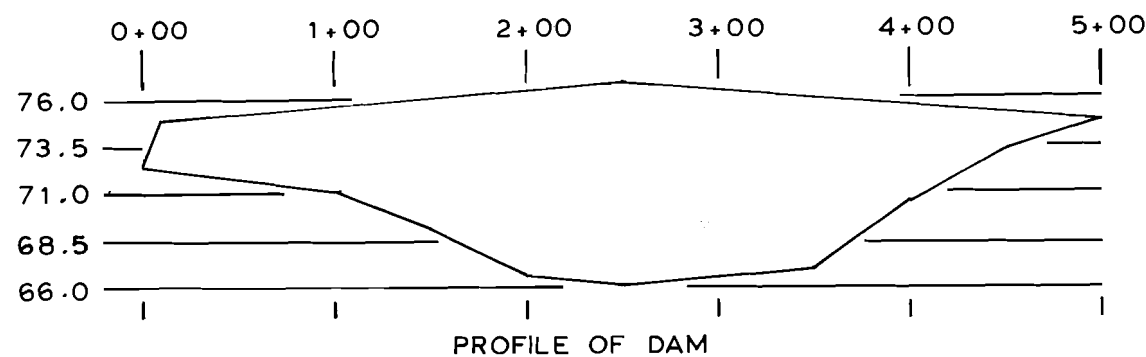

CONTOUR	ACRES	AC. FT.
71.0	84.0	124.9
68.5	15.9	23.8
66.0	3.1	3.9
63.5	0	3.9
TOTAL		152.6

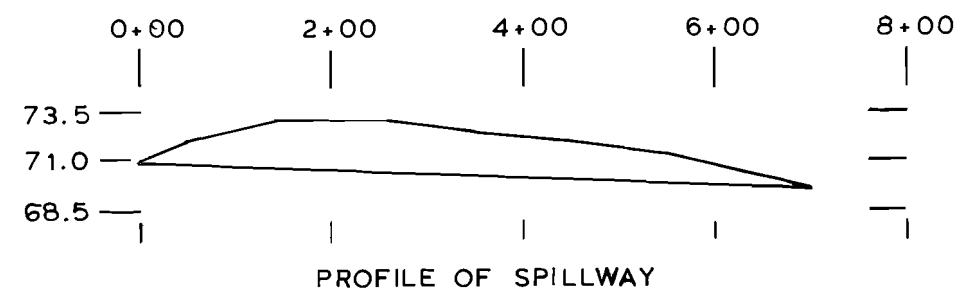

CROSS SECTION OF DAM, STA 2+50
SCALE: 1"=10'

Application No. R-62975
Permit No. B 8435

U. S. DEPARTMENT OF THE INTERIOR BUREAU OF LAND MANAGEMENT LAKEVIEW DISTRICT	
CENTER RES T.30S.R28E.,SEC.8	
DESIGNED	_____
REVIEWED	_____
APPROVED	_____
DRAWN BV	SCALE AS SHOW
DATE 10-6-81	SHEET 1 OF 2
DRAWING NO.	