

Application No. *R-71880*


Permit No.

cert# 68789

APPLICATION MAP FOR PERMIT TO CONSTRUCT A RESERVOIR

SW 1/4 NE 1/4 SEC 12 T 39 S R 39 E W.M.

U.S.G.S. QUAD - DOOLITTLE CREEK, OREG. - 7 1/2'

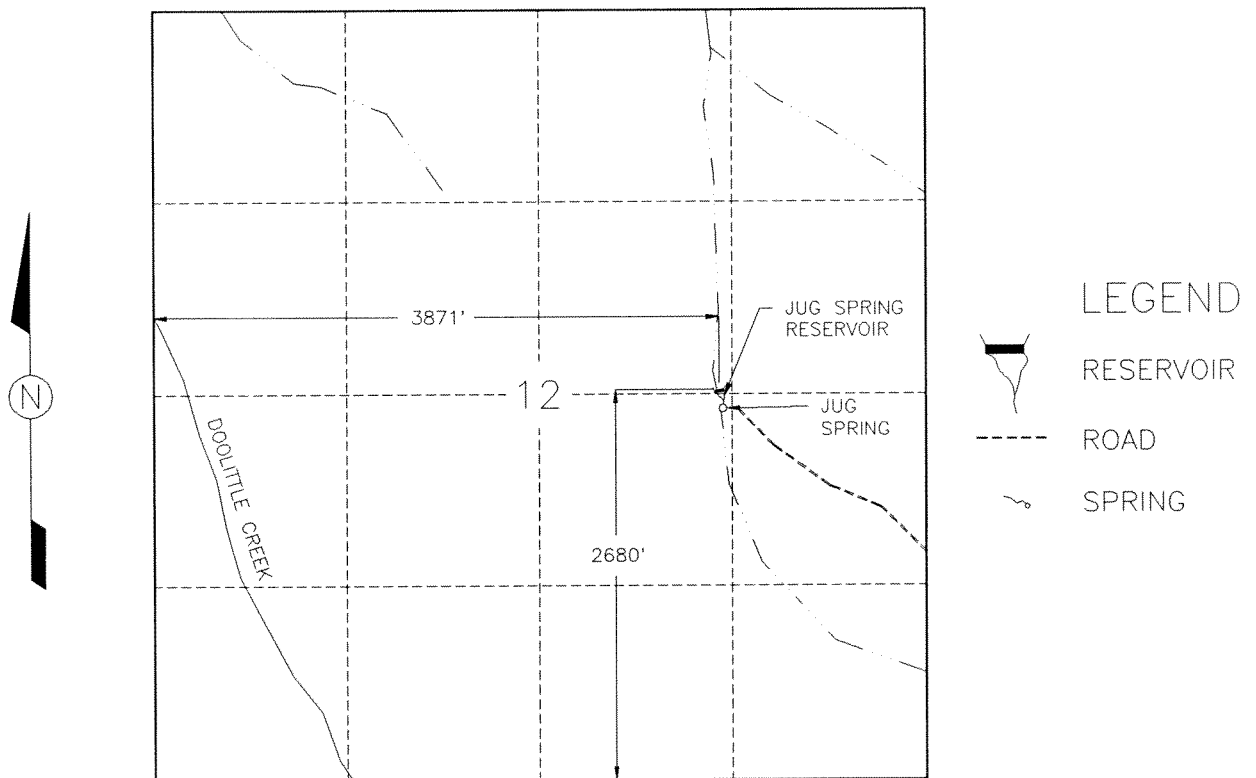


JUG SPRING RESERVOIR (4069)



SCALE 1"=1320'

THIS MAP IS FOR THE PURPOSE OF LOCATING
A WATER RIGHT AND IS NOT INTENDED TO
PROVIDE LEGAL DIMENSIONS FOR LOCATION
OF PROPERTY BOUNDARIES.

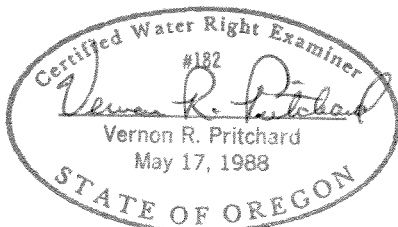

ACAD RELEASE 10
DWG FILE: JUGSPG


UNITED STATES DEPARTMENT OF THE INTERIOR BUREAU OF LAND MANAGEMENT DIVISION OF OPERATIONS VALE DISTRICT	
JUG SPRING RESERVOIR	
DESIGNED	<i>Vernon R. Pritchard</i>
REVIEWED	<i>George D. House</i>
APPROVED	<i>George D. House</i> CHIEF, BRANCH OF ENGINEERING
DRAWN: ARB	SCALE: AS SHOWN
DATE: AUGUST 27, 1991	SHEET 1 OF 1
DRAWING NO. OR-03-9172.45-47	

Application No. R-71880
Permit No.

APPLICATION MAP FOR PERMIT TO CONSTRUTCT A RESERVOIR

SW 1/4 SE 1/4 SEC 1 T 39 S R 39 S W.M.

U.S.G.S. QUAD - DOOLITTLE CREEK, OREG. - 7 1/2'

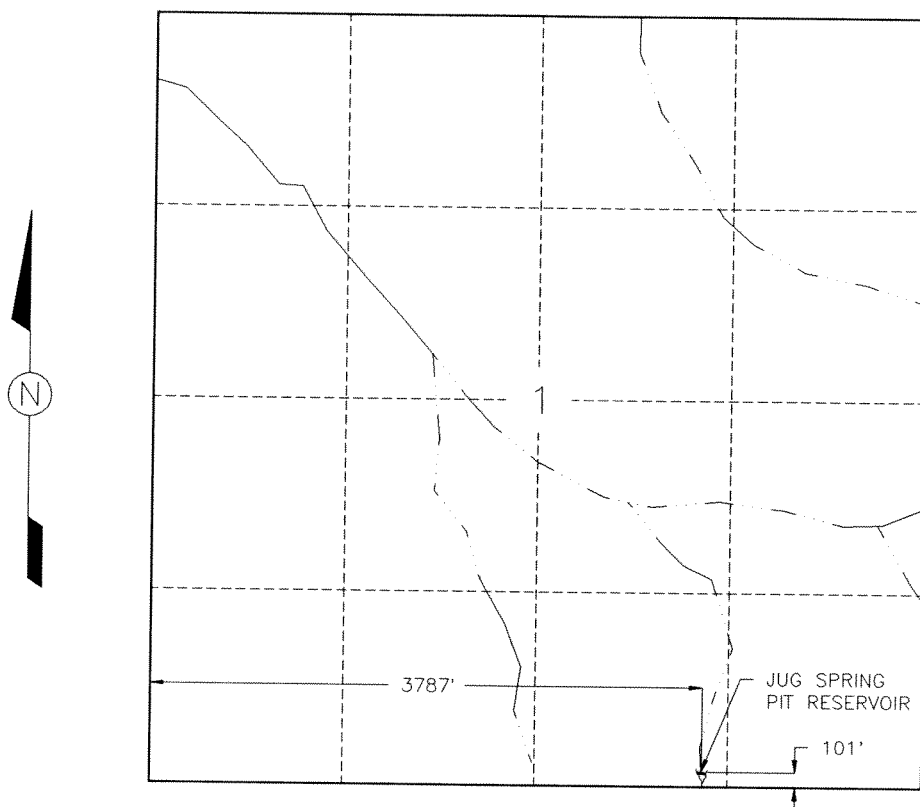


LEGEND
RESERVOIR

JUG SPRING PIT RESERVOIR (5740)



SCALE 1"=1320'

THIS MAP IS FOR THE PURPOSE OF LOCATING
A WATER RIGHT AND IS NOT INTENDED TO
PROVIDE LEGAL DIMENSIONS FOR LOCATION
OF PROPERTY BOUNDARIES.

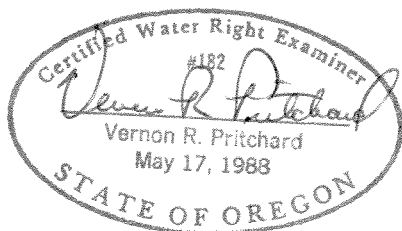

ACAD RELEASE 10
DWG FILE:JUGSPGPT

UNITED STATES DEPARTMENT OF THE INTERIOR BUREAU OF LAND MANAGEMENT DIVISION OF OPERATIONS VALE DISTRICT	
JUG SPRING PIT RESERVOIR	
DESIGNED	
REVIEWED	<i>Vernon R. Pritchard</i>
APPROVED	<i>George D. House</i> CHIEF, BRANCH OF ENGINEERING
DRAWN: ARB	SCALE: AS SHOWN
DATE: AUGUST 27, 1991	SHEET 1 OF 1
DRAWING NO. OR-03-9172.45-48	