

Application No.
Permit No.


Certificate #
68791

2-71882


APPLICATION MAP FOR PERMIT TO CONSTRUCT A RESERVOIR

SE 1/4 NE 1/4 SEC 9 T 40 S R 39 E W.M.

U.S.G.S. QUAD - CHICKEN SPRING, OREG. - 7 1/2'

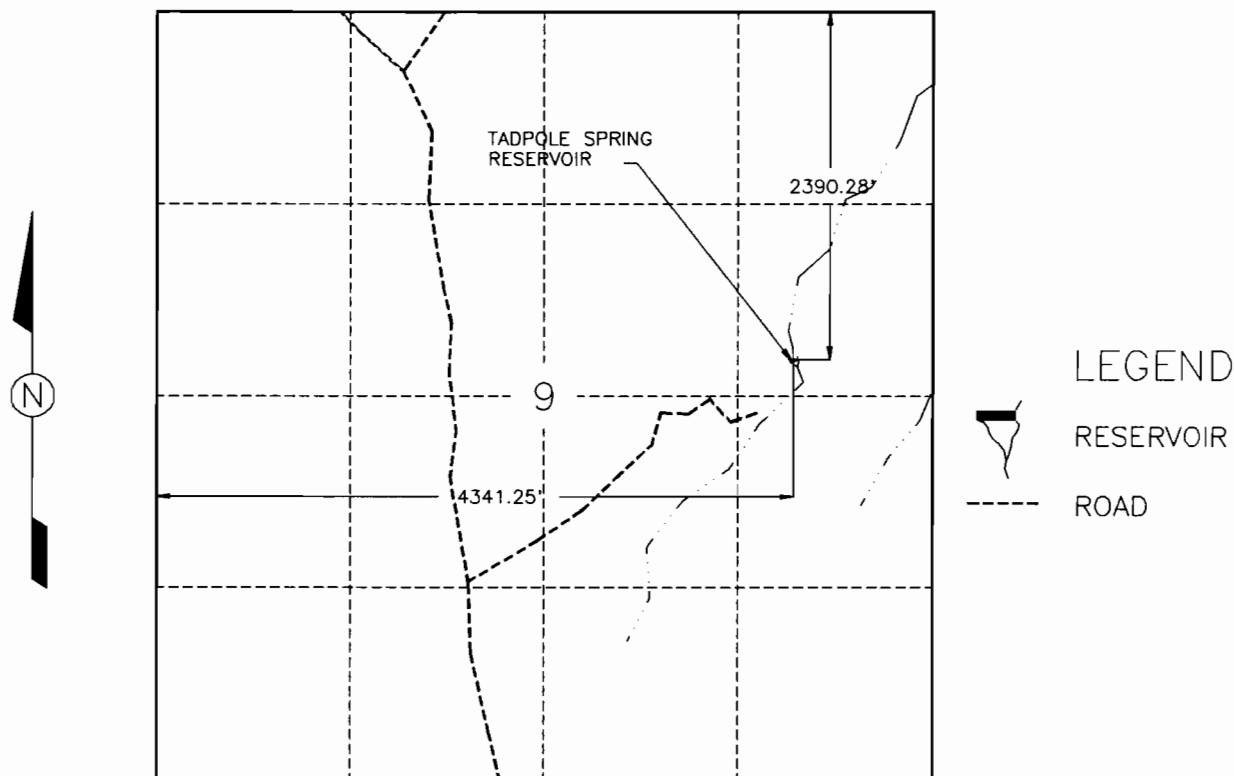


TADPOLE SPRING RESERVOIR (0035)

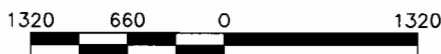

SCALE 1"=1320'

THIS MAP IS FOR THE PURPOSE OF LOCATING
A WATER RIGHT AND IS NOT INTENDED TO
PROVIDE LEGAL DIMENSIONS FOR LOCATION
OF PROPERTY BOUNDARIES.

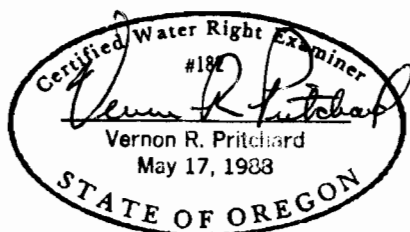

ACAD RELEASE 10
DWG FILE: TADPOLE

UNITED STATES DEPARTMENT OF THE INTERIOR
BUREAU OF LAND MANAGEMENT
DIVISION OF OPERATIONS VALE DISTRICT

TADPOLE RESERVOIR

DESIGNED		
REVIEWED	<i>Vernon R. Pritchard</i>	
APPROVED	<i>George H. House</i> CHIEF, BRANCH OF ENGINEERING	
DRAWN:	ARB	SCALE: AS SHOWN
DATE:	AUGUST 28, 1991	SHEET 1 OF 1
DRAWING NO.	OR-03-9172.45-51	