


Application No. R-70664 Permit No.

SCALE 1" = 330'

70592

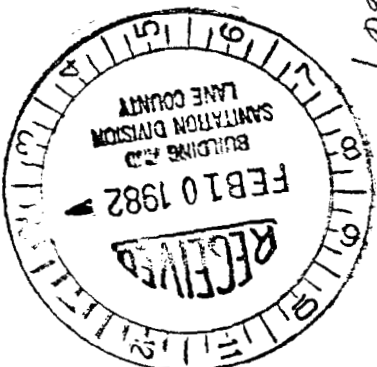

81-442
-443 #3

19-01-07# 2000

M 144-81

RECEIVED

JAN - 3 1995

WATER RESOURCES
SALEM, OREGON

PLANS APPROVED


A building permit is required prior to starting construction

DATE 17 June 82

BY *[Signature]*

Building & Sanitation Division
125 E. 8th Ave./Pub. Serv. Bldg.
Eugene, Oregon 97401
(503) 687-4061


1. Refer to attached pg 2 for detail.

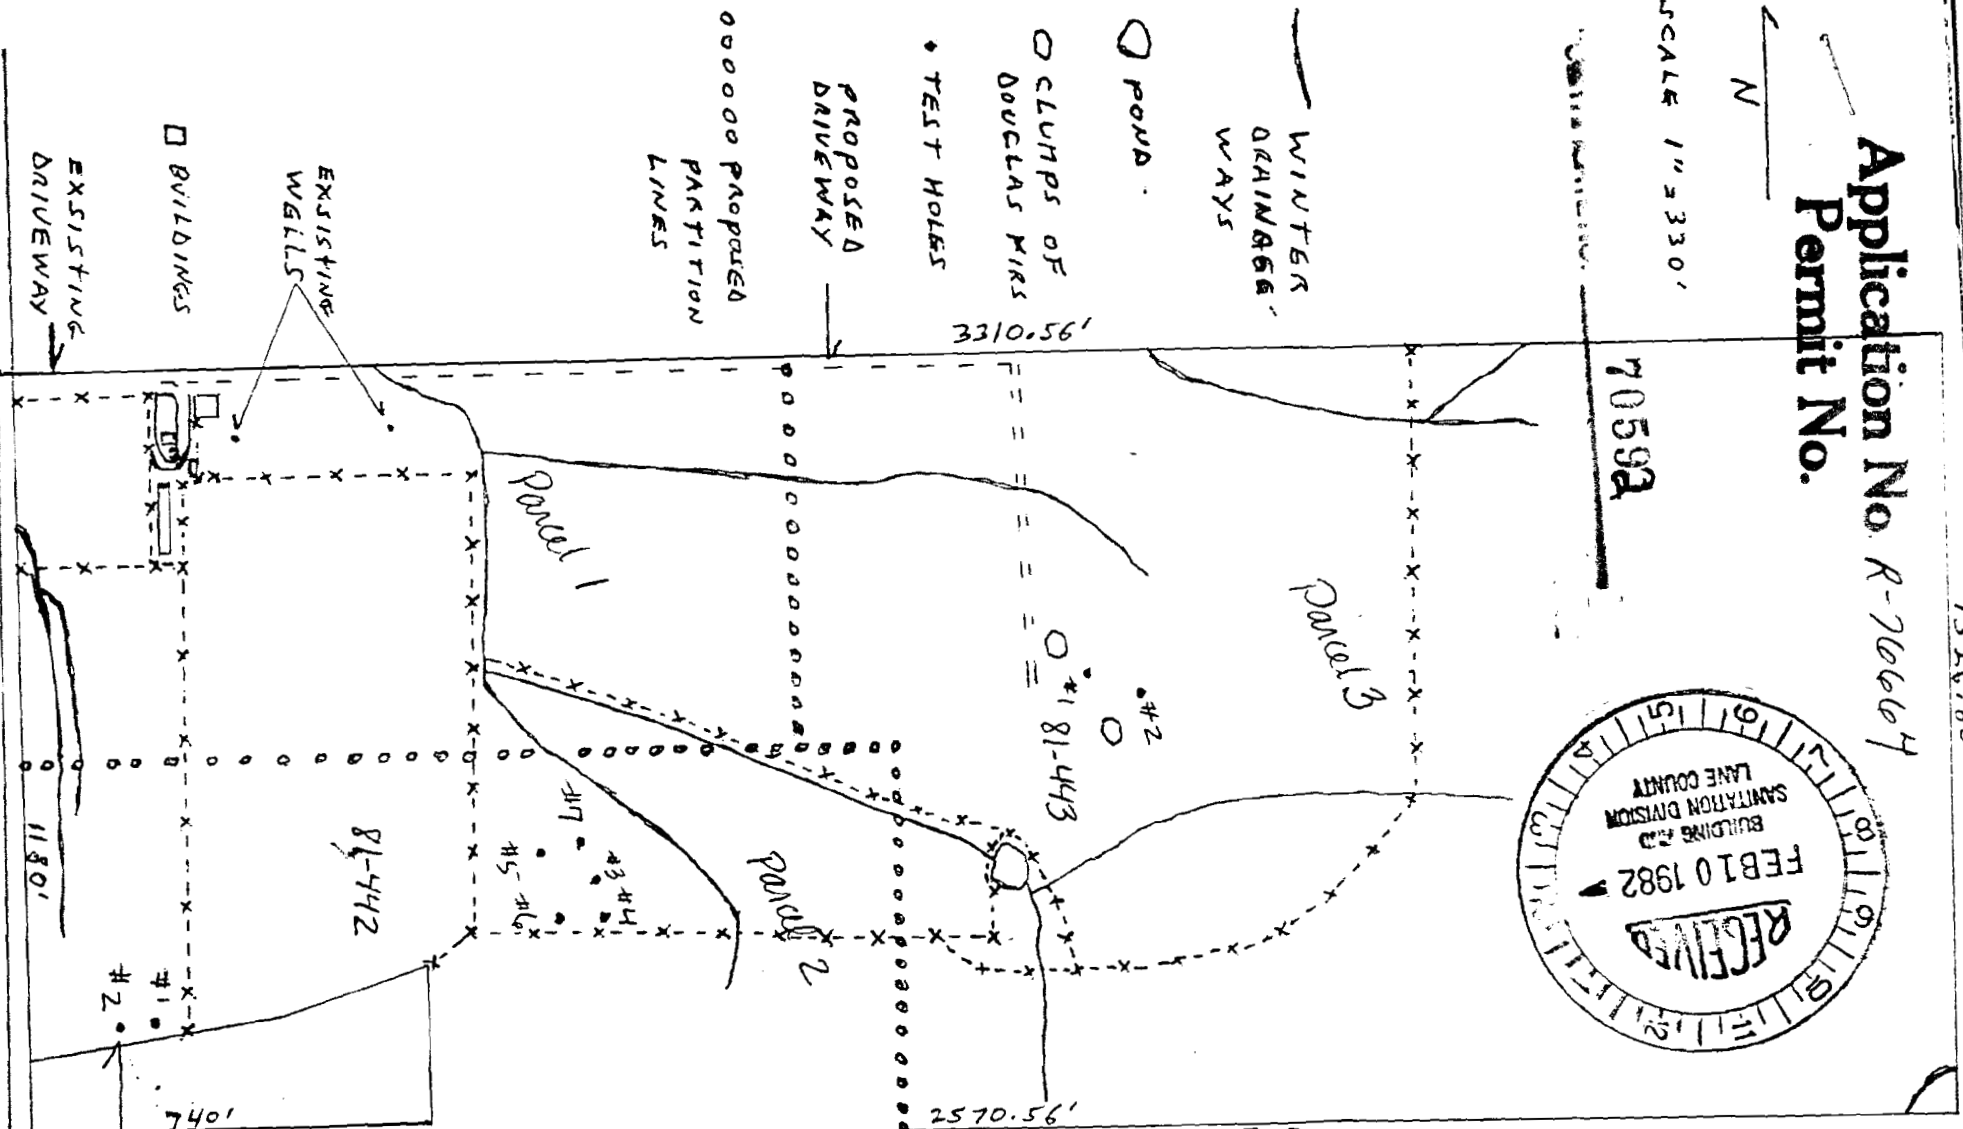

TEST HOLE
186'7" FROM
CENTER OF RAILROAD
RAILROAD R.O.

☐ MINOR
☐ MAJOR

lane county

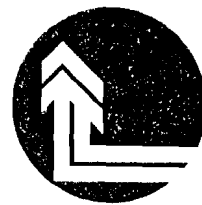

Application No. R-76664
Permit No.


THIS DOES NOT CONSTITUTE A BOUNDARY SURVEY
AND IS SUBJECT TO ANY INACCURACIES THAT A
SUBSEQUENT BOUNDARY SURVEY MAY DISCLOSE.

RECEIVED

JAN - 3 1995

WATER RESOURCES DEPT
SALEM, OREGON

THOMAS A. & GWENDOLYN M. CORDON
REEL 787/7612396

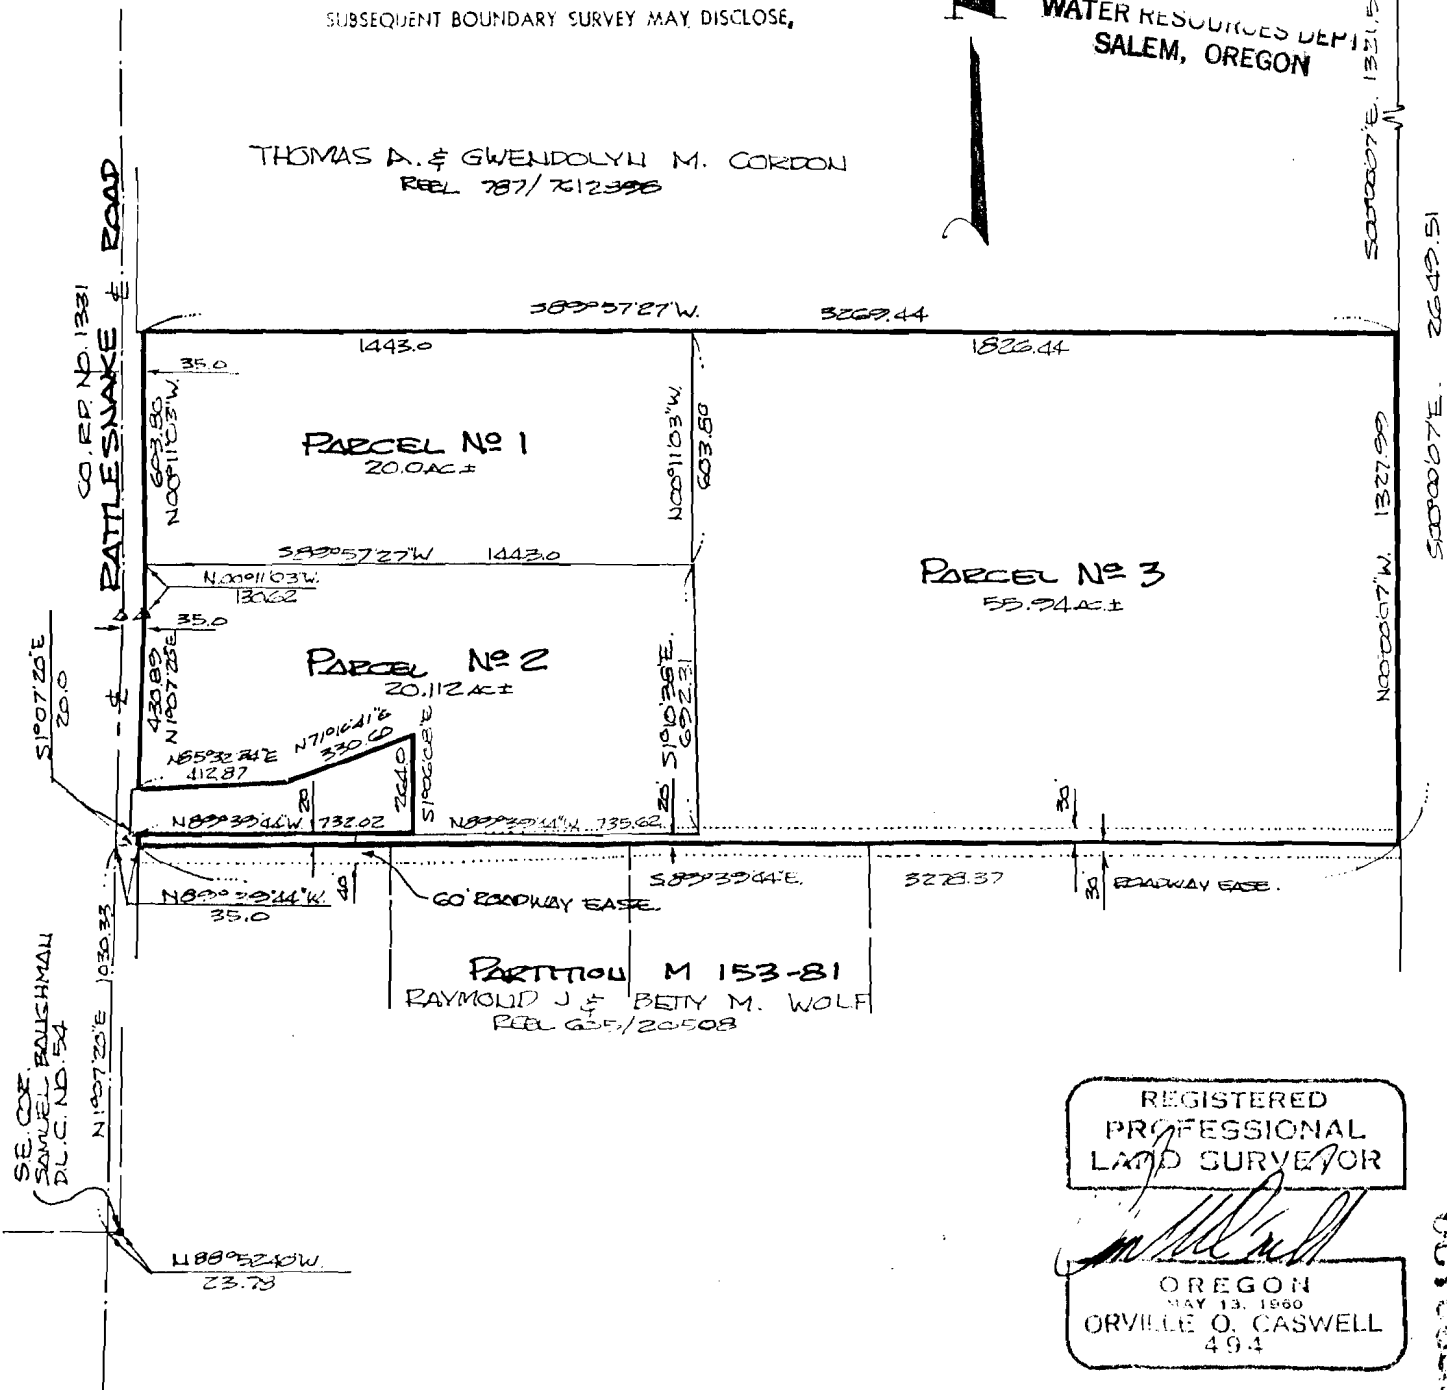

T. 19S R. 1W SECTION 7

SCALE: 1" = 500'

FILE NO: M 144-81

8230750

APPLICANT:

NAME: CHARLES STOTERA

ADDRESS: 83261 RATTLESNAKE RD.
DEXTER, OREGON 97431

PHONE: 747-2634

INTEREST IN PROPERTY: OWNER
(Indicate one: owner, contract purchaser,
option holder, other)

OWNER OF RECORD:

NAME: SAME AS ABOVE


ADDRESS:

PHONE:

TAX LOT: 2600 MAP #: 19-01-07

RECEIVED lane county


JAN - 3 1995

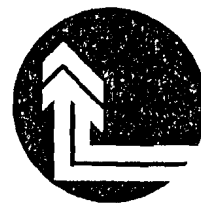WATER RESOURCES DEPT.
SALEM, OREGONWATER SUPPLY: Well
PERMIT #:
SEWAGE DISPOSAL: * 81-442 & 81-443
S.I. #:
ELECTRIC SERVICE: Home Elec Coop
ZONING:DATE SUBMITTED: 7-28-81
RECEIVED BY: San Maigs
FEE PAID: 237
HEARING DATE: Oct 9, 81
for office use only

approval

BY: George M. Curran
Acting Chairman, Land Development Review CommitteeSEPTEMBER 16, 1982
DateL. Robert Ezell
Lane County SurveyorSeptember 20, 1982
DateScott Penallen
Chairman, Board of County CommissionersOctober 6, 1982
Date

vicinity map

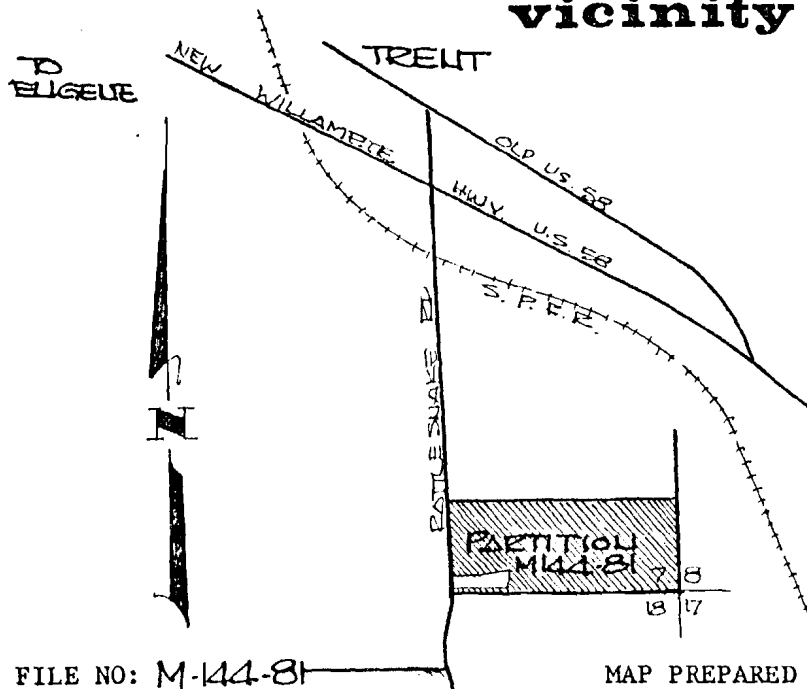Application No. R-70664
Permit No.REGISTERED
PROFESSIONAL
LAND SURVEYOROREGON
MAY 13, 1960
ORVILLE O. CASWELL
494FILE NO: M-44-81MAP PREPARED BY: O.O. CASWELL & ASSOCIATES

No Final Proof Map available

No Permit Map available