


028-02

70699

Application No. 8-76777
Permit No.

N 89° 52' W 80.00 CH (GLO)

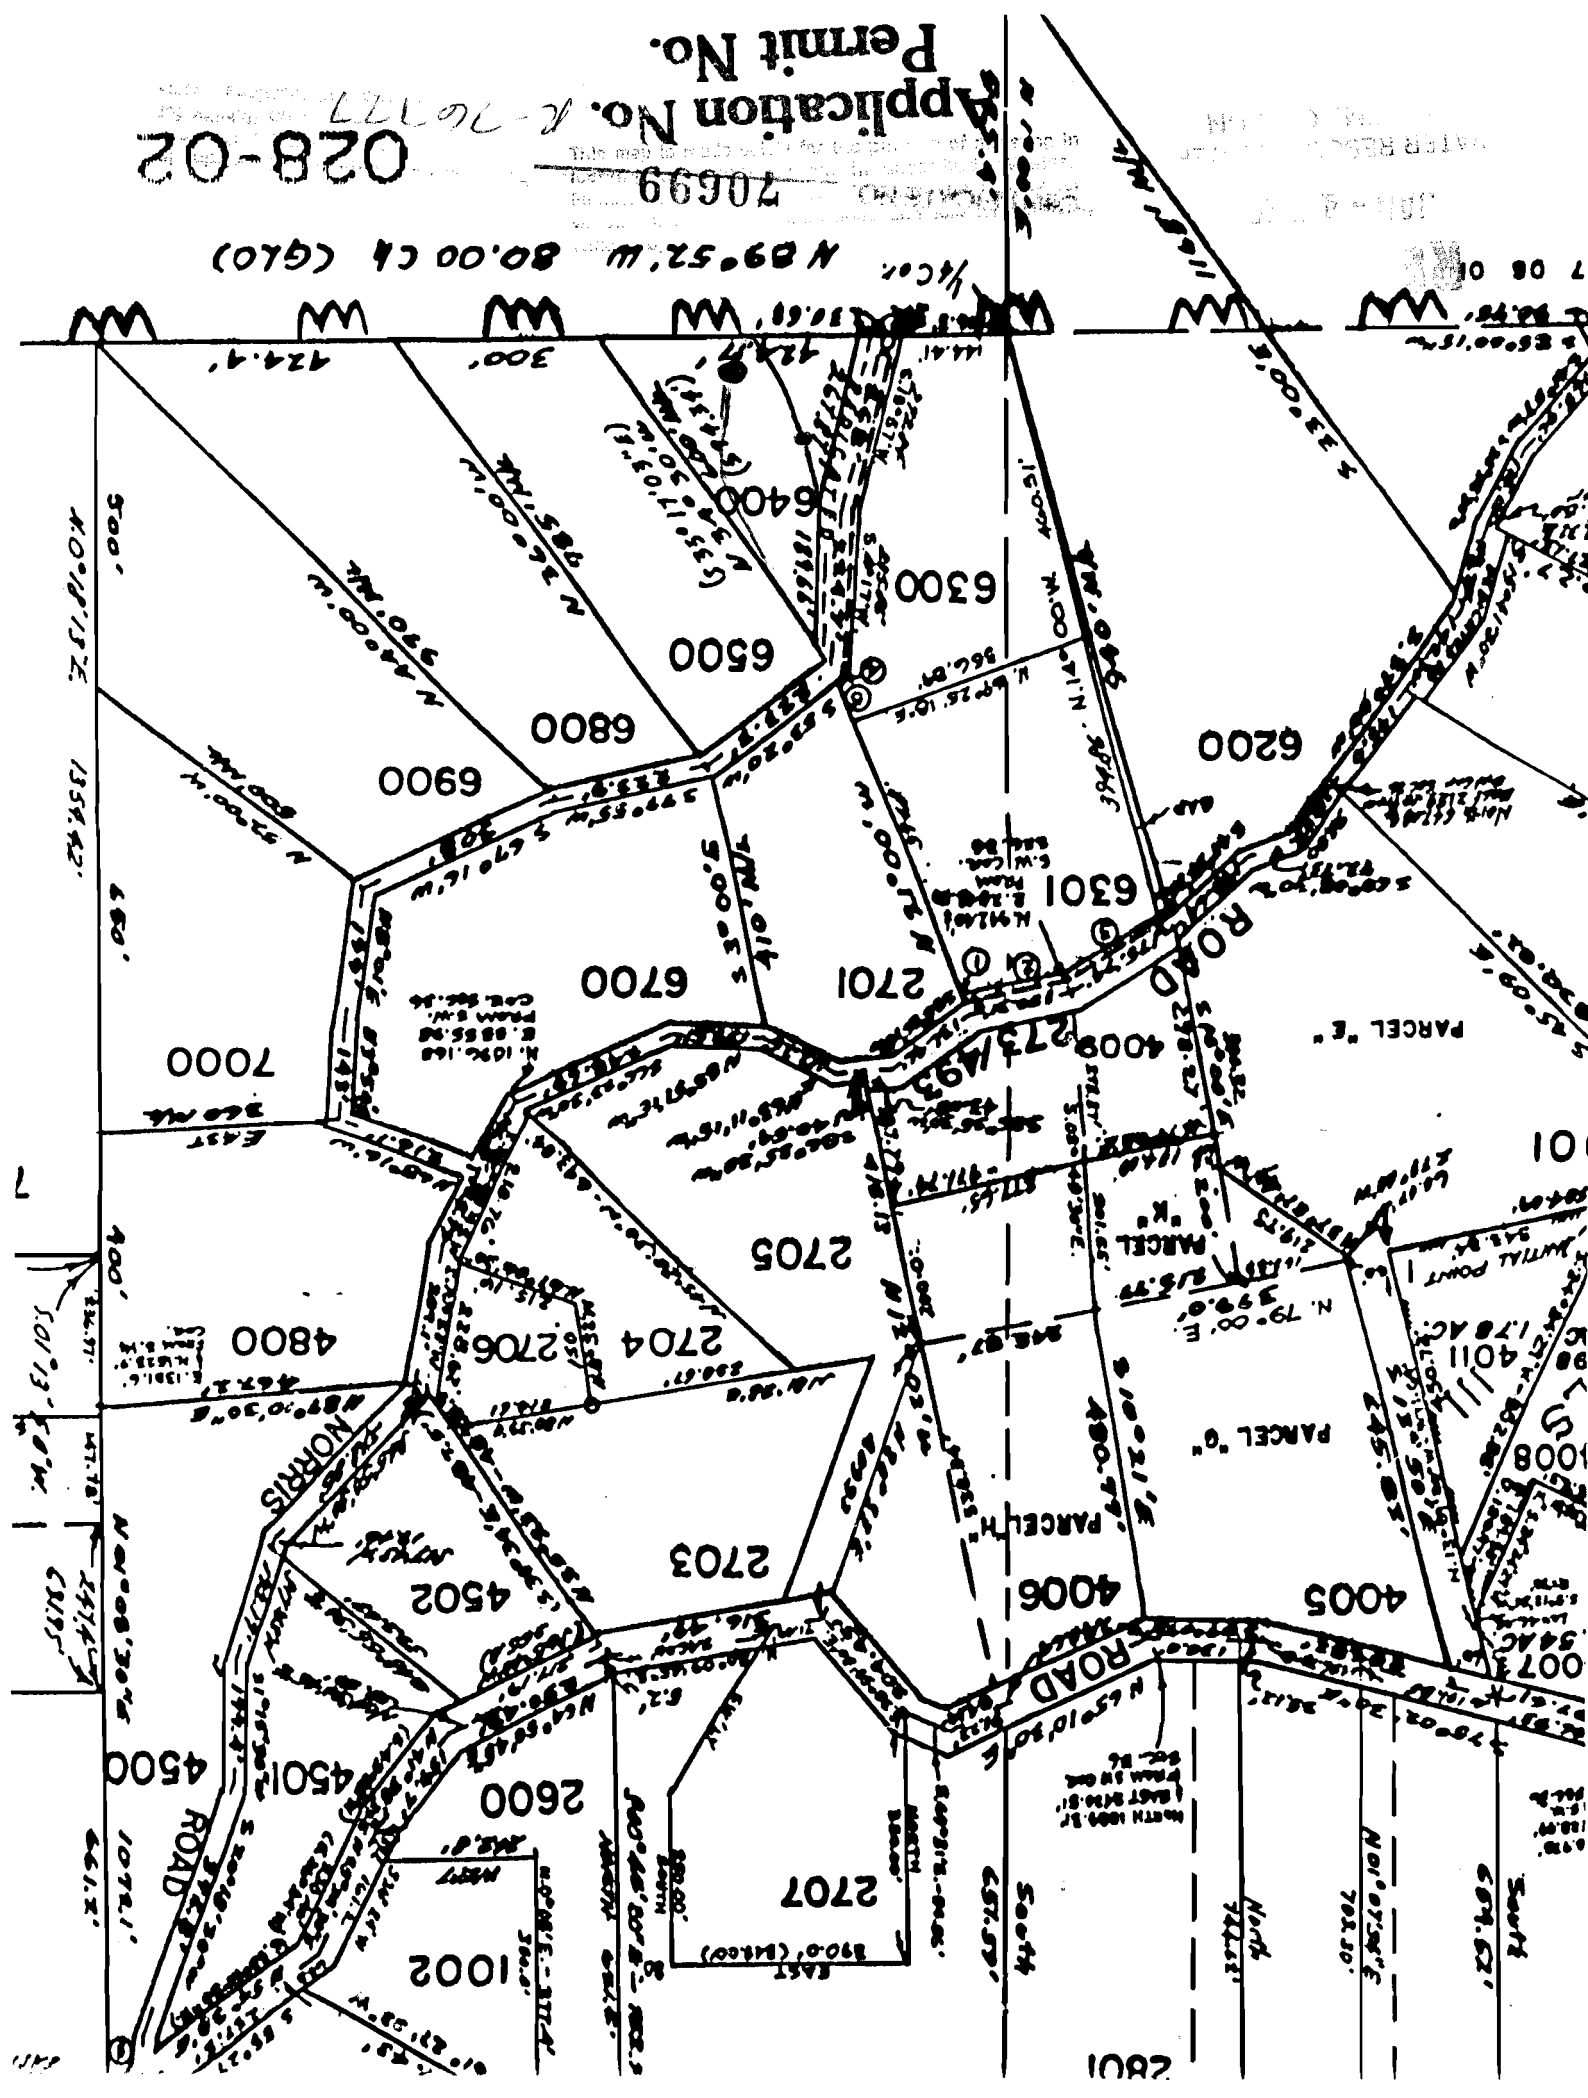

No Final Proof Map available

No Permit Map available