


APPLICATION MAP FOR PERMIT TO CONSTRUCT A RESERVOIR

GOV'T. LOT 1 SEC 6 T 19S R 39E W.M.

U.S.G.S. QUAD - WESTFALL BUTTE, OREG. - 7 1/2'

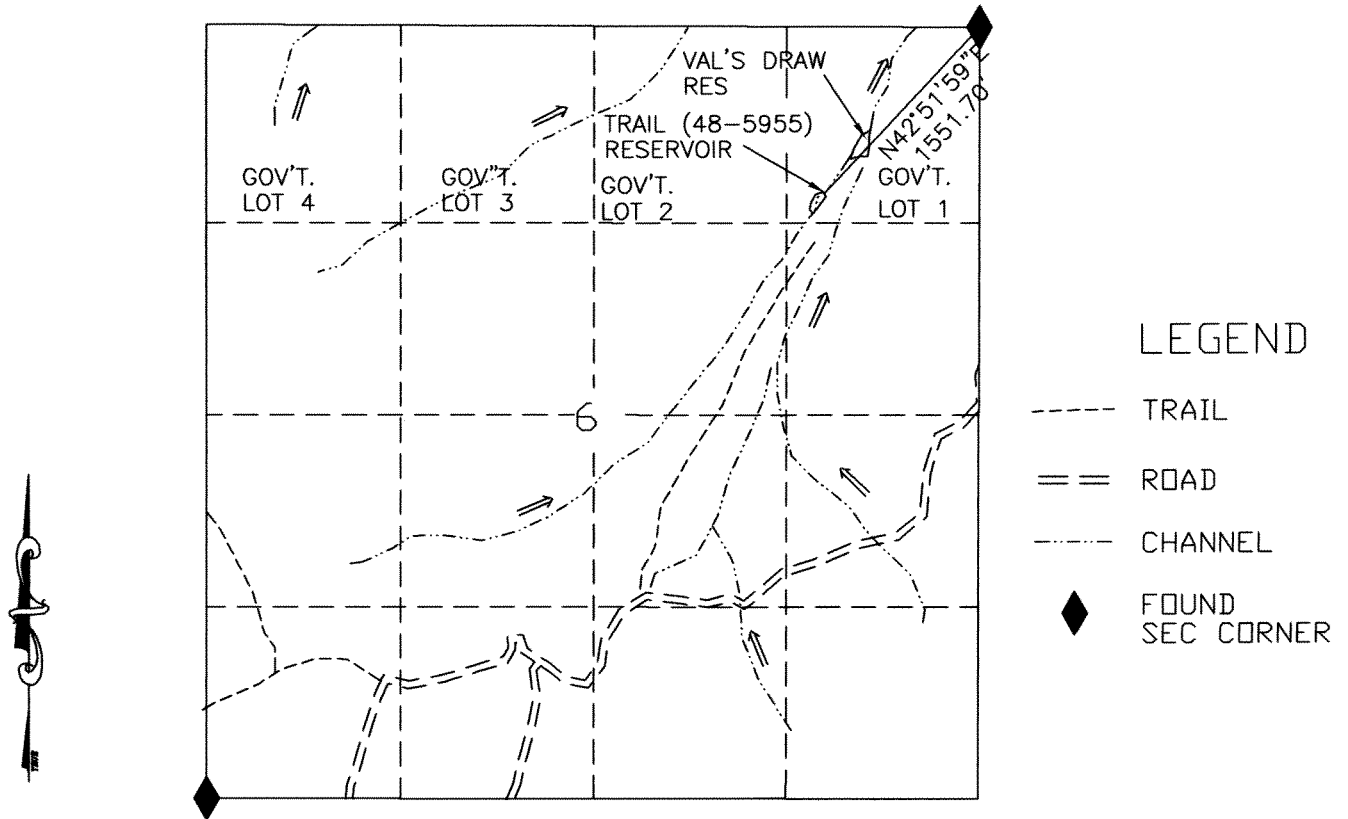


TRAIL (48-5955) RESERVOIR

RECEIVED

AUG 15 2003

WATER RESOURCES DEPT.
SALEM, OREGON

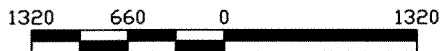

SCALE 1"=1320'

THIS MAP IS FOR THE PURPOSE OF LOCATING
A WATER RIGHT AND IS NOT INTENDED TO
PROVIDE LEGAL DIMENSIONS FOR LOCATION
OF PROPERTY BOUNDARIES.



UNITED STATES DEPARTMENT OF THE INTERIOR
BUREAU OF LAND MANAGEMENT
DIVISION OF OPERATIONS VALE DISTRICT

TRAIL (48-5955)
RESERVOIR

DESIGNED

REVIEWED

APPROVED

Long 3. Hall
Thomas O'Sterry
CHIEF, BRANCH OF ENGINEERING

DRAWN: CG

SCALE: 1"=1320'

DATE: 02/19/03


SHEET 1 OF 1

DRAWING NO. OR-03-9172.45-341

ACAD2000!
DWG FILE: TRAILAPP

APPLICATION MAP FOR PERMIT TO CONSTRUCT TWO RESERVOIRS

U.S.G.S. QUAD - LITTLE JUNIPER SPRING, OREG. - 7 1/2'

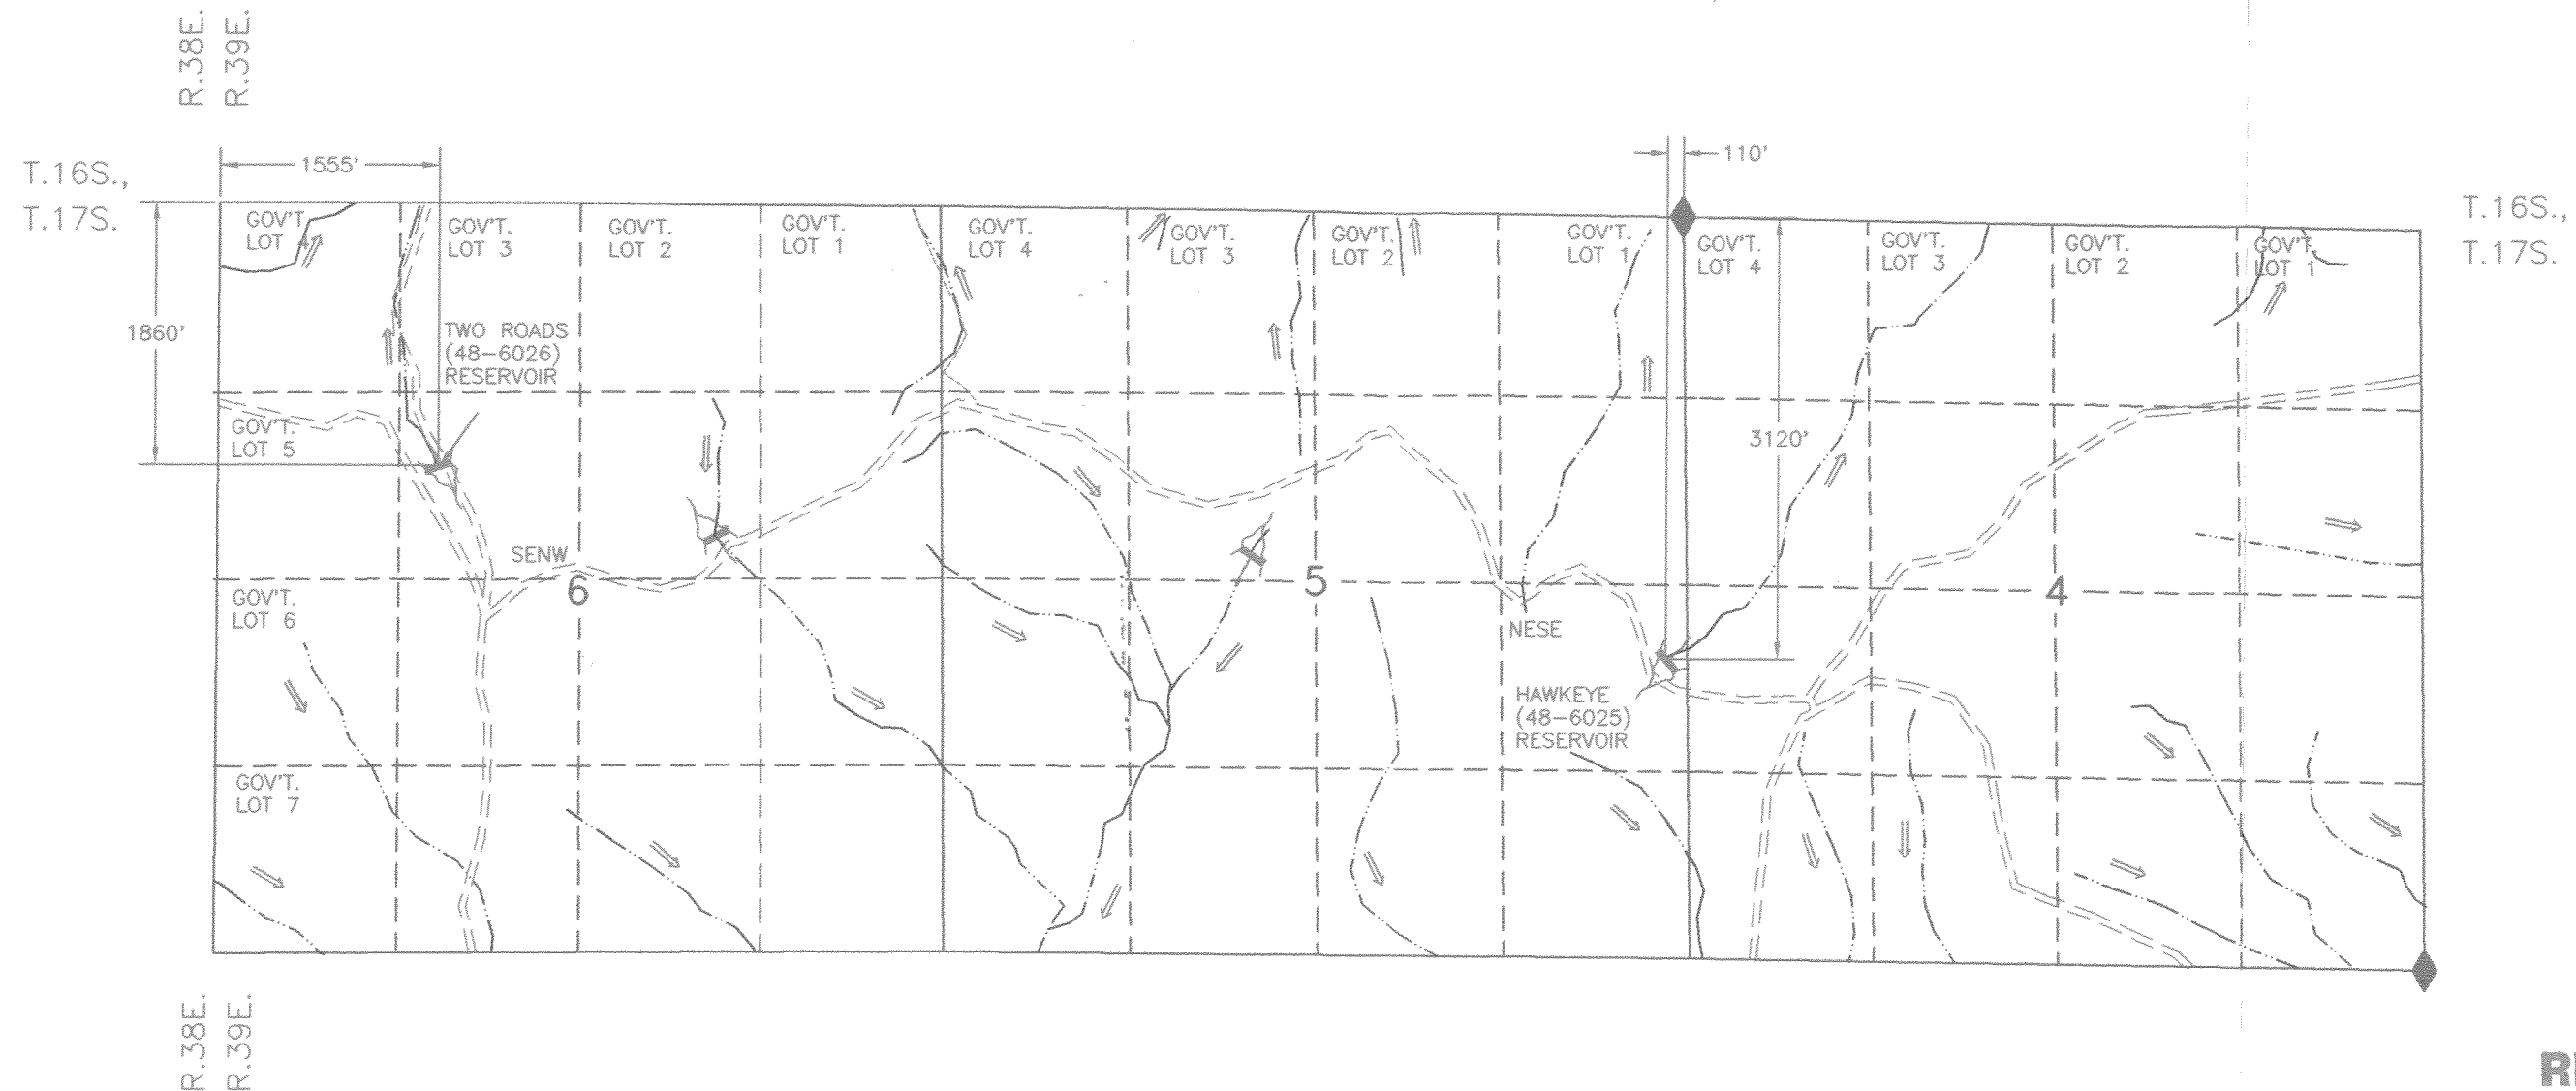

SCALE 1"=1320'

THIS MAP IS FOR THE PURPOSE OF LOCATING
A WATER RIGHT AND IS NOT INTENDED TO
PROVIDE LEGAL DIMENSIONS FOR LOCATION
OF PROPERTY BOUNDARIES.

RECEIVED

AUG 15 2003

WATER RESOURCES DEPT.
SALEM, OREGON

UNITED STATES DEPARTMENT OF THE INTERIOR
BUREAU OF LAND MANAGEMENT
DIVISION OF OPERATIONS VALE DISTRICT

TWO ROADS (48-6026) RESERVOIR
HAWKEYE (48-6025) RESERVOIR

DESIGNED
REVIEWED *3. Hall*
APPROVED *Thomas Perry*
CHIEF, DIVISION OF ENGINEERING

DRAWN: CG SCALE: 1"=1320'
DATE: 05/30/96 SHEET 1 OF 1

ACAD RELEASE 11
DWG FILE:HAWKEYE.DWG

DRAWING NO. DR-03-9172.45-912

