

APPLICATION MAP FOR PERMIT TO CONSTRUCT A RESERVOIR

NW 1/4 SE 1/4 SEC 20 T 38S R 42E W.M.

U.S.G.S QUAD. - BLUE MOUNTAIN PASS, OREG. - 7 1/2'


RECEIVED

AUG - 2 1993


WATER RESOURCES DEPT.
SALEM, OREGON

LEGEND

-  RESERVOIR
-  ROAD
-  TRAIL
-  CREEK

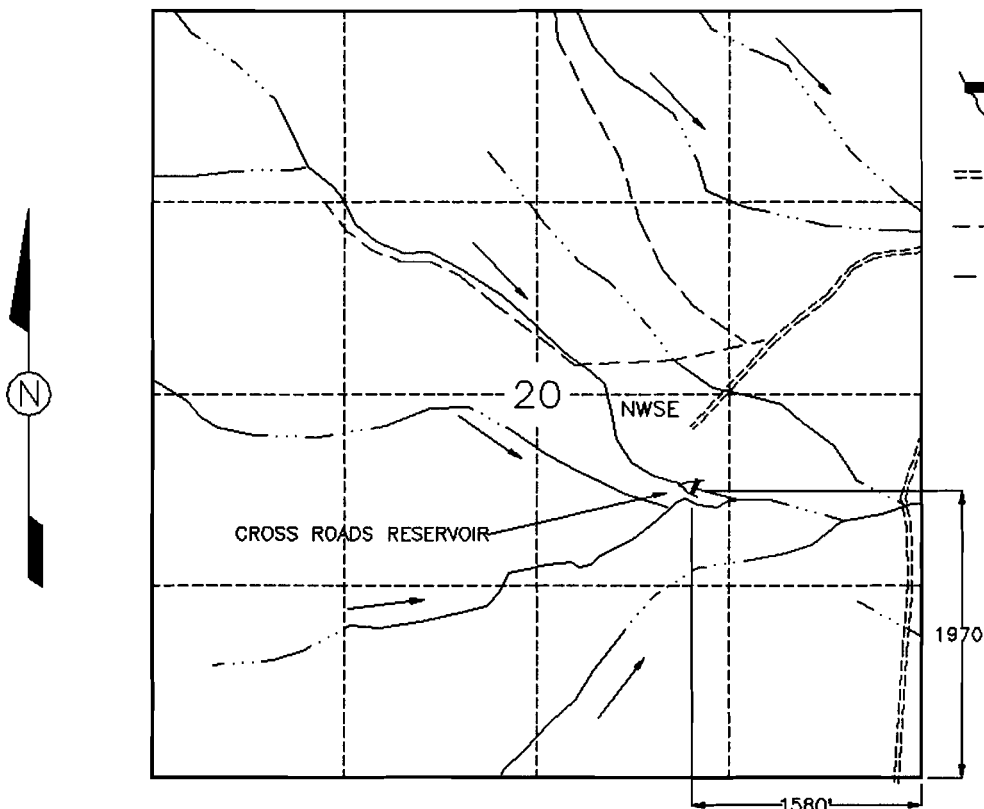


CROSS ROADS (68-1764) RESERVOIR

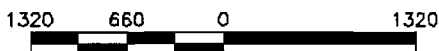

SCALE 1"=1320'

THIS MAP IS FOR THE PURPOSE OF LOCATING
A WATER RIGHT AND IS NOT INTENDED TO
PROVIDE LEGAL DIMENSIONS FOR LOCATION
OF PROPERTY BOUNDARIES.

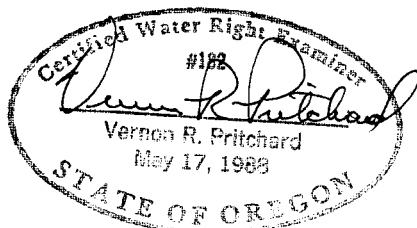

UNITED STATES DEPARTMENT OF THE INTERIOR
BUREAU OF LAND MANAGEMENT
DIVISION OF OPERATIONS VALE DISTRICT

CROSS ROADS (68-1764) RESERVOIR

DESIGNED
REVIEWED *Vernon R. Pritchard*
APPROVED *George D. House*
CHIEF, BRANCH OF ENGINEERING

DRAWN: BLG SCALE: AS SHOWN

DATE: SEPT. 1, 1992 SHEET 1 OF 1

DRAWING NO. OR-03-9172.45-110

ACAD RELEASE TO
DWG FILE: CROSSRDS

Application No. R-73571

No.

68936