

McAttee
Spring

JEOP
TRAIL

RICE

23

24 T65

Application No. R-64645

Permit No. R10138

RECEIVED

AUG 25 1983

WATER RESOURCES DEPT.
SALEM, OREGON

26

25




Tape
Spring

Slop
Spring

R28E

0563 X

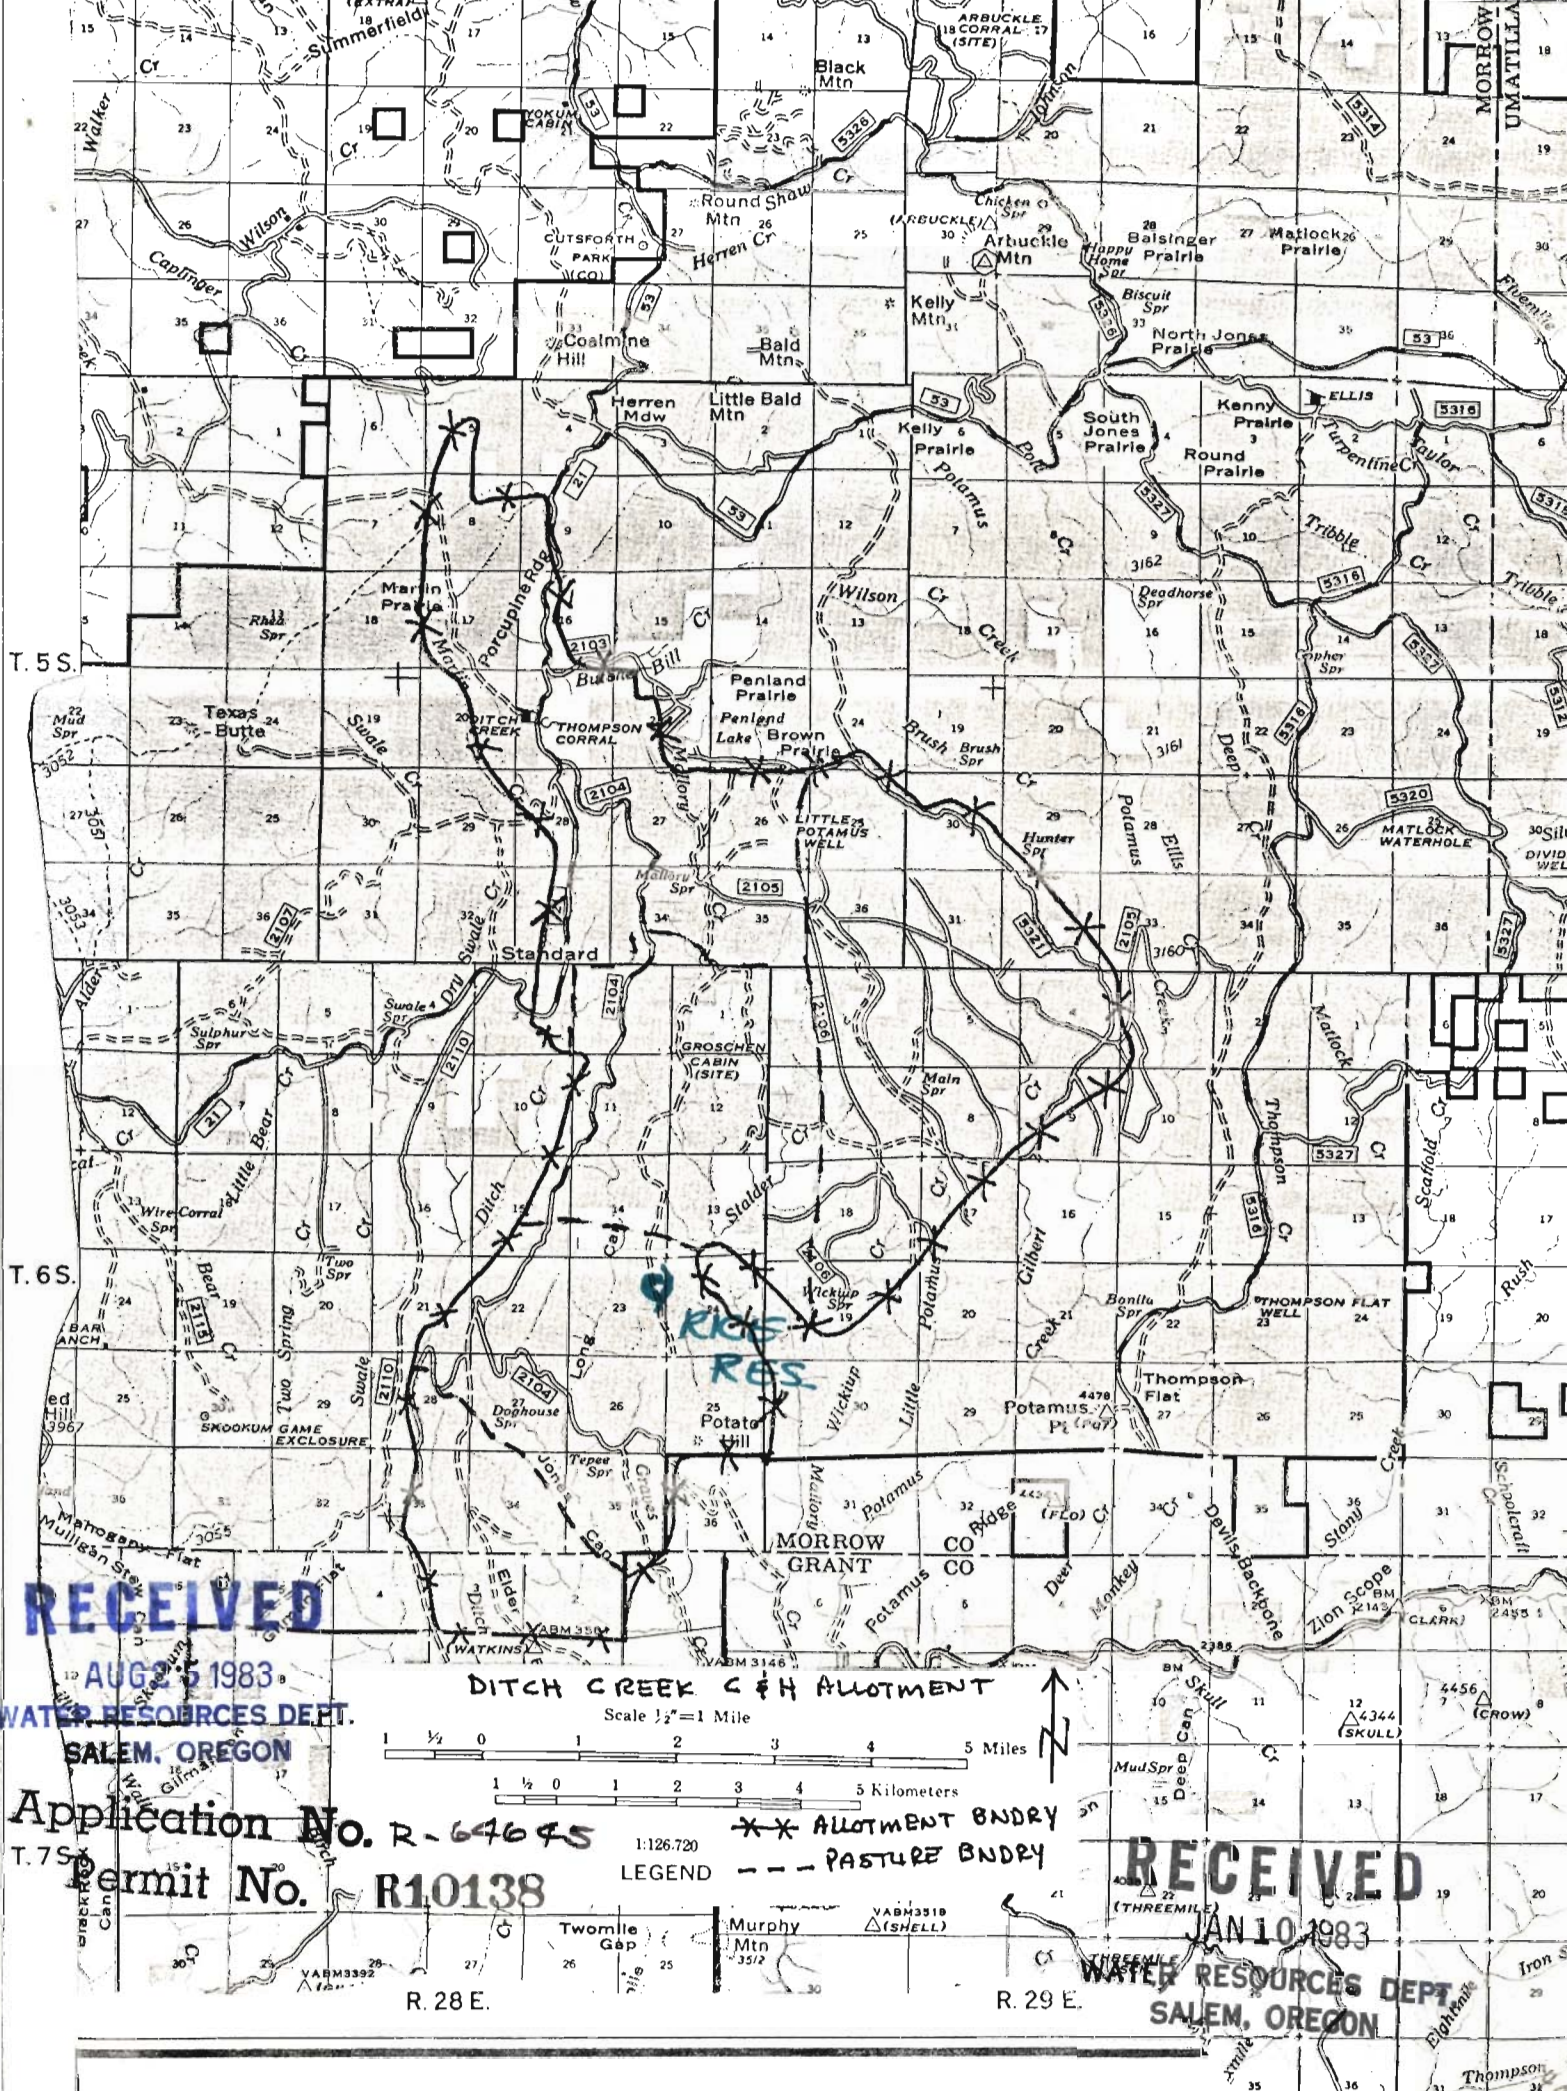

RECEIVED
AUG 25 1983
WATER RESOURCES DEPT.
SALEM, OREGON

Application No. R-64645
Permit No. R10138

DITCH CREEK C & H ALLOTMENT

Scale 1/2" = 1 Mile
1 1/2 0 1 2 3 4 5 Miles
1 1/2 0 1 2 3 4 5 Kilometers

LEGEND
-- ALLOTMENT BNDRY
--- PASTURE BNDRY

RECEIVED
JAN 10 1983
WATER RESOURCES DEPT.
SALEM, OREGON

R. 28 E.

R. 29 E.