


Application No. **R67427**
Permit No. **R11361**

REVIEWED

OCT 9 7 1983

WATER RESOURCES DEPT.
SALEM, OREGON

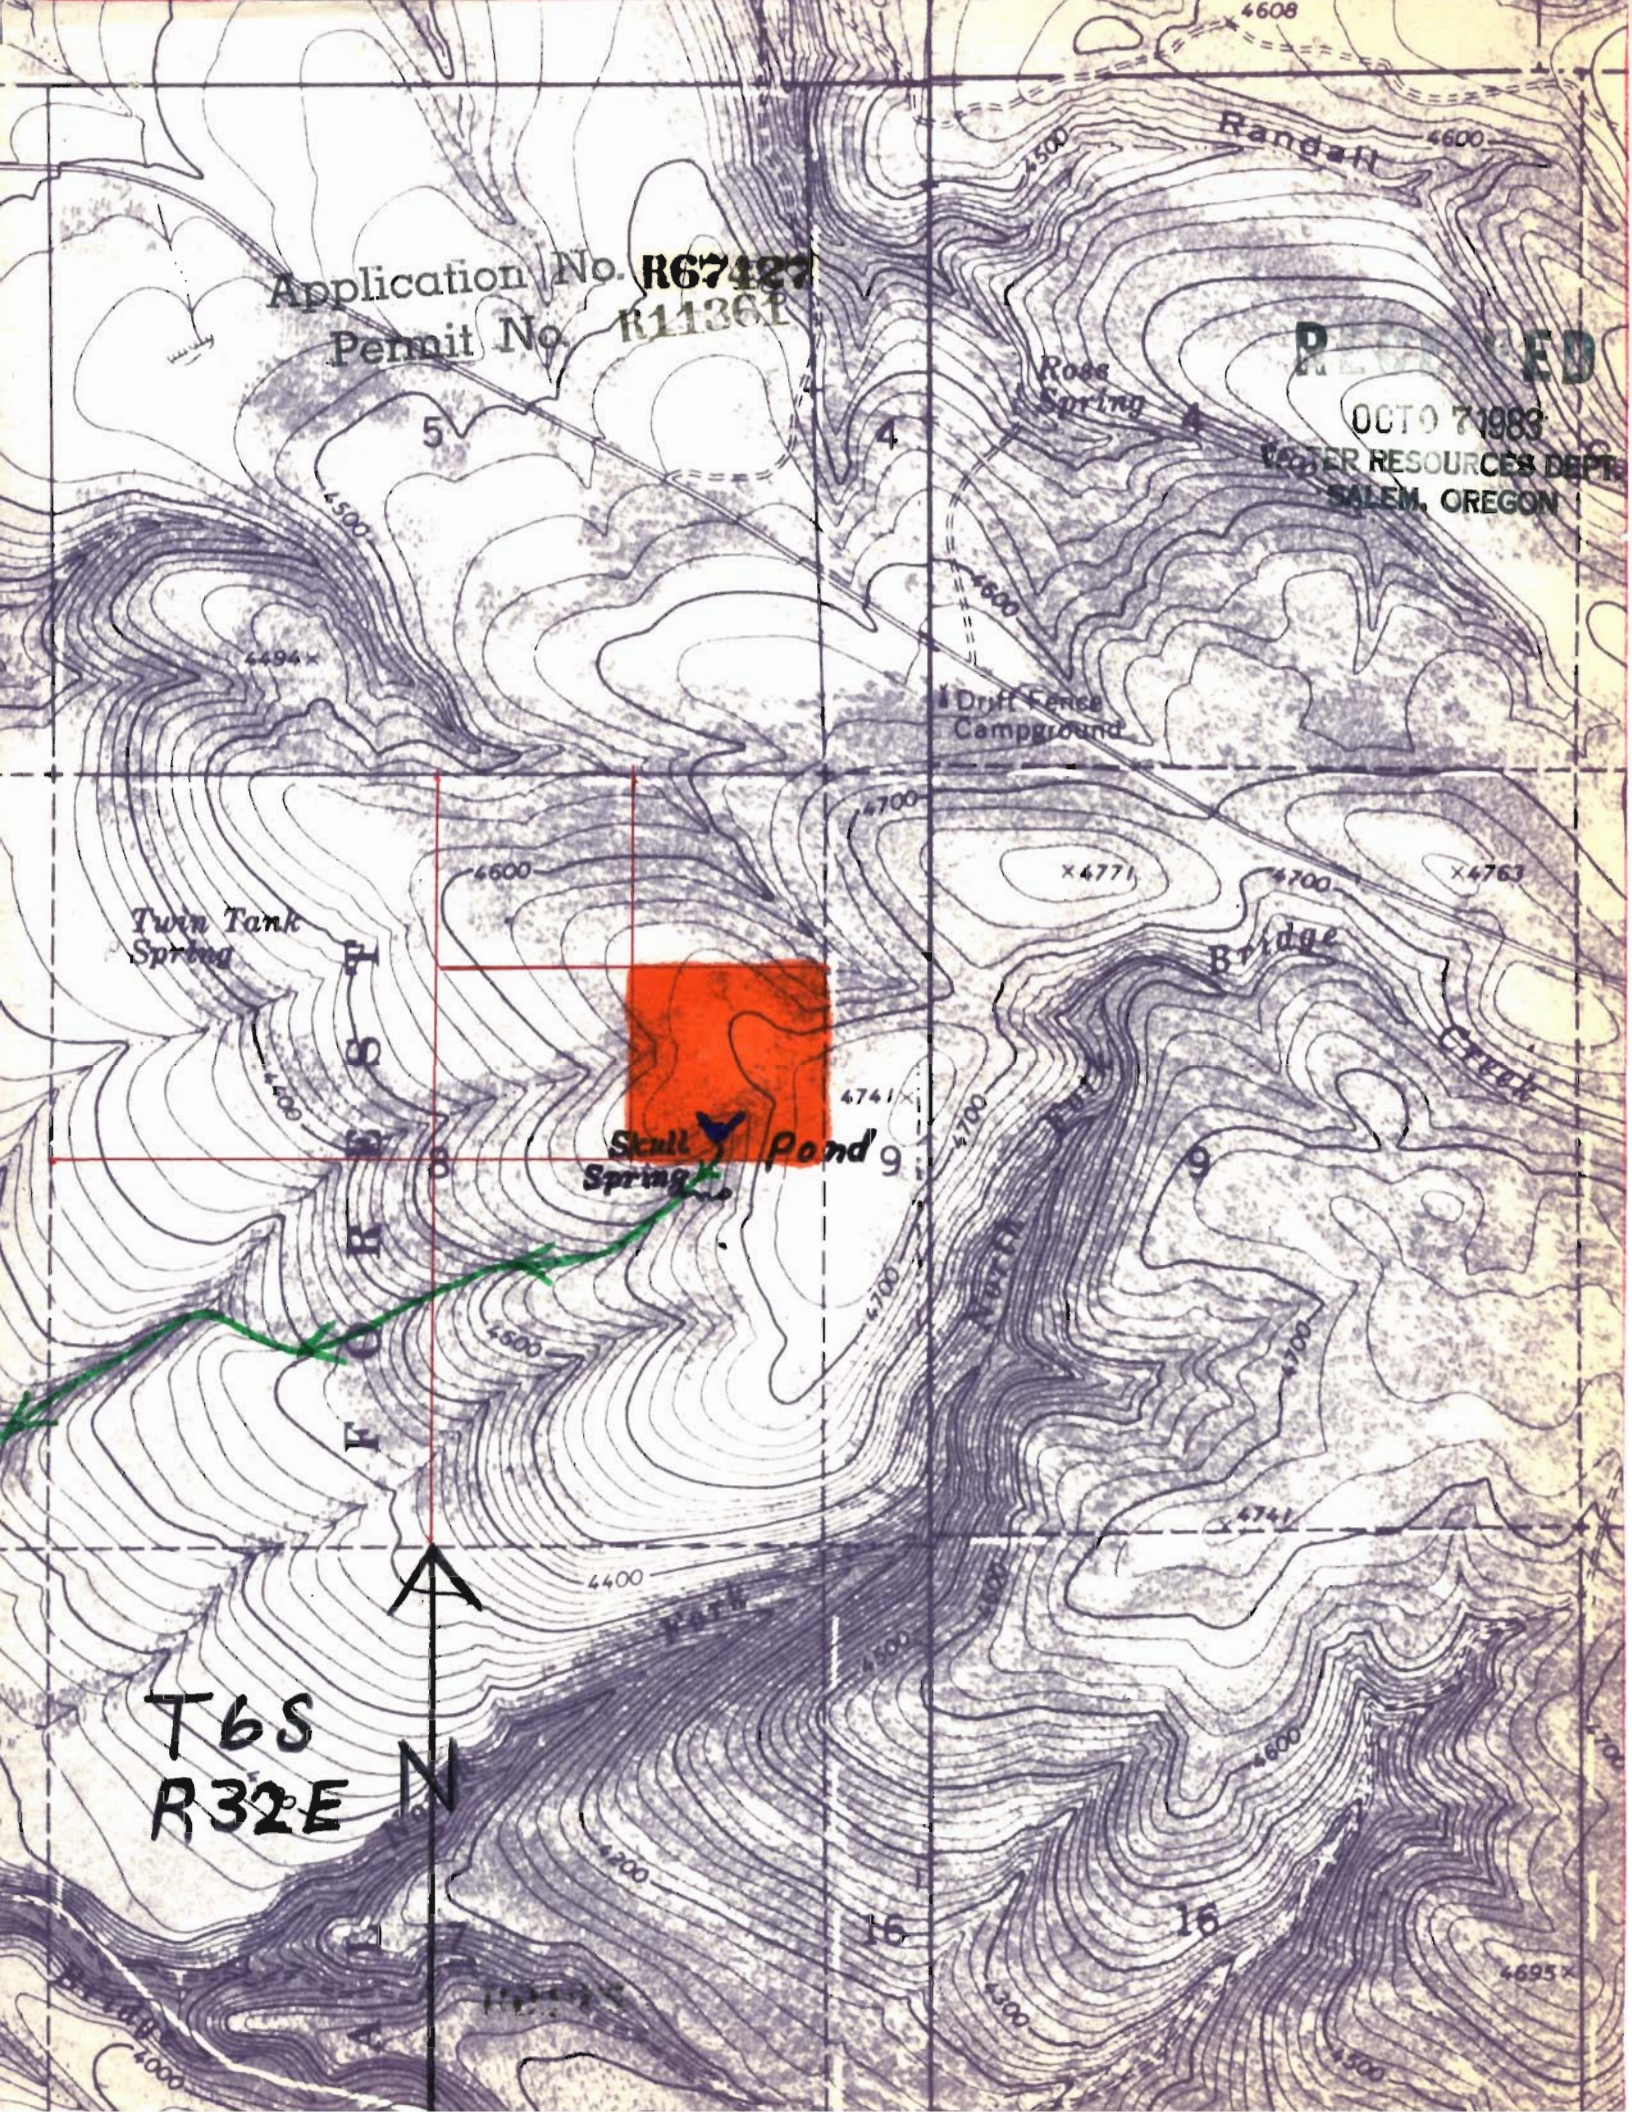

Twin Tank
Spring

Skull
Spring

Pond 9

Bridge

Creek

T6S
R32E N