Township 9 South, Range 45 E.W.M.

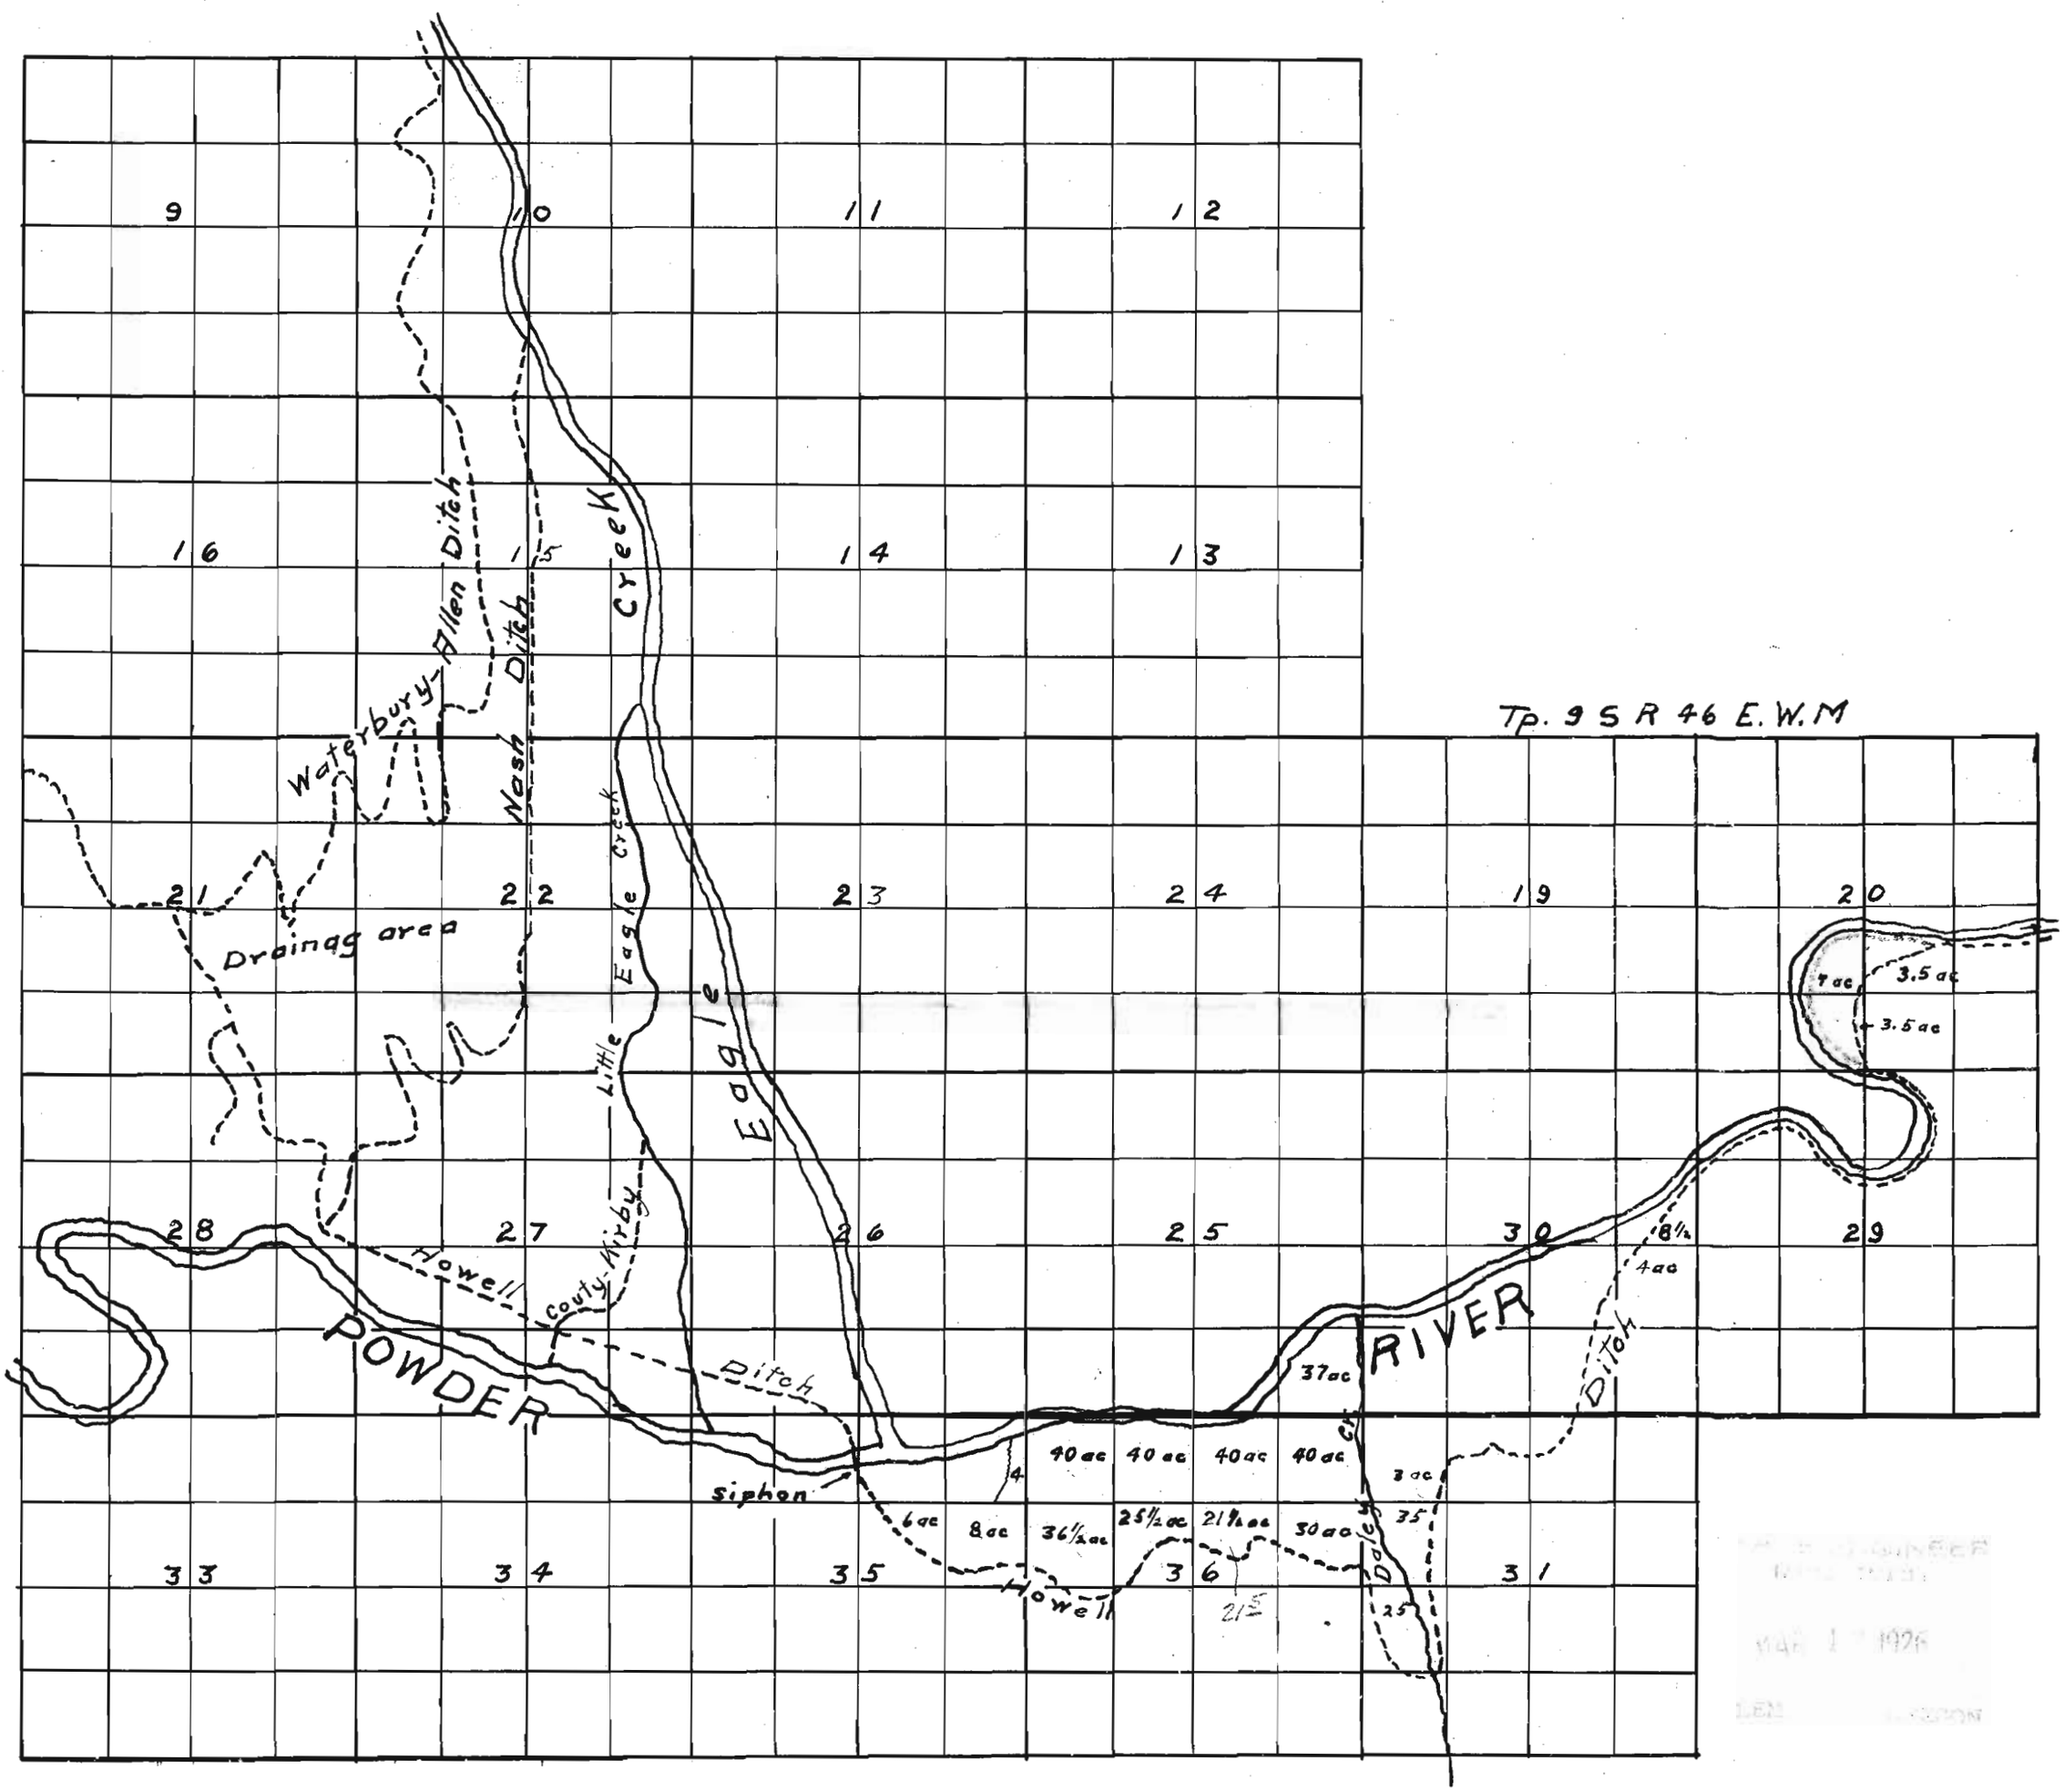

Map to accompany application of Howell Ditch Company for permit to appropriate the seepage waters from the Waterbury-Allen Ditch, showing the drainage area in sections 21-22-27 & 28, and the lands in secs. 25-35 & 36 Tp. 9 S R 45 E.W.M. and secs. 20-30 & 31, Tp. 9 S R 46 E.W.M. upon which lands the water is to be used for supplemental irrigation.

Drawn from records and information furnished by the applicant.

May 13, 1922

Loy M. Turner.

REGISTERED PROFESSIONAL ENGINEER 605 Loy M. Turner OREGON SEPT 11, 1920 LOY M. TURNER

Application No. 1063
Permit No. 7227