


K-12154
78733

Application No R67675
Permit No R12154

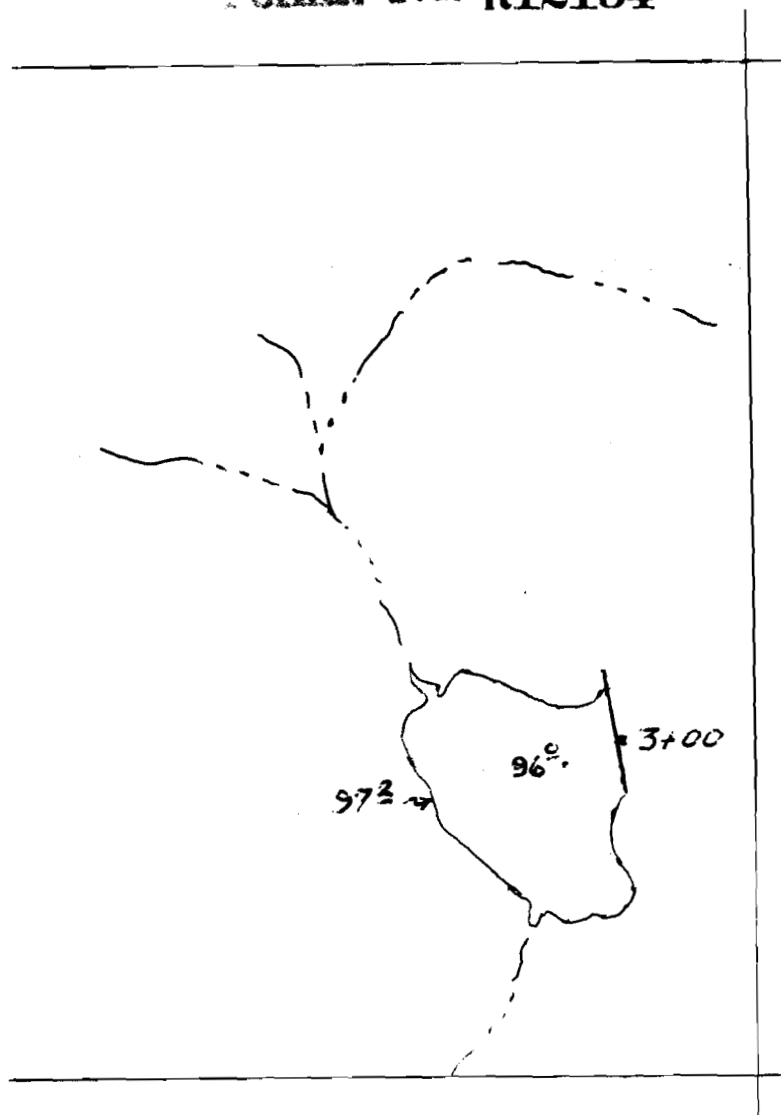

STA. 3+00 LIES 1725 FT. NORTH AND 70 FT. WEST
OF THE SE CORNER OF SECTION 1

T. 40 S., R. 14 E., SEC. 1
WILL. MER.
KLAMATH COUNTY, OREGON

U. S. DEPARTMENT OF THE INTERIOR
BUREAU OF LAND MANAGEMENT

DOG DETENTION DAM
NO. 0614


DESIGNED _____
REVIEWED _____
APPROVED _____

DRAWN DAB SCALE 1:12,000
DATE 10-12-83 SHEET 1 OF 2
DRAWING NO.


R-12154

Application No. ~~12154~~

Permit No. R12154

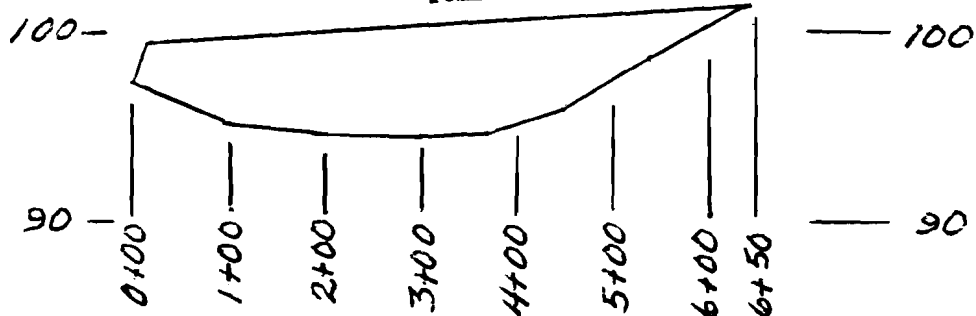

PROFILE OF DAM

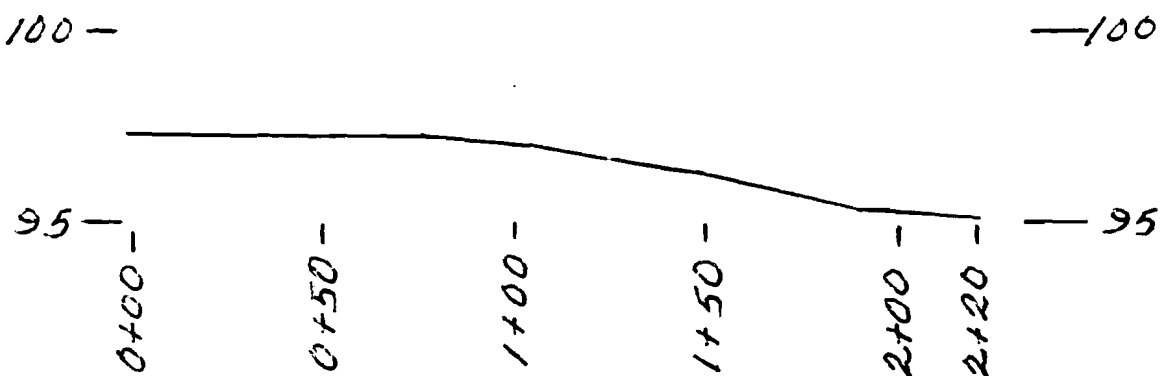

SPILLWAY PROFILE

CONTOUR	ACRES	ACRE FEET
97.2	35.35	

21.2

96.0	0
------	---

RESERVOIR CAPACITY

U. S. DEPARTMENT OF THE INTERIOR
BUREAU OF LAND MANAGEMENT

DOG DETENTION DAM
NO. 0614

DESIGNED _____

REVIEWED _____

APPROVED _____

DRAWN DAB	SCALE VARIABLE
-----------	----------------

DATE 10-12-83	SHEET 2 OF 2
---------------	--------------

DRAWING NO.

E. Ba. Lost Rv. Miss.