


Application No. 60807

Permit No. 45801 T9S R42E

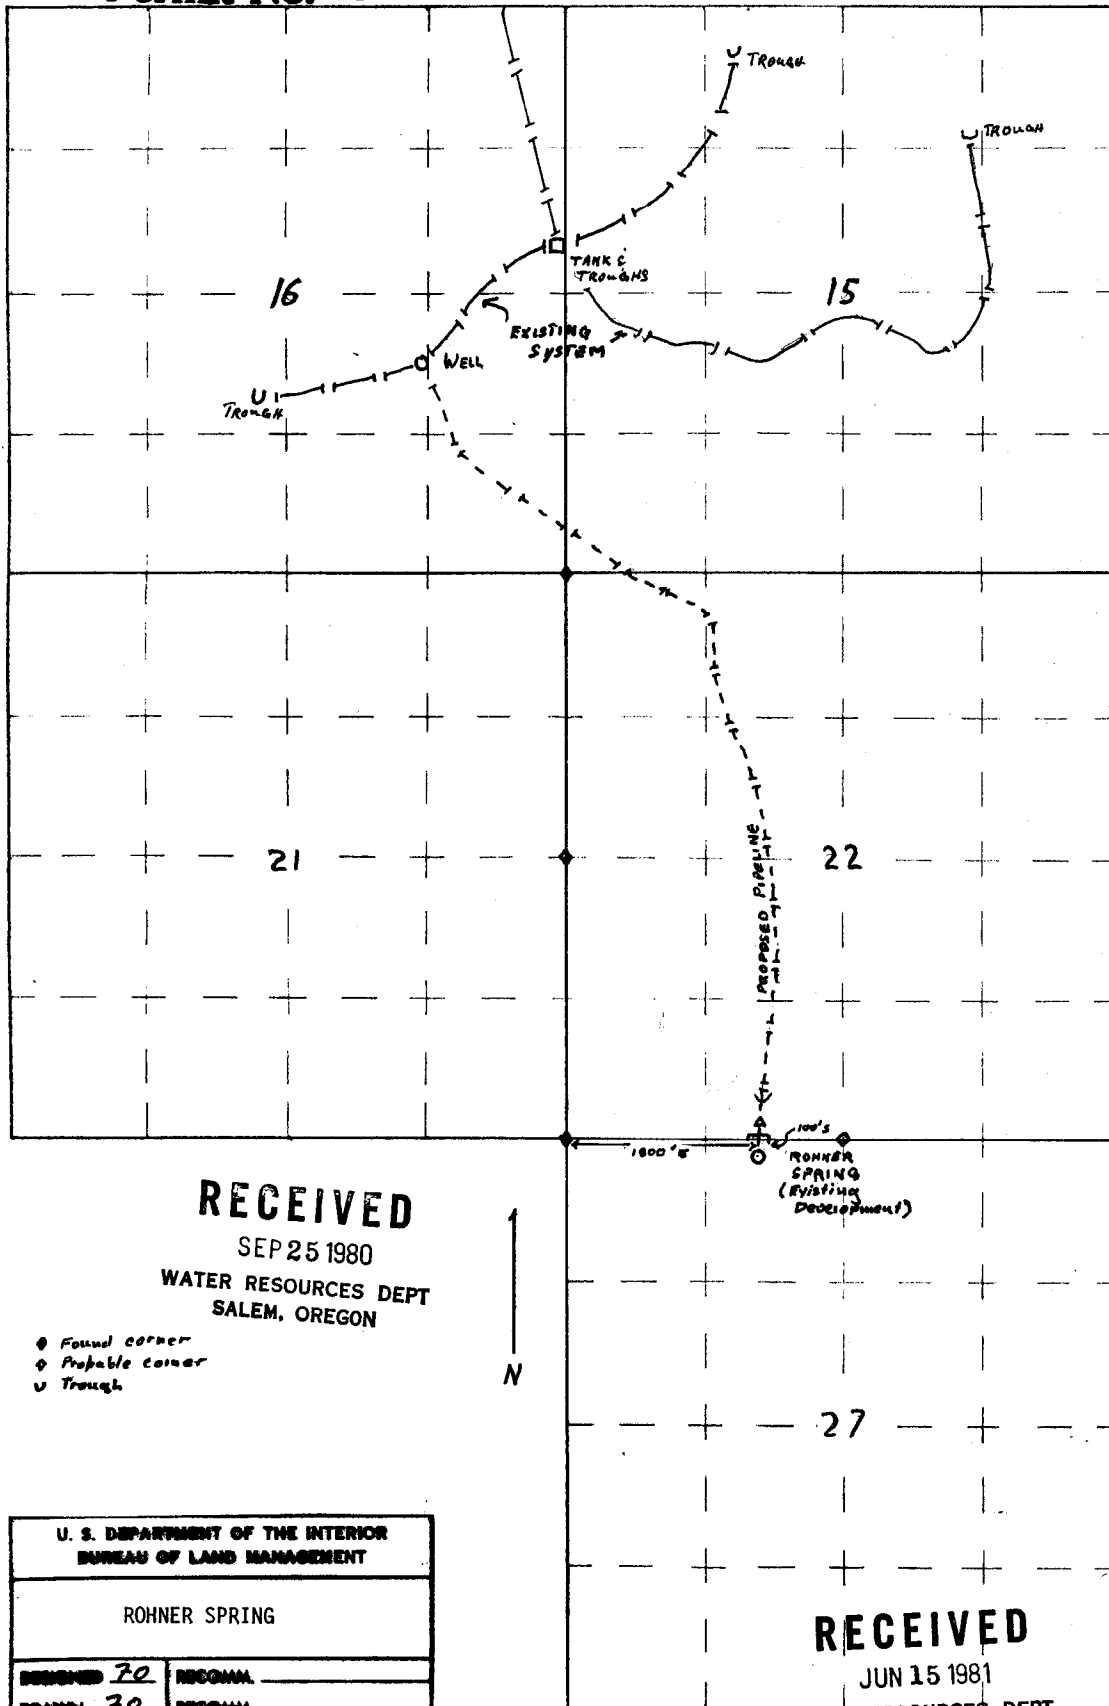

RECEIVED

SEP 25 1980

WATER RESOURCES DEPT
SALEM, OREGON

- Found corner
- ◊ Probable corner
- U Trough

N

RECEIVED

JUN 15 1981


WATER RESOURCES DEPT
SALEM, OREGON

U. S. DEPARTMENT OF THE INTERIOR
BUREAU OF LAND MANAGEMENT

ROHNER SPRING

DESIGNED <u>70</u>	RECOMM. _____
DRAWN <u>70</u>	RECOMM. _____
CHECKED _____	APPROVED _____
SCALE 4 inches = 1 mile	
DATE 9-20-80	
DRAWING NO. _____	

T9S R42E

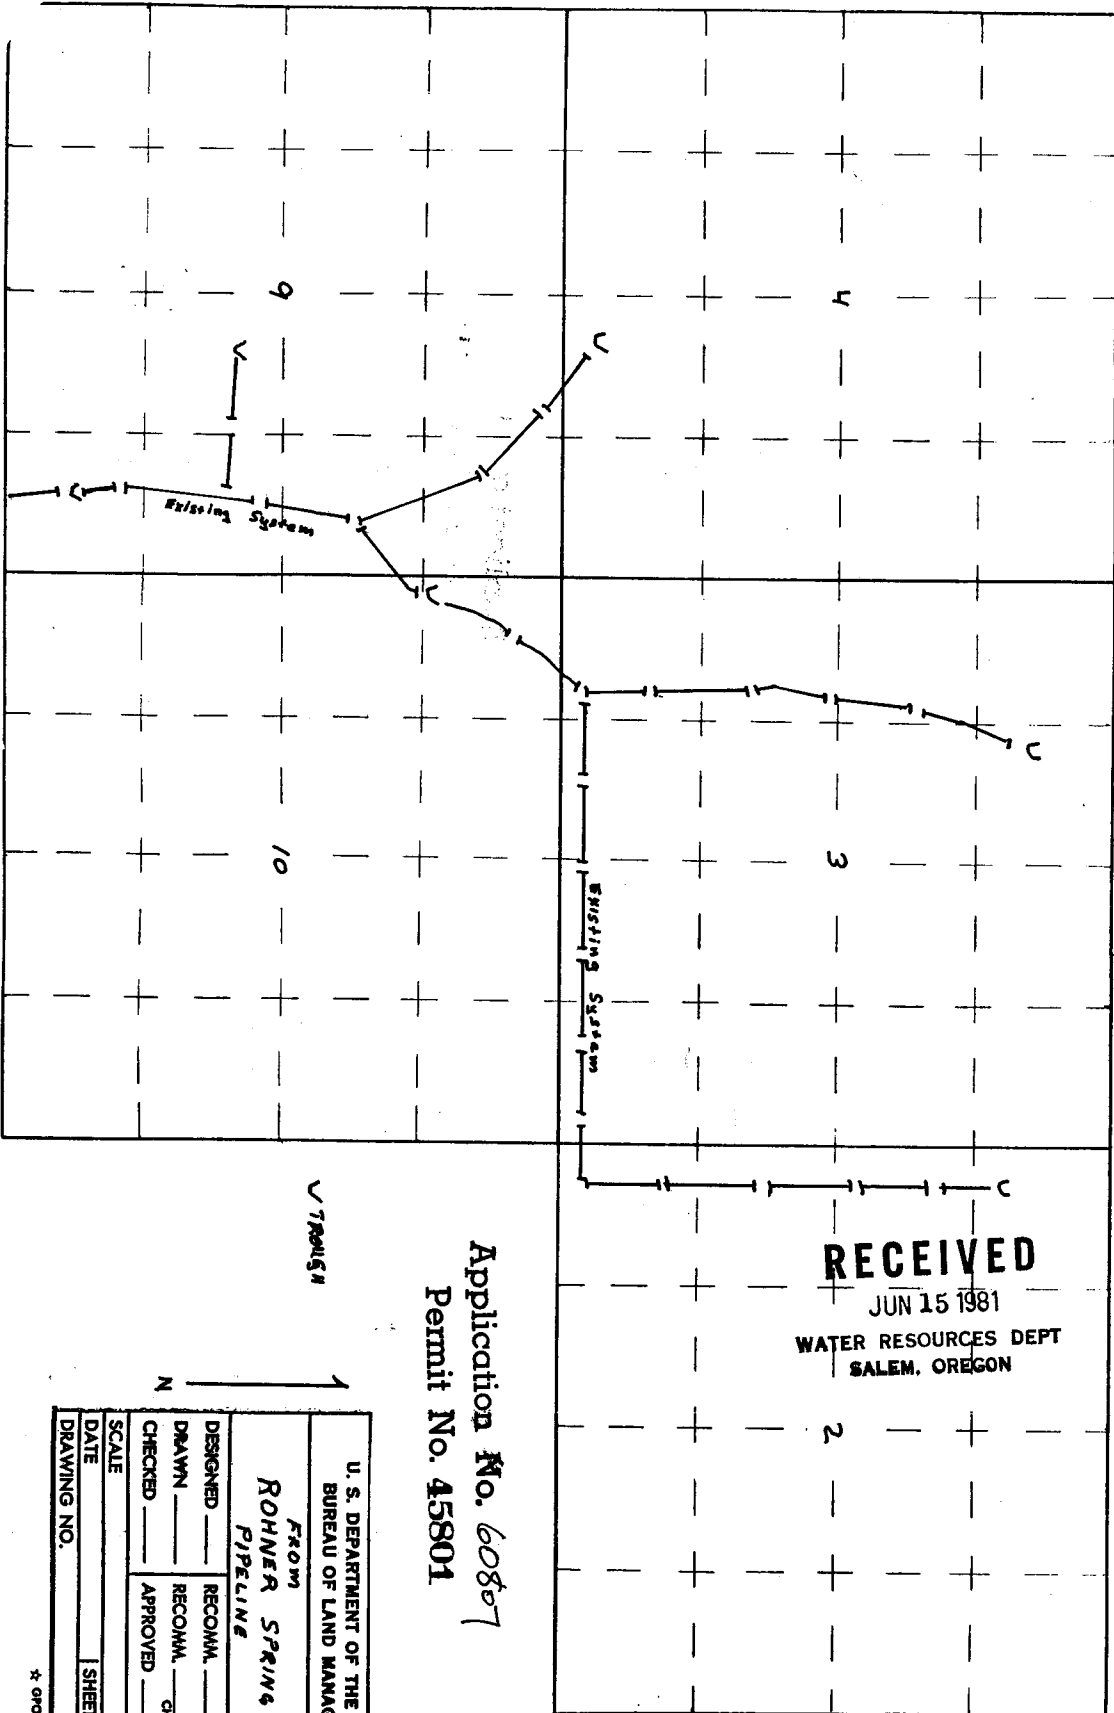

RECEIVED

JUN 15 1981

WATER RESOURCES DEPT
SALEM, OREGON

Application No. 60807
Permit No. 45801

✓ TROUGH

N

U. S. DEPARTMENT OF THE INTERIOR BUREAU OF LAND MANAGEMENT	
FROM ROHNER SPRING PIPELINE	
DESIGNED _____	RECOMM. _____
DRAWN _____	RECOMM. _____
CHECKED _____	APPROVED _____
SCALE _____	
DATE _____	SHEET 2 OF 2
DRAWING NO. _____	