


- House or Mobile Home
- ▲ Barn
- Commercial Building
- Historical Structure

O OOO'

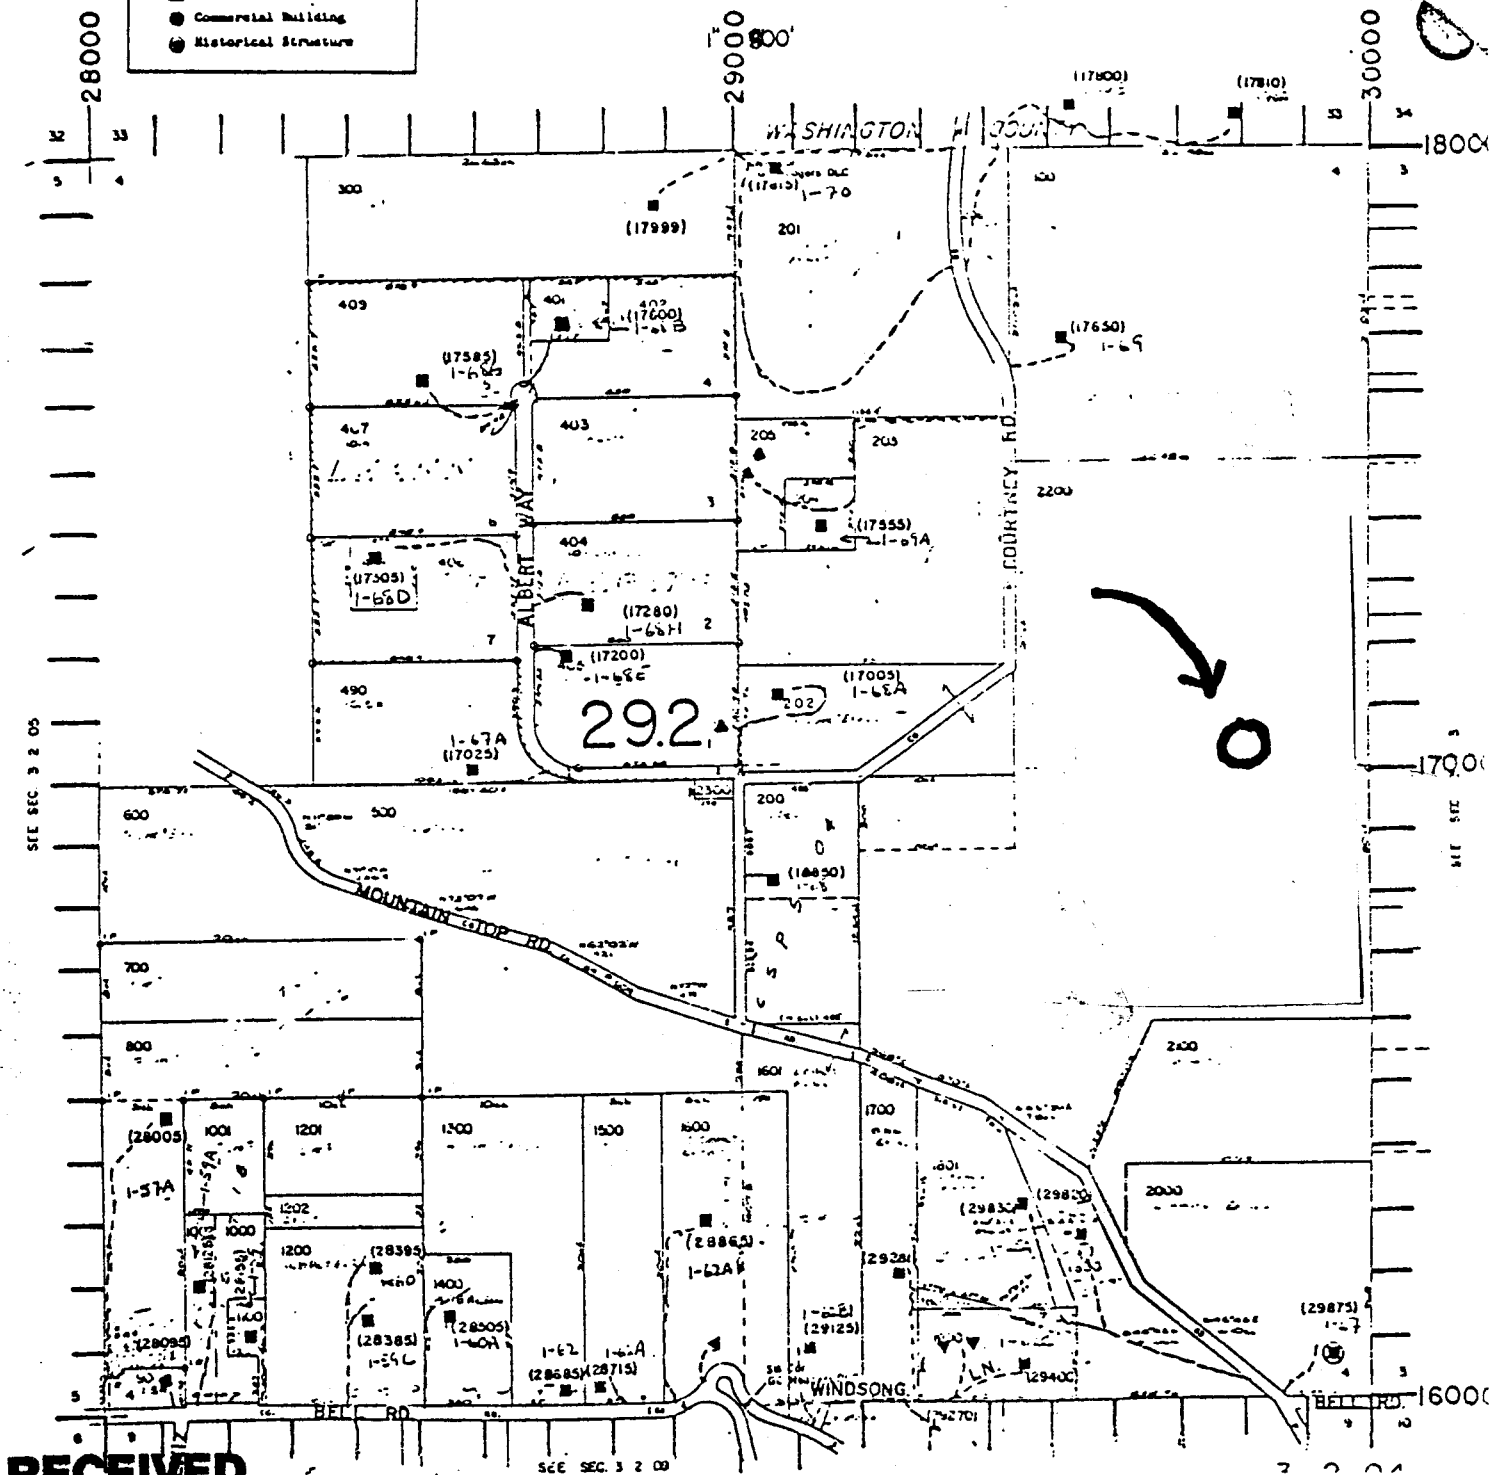

RECEIVED

OCT 02 2000

**WATER RESOURCES DEPT.
SALEM, OREGON**

SCALE 1" = 800'

Application No. R-81007

Permit No. R-11960