

RECEIVED


JUN 11 1975

STATE ENGINEER
SALEM, OREGON

RECEIVED

FEB 03 2003

WATER RESOURCES DEPT
SALEM, OREGON

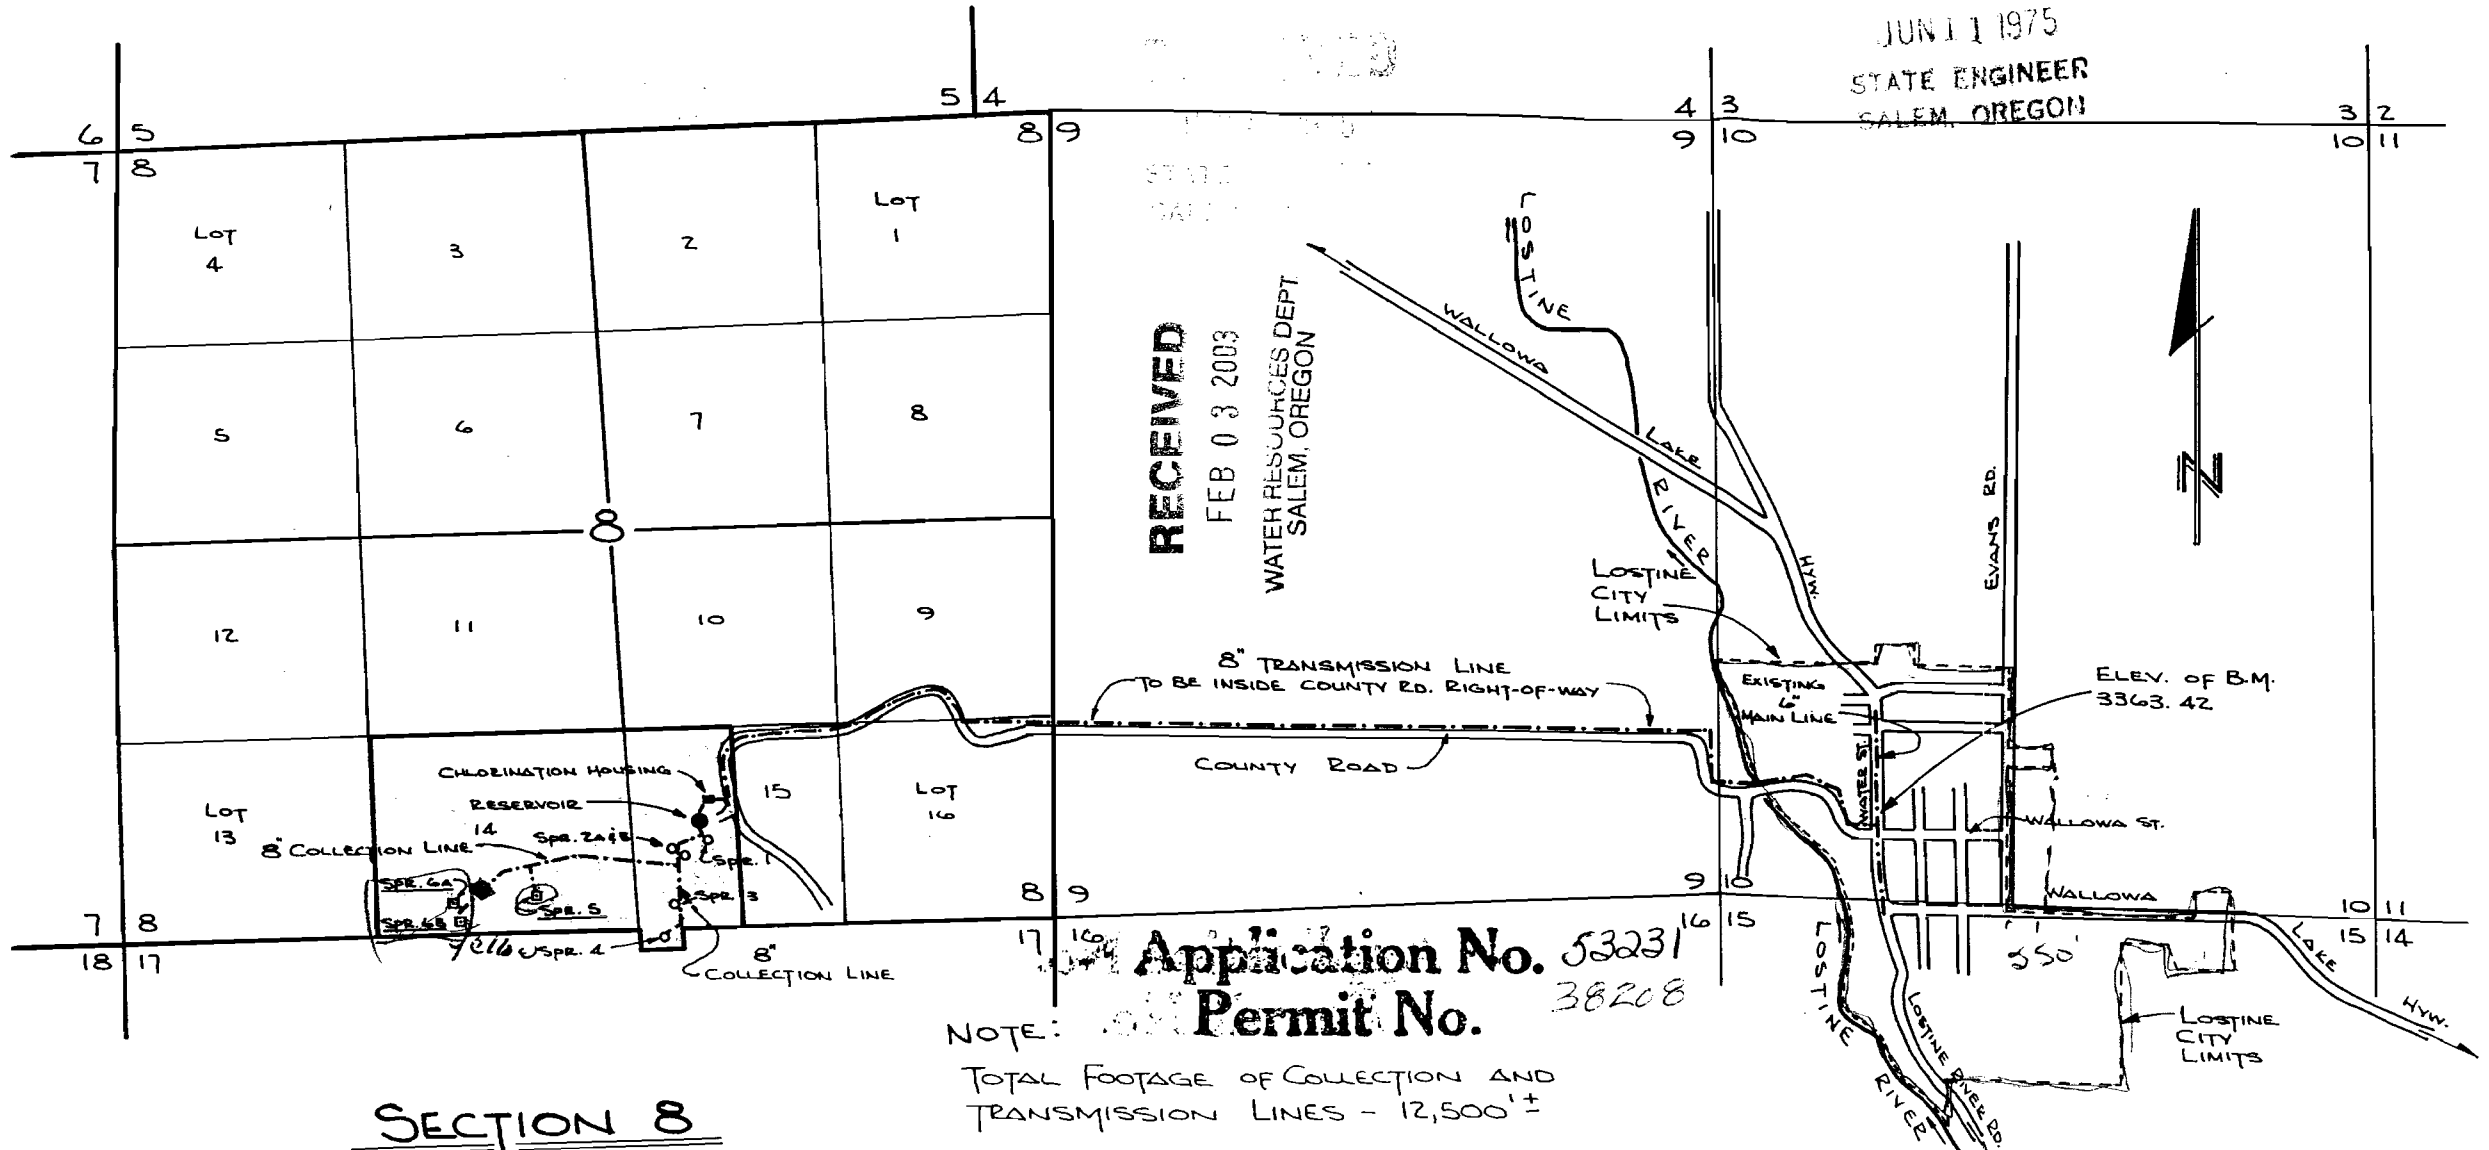


Application No. 53231
Permit No. 38208

NOTE:
TOTAL FOOTAGE OF COLLECTION AND
TRANSMISSION LINES - 12,500'±

SECTION 8

T.1S. R.43E. W.M.

APPLICATION FOR WATER RIGHTS ON
SPRINGS DESIGNATED 5, 6A & 6B

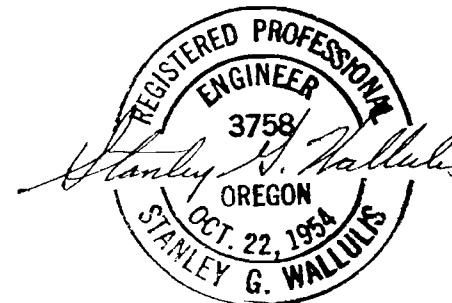

WALLULIS & ASSOCIATES
ENGINEERING & PLANNING
213 S.W. EMIGRANT PENDLETON, OREGON

CITY OF LOSTINE WATER SOURCE
LOSTINE, OREGON

SCALE: 1" = 1320'	DATE: 4/19/74
DRAWN BY: J.W.M.	SHEET NO. EXHIBIT B