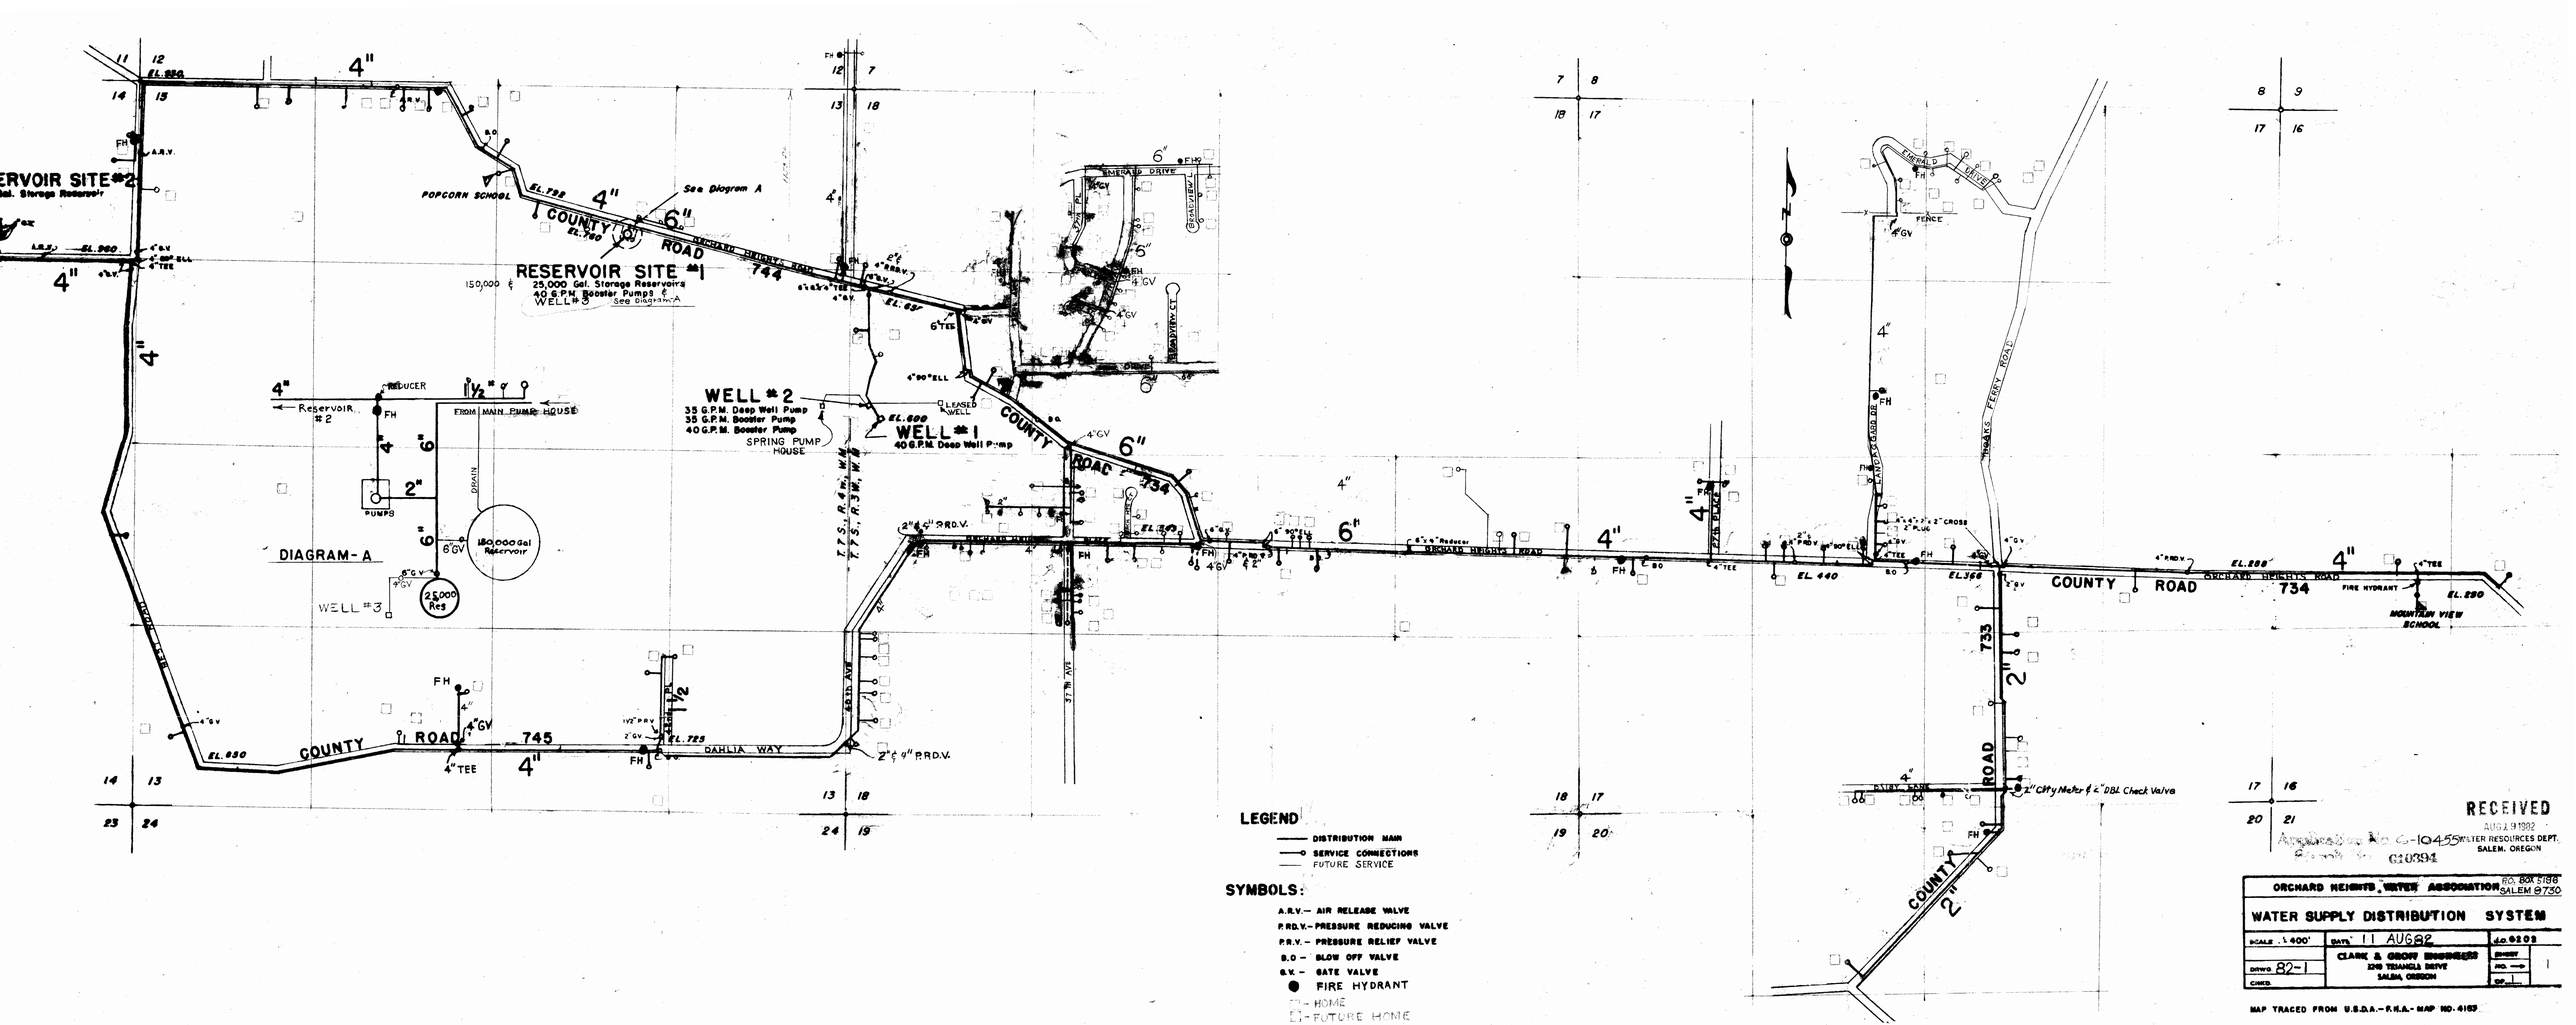

LEGEND

- DISTRIBUTION MAIN
- SERVICE CONNECTIONS
- FUTURE SERVICE

SYMBOLS:

- A.R.V.— AIR RELEASE VALVE
- P.R.D.V.— PRESSURE REDUCING VALVE
- P.R.V.— PRESSURE RELIEF VALVE
- B.O — BLOW OFF VALVE
- G.V. — GATE VALVE
- ● FIRE HYDRANT
- □ - HOME
- □ - FUTURE HOME

RECEIVED
AUG 19 1982
Application No. G-10455 WATER RESOURCES DEPT.
Permit No. 60894 SALEM, OREGON

ORCHARD HEIGHTS WATER ASSOCIATION P.O. Box 5186 SALEM 97304

WATER SUPPLY DISTRIBUTION SYSTEM

SCALE 1"=400'	DATE 11 AUG 82	J.O. 6208
DRWG 82-1	CLARK & GROVE ENGINEERS 2210 TRIANGLE DRIVE SALEM, OREGON	SHEET NO. 1 OF 1
CHKD.		

MAP TRACED FROM U.S.D.A.—F.H.A.—MAP NO. 4169