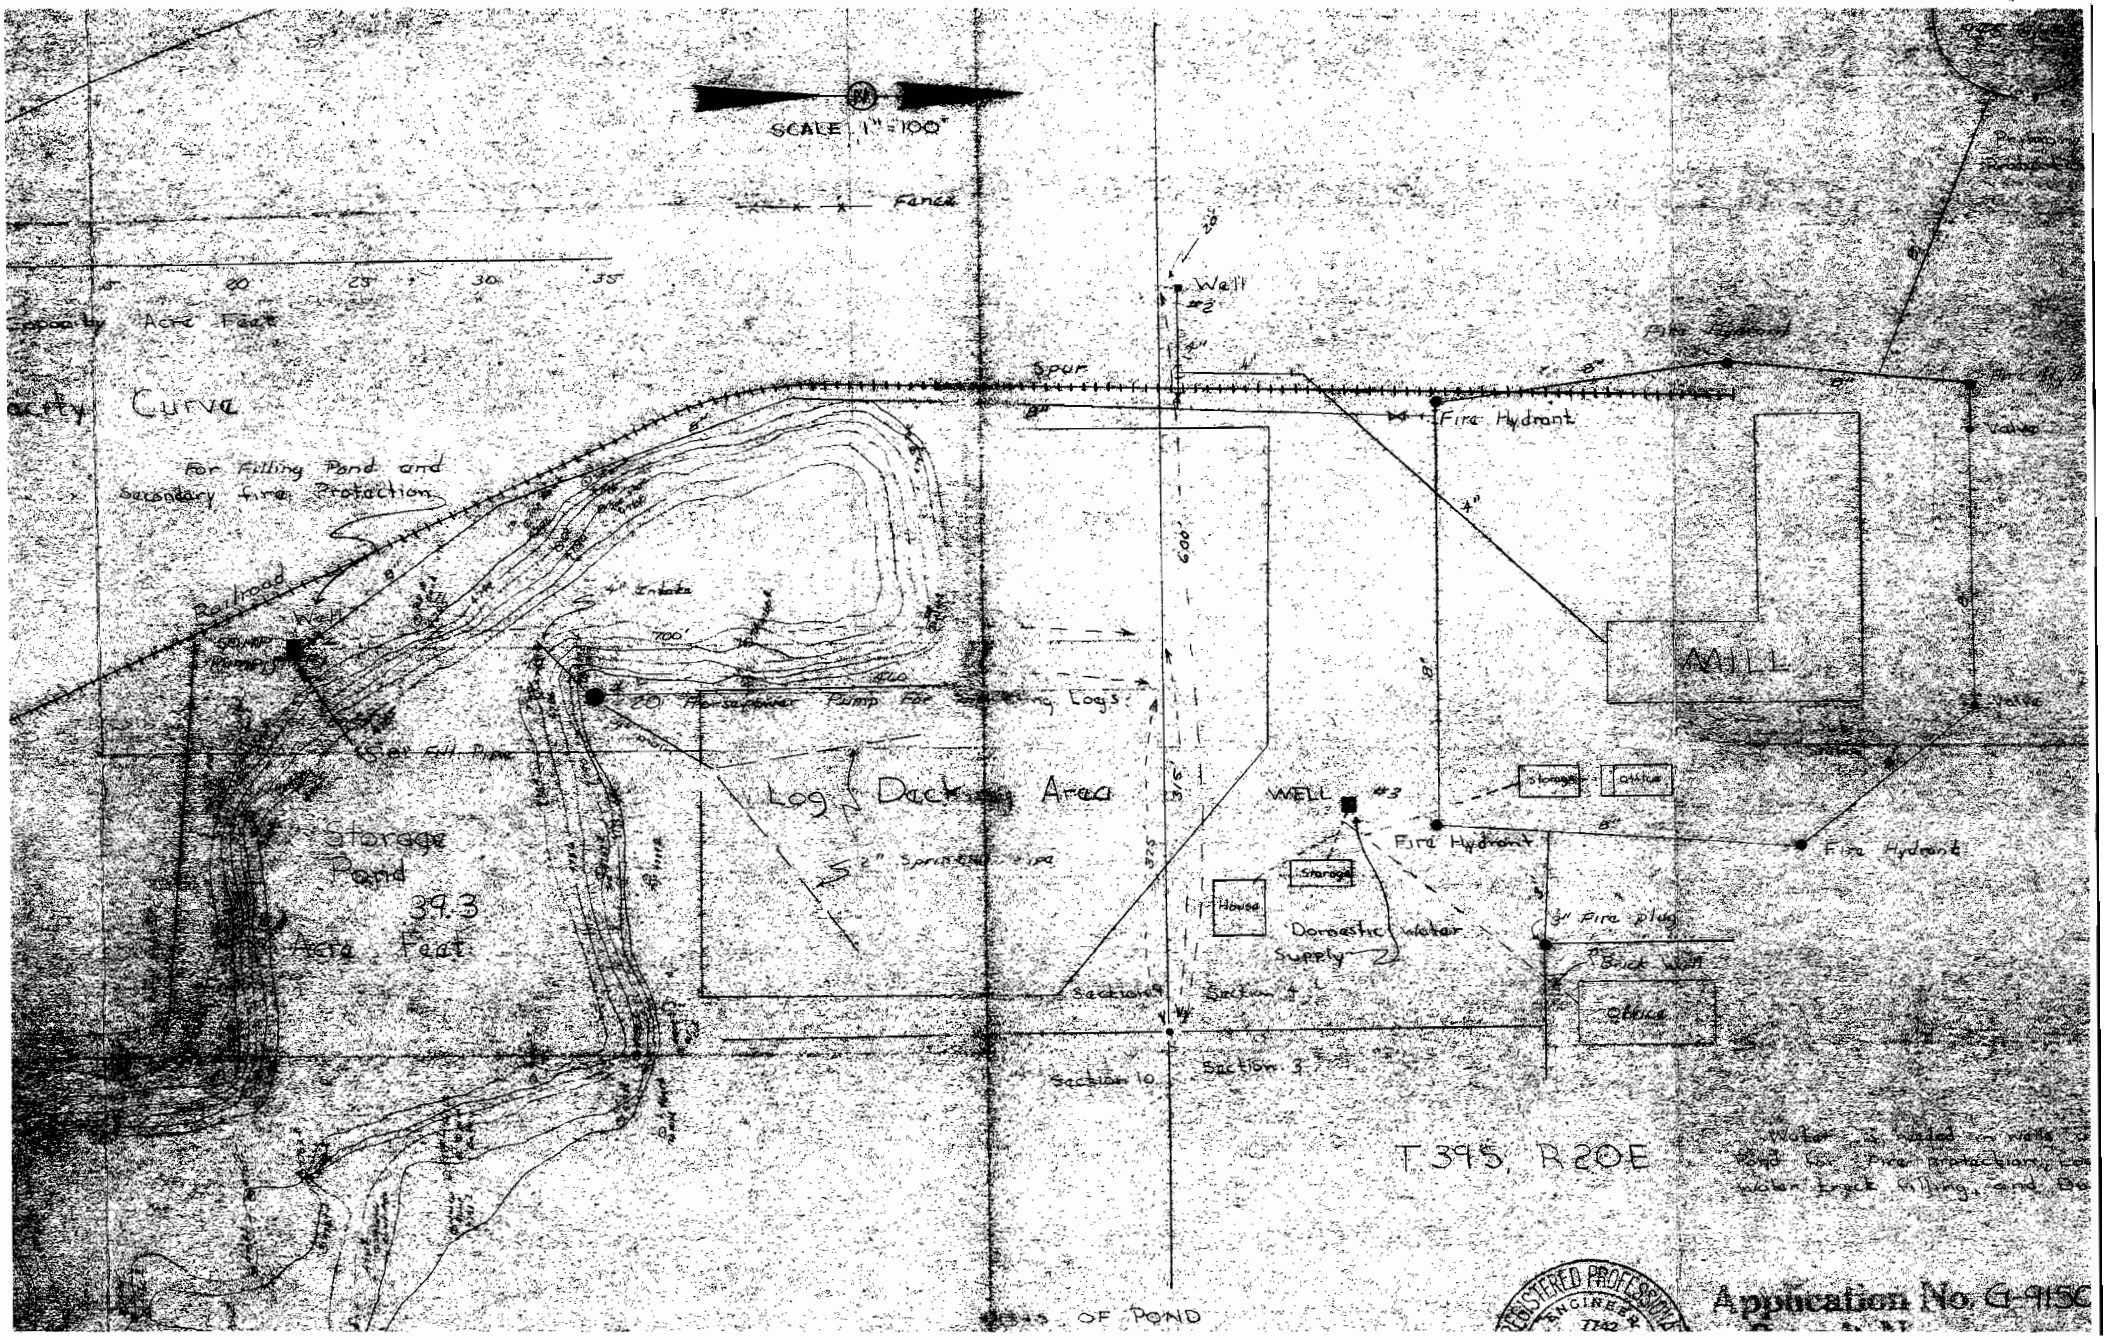
SCALE 1" = 100'
Fence
Capacity Acre Feet
Curve
For Filling Pond and Secondary fire Protection
Railroad
Well
Spur
Well #2
Fire Hydrant
Valve
MILL
4" Intake
20 Horsepower Pump For Sprinkling Logs
Log Deck Area
Storage Pond
39.3 Acre Feet
WELL #3
Storage
Office
House
Domestic Water Supply
3" Fire plug
Brick Wall
Section 4
Section 3
Section 10
T.39S. R.20E
OF POND
REGISTERED PROFESSIONAL ENGINEER
Application No. G-9150