

**DAVIDBUGNI
&ASSOCIATES**


Consulting Structural Engineers

30265 S.E. Kowall Road
Estacada, OR 97023
(503) 630-3506
Fax: (503) 630-3507

CLIENT: _____
PROJECT: _____
CALCULATED BY: DB DATE: _____
CHECKED BY: _____ DATE: _____

Sheet
1 OF 1
Project No.

EXHIBIT B

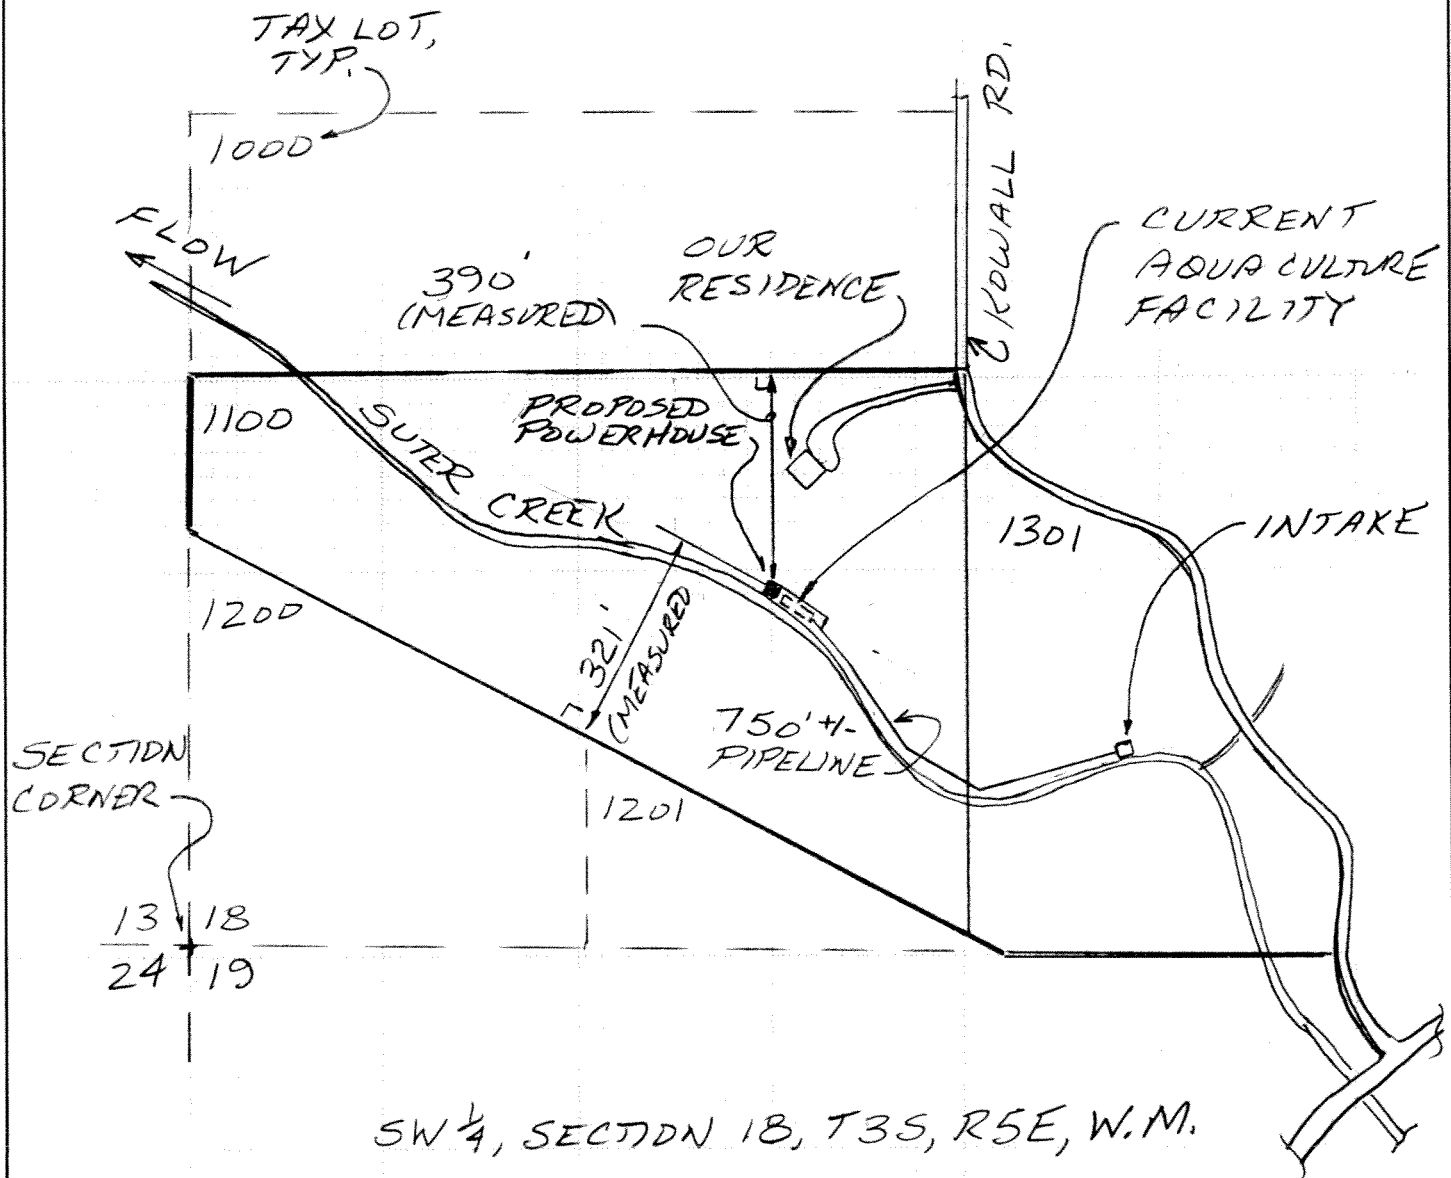

↑ N SITE PLAN
1" = 300'

RECEIVED

JAN 18 2007

WATER RESOURCES DEPT
SALEM OREGON

