

RECEIVED

FEB 03 2003

WATER RESOURCES DEPT.
SALEM, OREGON

WATER RESOURCES DEPARTMENT
APPLICATION MAP

Section 27-28, T1N,R5E, W.M.

JOHN & GARY MILLER
3255 NE HENDERSON ROAD
CORBETT, OR 97019



SCALE: 1" = 400'

0' 200' 400'

ROAD

LAKE

IRRIGATION

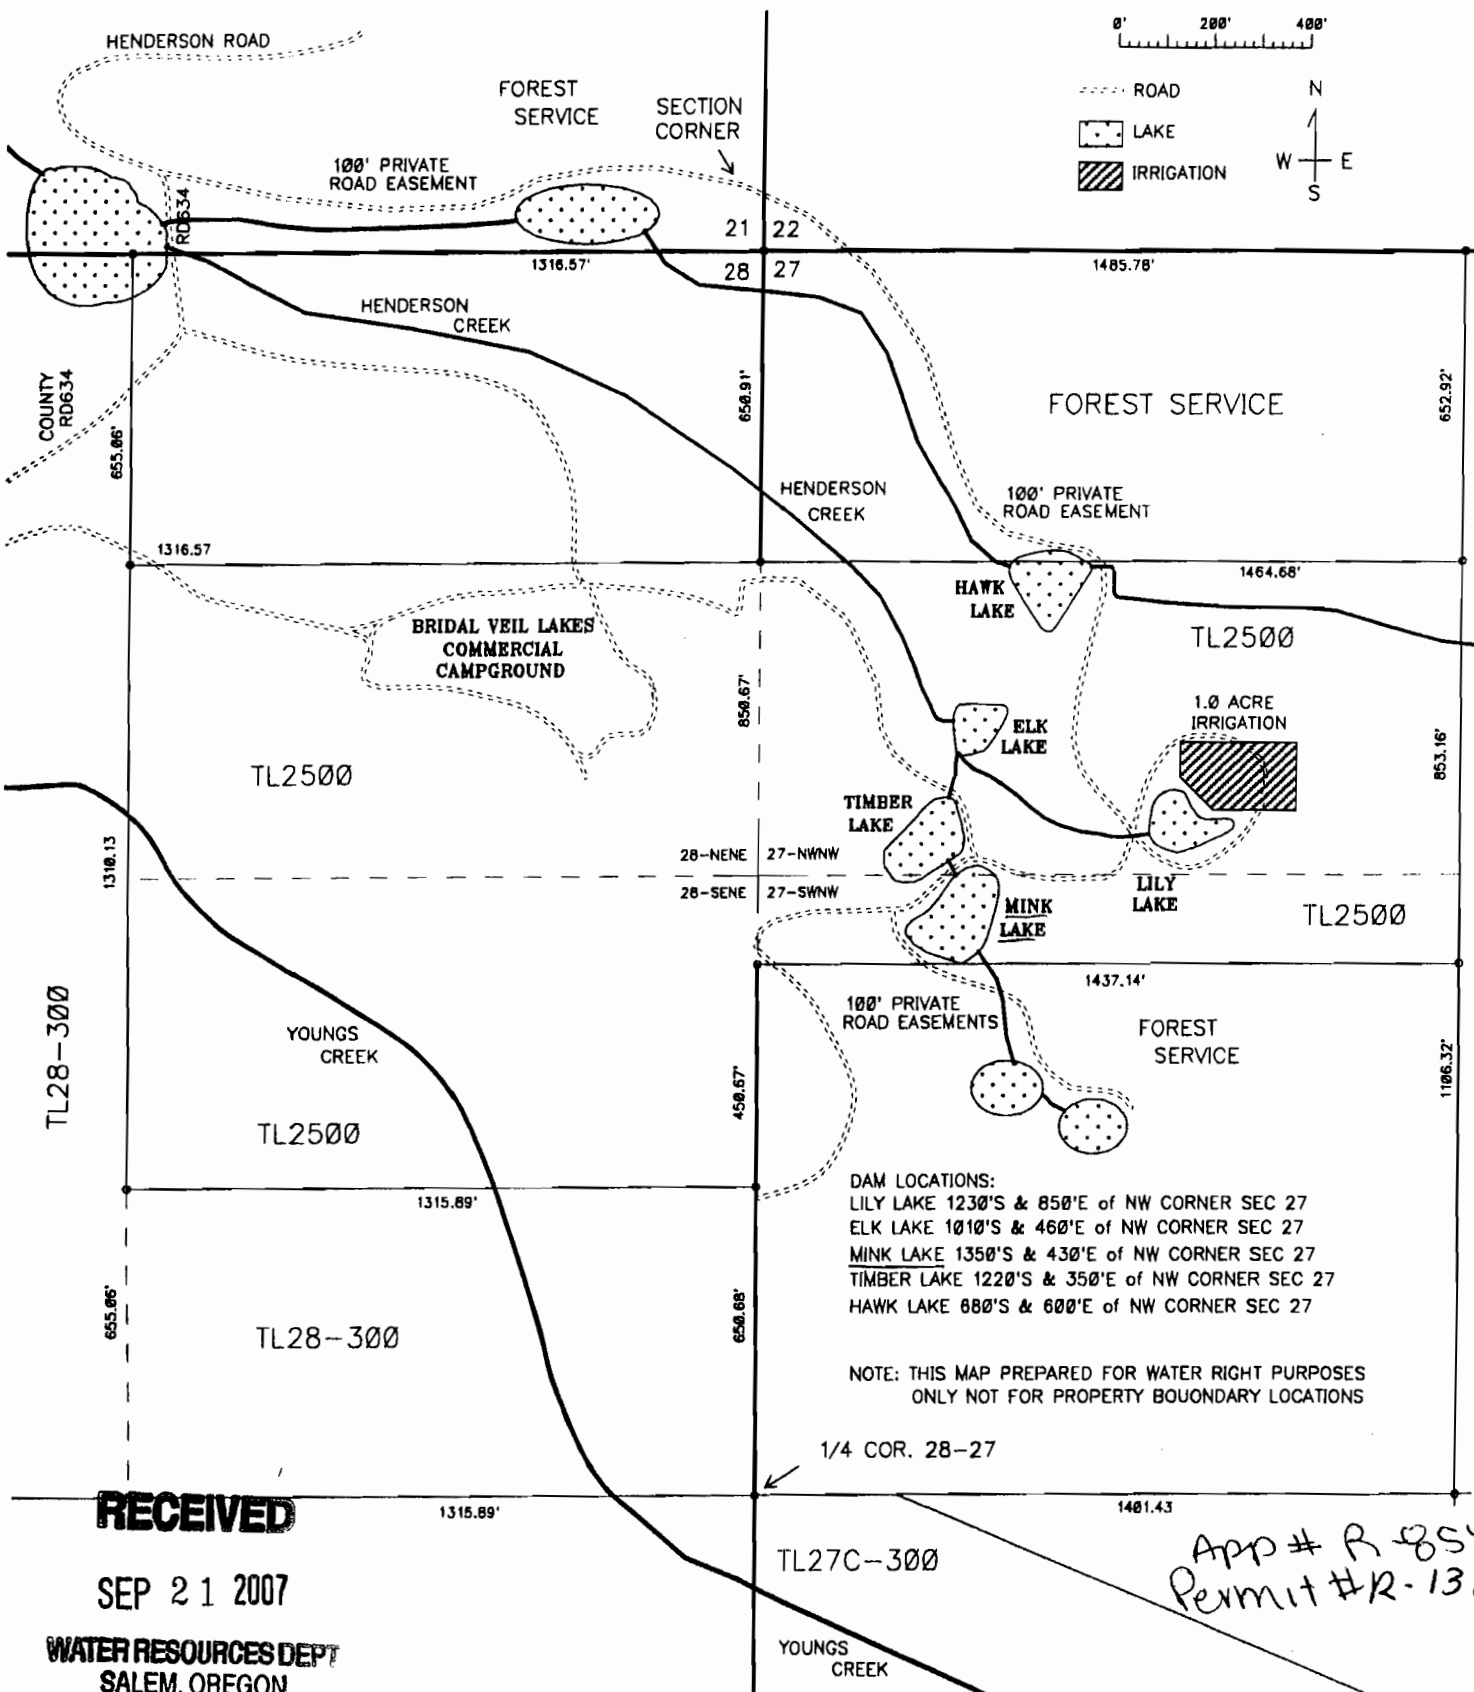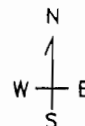

RECEIVED

SEP 21 2007

WATER RESOURCES DEPT.
SALEM, OREGON

App # R-85451
Permit # R-13628