

No


Final Proof

Map

Available

N 89° 46' W

BREITENBUSH RIVER

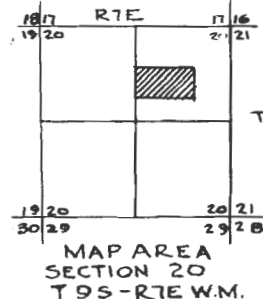

NW 1/4 OF NE 1/4

SW 1/4 OF NE 1/4



50° 3' E

EL 2210' FIRE PUMP

SWIM POOL

MIXING TANK


N 84° E 600'

LODGE

GATHERING TANK

FOOT BATH

WATER TOWER

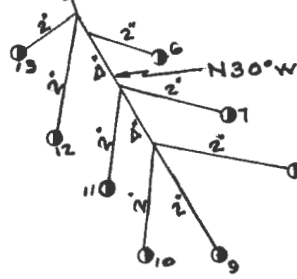

SCHEDULE OF SPRINGS		
SPRING NO.	BEARING	DIST FROM COR.
1	N 41° 38' E	1564 FT
2	N 41° 11' E	1462 FT
3	N 40° 40' E	1482 FT
4	N 40° 40' E	1430 FT
5	N 40° 25' E	1414 FT
6	N 43° 35' E	1292 FT
7	N 42° 35' E	1277 FT
8	N 44° 43' E	1268 FT
9	N 44° 43' E	1288 FT
10	N 42° 35' E	1206 FT
11	N 43° 35' E	1244 FT
12	N 41° 21' E	1253 FT
13	N 39° 0' E	1221 FT
14	N 34° 5' E	1136 FT
15	N 28° 24' E	1075 FT
16	N 14° 2' E	926 FT
17	N 22° 17' E	1106 FT
18	N 20° 49' E	1058 FT

BREITENBUSH HOT SPRINGS
SECTION 20 T9S R7E WM
MARION COUNTY OREGON

LEGEND
 ● HOT SPRINGS
 ○ WATER INTAKE
 ● FIRE PUMP
 ○ GATHERING TANK
 ● MIXING TANK
 ○ FOOT BATH
 --- SECTION LINES

SCALE: 1" = 60'

APRIL 23, 1969

NO. 4780
NO. 34347

RECEIVED BY OWRD


JUL 21 2016

SALEM, OR

T 12440
T 12440

WATER STORAGE
EL 2535'
15000 GAL CAP.

N 64° E
EXISTING 3" PIPE LINE

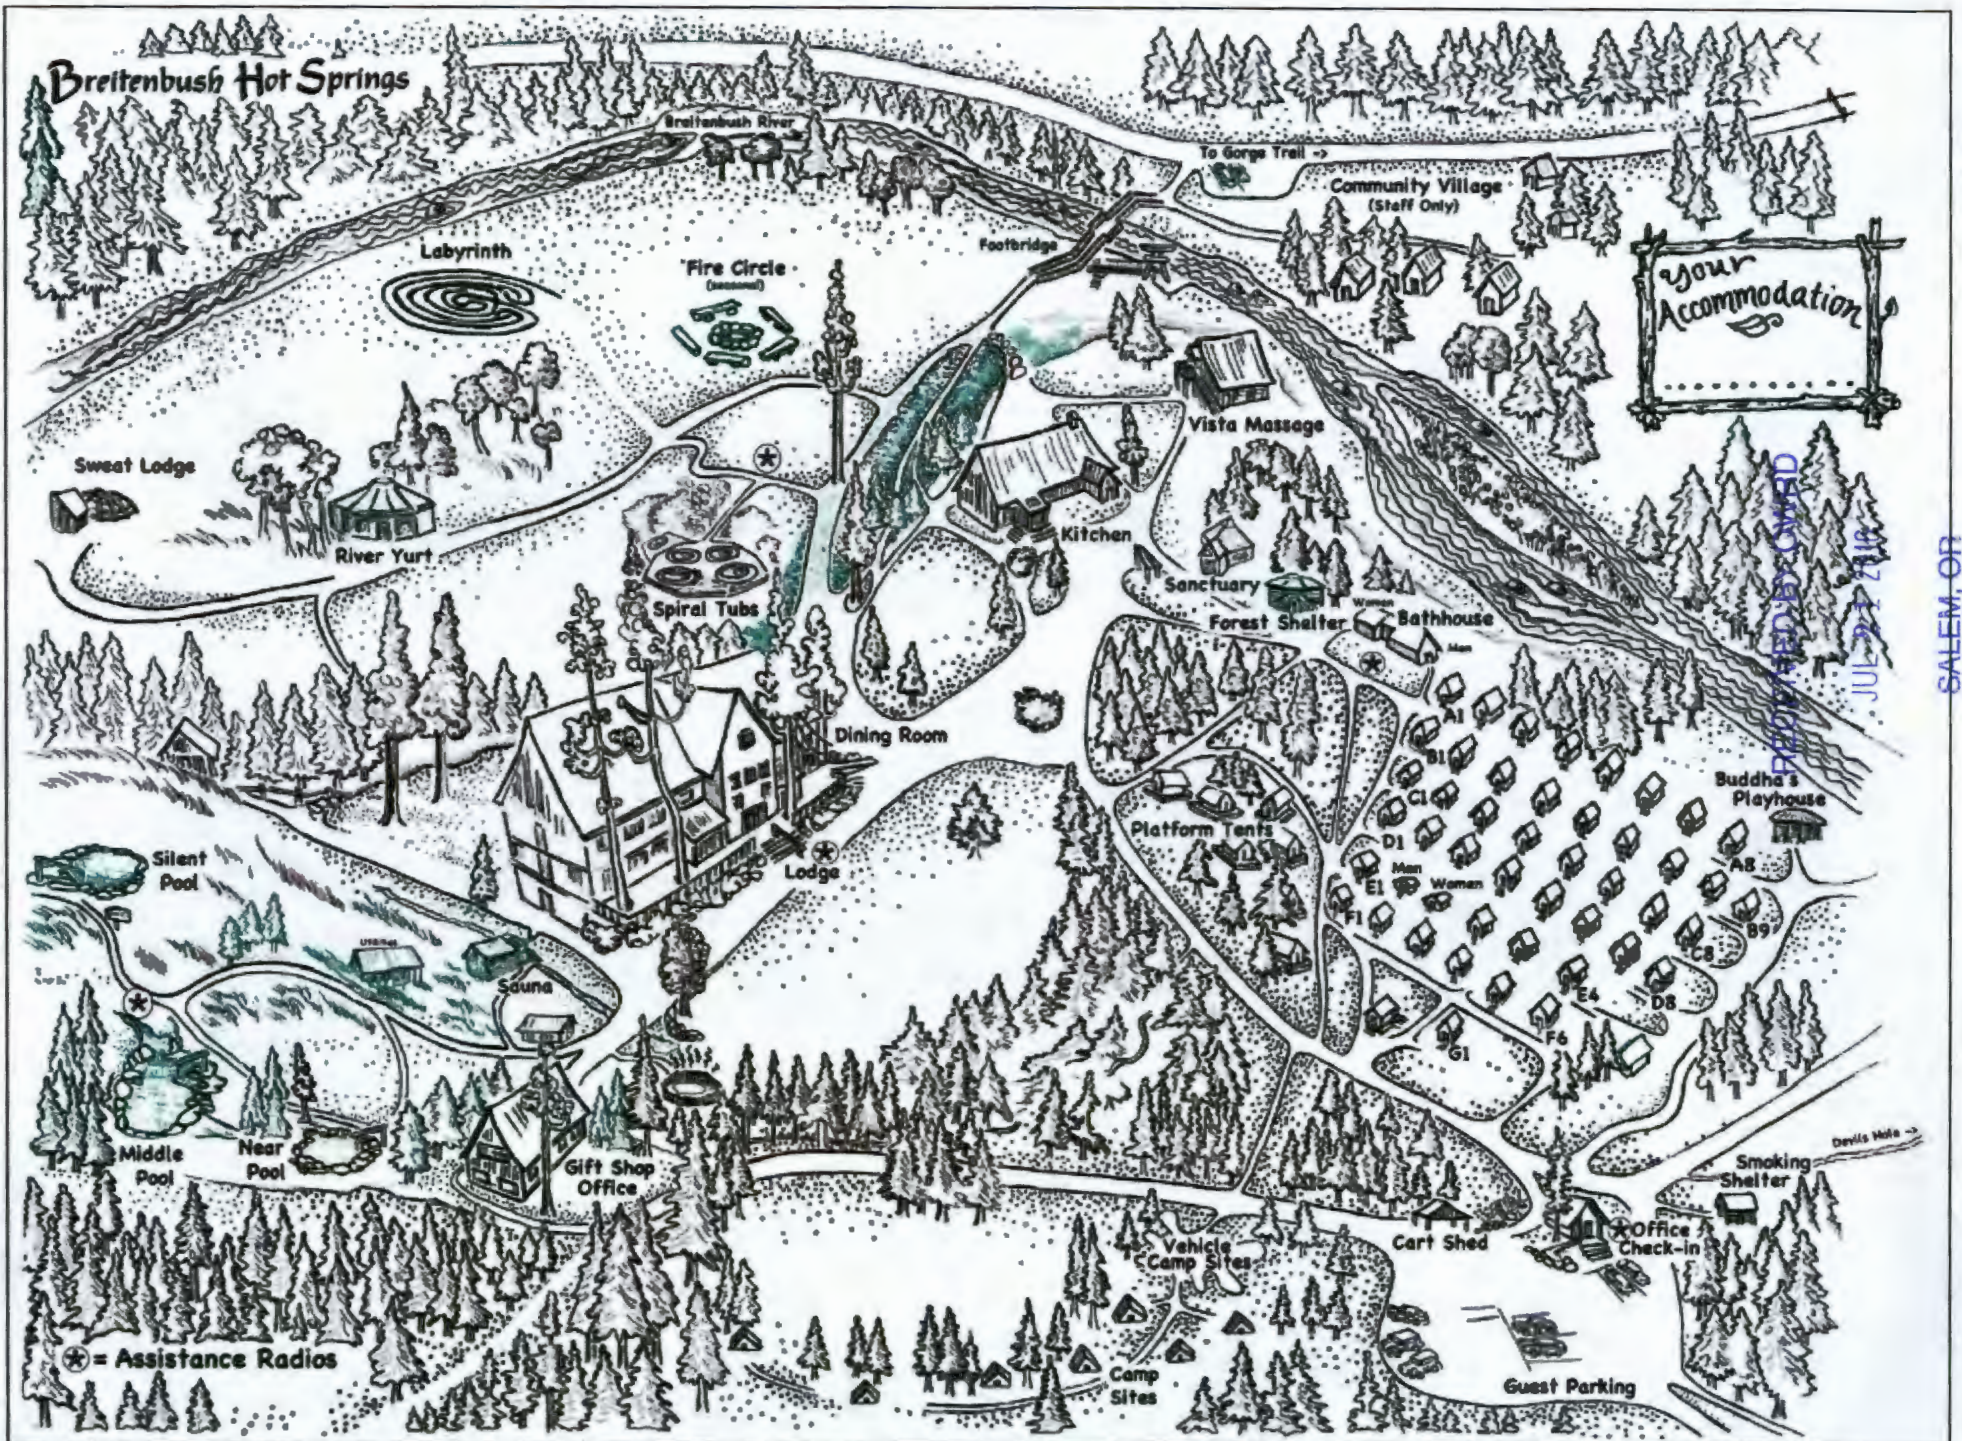


APPLICATION MAP FOR
BREITENBUSH HOT SPRINGS
JULY 5, 2016
SCALE: 1" = 1320' 0"

 SIGNIFIES AREA OF POINT OF USE


TRANSFER APPLICATION MAP: CERTIFICATE 81391



NOTE: MAP IS FOR SOLE PURPOSE
OF IDENTIFYING LOCATION OF WATER
RIGHT AND HAS NO INTENT TO DIMENSION
OR LOCATE ANY PROPERTY OWNERSHIP LINES

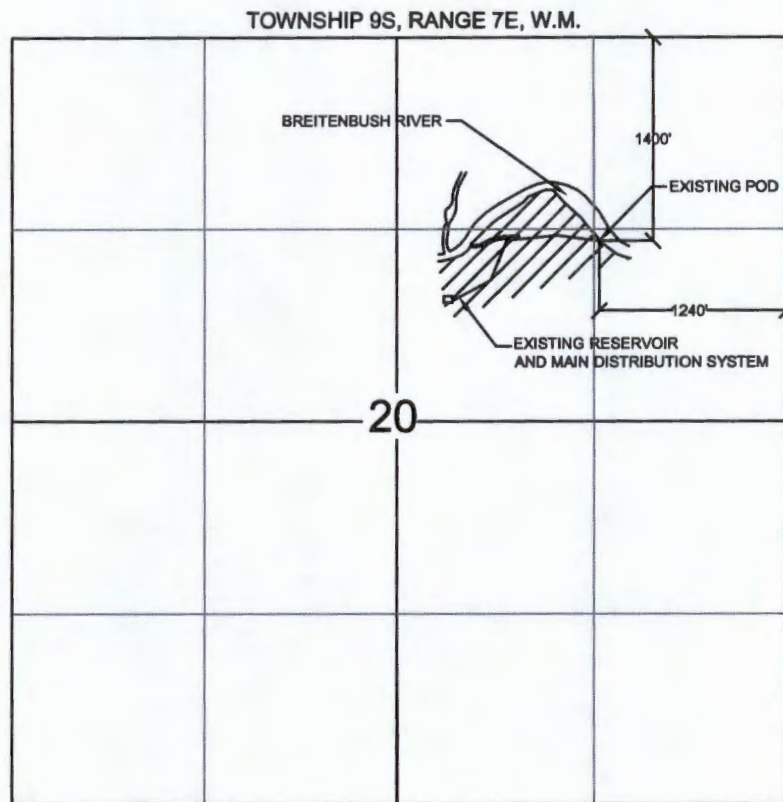

NOTE: EXISTING/AUTHORIZED POD IS 1,400' SOUTH AND 1,240' WEST
OF THE NE CORNER OF T9S, R7E, SECTION 20.

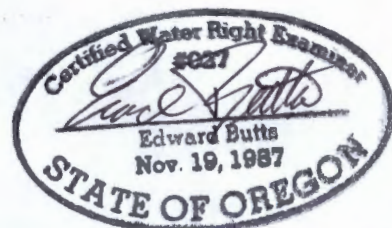

RECEIVED BY OWRD

JUL 21 2016

SALEM, OR

T 12440