


APPLICATION MAP
FOR
MONTECUCCO FARMS, LLC
ADDITIONAL POINT OF APPROPRIATION (APOA)

T. 4 S., R. 1 W. OF W.M., SECTION 1

TRANSFER # _____



Scale: 1" = 1320'

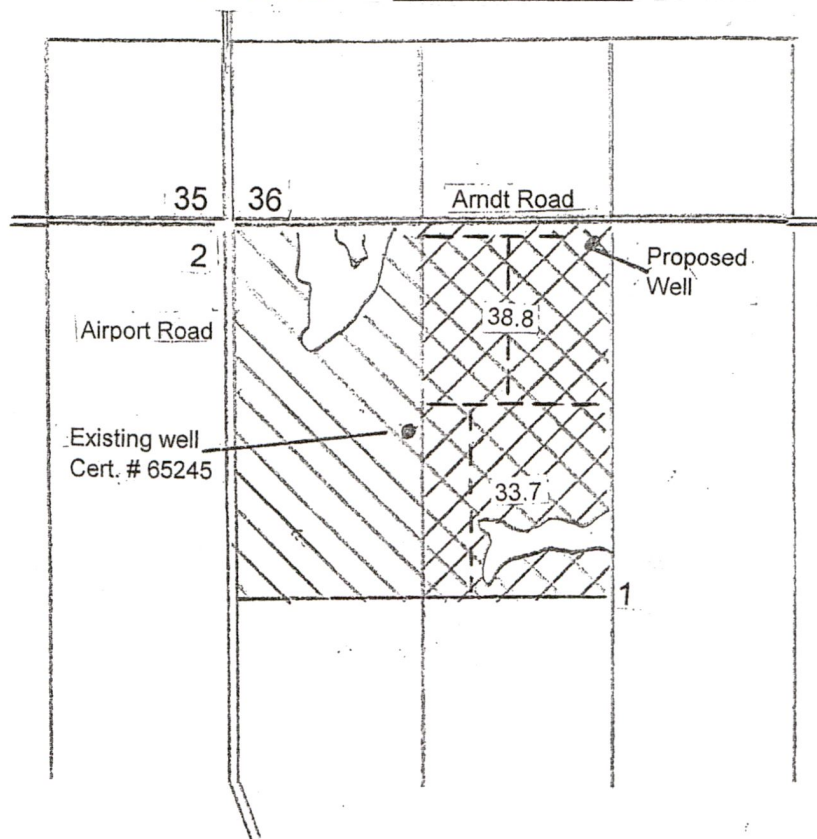


LEGEND


----- Buried 4", 6" and 10" sprinkler mainline



Certificate # 65245 irrigated land Tax Lots 200 & 300

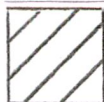

Proposed APOA irrigated land Tax Lot 200

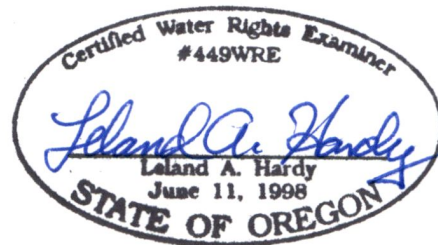

RENEWAL DATE: June 2019

RECEIVED


OCT 15 2018

OWRD

	<u>Latitude</u>	<u>Longitude</u>	<u>APOA</u>
Existing Well	45° 15' 20"	122° 45' 34"	
Proposed Well	45° 15' 34"	122° 45' 15"	NE 1/4 NW 1/4 Section 1 38.8 Acres SE 1/4 NW 1/4 Section 1 33.7 Acres



T. 38 & 4 S., R. 1 W., W.M.

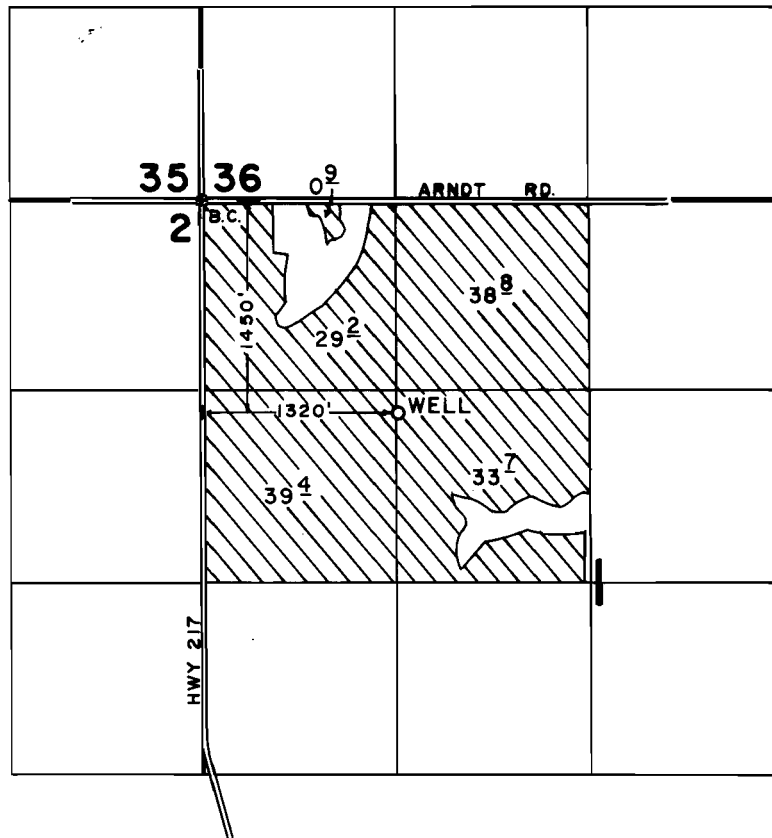

SCALE: 1" = 1320'

**FINAL PROOF SURVEY
UNDER**

Application No. G-11039 Permit No. G-10203.
IN NAME OF

MERLE & EVELYN E. STAEHELY

Surveyed MAY 23, 1990, by T. M. WARREN

Montecucco Farms, LLC

2011

Legend

- 14652 Arndt Rd
- Arndt Rd at Airport Rd (North)
- Columbia Helicopters
- Feature 1

14652 Arndt Rd

RECEIVED
OCT 15 2018
OWPRD

Google Earth

Irrage USDA Farm Service Agency

1000 ft

N

Montecucco Farms, LLC

2018

Legend

-  14652 Arndt Rd
-  Arndt Rd at Airport Rd (North)
-  Columbia Helicopters
-  Feature 1

 14652 Arndt Rd

RECEIVED
OCT 15 2018
OWRPD

Google Earth

© 2018 Google



1000 ft

04 1W 01

MONTECUCCO FARMS, LLC Staehely -- Arndt Road Property

04 1W 01



MARION COUNTY, OREGON

SEC 1 T4S R1W W.M.

SCALE 1" = 400'

LEGEND

LINE TYPES

Taxlot Boundary	Historical Boundary
Road Right-of-Way	Easement
Railroad Right-of-Way	Railroad Centerline
Private Road ROW	Taxcode Line
Subdivision/Plat Bndry	Map Boundary
Waterline - Taxlot Bndry	Waterline - Non Bndry

CORNER TYPES

+ 1/16TH Section Cor.	1/4 Section Cor.
⊙ DLC Corner	16 15 21 22 Section Corner

NUMBERS

Tax Code Number

000 00 00 0

Acreage 0.25 AC All acres listed are Net Acres, excluding any portions of the taxlot within public ROWs


NOTES

Tick Marks: A tick mark in the road indicates that the labeled dimension extends into the public ROW

CANCELLED NUMBERS

400A1			
-------	--	--	--

DISCLAIMER: THIS MAP WAS PREPARED FOR ASSESSMENT PURPOSES ONLY

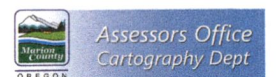


FOR ADDITIONAL MAPS VISIT OUR WEBSITE AT www.co.marion.or.us

PLOT DATE: 1/23/2018

1" = 380'

04 1W 01

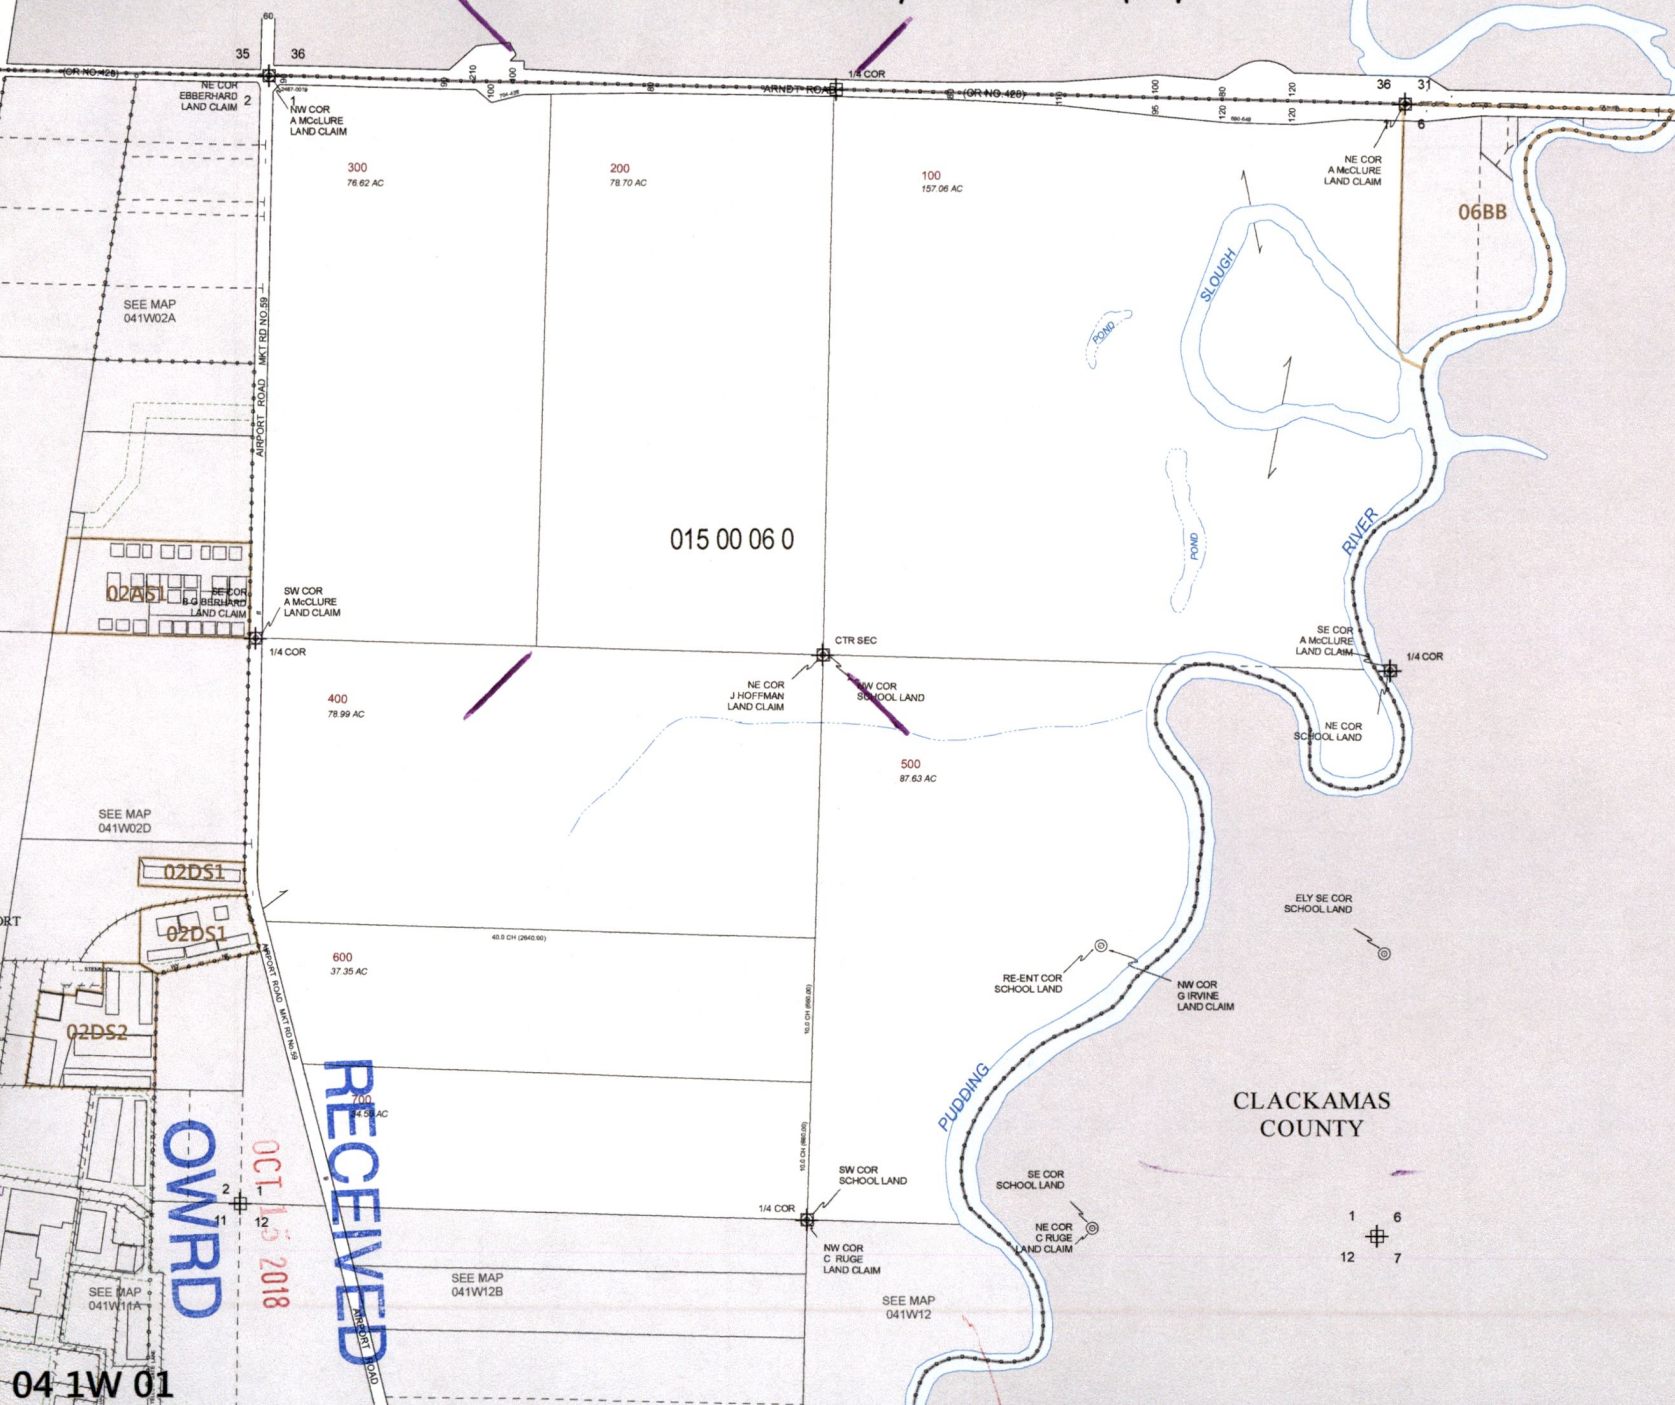

04 1W 01

Map of Property For Water Right Transfer

Date of Printing: 10/2/2018
Date Of Photo: May of 2017

Legend

-  78 Acres Tax Lot ID: 041w01 00200
-  Property Outline

RECEIVED
OCT 1 2018
OWRD

78 Acres Tax Lot ID: 041w01 00200

Airport Rd NE

Google Earth

1000 ft

N